




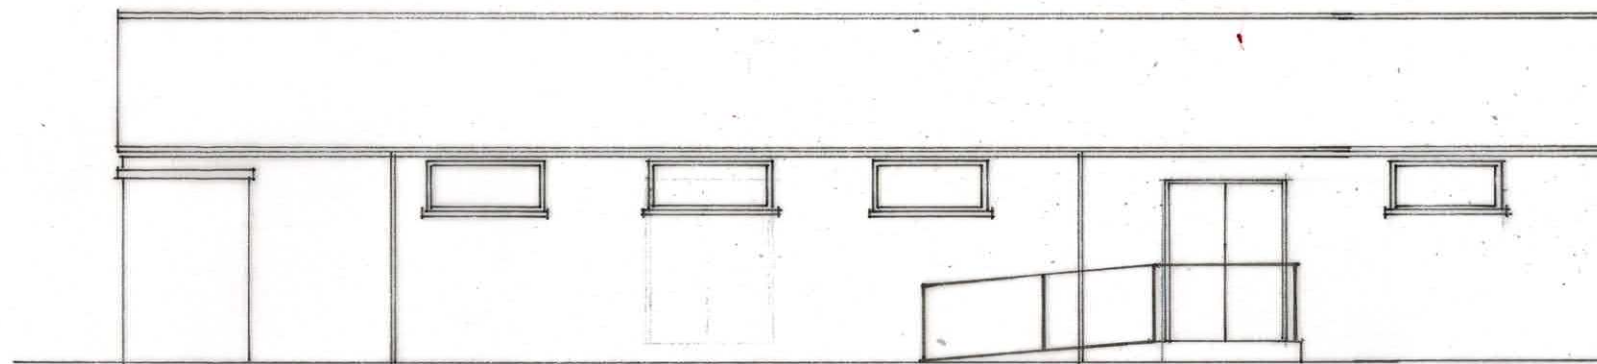

East Elevation Proposed 1:100

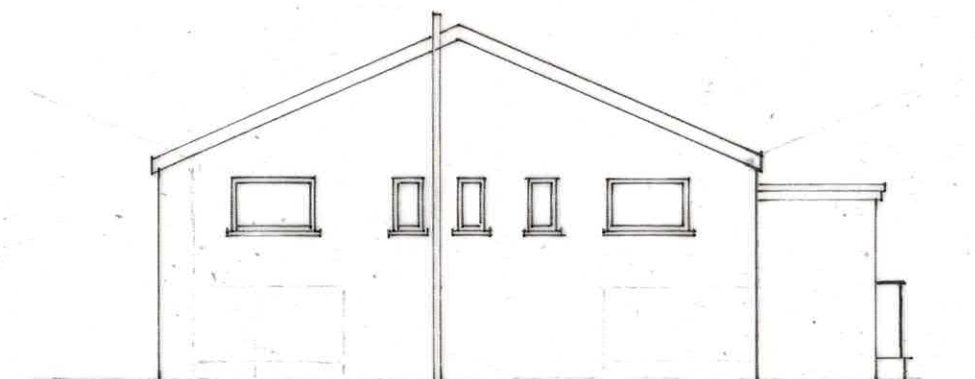


South 1:100

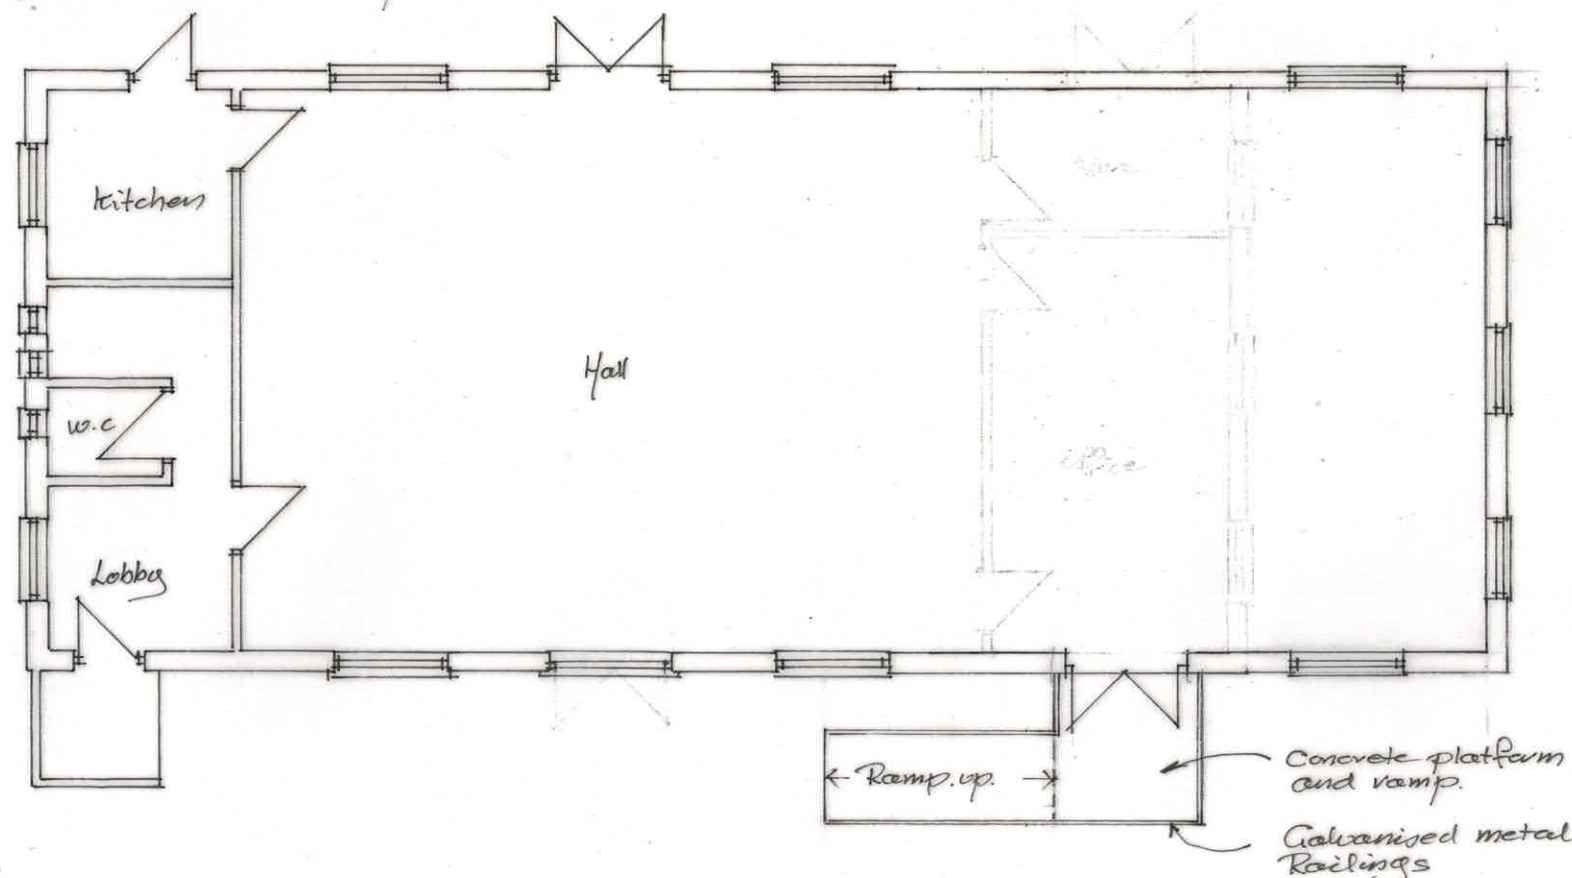


Floor Plans 1:100

Proposed

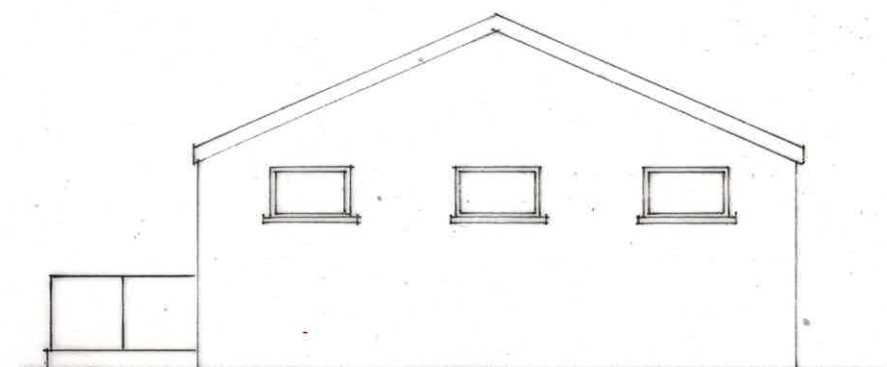

North 1:100

 

		3 Potley Lane Corsham, Wilts SN13 9RY 01225811057
Project: 3rd Chippenham Scout Hall Revival Lane Chippenham		
Drawing: Plan & Elevations Proposed		
Scale: 1:100 @ A3	Drawing No: 2686/2	Date: May 26
		Drawn: CH