




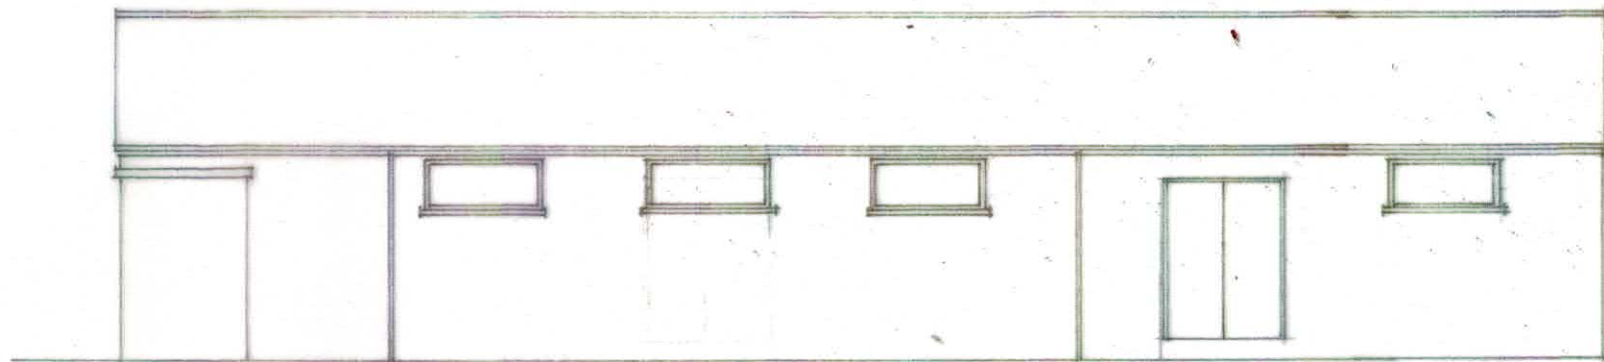


East Elevation 1:100

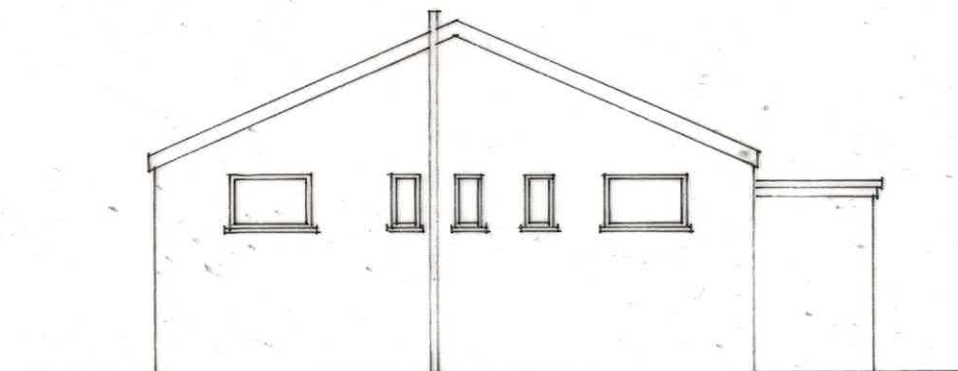


South 1:100

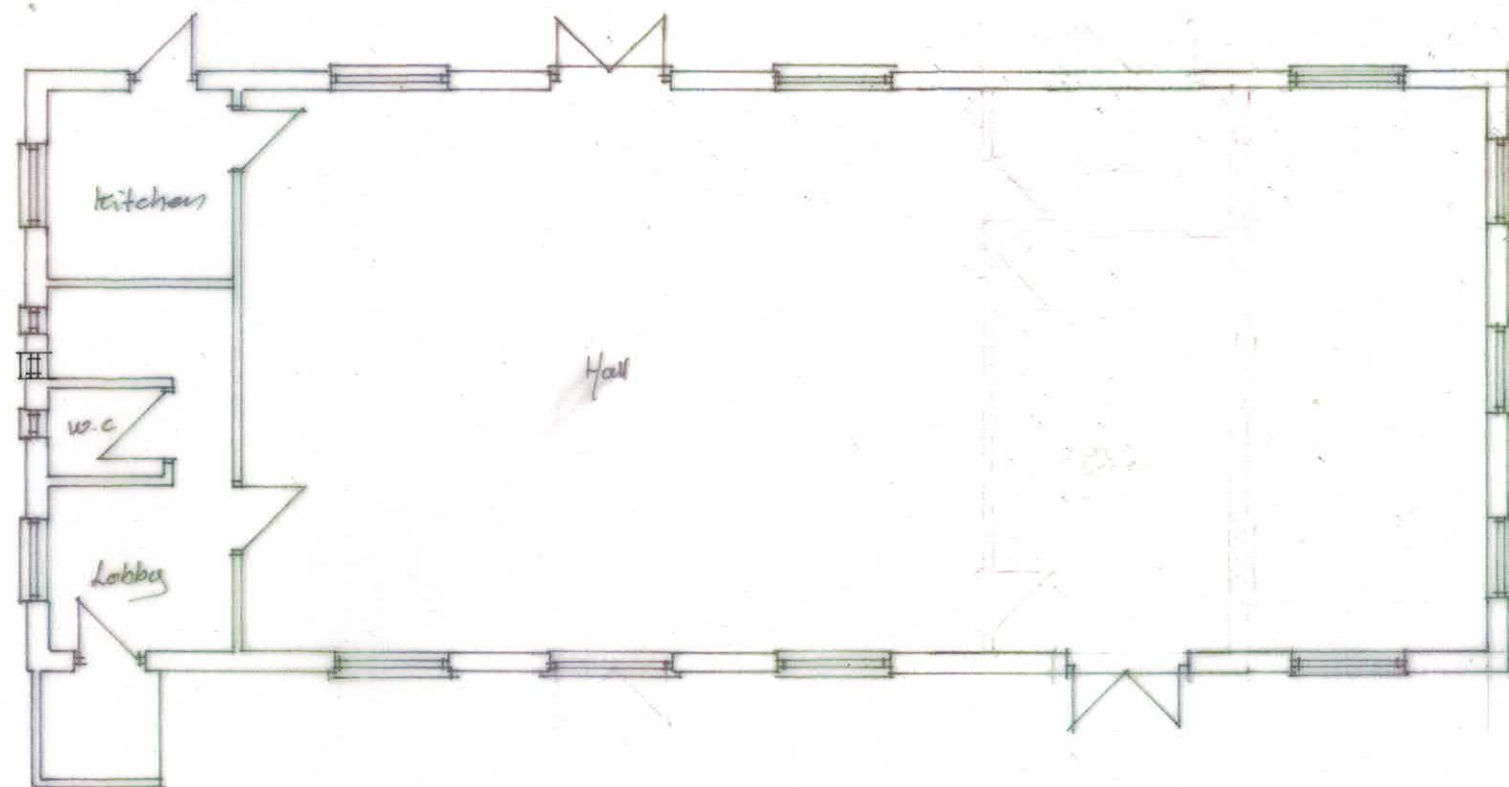

Floor Plan 1:100

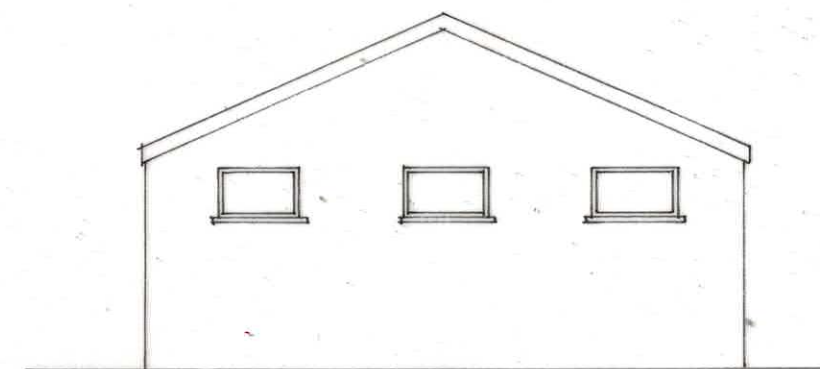

North 1:100

 

 3 Potley Lane Corsham, Wilts SN13 9RY 01225811057	
Project 3rd Chippenham Scout Hall Derriads Lane	
Drawing Plan & Elevation Existing	
Scale 1:100 @ A3	Drawing No 2006/1
Date May 26	Drawn CH