




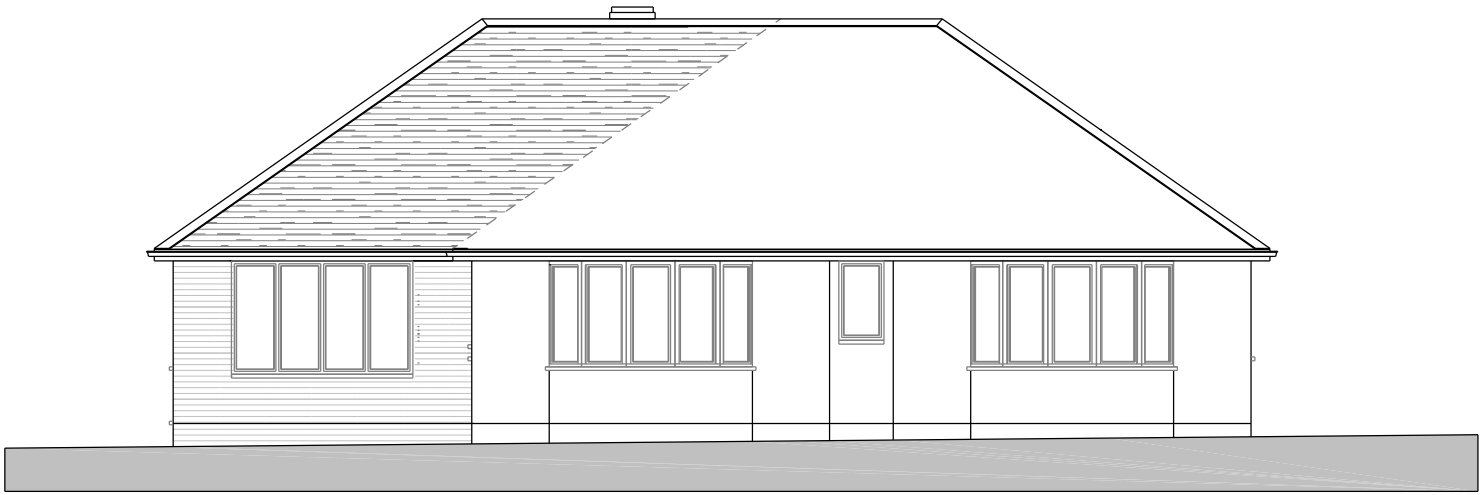

PROPOSED FRONT ELEVATION
Scale 1:100 @ A3 / 1:50 @ A1

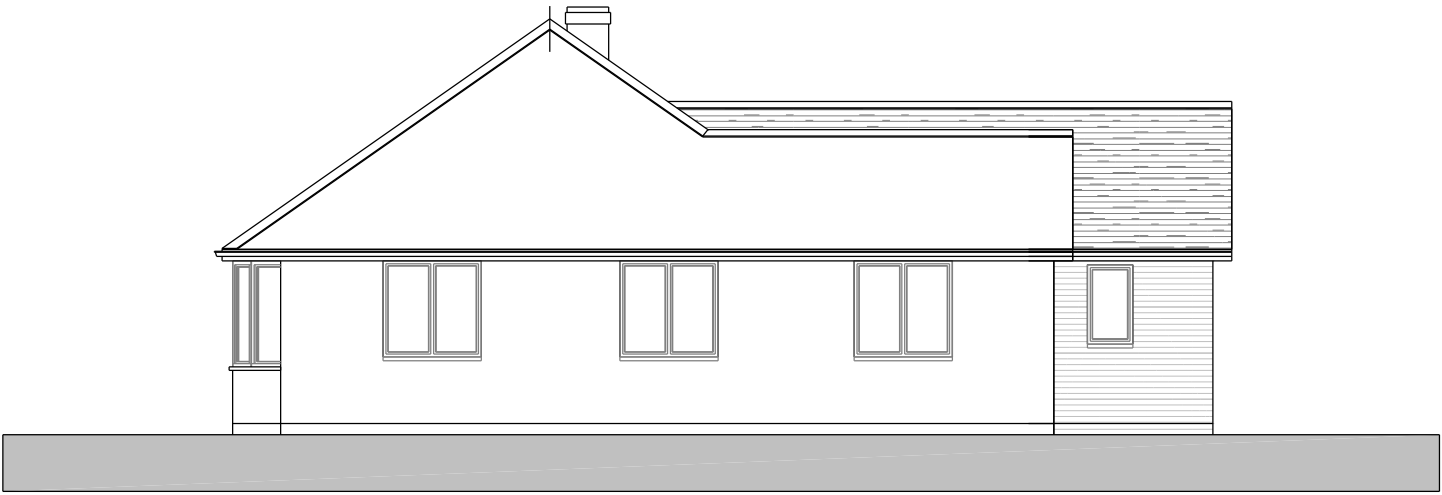

PROPOSED SIDE ELEVATION
Scale 1:100 @ A3 / 1:50 @ A1

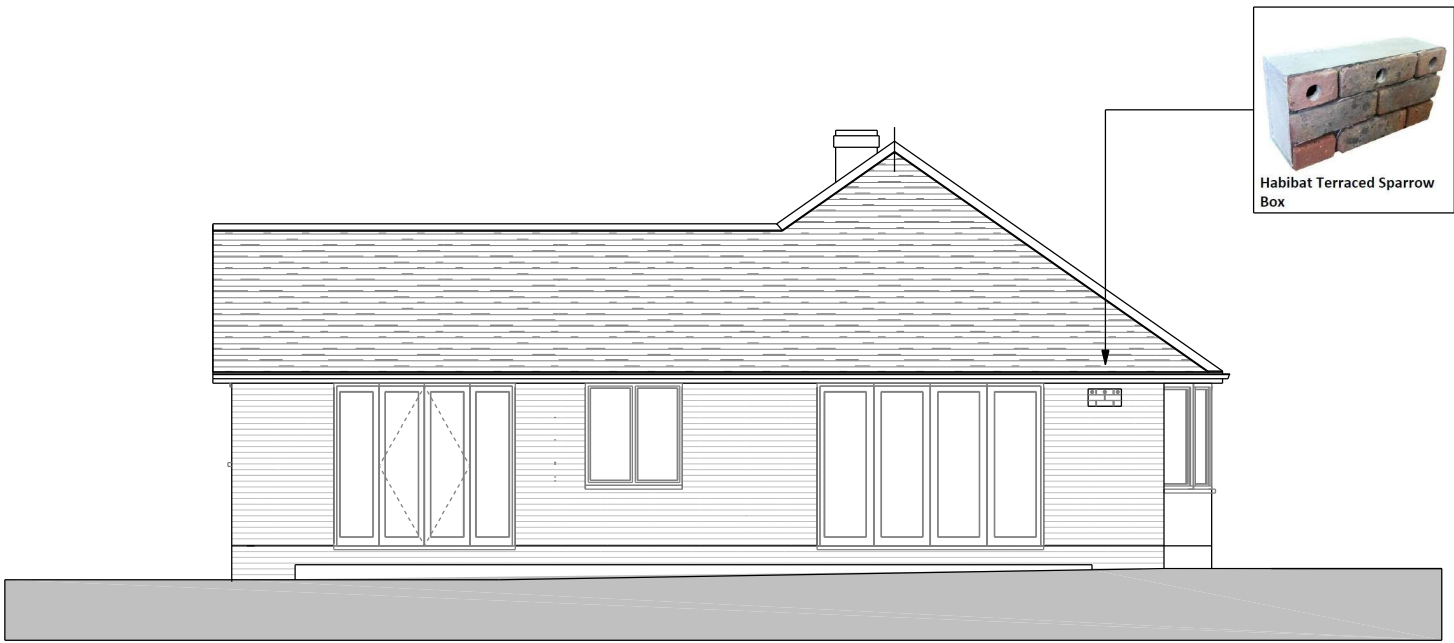

PROPOSED SIDE ELEVATION
Scale 1:100 @ A3 / 1:50 @ A1



PROPOSED REAR ELEVATION
Scale 1:100 @ A3 / 1:50 @ A1

REVISION 'A' 08/06/2026

LOCATION OF BAT AND SPARROW BOXES
INDICATED IN ACCORDANCE WITH ECOLOGIST
PRA REPORT AND RECOMMENDATIONS

