


Responsibility is not accepted for errors made by others in scaling from this drawing. All construction information should be taken from figured dimensions only.

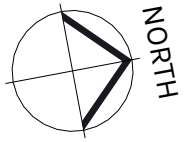


NOTE

BUILDING SURVEY OF EXISTING IS NON CONCLUSIVE, PLEASE ENSURE THAT ALL MEASUREMENTS ARE TAKEN FROM SITE. CONTRACTOR TO CHECK ALL DIMENSIONS AND REPORT ALL ERRORS AND OMISSIONS TO THE ENGINEER. ANY DIMENSIONS SHOWN ARE IN MM.

KEY

- Denotes Site Boundary Line
- Denotes Site Drainage, Manhole/Inspection Chamber

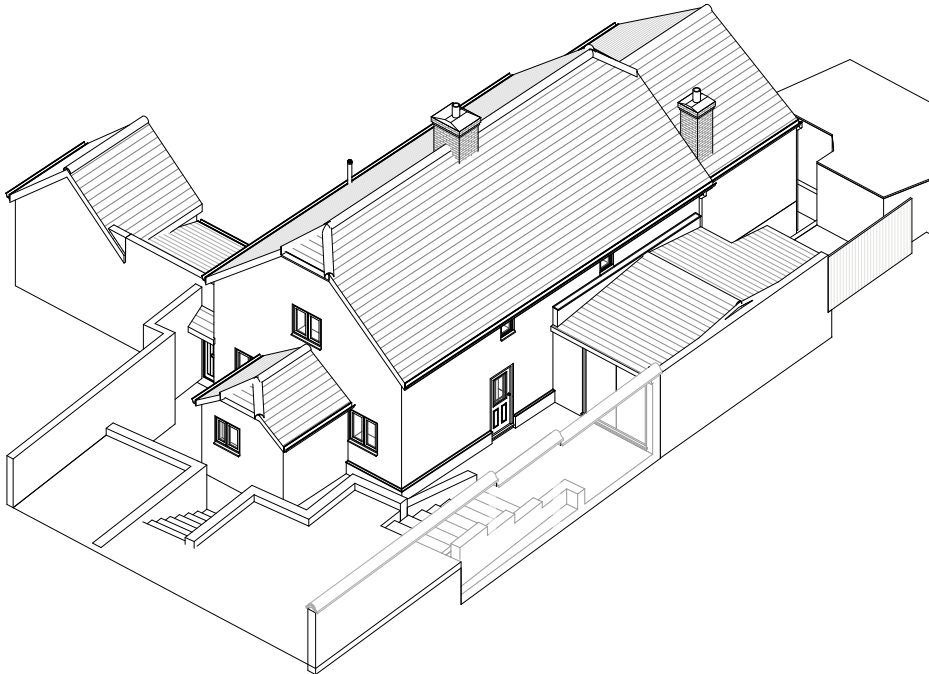

3D Existing AXO

PL P02 26.06.08 Boundary wall adjusted

PL P01 25.04.22 Planning Issue

STATUS REV DATE DESCRIPTION

CLIENT

Mr & Mrs Aldridge

45 Chitterne Rd, Codford, Warminster

BA12 OPG

CONSULTANT

REVISED BY


MC

CHECKED BY

ZW

ORIGINATOR NO

SZ721

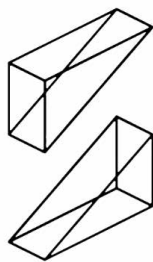

ARCHITECTURAL
SERVICES



21 Langley Road Trowbridge Wiltshire BA14 0LL

Tel: 01225 342837

Mobiles: 07831 817906 & 07789 744420

PROJECT

Garage Conversion & Extension (Inc. new front porch)

45 Chitterne Rd, Codford, Warminster

DRAWING TITLE

Existing Plans

SUITABILITY STATUS

PL : PLANNING

SCALE


As indicated @

YEAR | DESIGNER | PROJECT NUMBER | SHEET NUMBER

26-SZ-721-0100



REVISION

P02

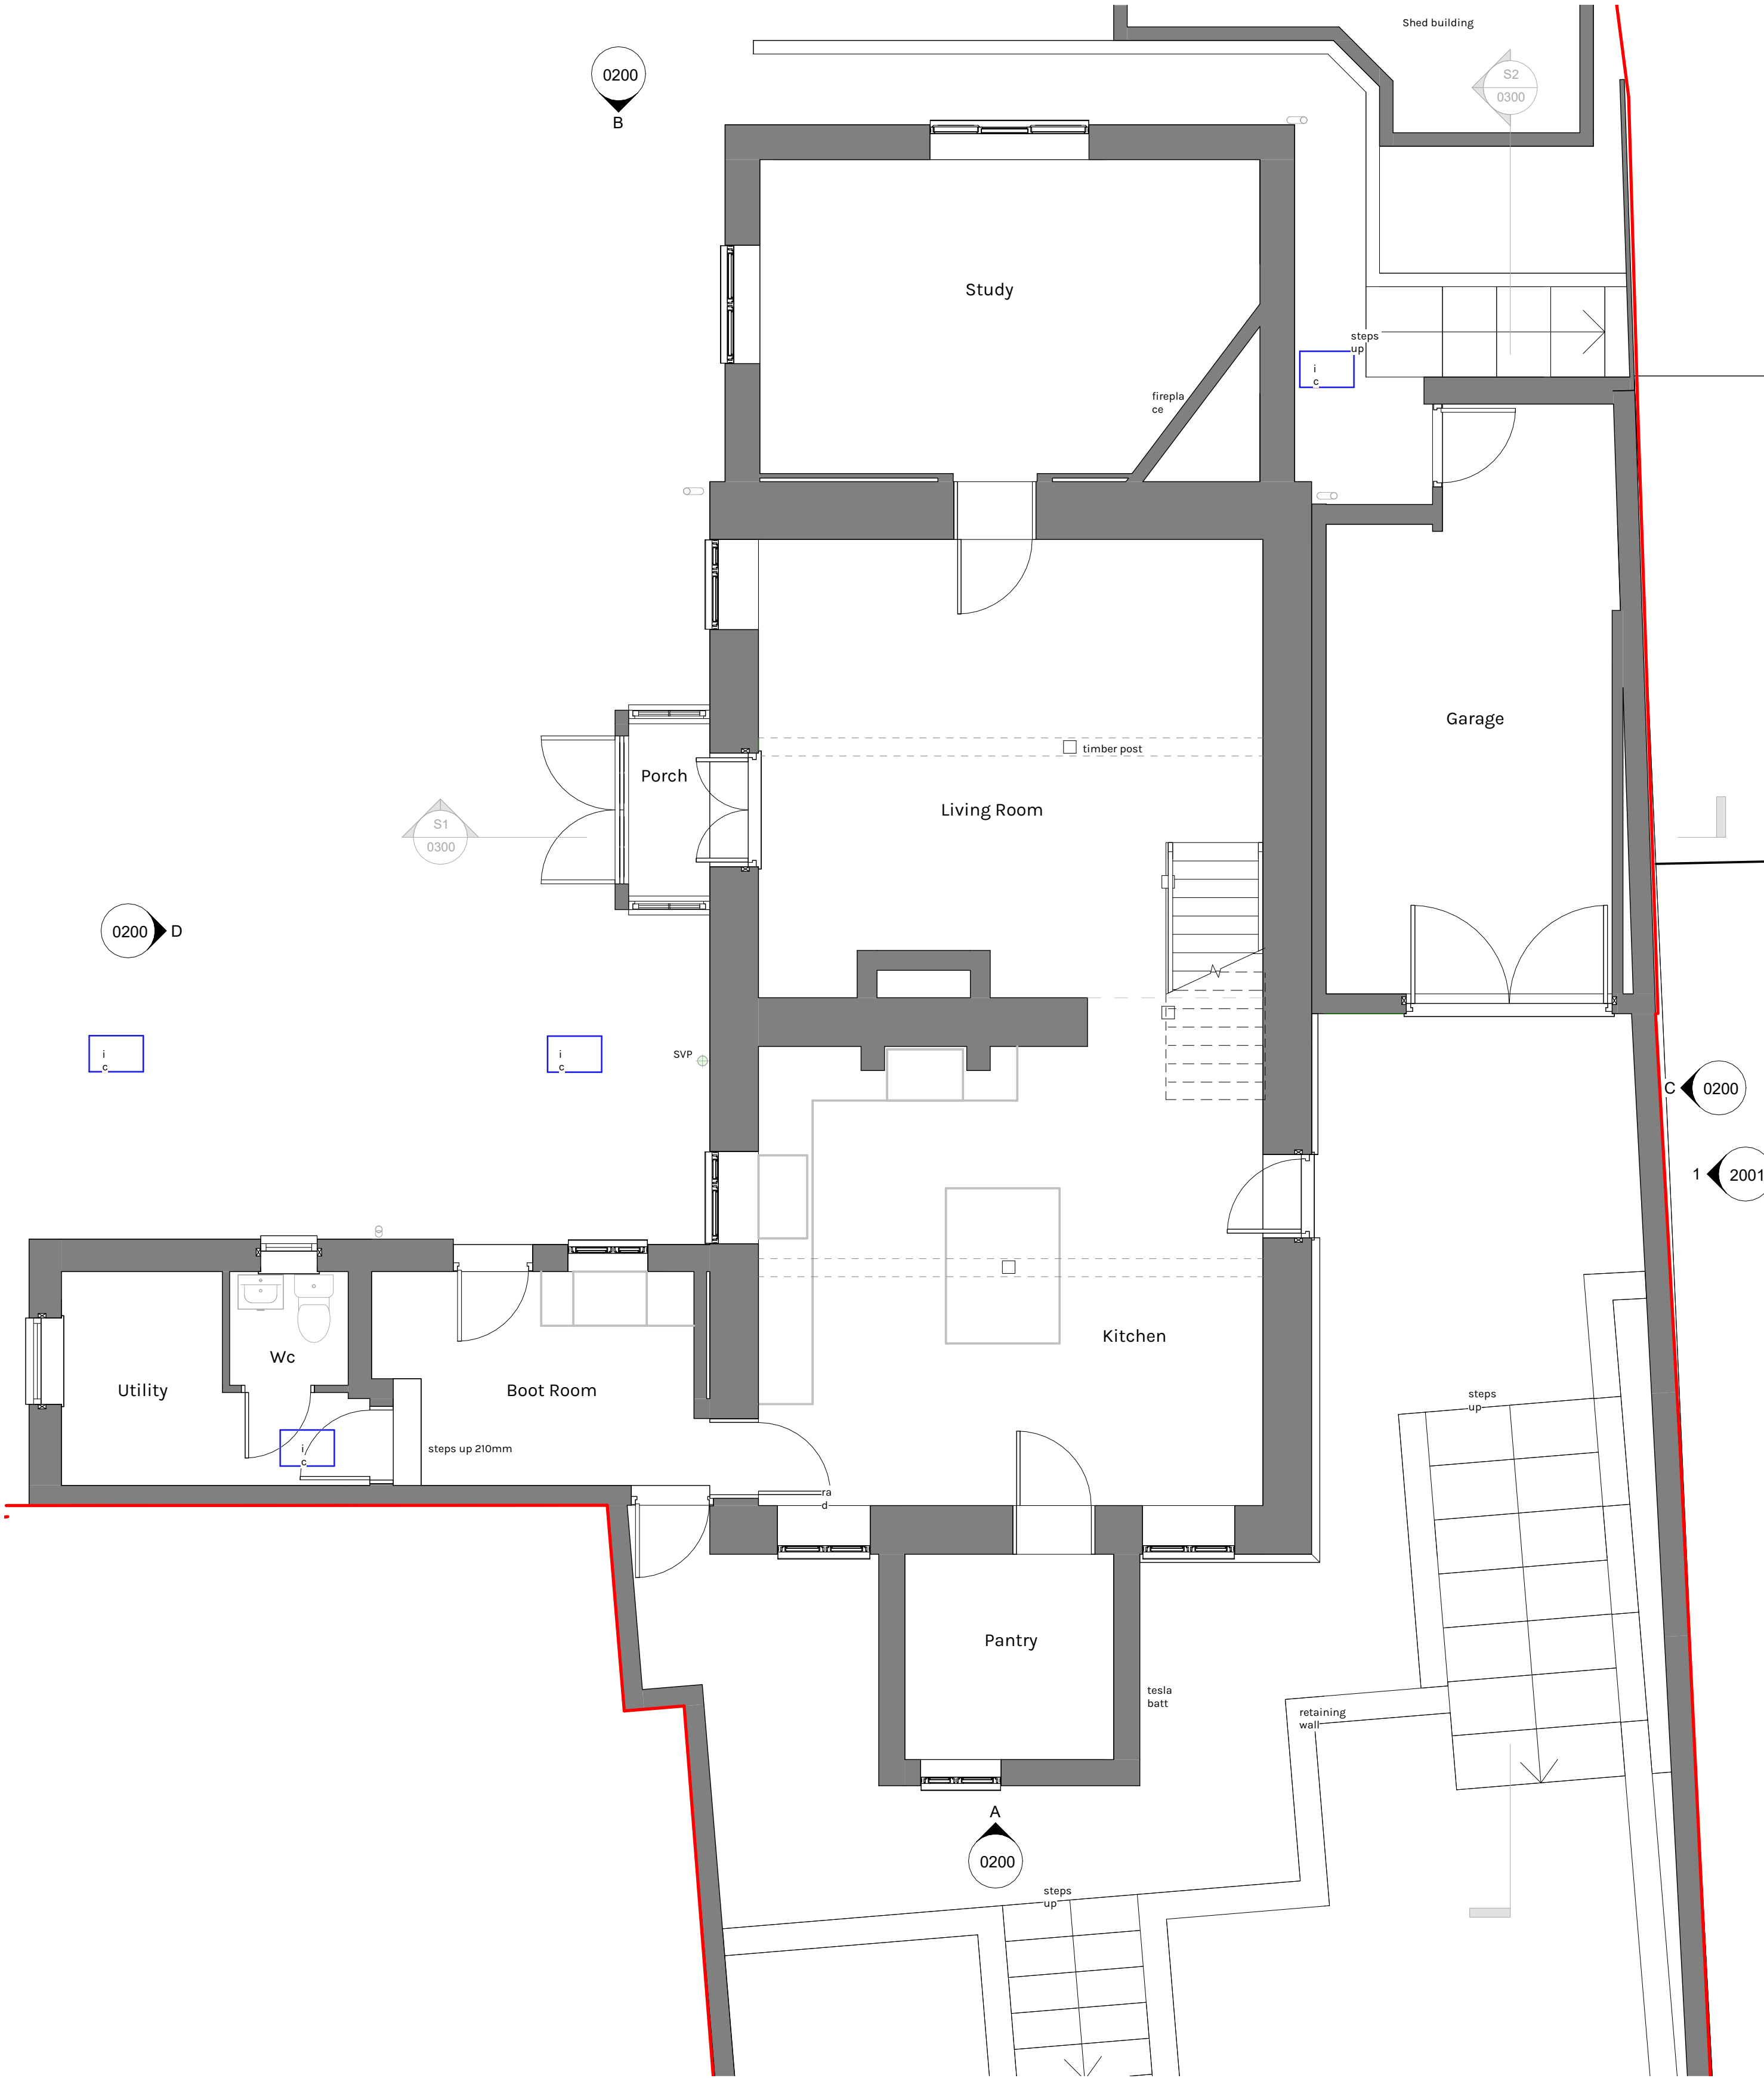


00 Ground Floor Plan

1:50

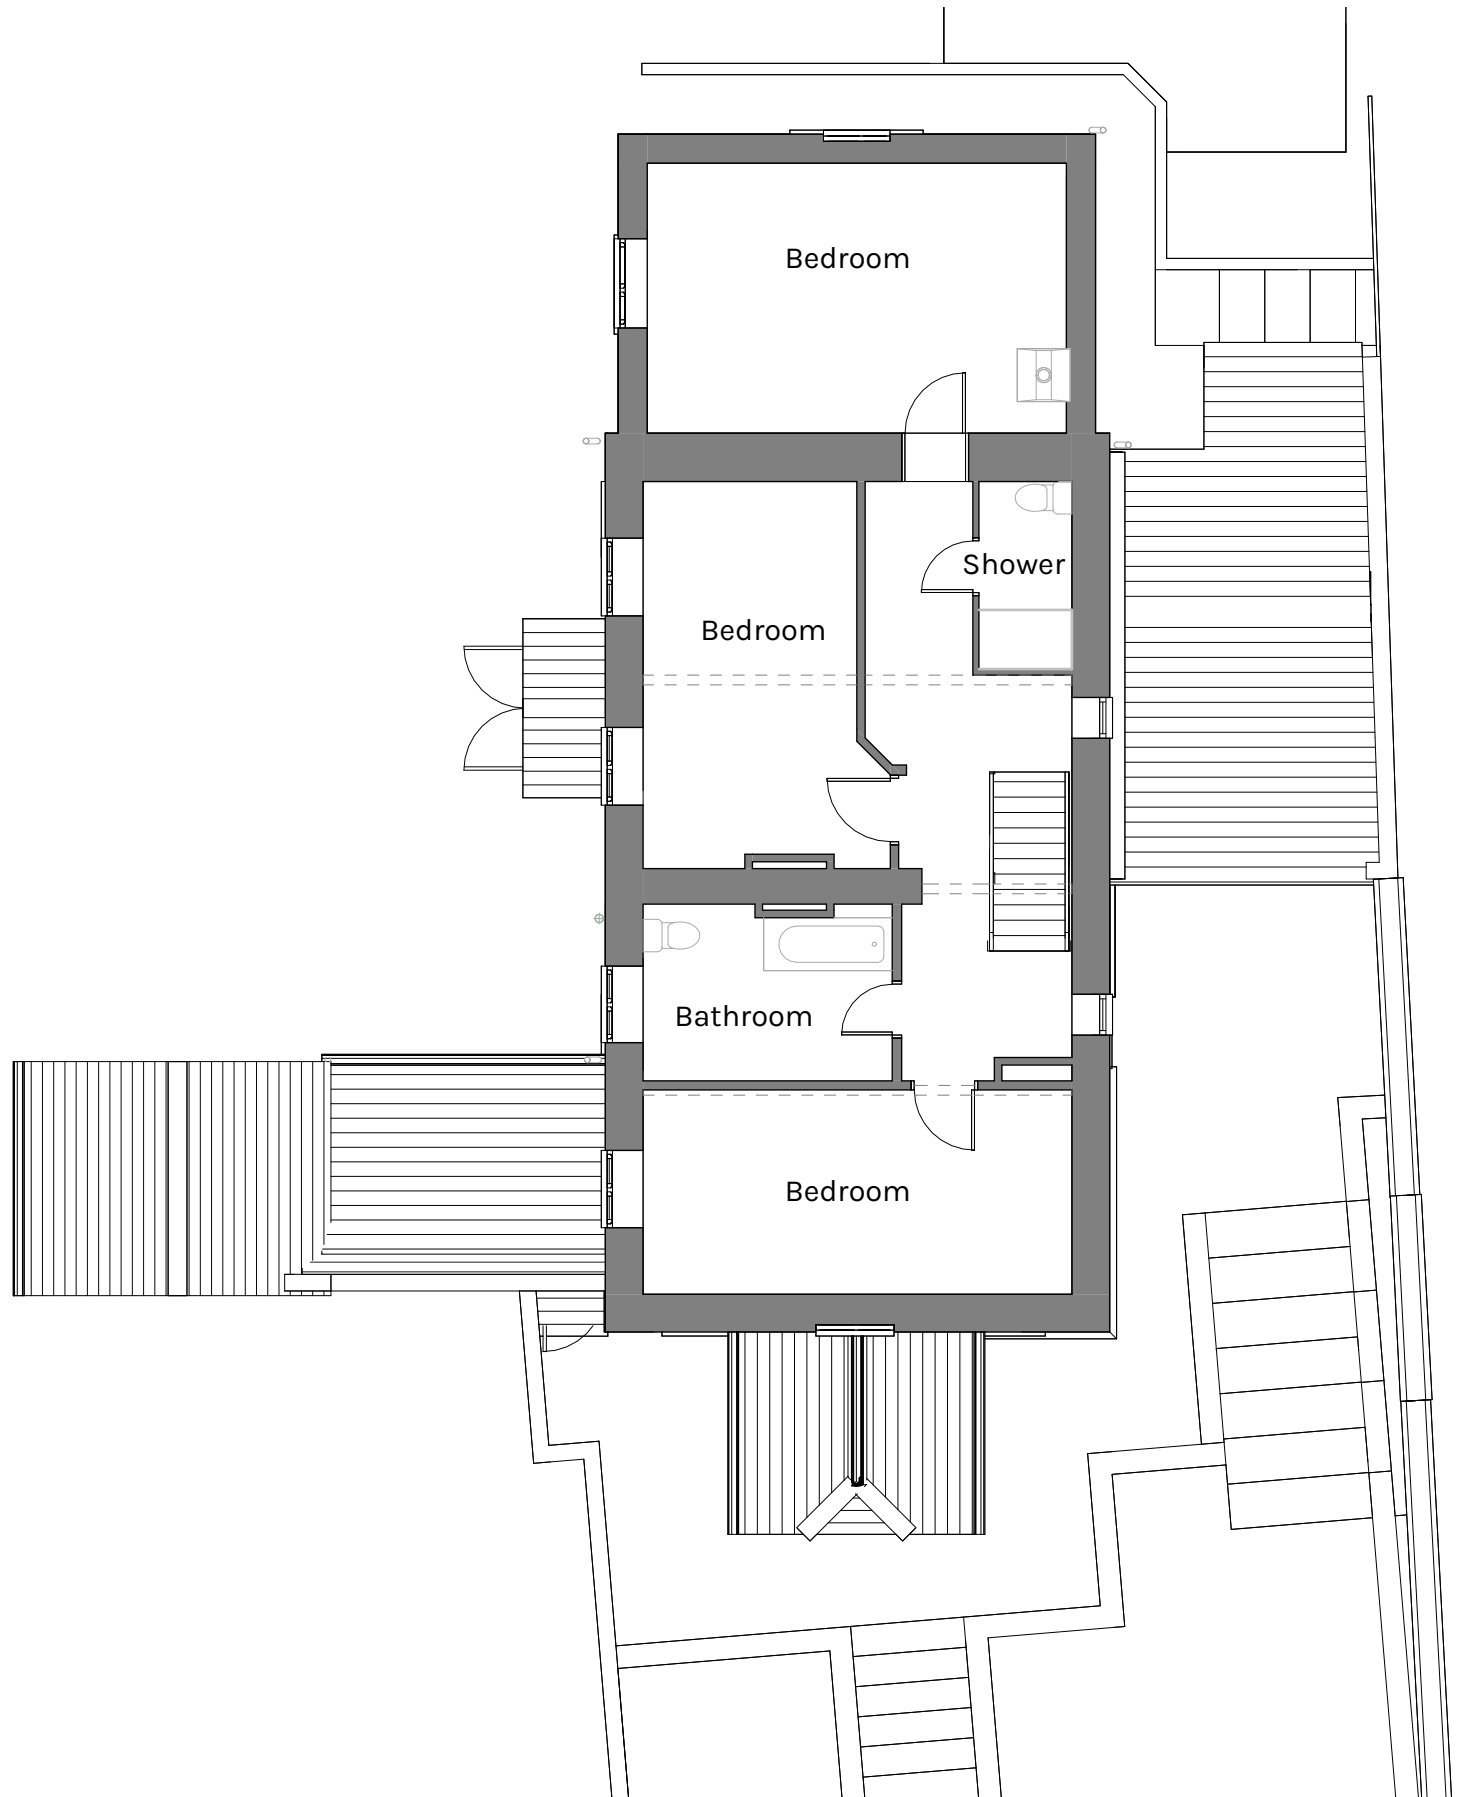 

01 First Floor Level

1:100

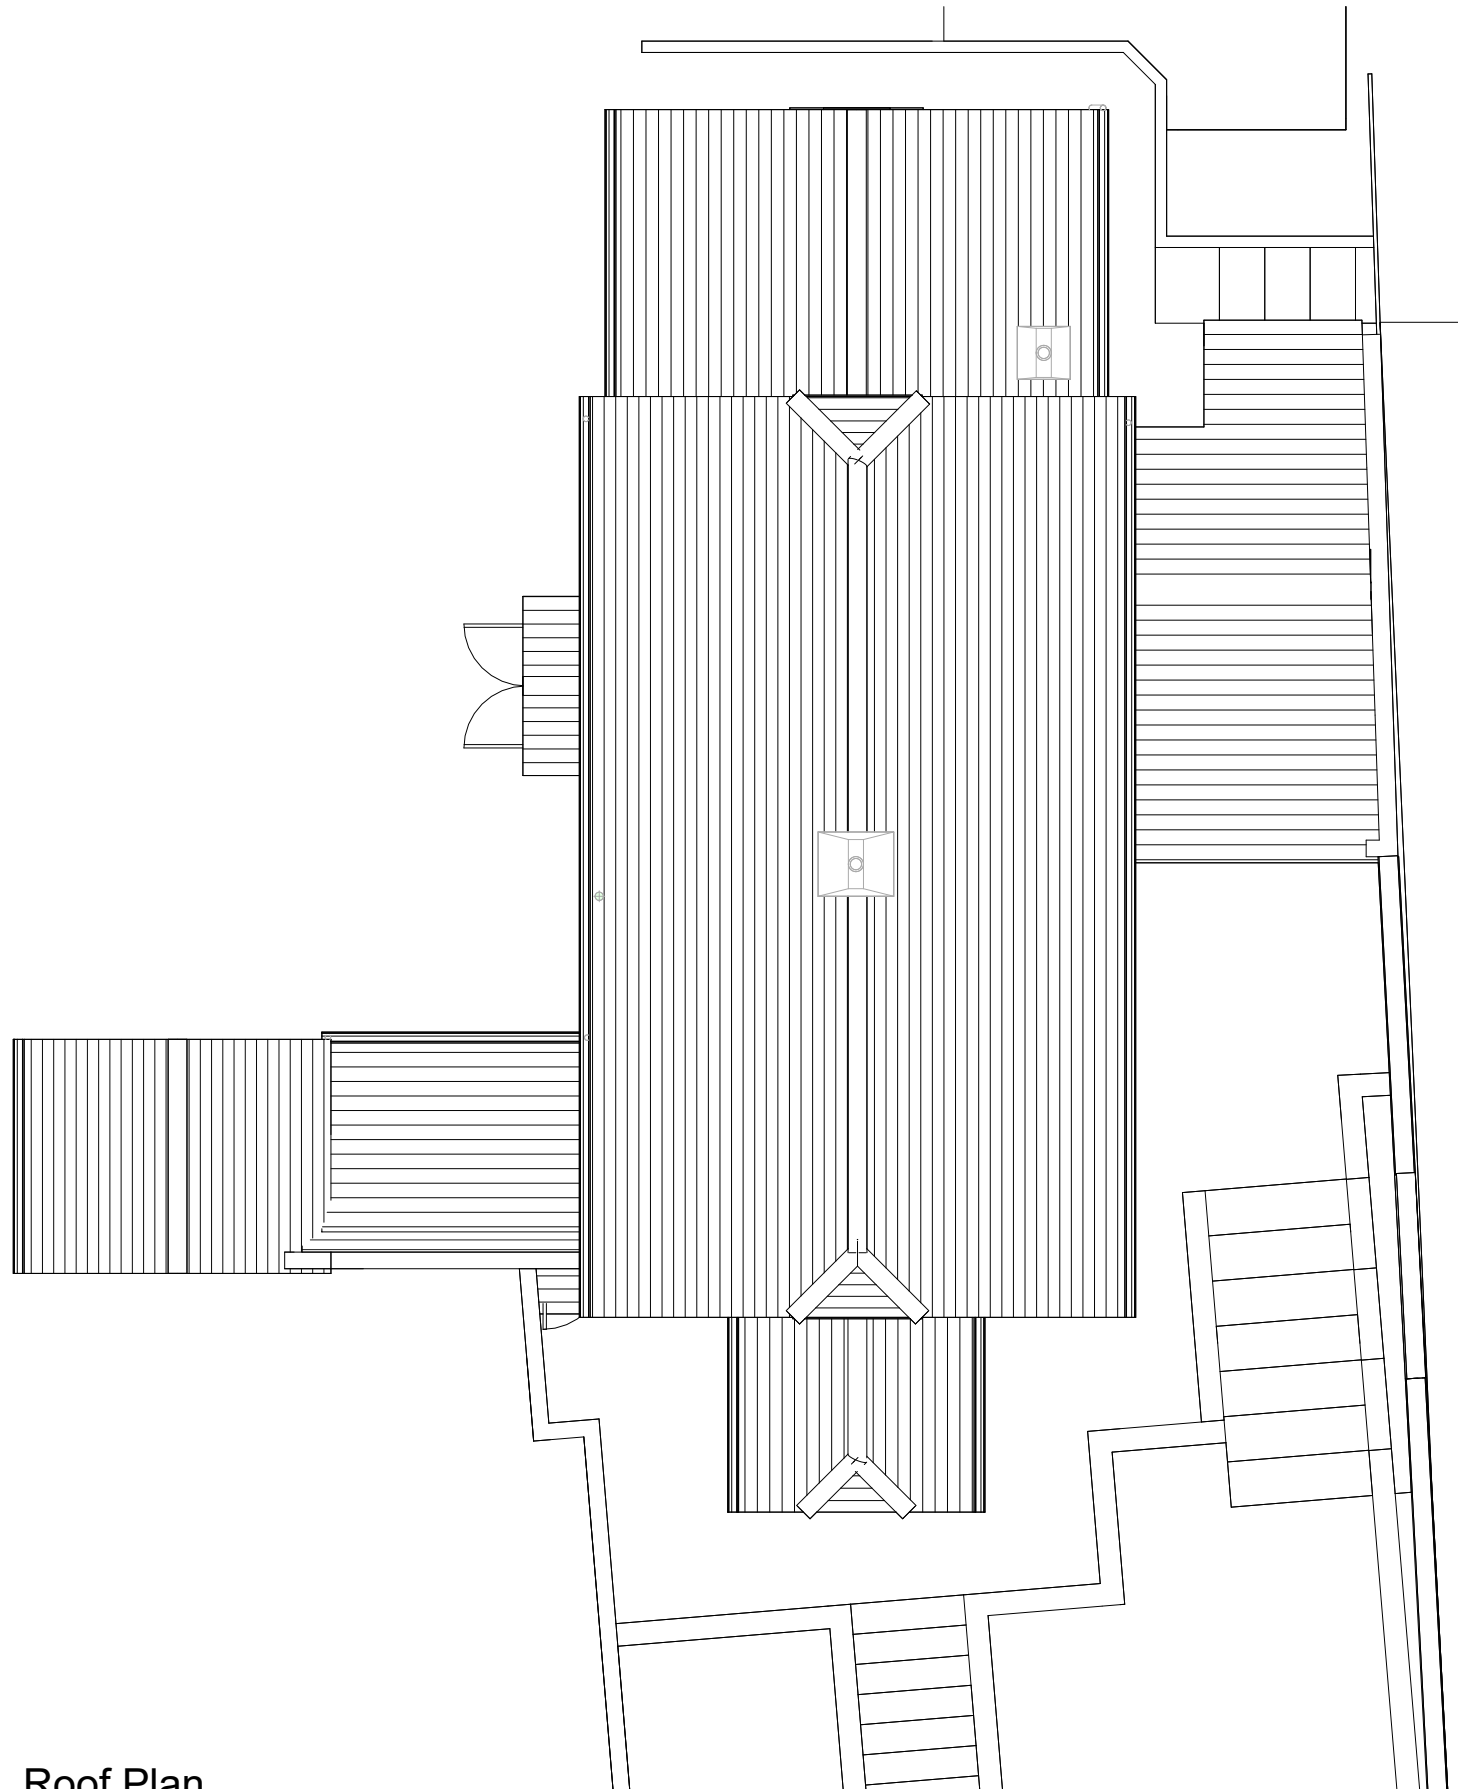

02 Roof Plan

1:100

