



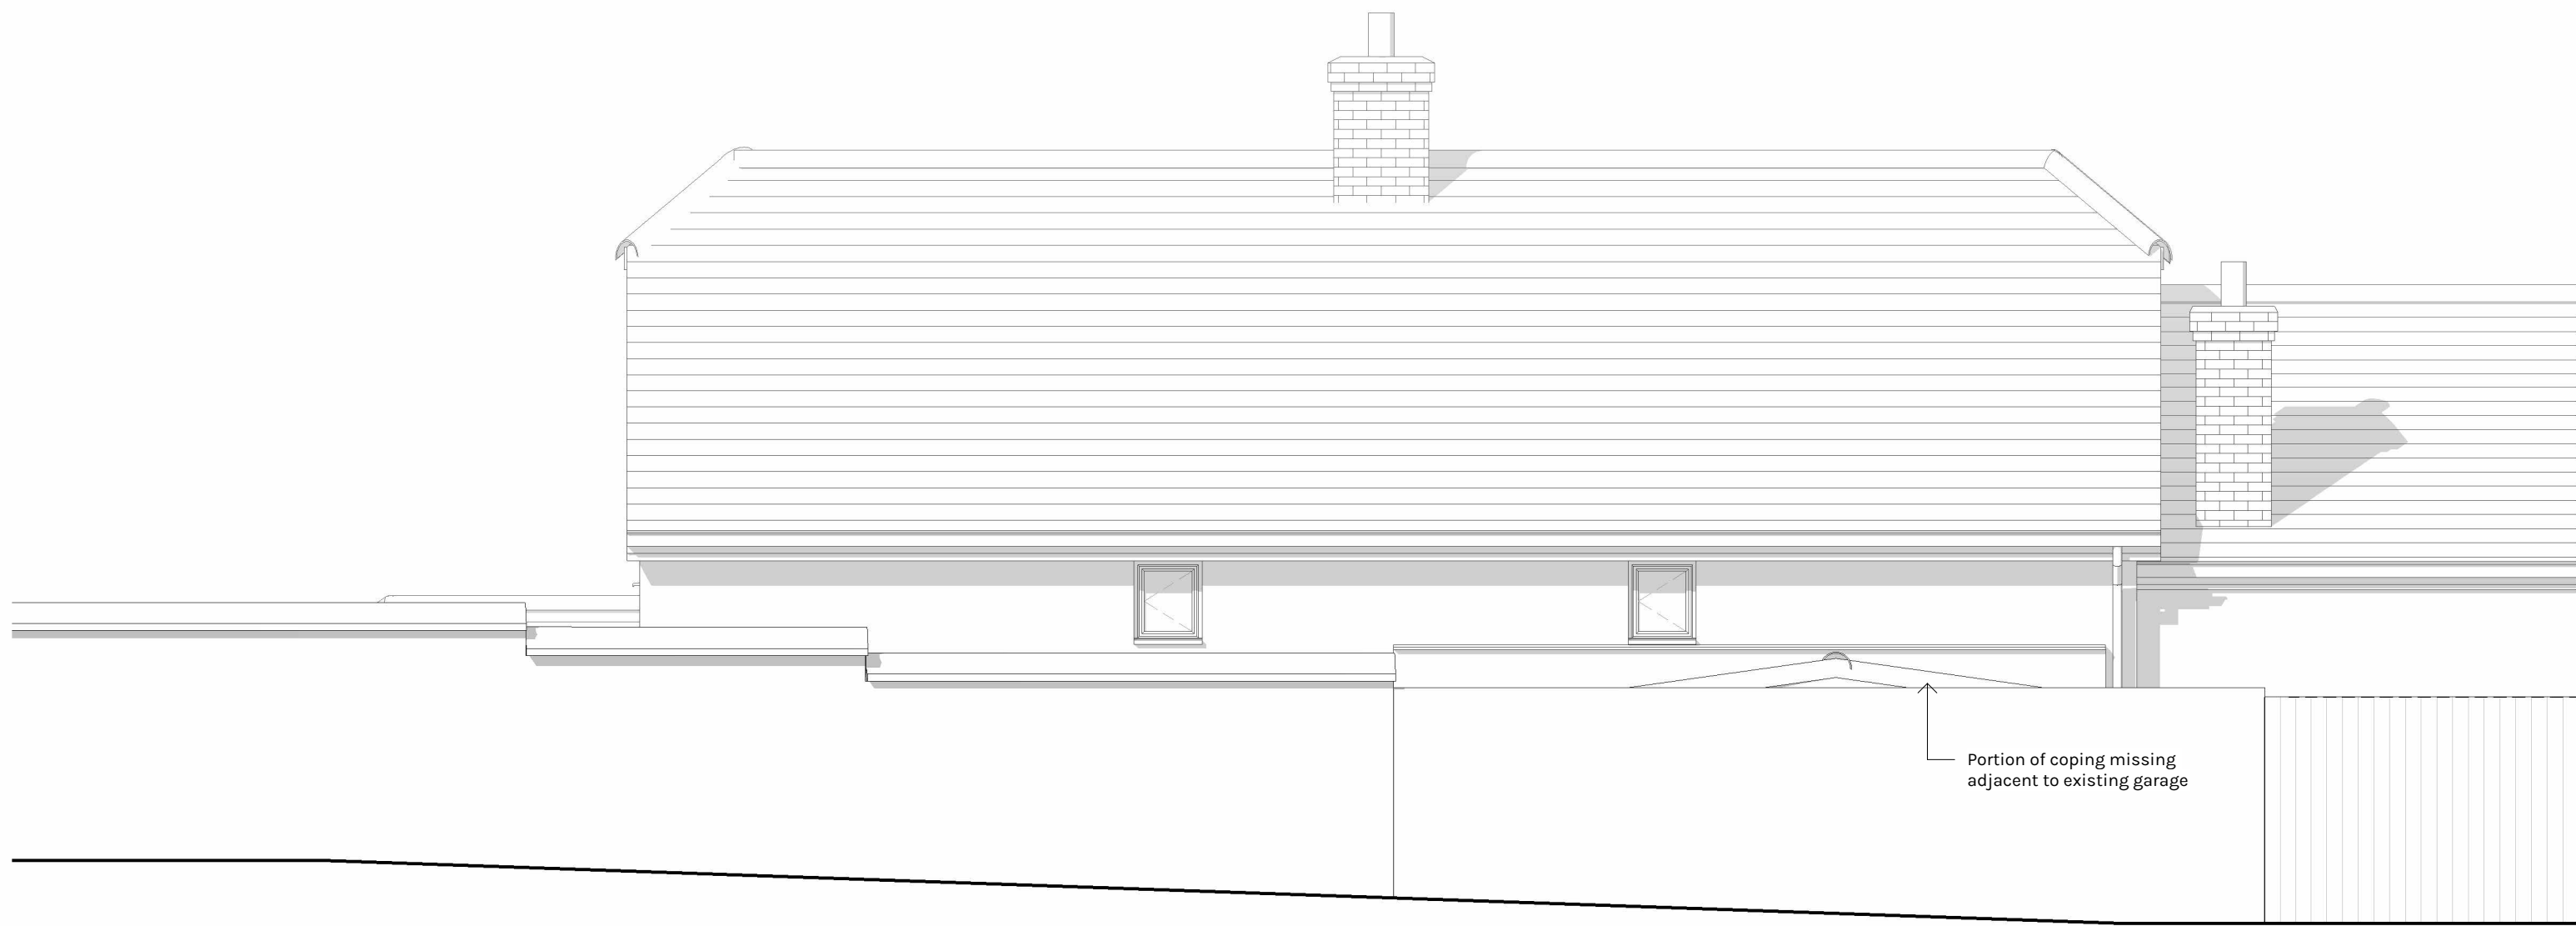

1 Existing North Elevation Boundary Wall
1: 50

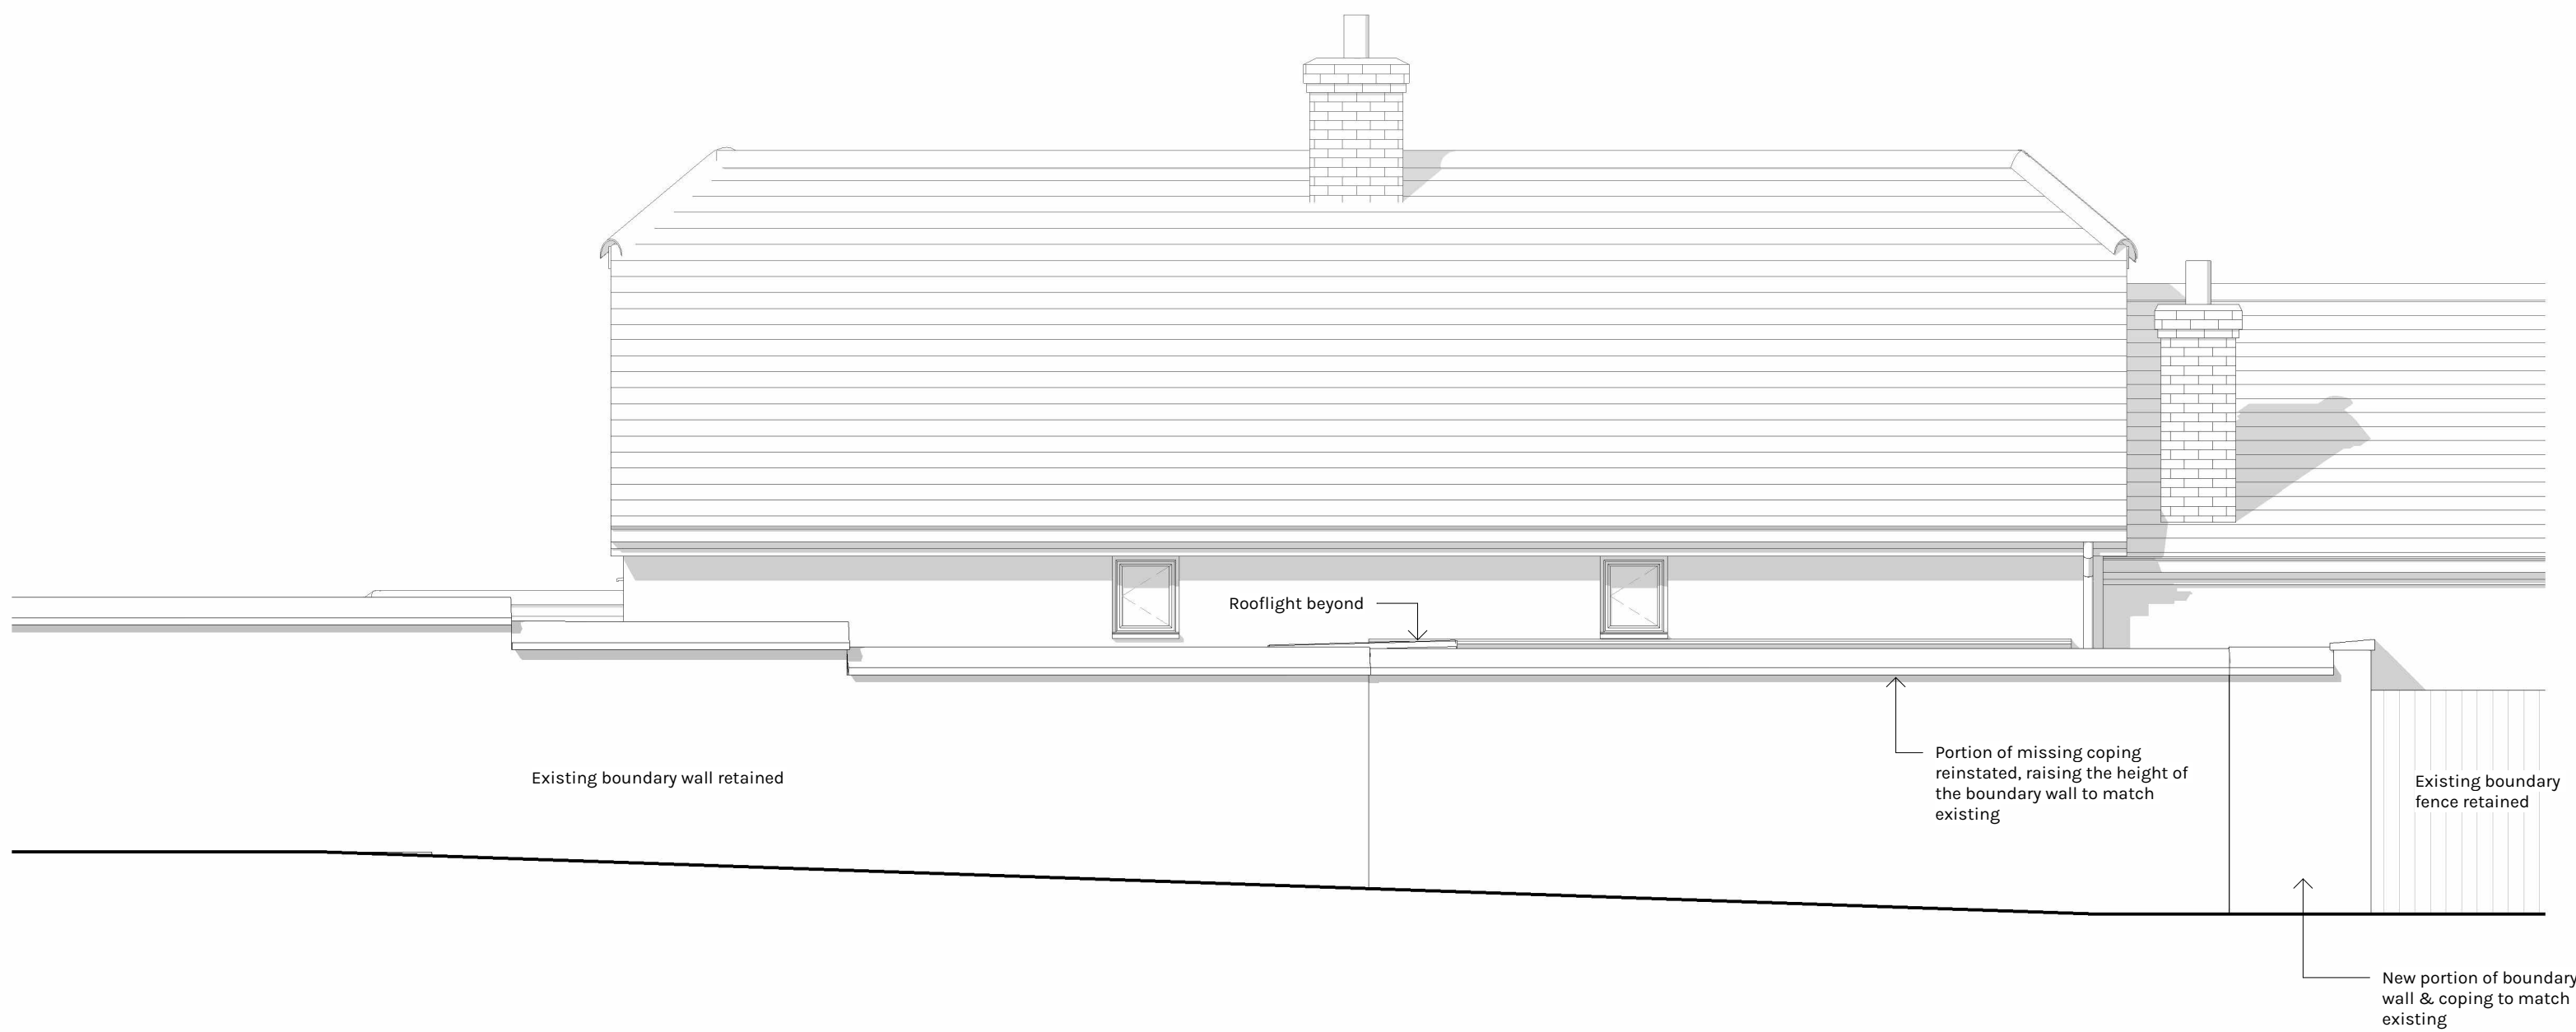


2 Proposed North Elevation Boundary Wall
1: 50

NOTE

BUILDING SURVEY OF EXISTING IS NON CONCLUSIVE, PLEASE ENSURE THAT ALL MEASUREMENTS ARE TAKEN FROM SITE. CONTRACTOR TO CHECK ALL DIMENSIONS AND REPORT ALL ERRORS AND OMISSIONS TO THE ENGINEER. ANY DIMENSIONS SHOWN ARE IN MM.



PL	PO2	26.06.08	Boundary wall adjusted
STATUS	REV	DATE	DESCRIPTION
CLIENT			REVISED BY
Mr & Mrs Aldridge			MC
			CHECKED BY
			ZW
45 Chitterne Rd, Codford, Warminster			ORIGINATOR NO
BA12 OPG			SZ721
CONSULTANT			

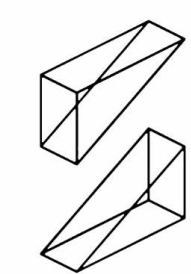

ARCHITECTURAL
SERVICES



21 Langley Road Trowbridge Wiltshire BA14 0LL

Tel: 01225 342837

Mobiles: 07831 817906 & 07789 744420

PROJECT

Garage Conversion & Extension (Inc. new front porch)

45 Chitterne Rd, Codford, Warminster

DRAWING TITLE

Existing & Proposed Boundary Elevation

SUITABILITY STATUS

PL : PLANNING

SCALE

1 : 50 @ A1

YEAR | DESIGNER | PROJECT NUMBER | SHEET NUMBER

26-SZ-721-2001

REVISION

P02