



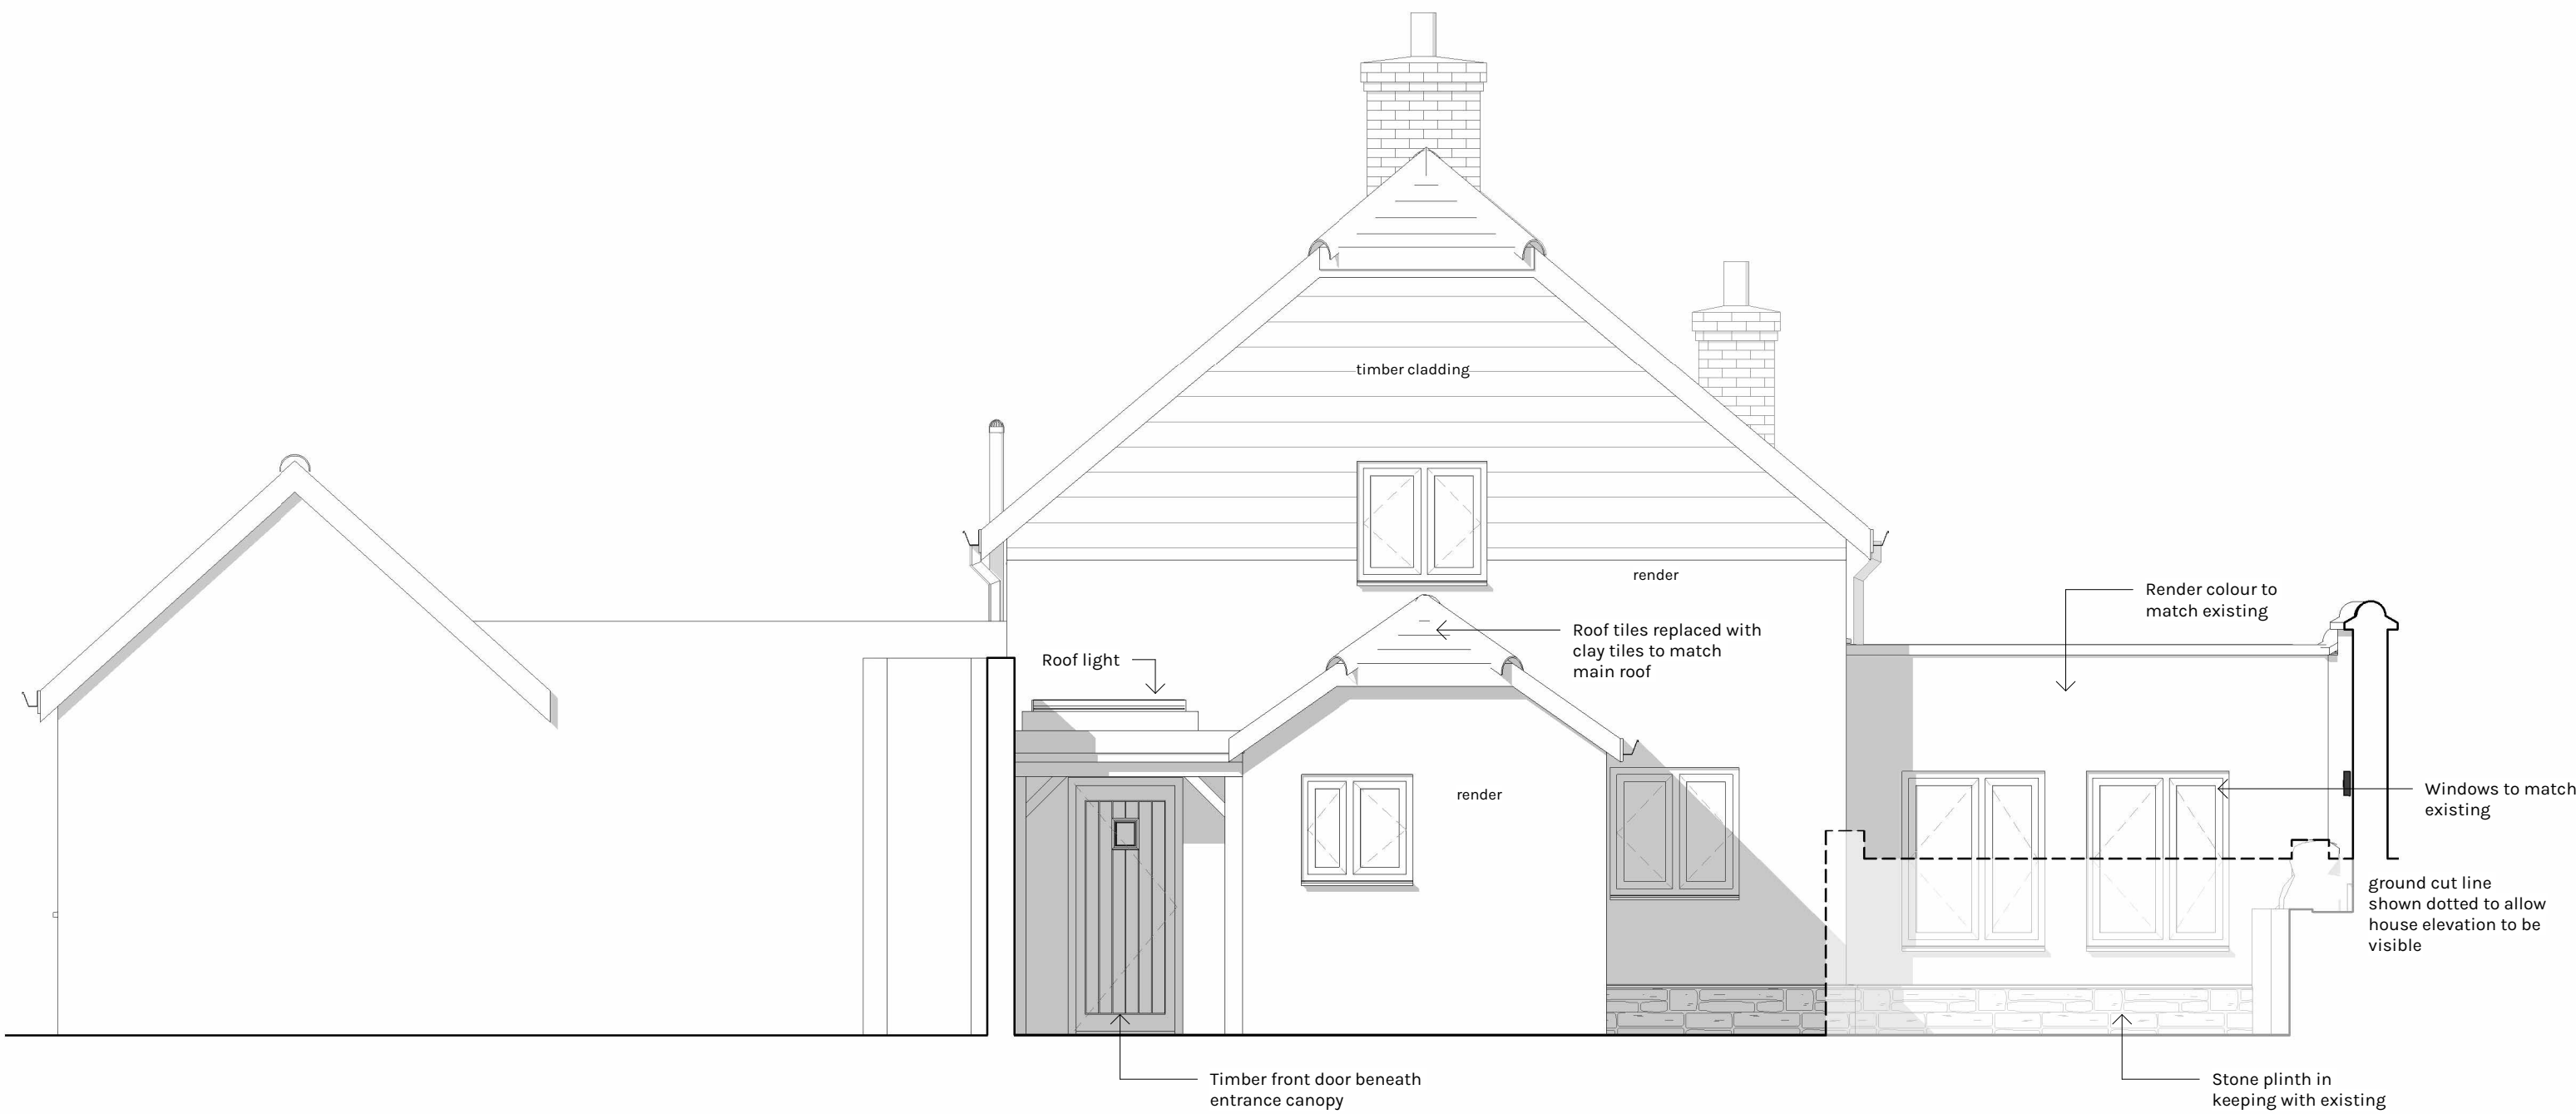

A Proposed East Elevation
1:50

B Proposed West Elevation
1:50

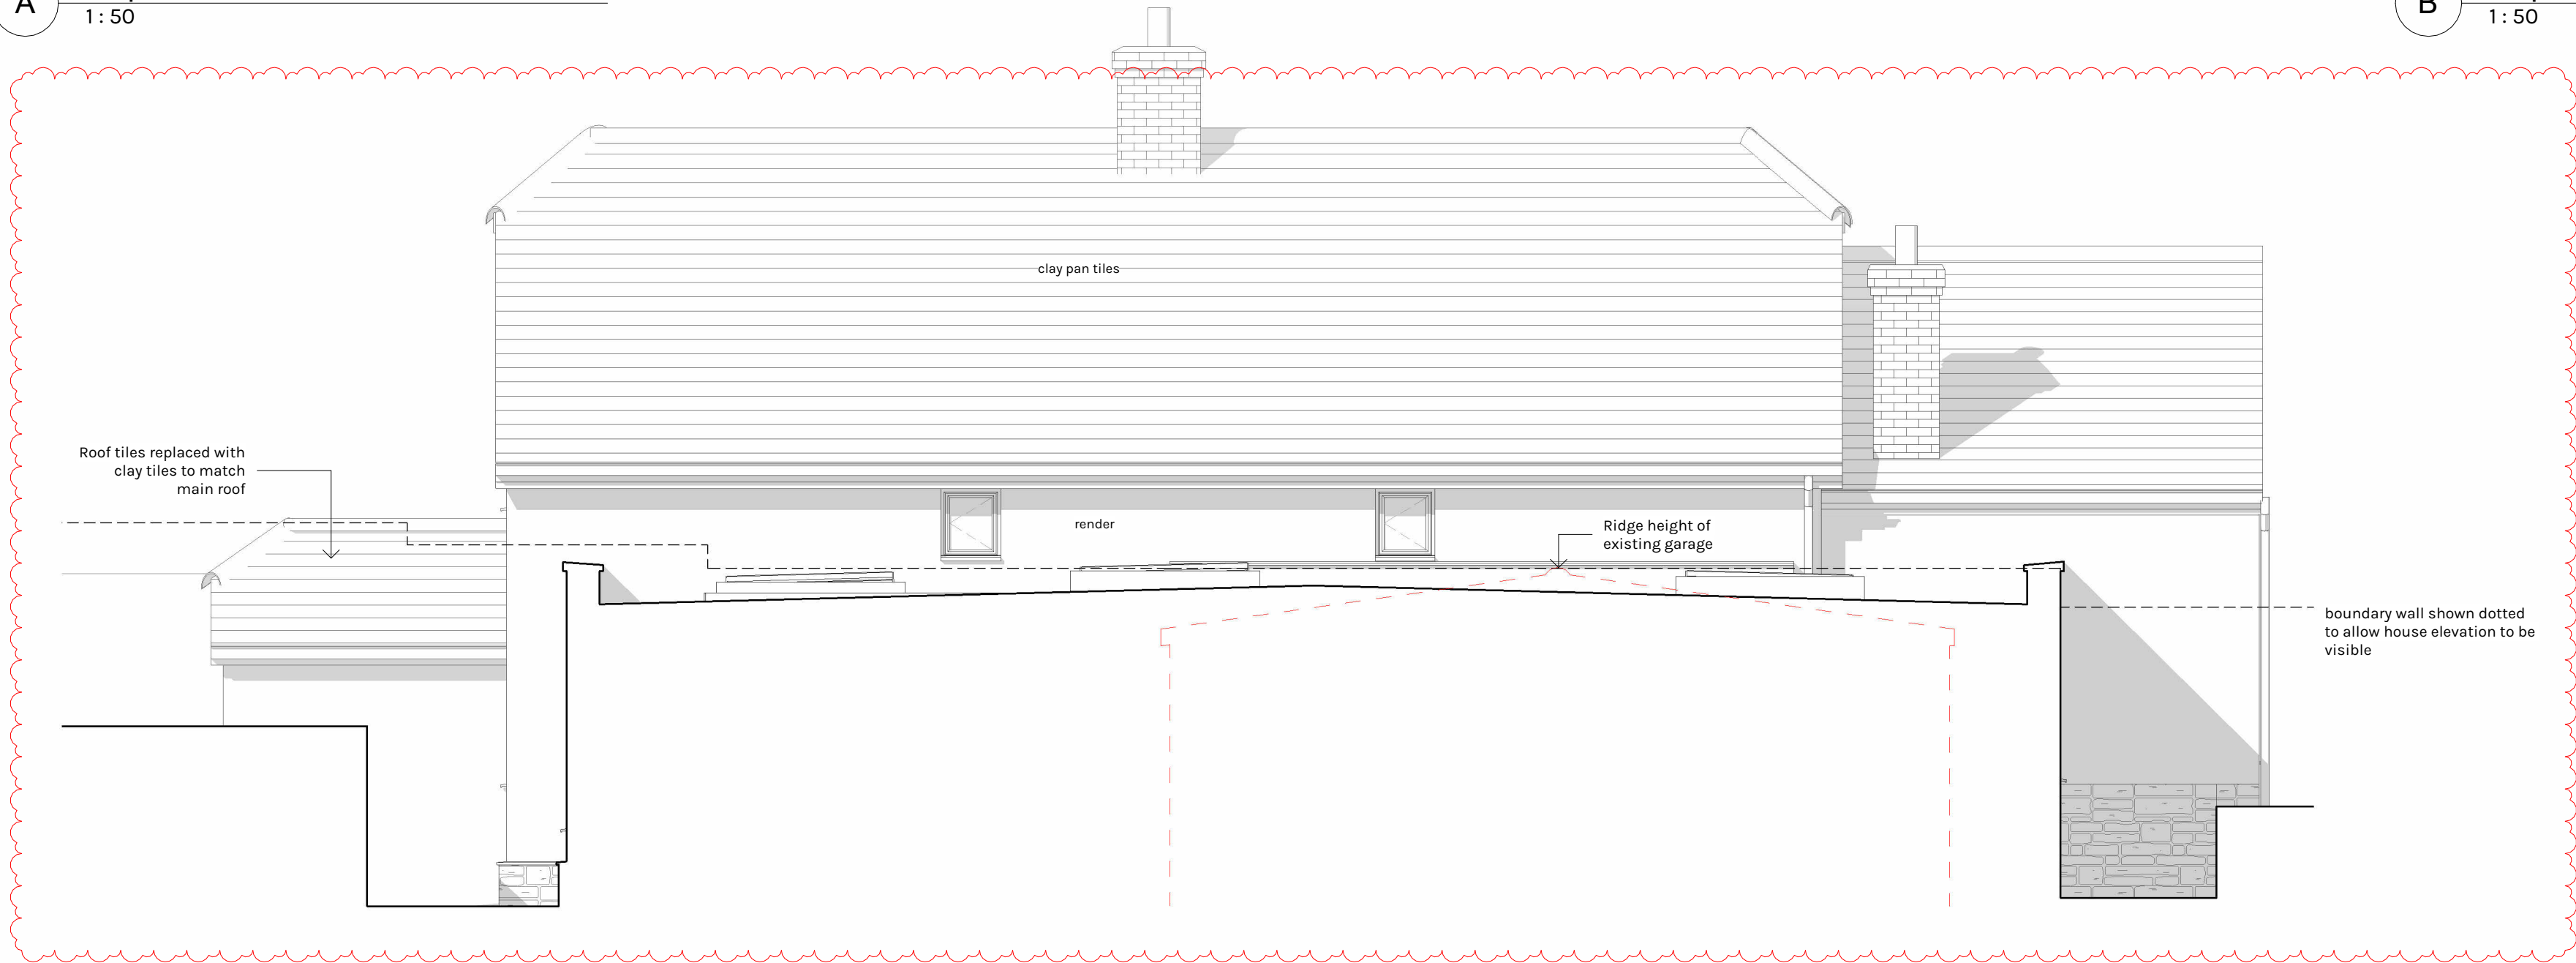


C Proposed North Elevation
1:50




D Proposed South Elevation
1:50

NOTE

BUILDING SURVEY OF EXISTING IS NON CONCLUSIVE, PLEASE ENSURE THAT ALL MEASUREMENTS ARE TAKEN FROM SITE. CONTRACTOR TO CHECK ALL DIMENSIONS AND REPORT ALL ERRORS AND OMISSIONS TO THE ENGINEER. ANY DIMENSIONS SHOWN ARE IN MM.

 

PL	P02	26.06.08	Boundary wall adjusted	REVISED BY
PL	P01	25.04.22	Planning Issue	MC
STATUS	REV	DATE	DESCRIPTION	CHECKED BY
CLIENT				ZW
Mr & Mrs Aldridge				ORIGINATOR NO
45 Chitterne Rd, Codford, Warminster				SZ721
BA12 OPG				CONSULTANT

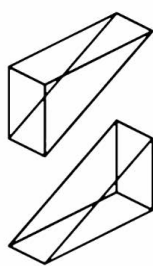

ARCHITECTURAL
SERVICES



21 Langley Road Trowbridge Wiltshire BA14 0LL

Tel: 01225 342837

Mobiles: 07831 817906 & 07789 744420

PROJECT

Garage Conversion & Extension (Inc. new front porch)

45 Chitterne Rd, Codford, Warminster

DRAWING TITLE

Proposed Elevations

SUITABILITY STATUS

PL : PLANNING

SCALE

1 : 50 @ A1

YEAR | DESIGNER | PROJECT NUMBER | SHEET NUMBER

26-SZ-721-2000

REVISION

P02