



01 North Elevation
Ex200 Elevation


0mm 2m 4m 6m 8m 10m
Scale: 1:100

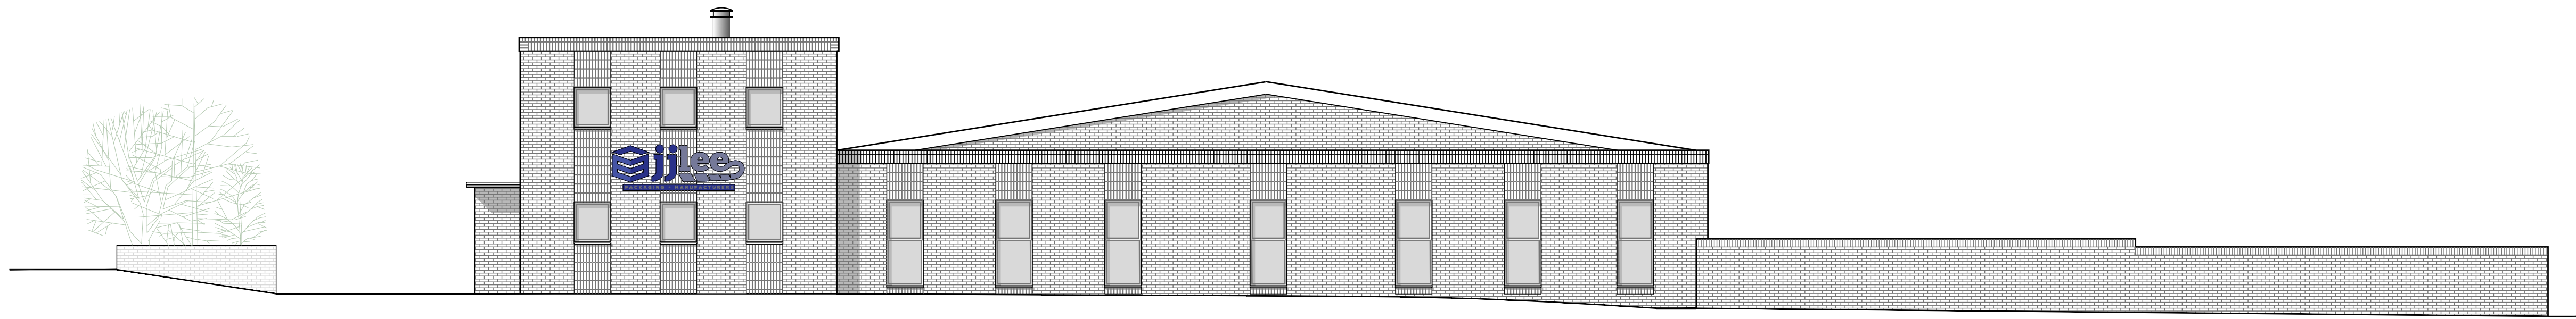

02 West Elevation
Ex200 Elevation

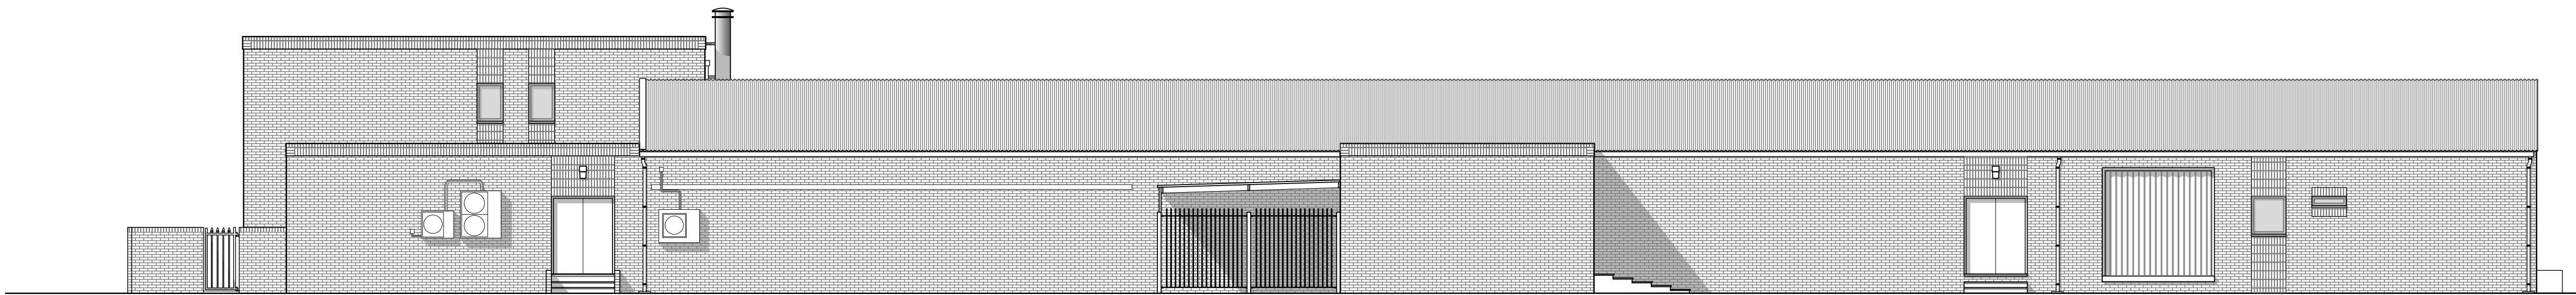

03 South Elevation
Ex200 Elevation

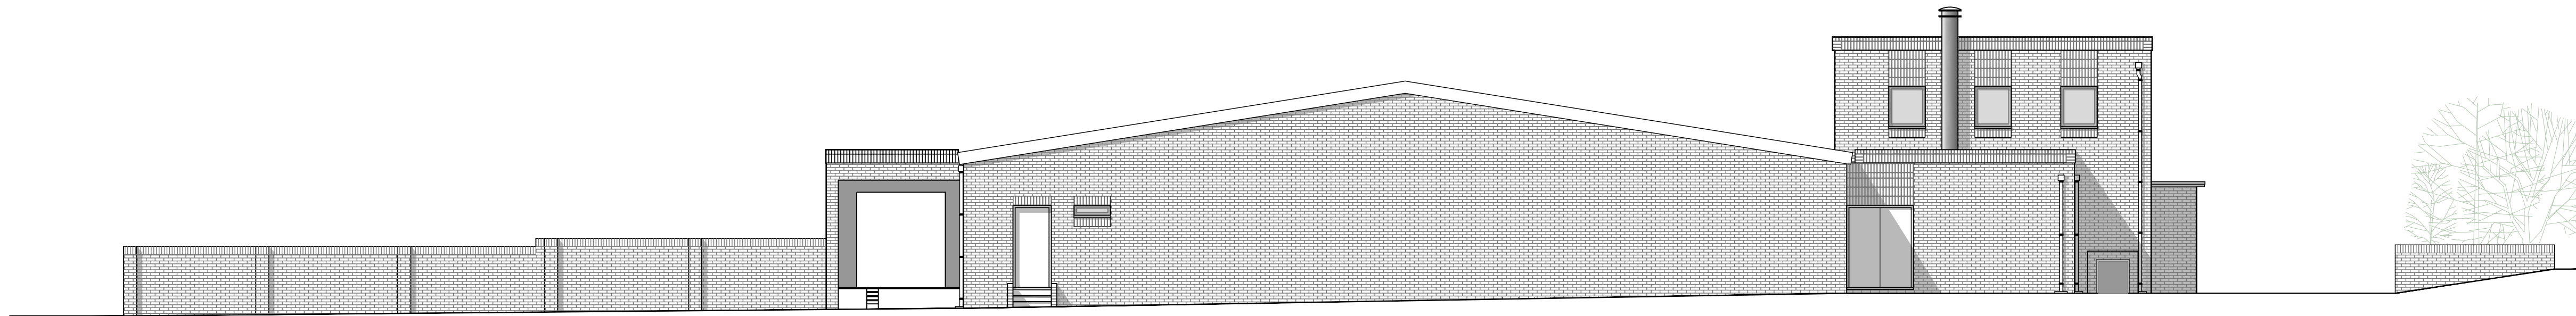

04 East Elevation
Ex200 Elevation



SIMON MORRAY-JONES
CHARTERED ARCHITECTS & DESIGNERS

21 MILSOM STREET, BATH BA1 1DE
TEL: 01225 787900 FAX: 01225 787901
EMAIL: sm-j@sm-j.com

PLANNING

Notes

© SIMON MORRAY-JONES ARCHITECTS LTD. ALL DIMENSIONS TO BE CHECKED ON SITE BEFORE
WORK COMMENCES. ANY DISCREPANCIES TO BE REPORTED TO THE ARCHITECT. TO SCALE
FOR TOWN PLANNING PURPOSES. DO NOT SCALE FOR CONSTRUCTION PURPOSES.

B - Issue to LPA for Planning approval
A - First Issue - Preliminary issue to Client for comments/approval
Revision

03.06.2026
18.03.2026
Date

Client J.J. Lee Ltd		Project Valldata House, 2a Halifax Rd, Bowerhill, Wiltshire, SN12 6YY	
Drawing Title Existing - Elevations		Scale @ A1 1:100	Drawn By JS
Date 15.03.2026	Job Number 1353	Drawing Number EX200	Revision B