

Brooklet Barn

Burlington Cottage

Brooklet Cottage

Warren Bank

Dales End

Cuffdale

3

The Paddock

1

ALDSPK8

GRAVEL PATH

CNC

Traditional Barn (Unit 1)

Patio

Garden

Garden

Farmhouse (Unit 2)

Patio

Drive

Garden

Patio


access road

Application area

Duty of care: The design, so far as is reasonably practicable, has been created so that the construction is carried out and managed without risks to the health or safety of those who build, use and maintain them.

This drawing is copyright and is not to be reproduced. The contractor will be held responsible for the accuracy of works involving the setting out and checking of all dimensions on the drawing and on site. Dimensions must not be scaled from this drawing.

Unless for planning purposes

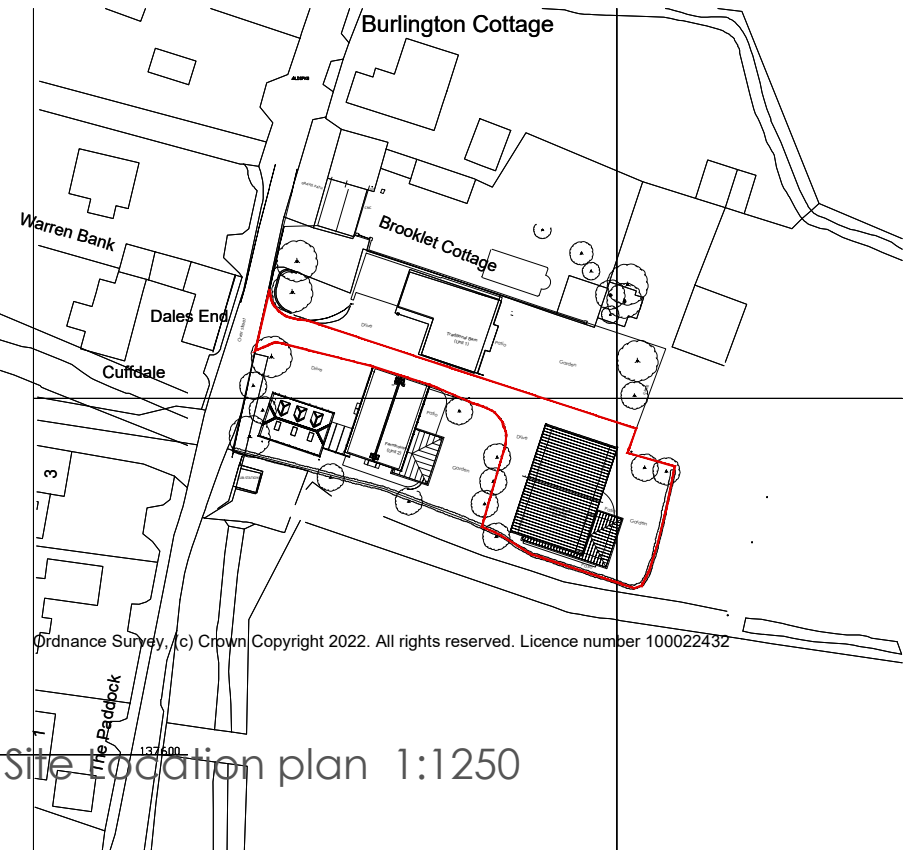

Site location plan 1:1250


Ordnance Survey, (c) Crown Copyright 2022. All rights reserved. Licence number 100022432



Rev -

Client: CRE8 Homes		Planning	
Project: Brooklet Barn		Drawing No: 0485-02-001	Revision:
Title: Existing Site Plan	Drawn: sb Check: NB	Scale: 1:500 & 1:1250@a3	First Issue: Feb. 2026

bircharchitects
Lambourne, Grove Lane, Redlynch, Salisbury, Wilts, SP5 2NR
T: +44 (0)1725 510407
e: info@bircharchitects.co.uk

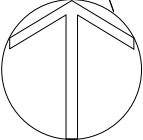

Existing Site plan 1:500