




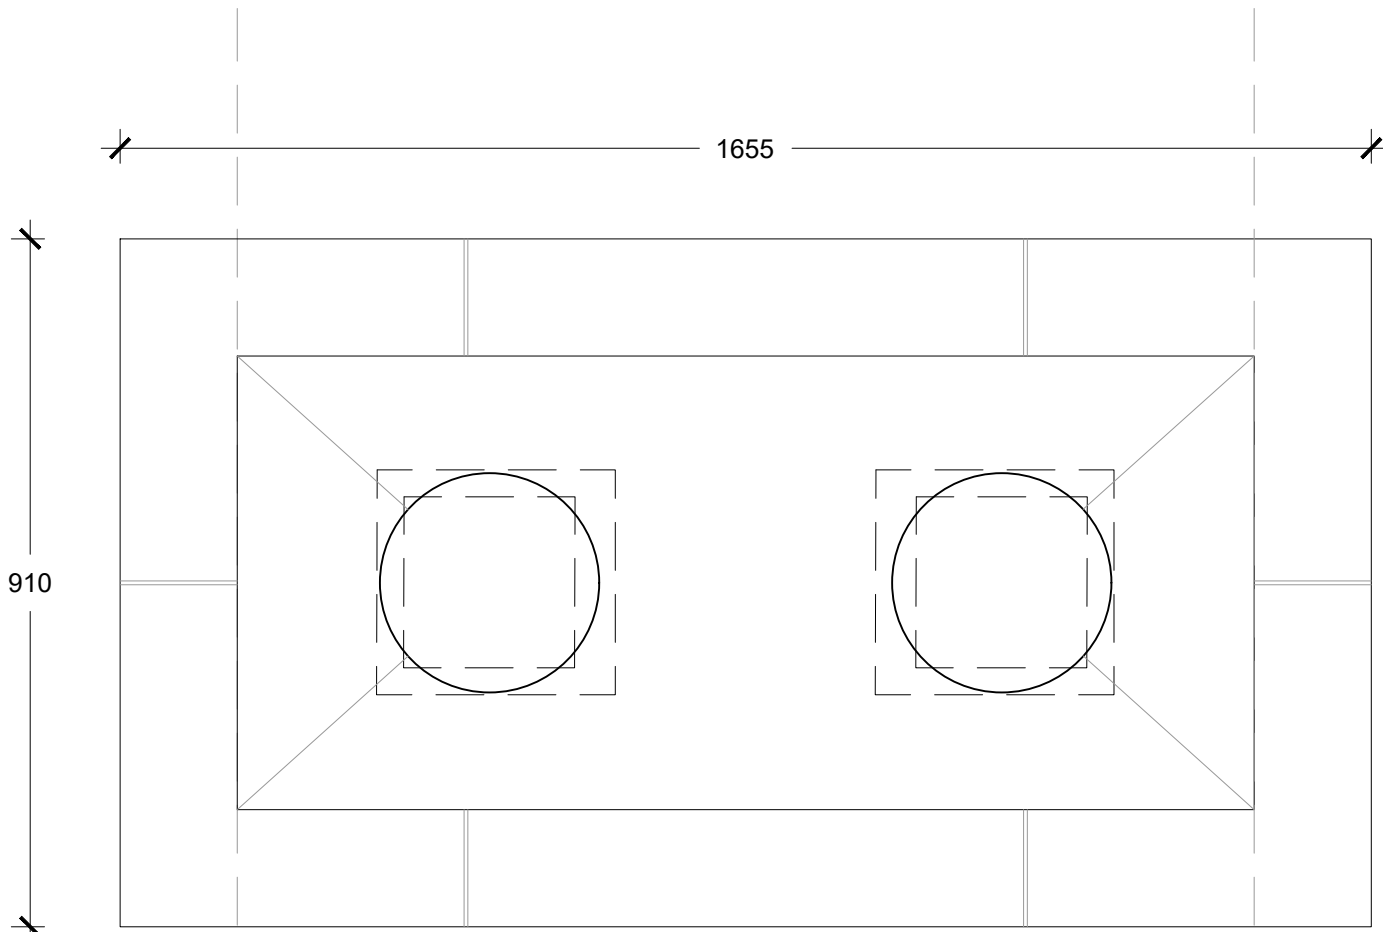


PLAN AT SCETION C-C
SCALE 1:10

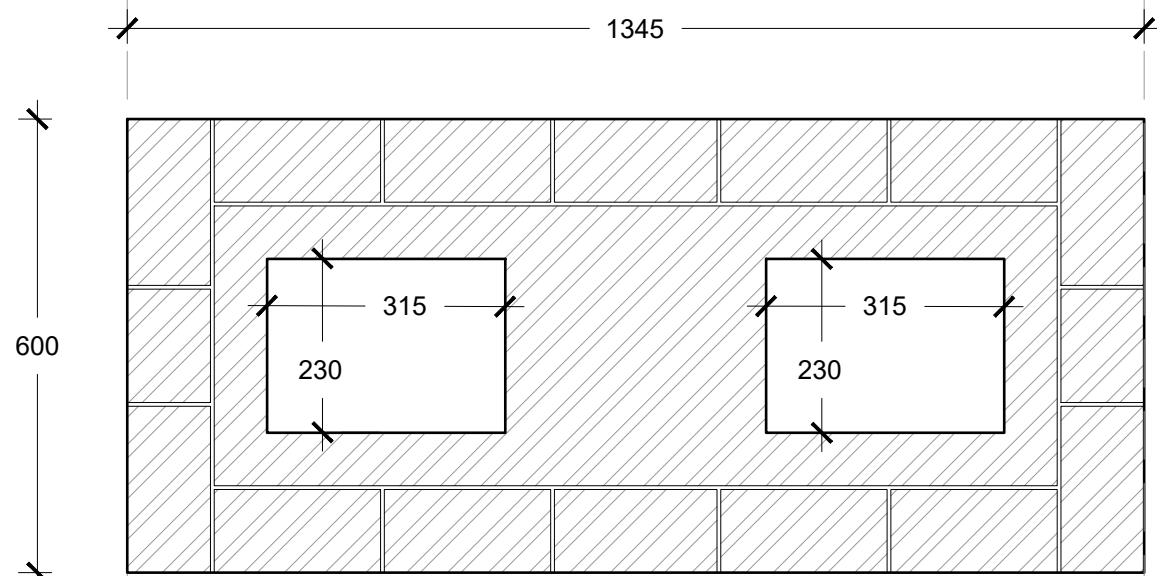


PLAN AT HORIZONTAL SECTION C-C
SCALE 1:10

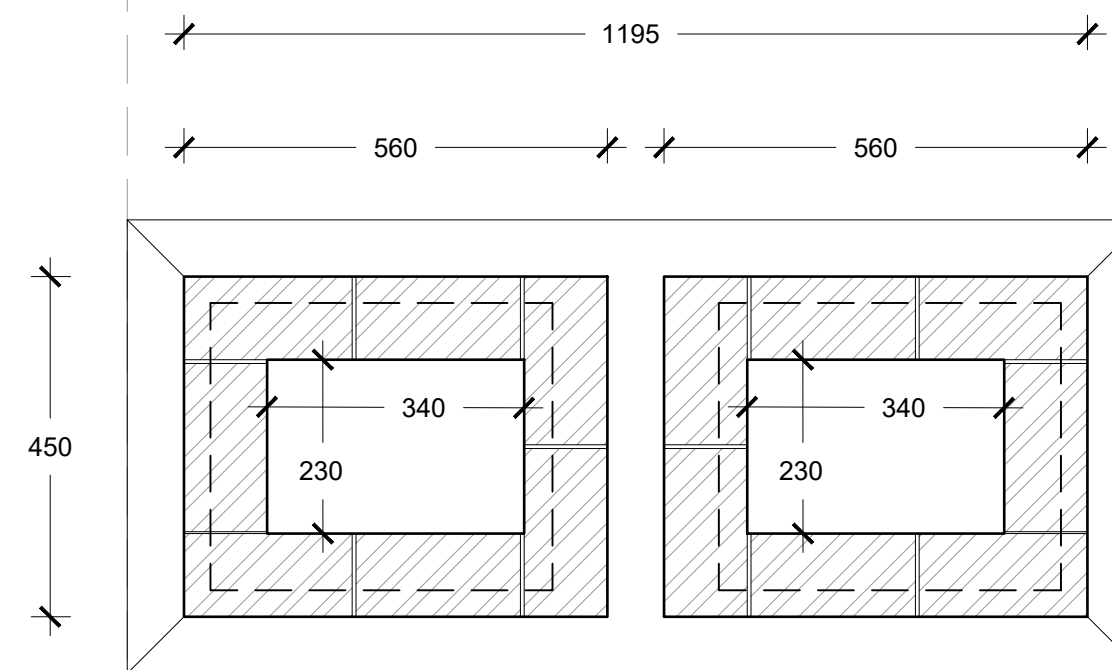

PLAN AT HORIZONTAL SECTION B-B
SCALE 1:10

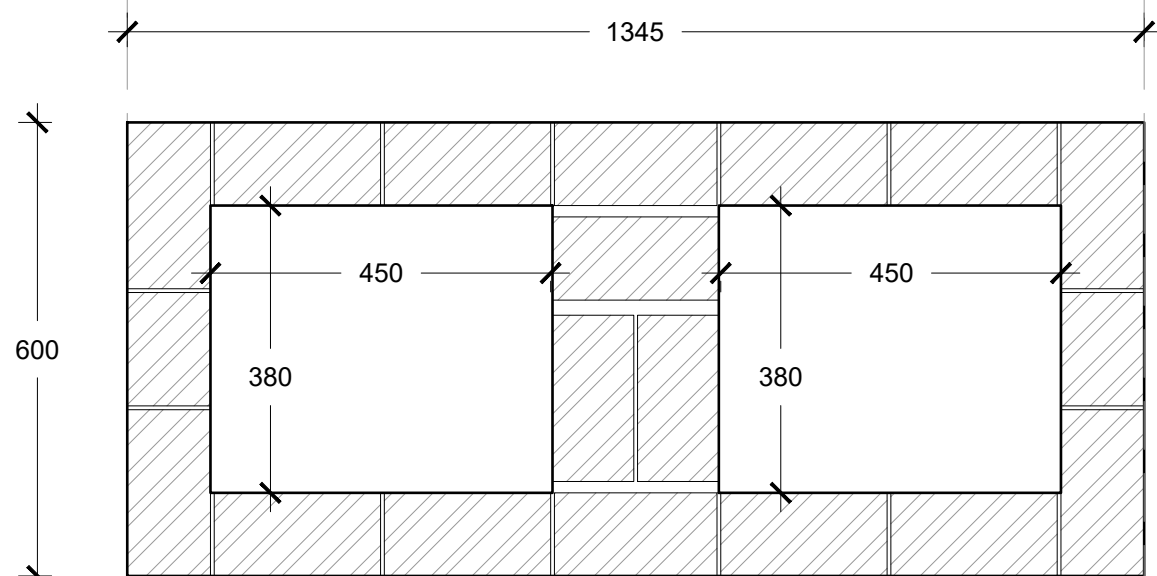

PLAN AT HORIZONTAL SECTION A-A
SCALE 1:10

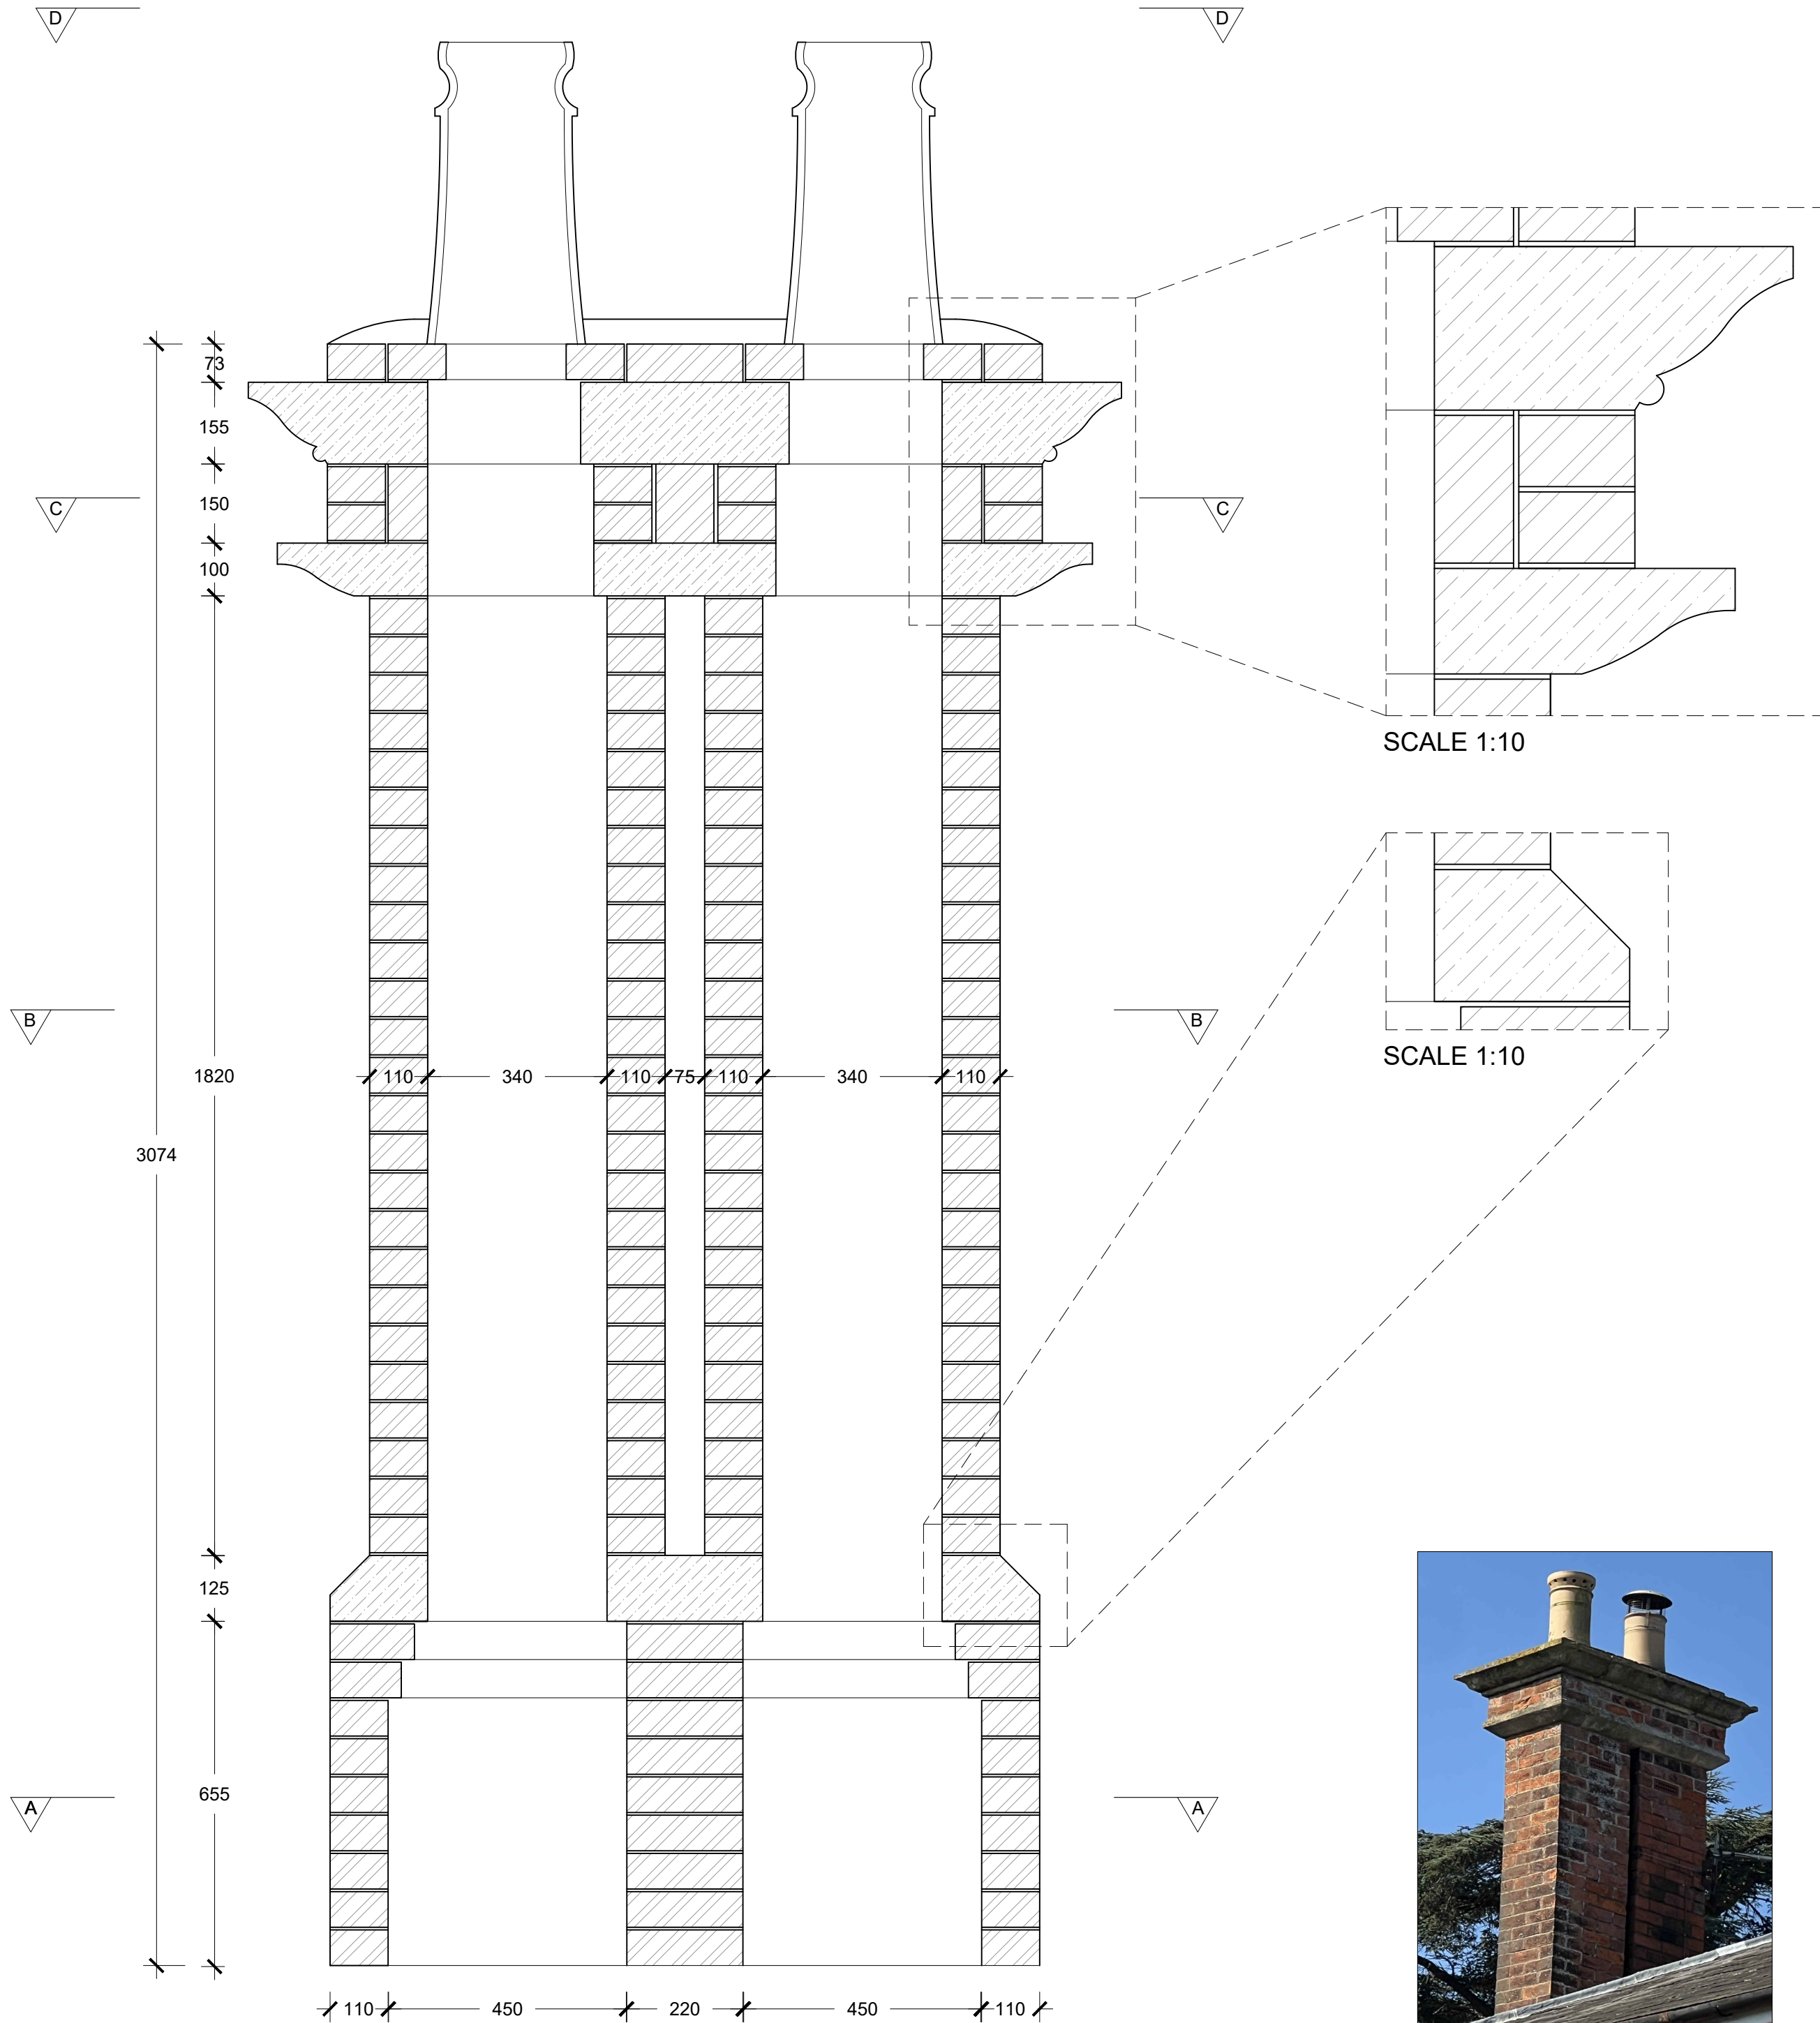


Vertical Section Through Chimney
SCALE 1:10

Notes:


Reinforcement of brickwork to be achieved using Ancon AMR 60mm x 3.0mm thk bedjoint reinforcement

Mortar specification: 3 parts sand to 1 part NHL 3.5 lime

Existing brickwork to be re-used where possible, with shortfall made up of Michelmersh Handmade Edwardian Red Multi ATR

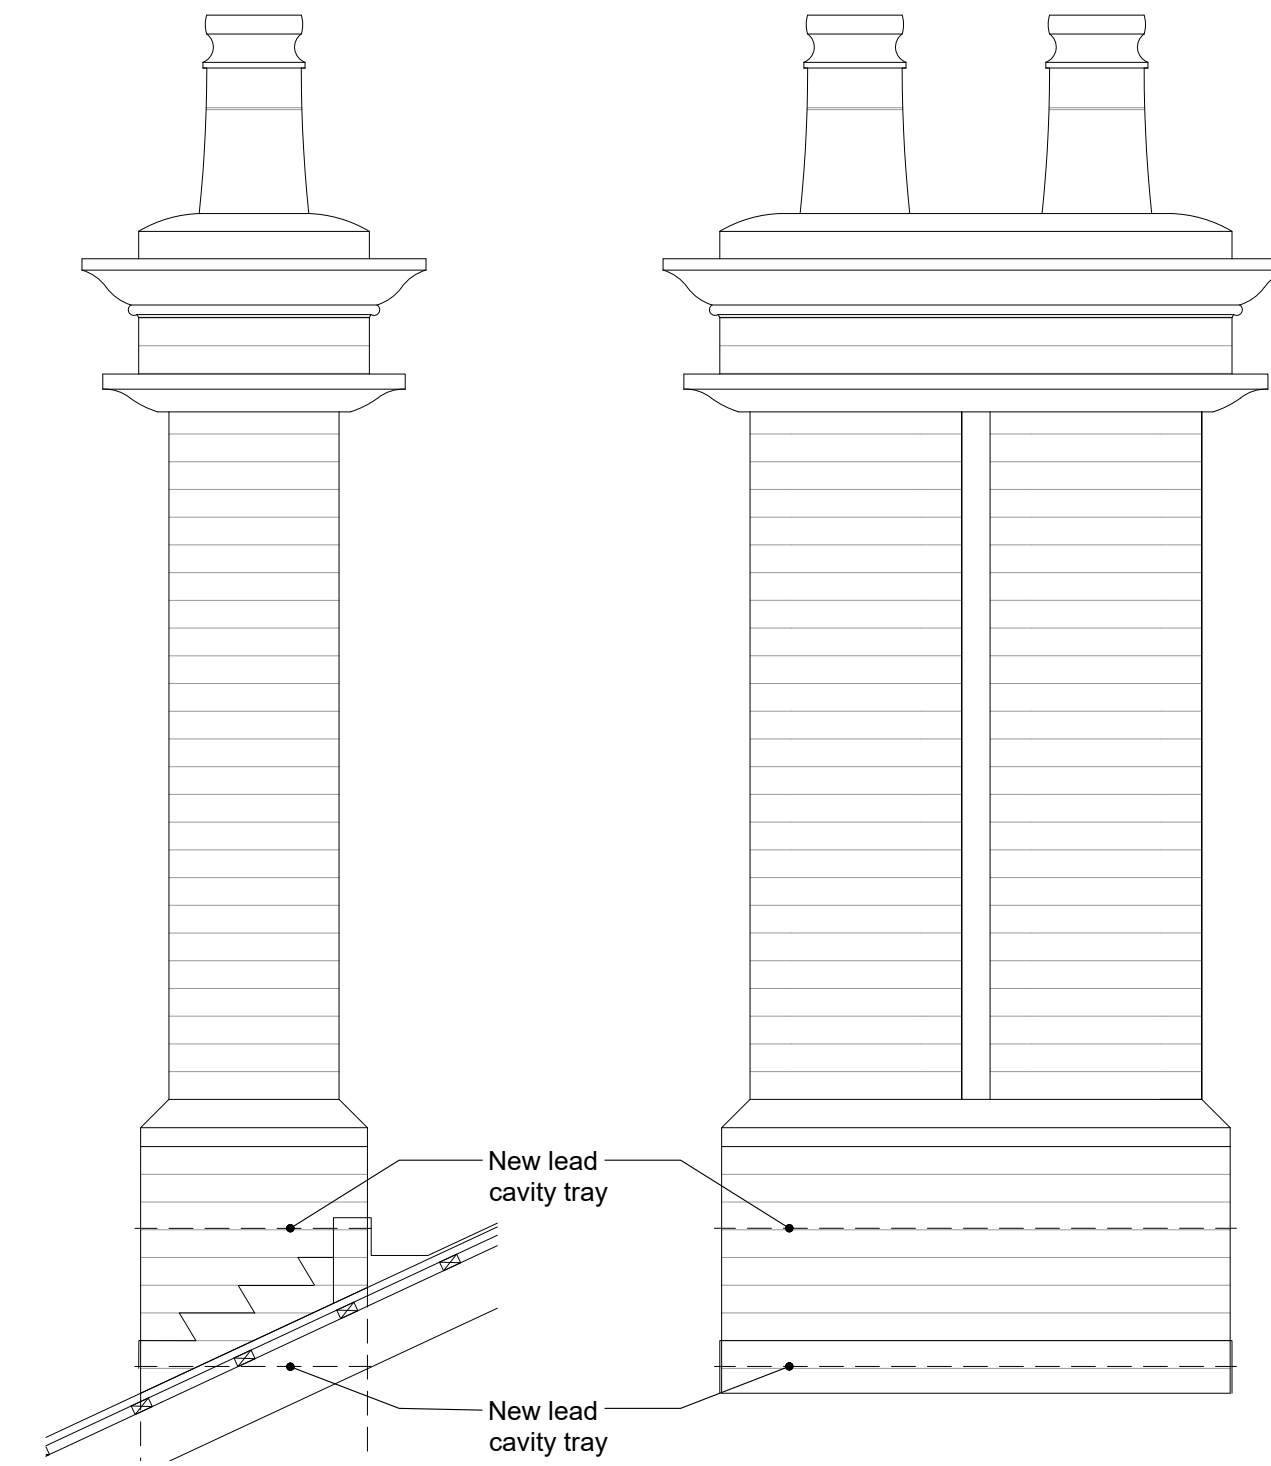

Chimney Elevations
SCALE 1:20

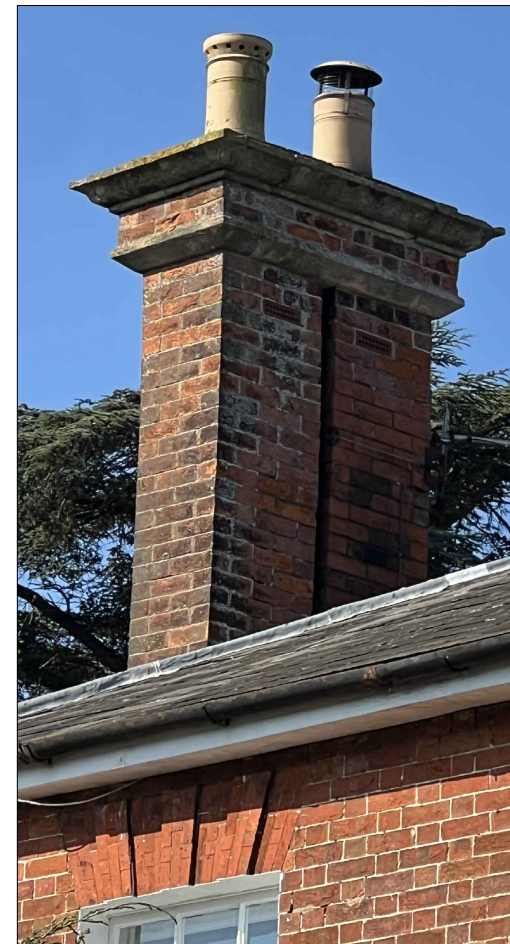

Existing chimney
(Southwest)




Existing chimney to reinstated
(Northeast)



Southeast Elevation



Existing chimney
(Southwest)

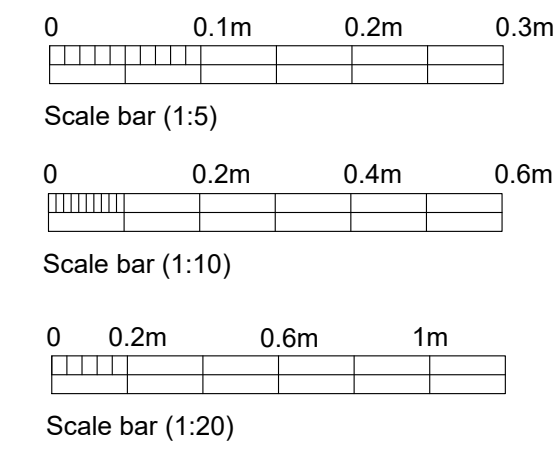

DRAFT			
A	01.06.26	Notes added on reinforcement, brick and mortar specification	AB
Rev.	Date		Init
CLIENT			
Paul & Marie Bennett 112 Warminster Road, Westbury, BA13 3PR			
PROJECT			
Reinstatement of Chimney			
DRAWING			
PROPOSED Chimney Details			
DRAWN:	Date:	Scale:	
AB	30/03/2026	As Indicated @ A1	
Drawing number:		Rev.	
4473-04		A	
DOLMAN			
ARCHITECTURAL DESIGNERS BUILDING SURVEYORS COST CONSULTANTS CDM PRINCIPAL DESIGNERS			
Sussex House Bath Road Devizes Wiltshire SN10 2AF			
Tel: 01380 729456 Web: www.dolmansurveyors.co.uk Email: info@dolmansurveyors.co.uk			