


01 North Elevation
200 Elevation


0mm 2m 4m 6m 8m 10m
Scale: 1:100

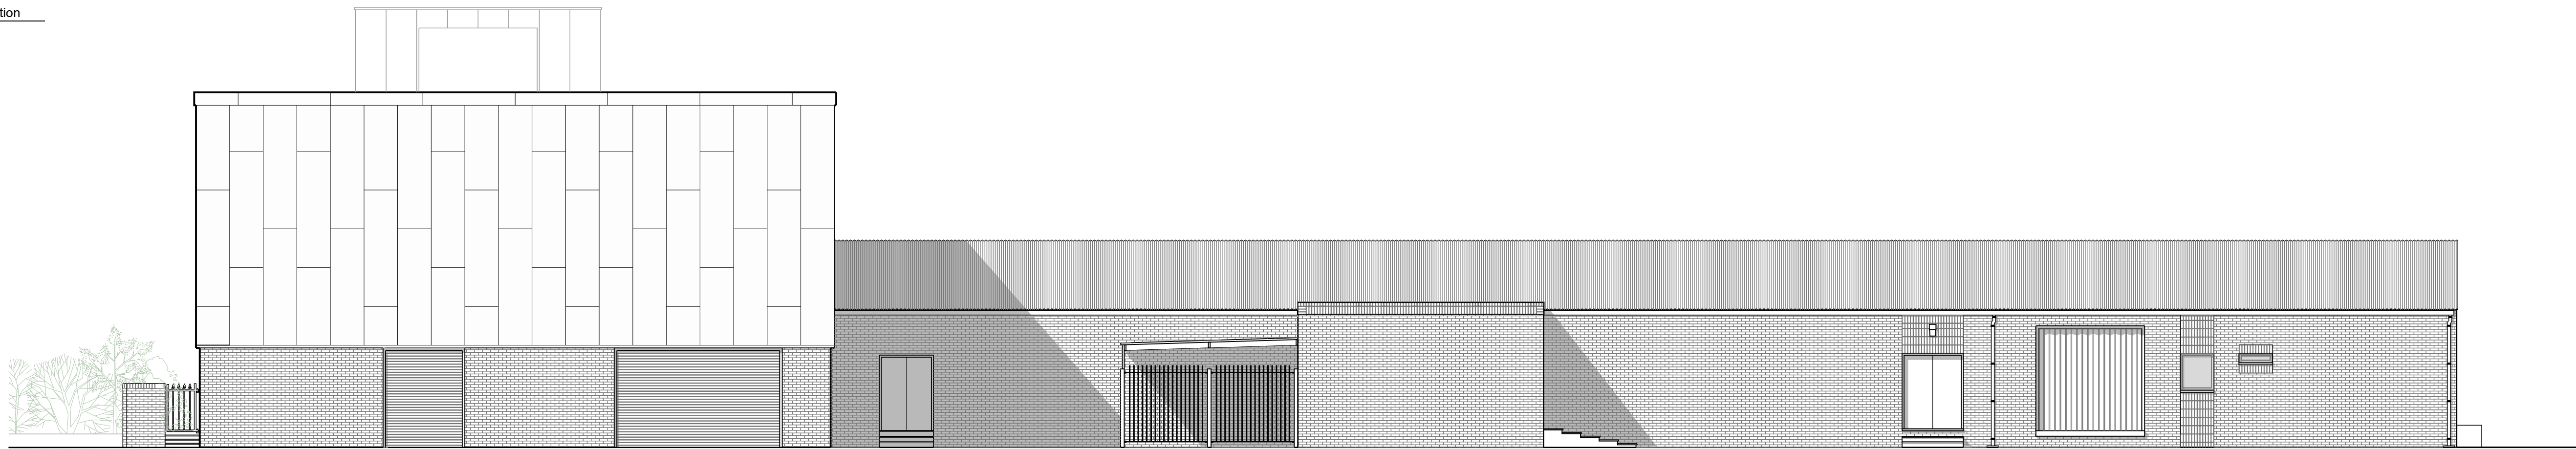

02 West Elevation
200 Elevation



03 South Elevation
200 Elevation

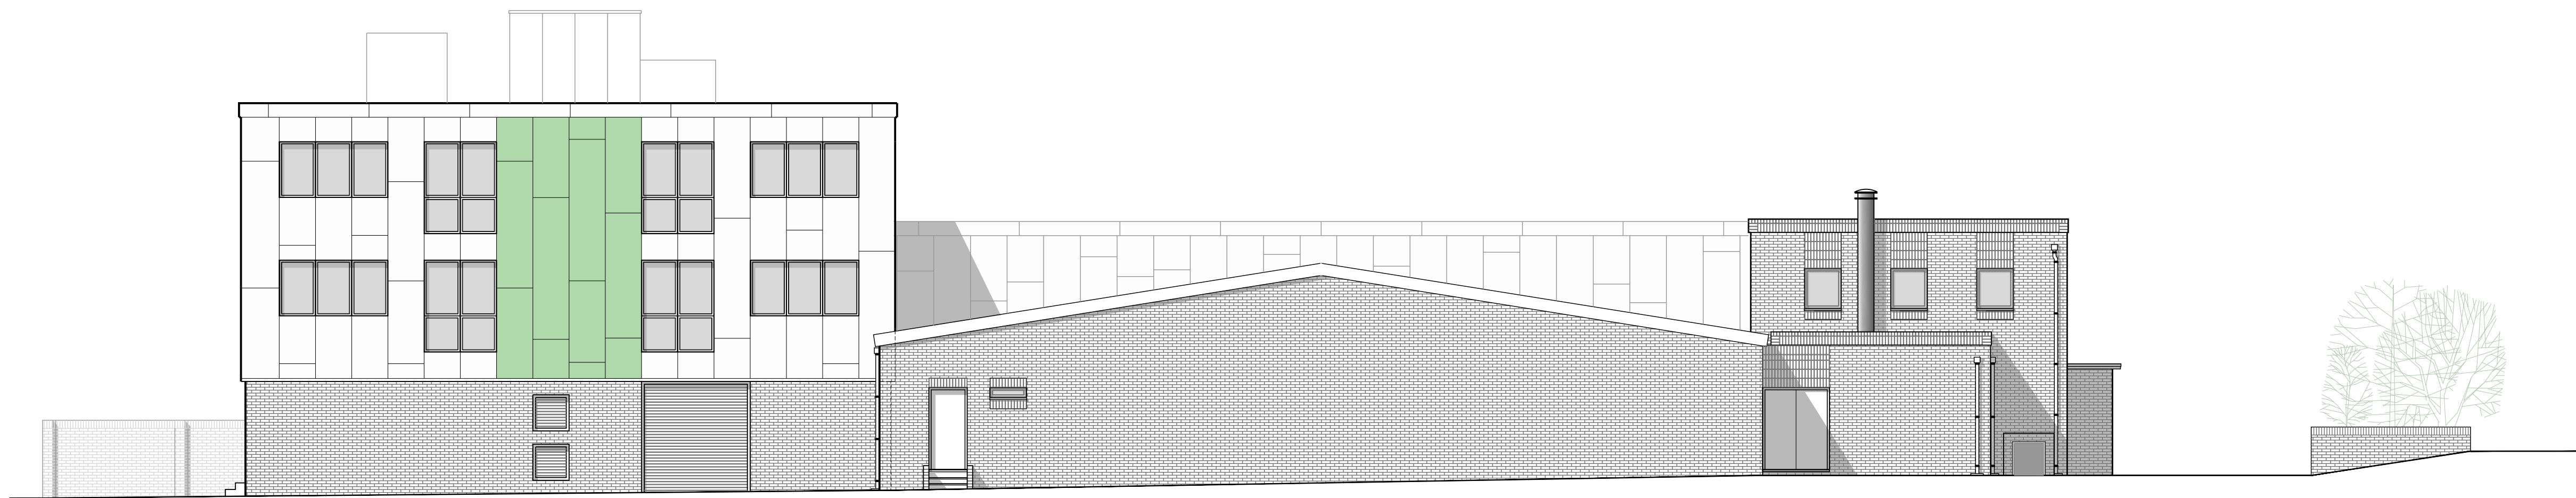

04 East Elevation
200 Elevation



SIMON MORRAY-JONES
CHARTERED ARCHITECTS & DESIGNERS

21 MILSOM STREET, BATH BA1 1DE
TEL: 01225 787900 FAX: 01225 787901
EMAIL: sm-j@sm-j.com

PLANNING

Notes

© SIMON MORRAY-JONES ARCHITECTS LTD. ALL DIMENSIONS TO BE CHECKED ON SITE BEFORE WORK COMMENCES. ANY DISCREPANCIES TO BE REPORTED TO THE ARCHITECT. TO SCALE FOR TOWN PLANNING PURPOSES. DO NOT SCALE FOR CONSTRUCTION PURPOSES.

C - Issue to LPA for Planning approval
B - Revision to layouts in line with Client comments. Issued for Discussion
A - First Issue - Preliminary issue to Client for comments/approval
Revision

03.06.2026
20.03.2026
18.03.2026
Date

Client J.J. Lee Ltd					
Project Valldata House, 2a Halifax Rd, Bowerhill, Wiltshire, SN12 6YY					
Drawing Title Proposed - Elevations					
Scale @ A1 1:100	Drawn By IL	Date 17.03.2026	Job Number 1353	Drawing Number 200	Revision C