


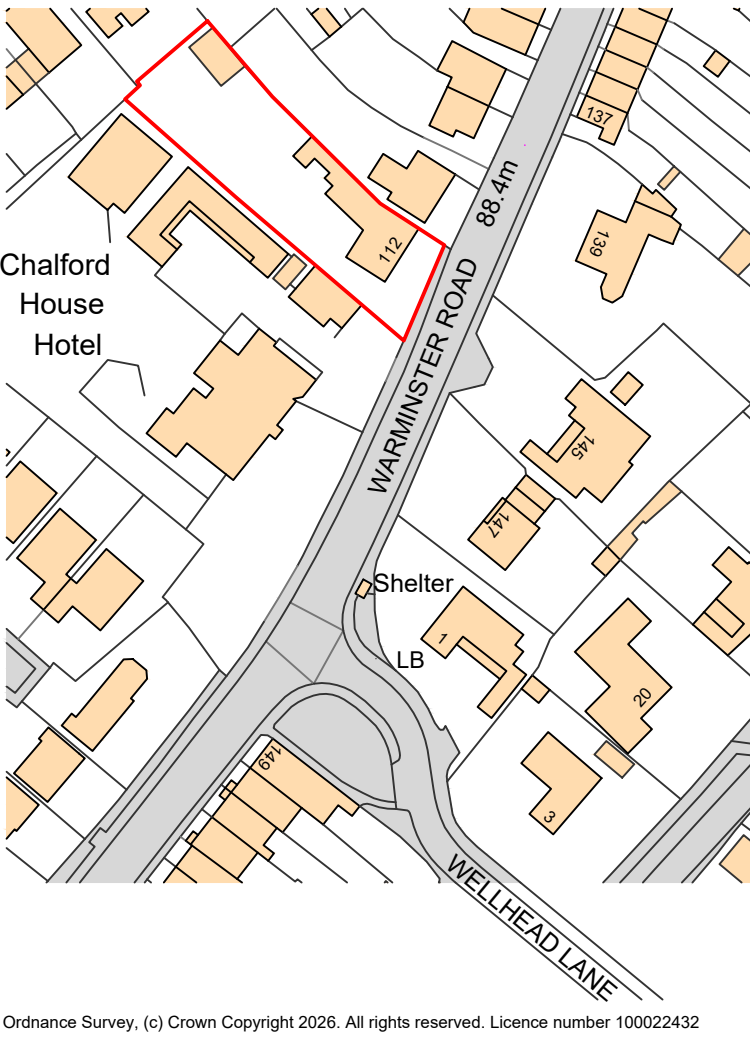


 


SITE LOCATION PLAN
SCALE 1:1250

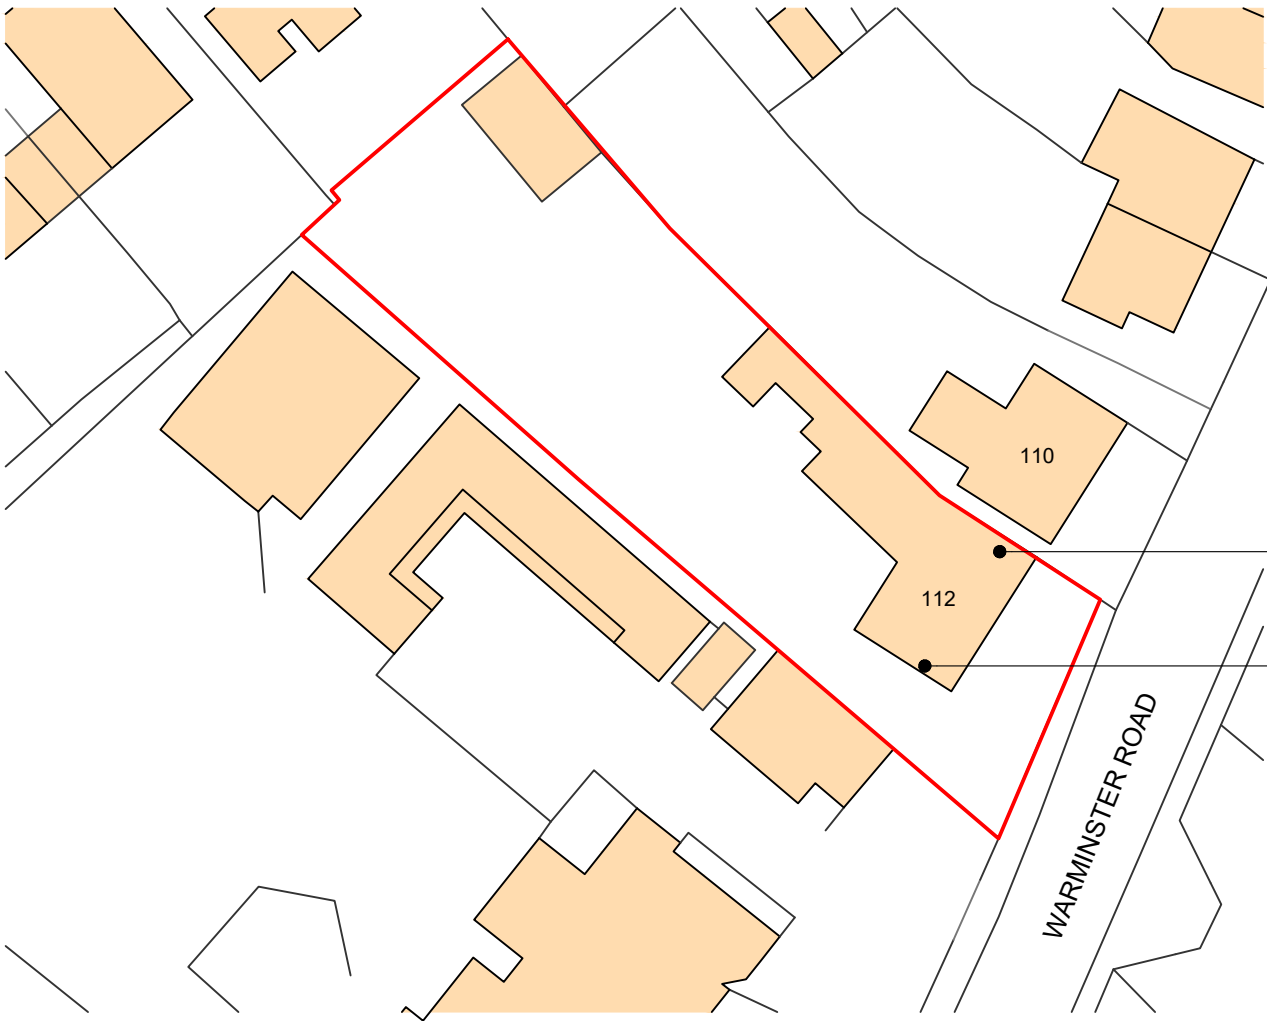


Scale bar (1:1250)

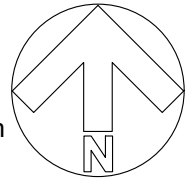


BLOCK PLAN
SCALE 1:500

 

Scale bar (1:500)

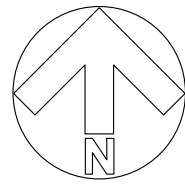


Existing chimney
(Southwest)

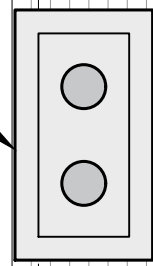


Existing chimney
removed (Northeast)



EXISTING
ROOF PLAN (Partial)
SCALE 1:50

 

Scale bar (1:50)

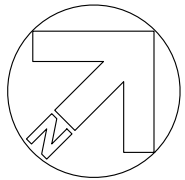

Rear garden

Entrance

Porch

112 Warminster Road
(Internally not surveyed)


Driveway
(Gravel)

110 Warminster Road
(not surveyed)


Front garden
(Gravel)

Brick wall on boundary

EXISTING
GROUND FLOOR PLAN (Partial)
SCALE 1:50

 

Scale bar (1:50)

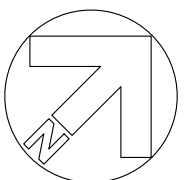

THIS DRAWING IS COPYRIGHT
Contractor must take site sizes

Any discrepancies between the
drawing and site conditions
should be reported to the
Principal Designer

This drawing has been produced
based on Peter Withey drawings

DRAFT

Rev.	Date	Init
------	------	------

CLIENT	Paul & Marie Bennett 112 Warminster Road, Westbury, BA13 3PR
--------	--

PROJECT	Reinstatement of Chimney
---------	--------------------------

DRAWING	Existing Site Location Plan, Block Plan, Floor Plan & Roof Plan
---------	---

DRAWN:	AB	Date:	19/03/2026	Scale:	As indicated @ A1
Drawing number:	4473-01	Rev.	-		

DOLMAN	
ARCHITECTURAL DESIGNERS	BUILDING SURVEYORS
COST CONSULTANTS	CDM PRINCIPAL DESIGNERS
Sussex House	Tel: 01380 729456
Bath Road	Web: www.dolmansurveyors.co.uk
Devizes	Email: info@dolmansurveyors.co.uk
Wiltshire SN10 2AF	