


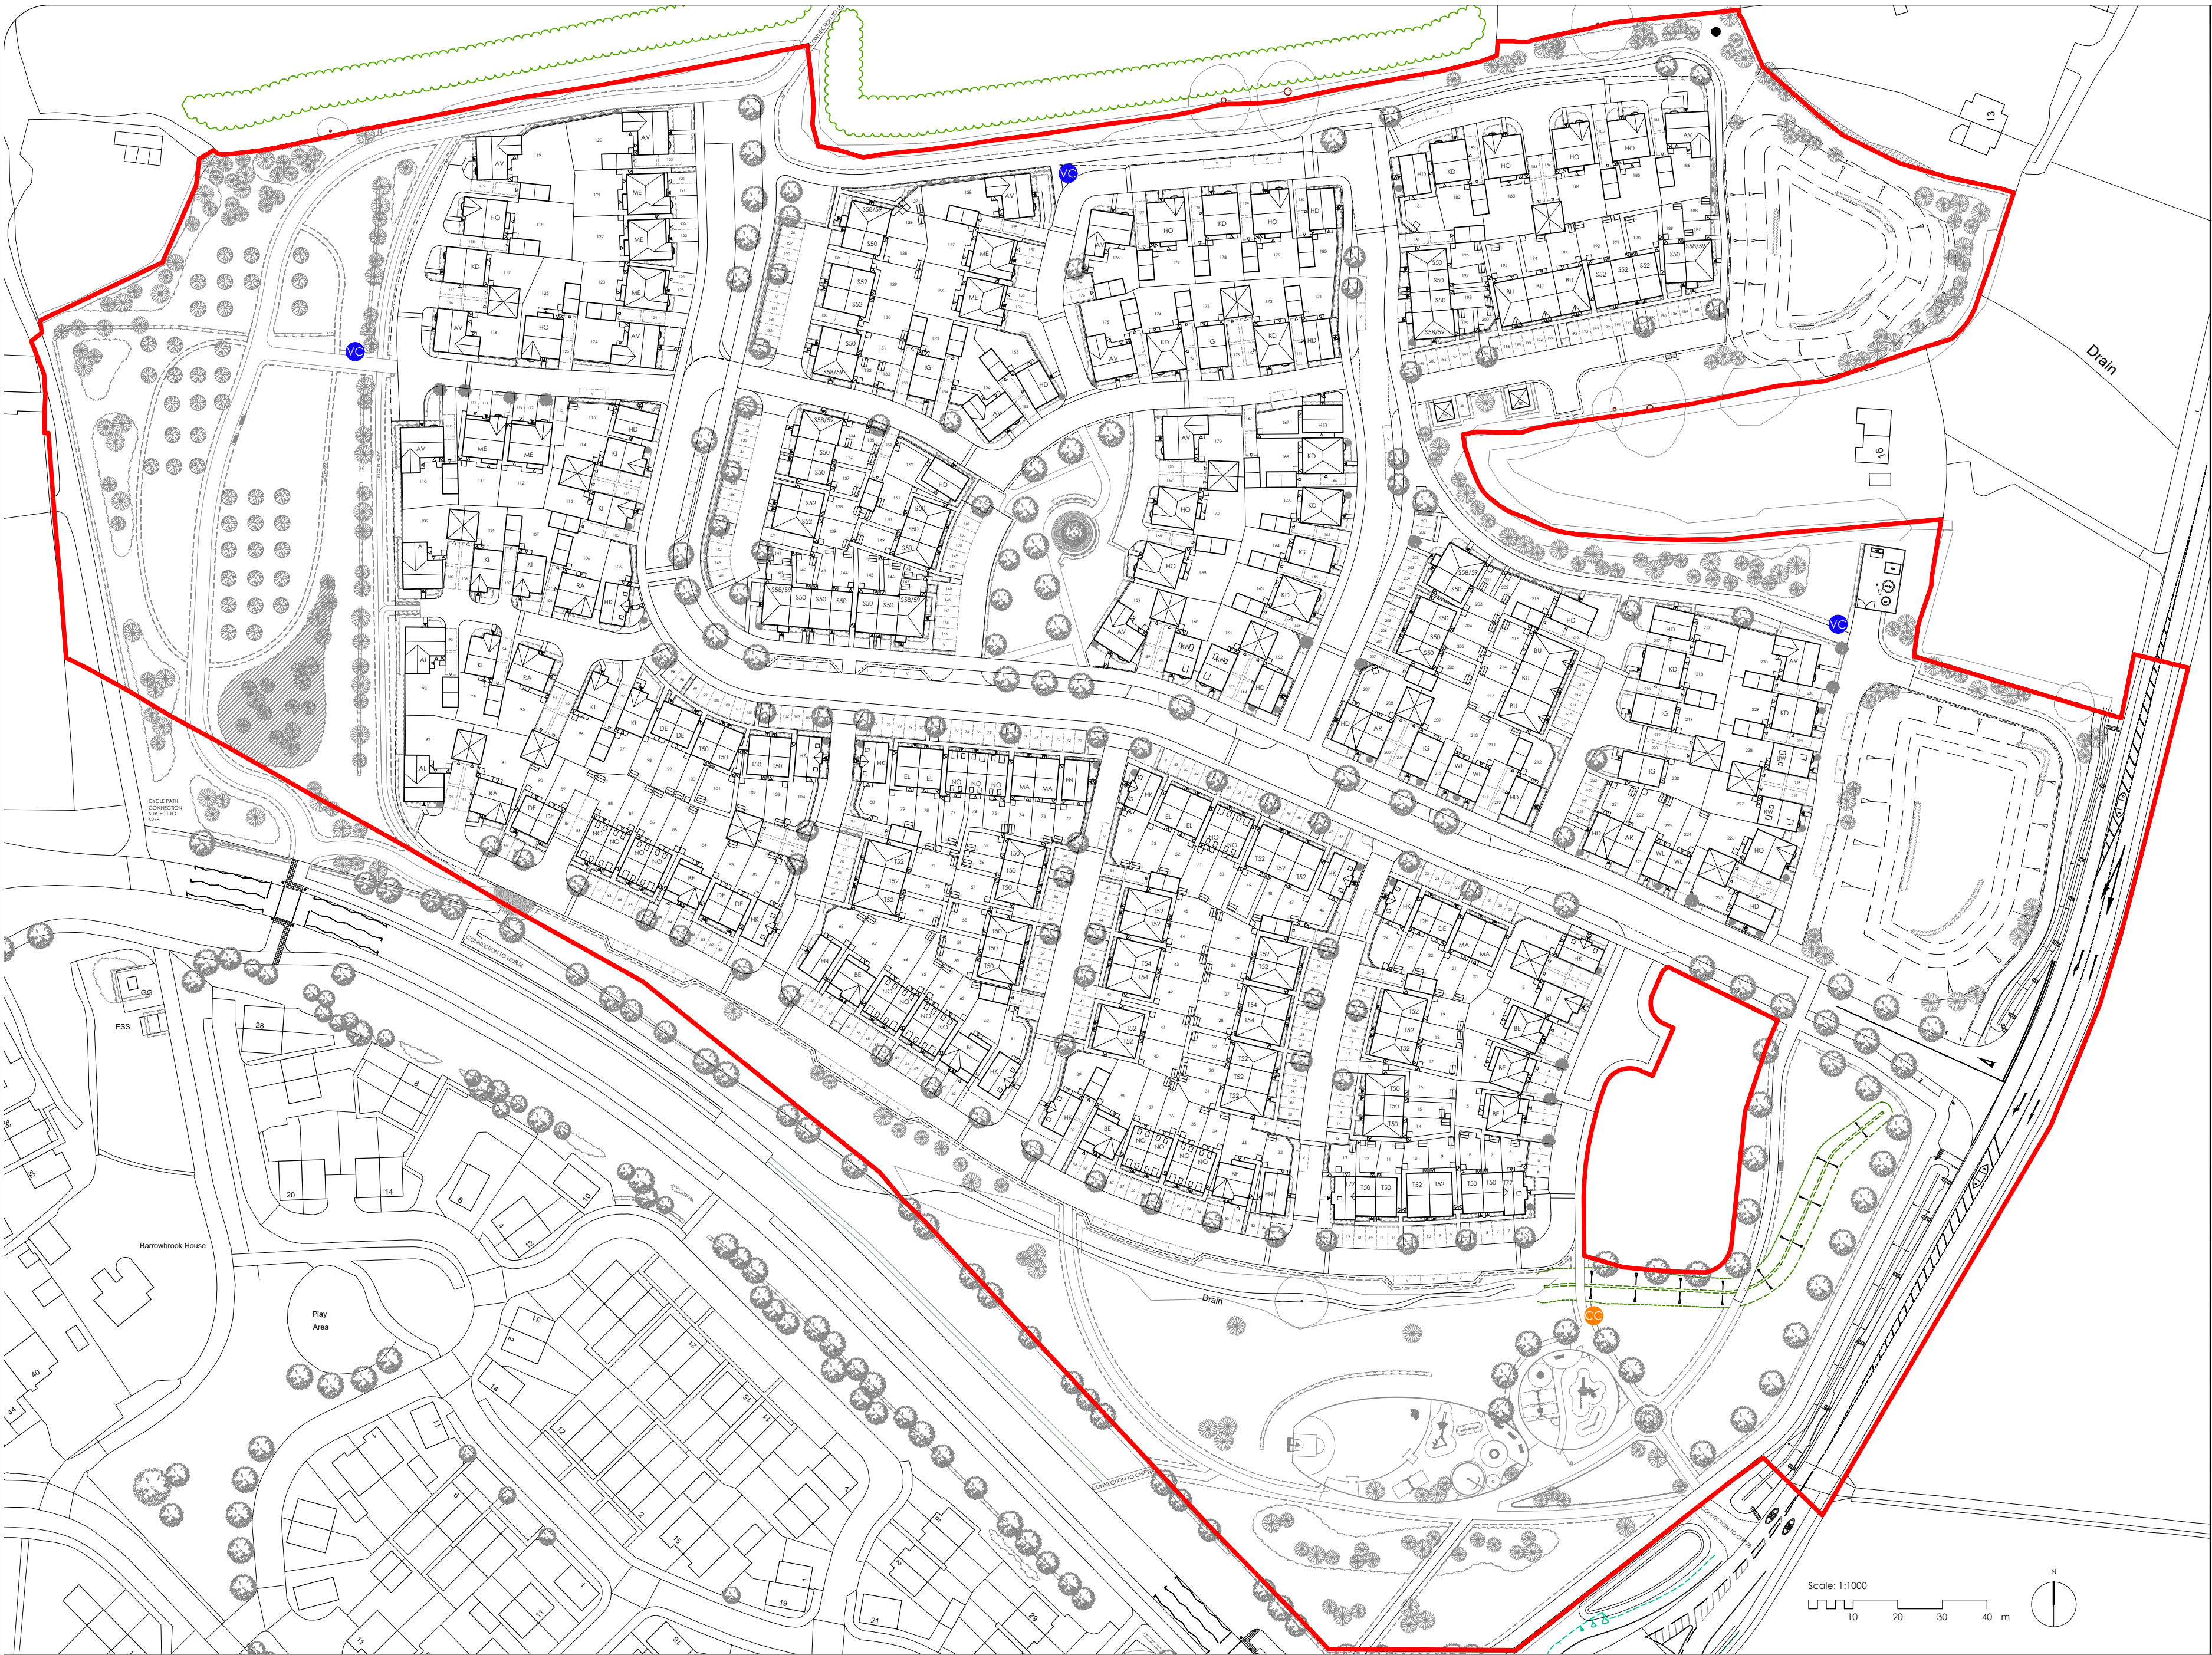


KEY

- Application Site
- Covered cycle storage (4No. Sheffield Stands under timber roof)
- Open Visitors cycle storage (sheffield stands alongside cycle route through POS)




Image example of Sheffield stands to be located along the POS routes.
(to be installed on block paving or tarmac with flush, level access assuming a bicycle vehicle dimensions of 2.8m long x 1.2m wide)


Covered Cycle Storage Details

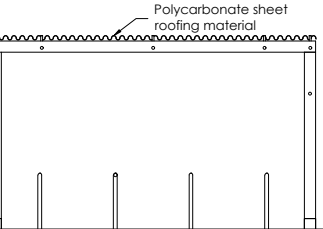

Front Elevation

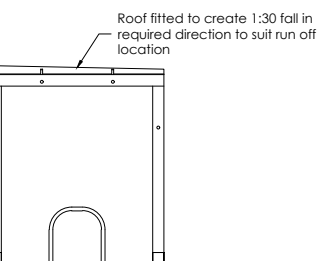

Side Elevation

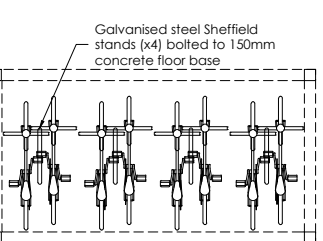

Plan

Scale: 1:100
1 2 3 4 m

Scale: 1:1000
10 20 30 40 m

Rev.	Date	Description	Drawn by
A	22.04.26	Covered cycle stores amended	TK
-	-	-	-
-	-	-	-
-	-	-	-
-	-	-	-