

THIS DRAWING IS COPYRIGHT
Contractor must take site sizes

Any discrepancies between the
drawing and site conditions
should be reported to the
Principal Designer


This drawing has been produced
based on Peter Withey drawings




PROPOSED
SOUTH WEST ELEVATION (Partial) - NO WORKS
SCALE 1:50



PROPOSED
SOUTH EAST ELEVATION
SCALE 1:50

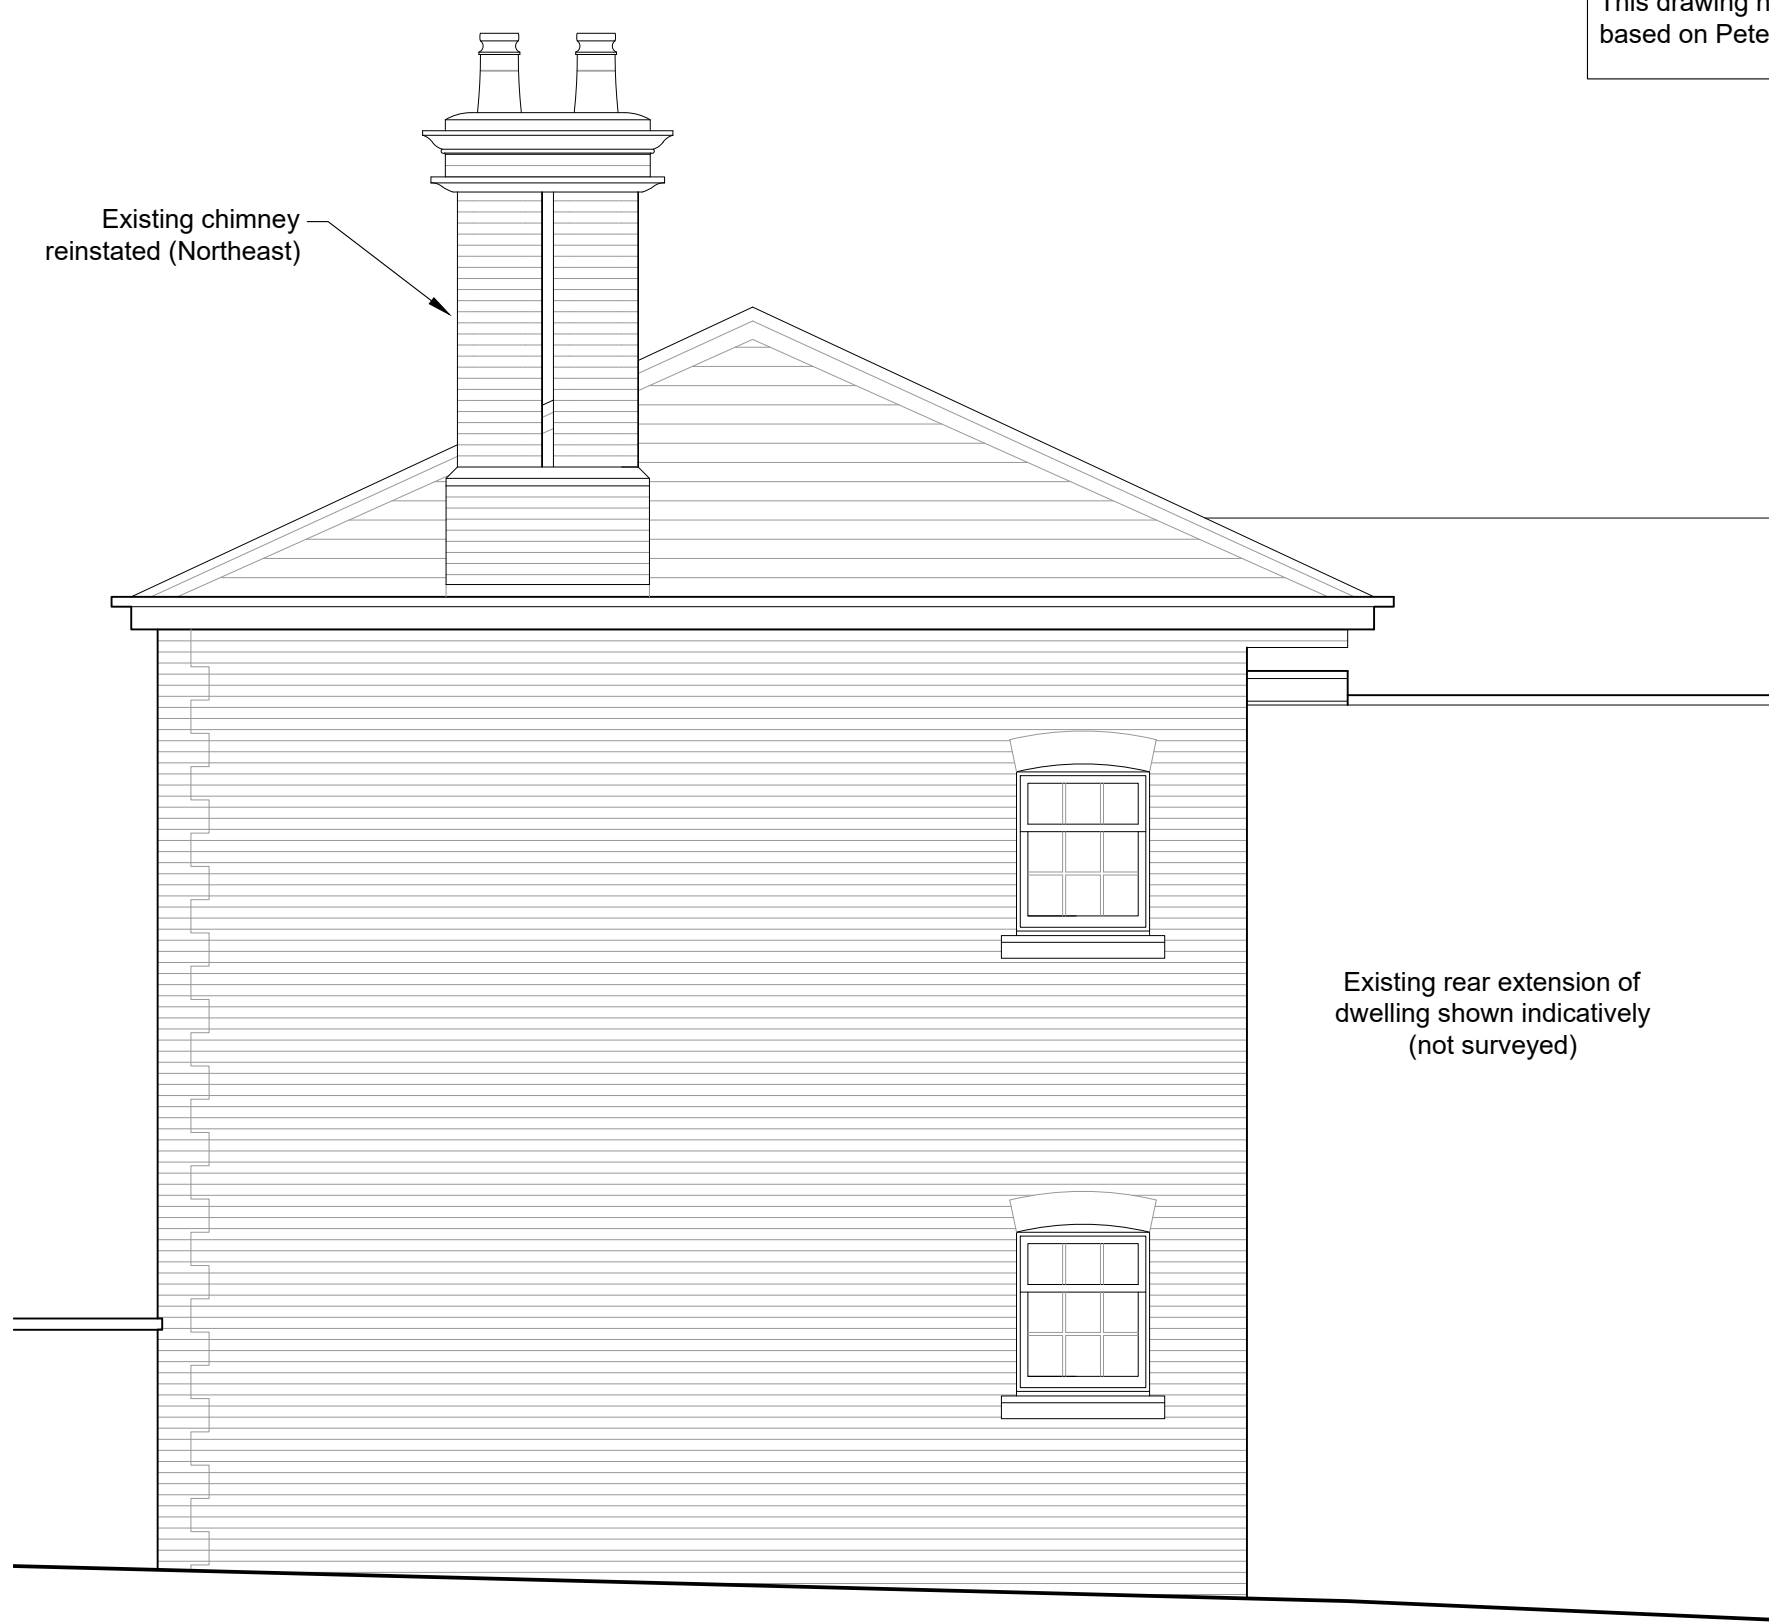


PROPOSED
NORTH EAST ELEVATION (Partial)
SCALE 1:50

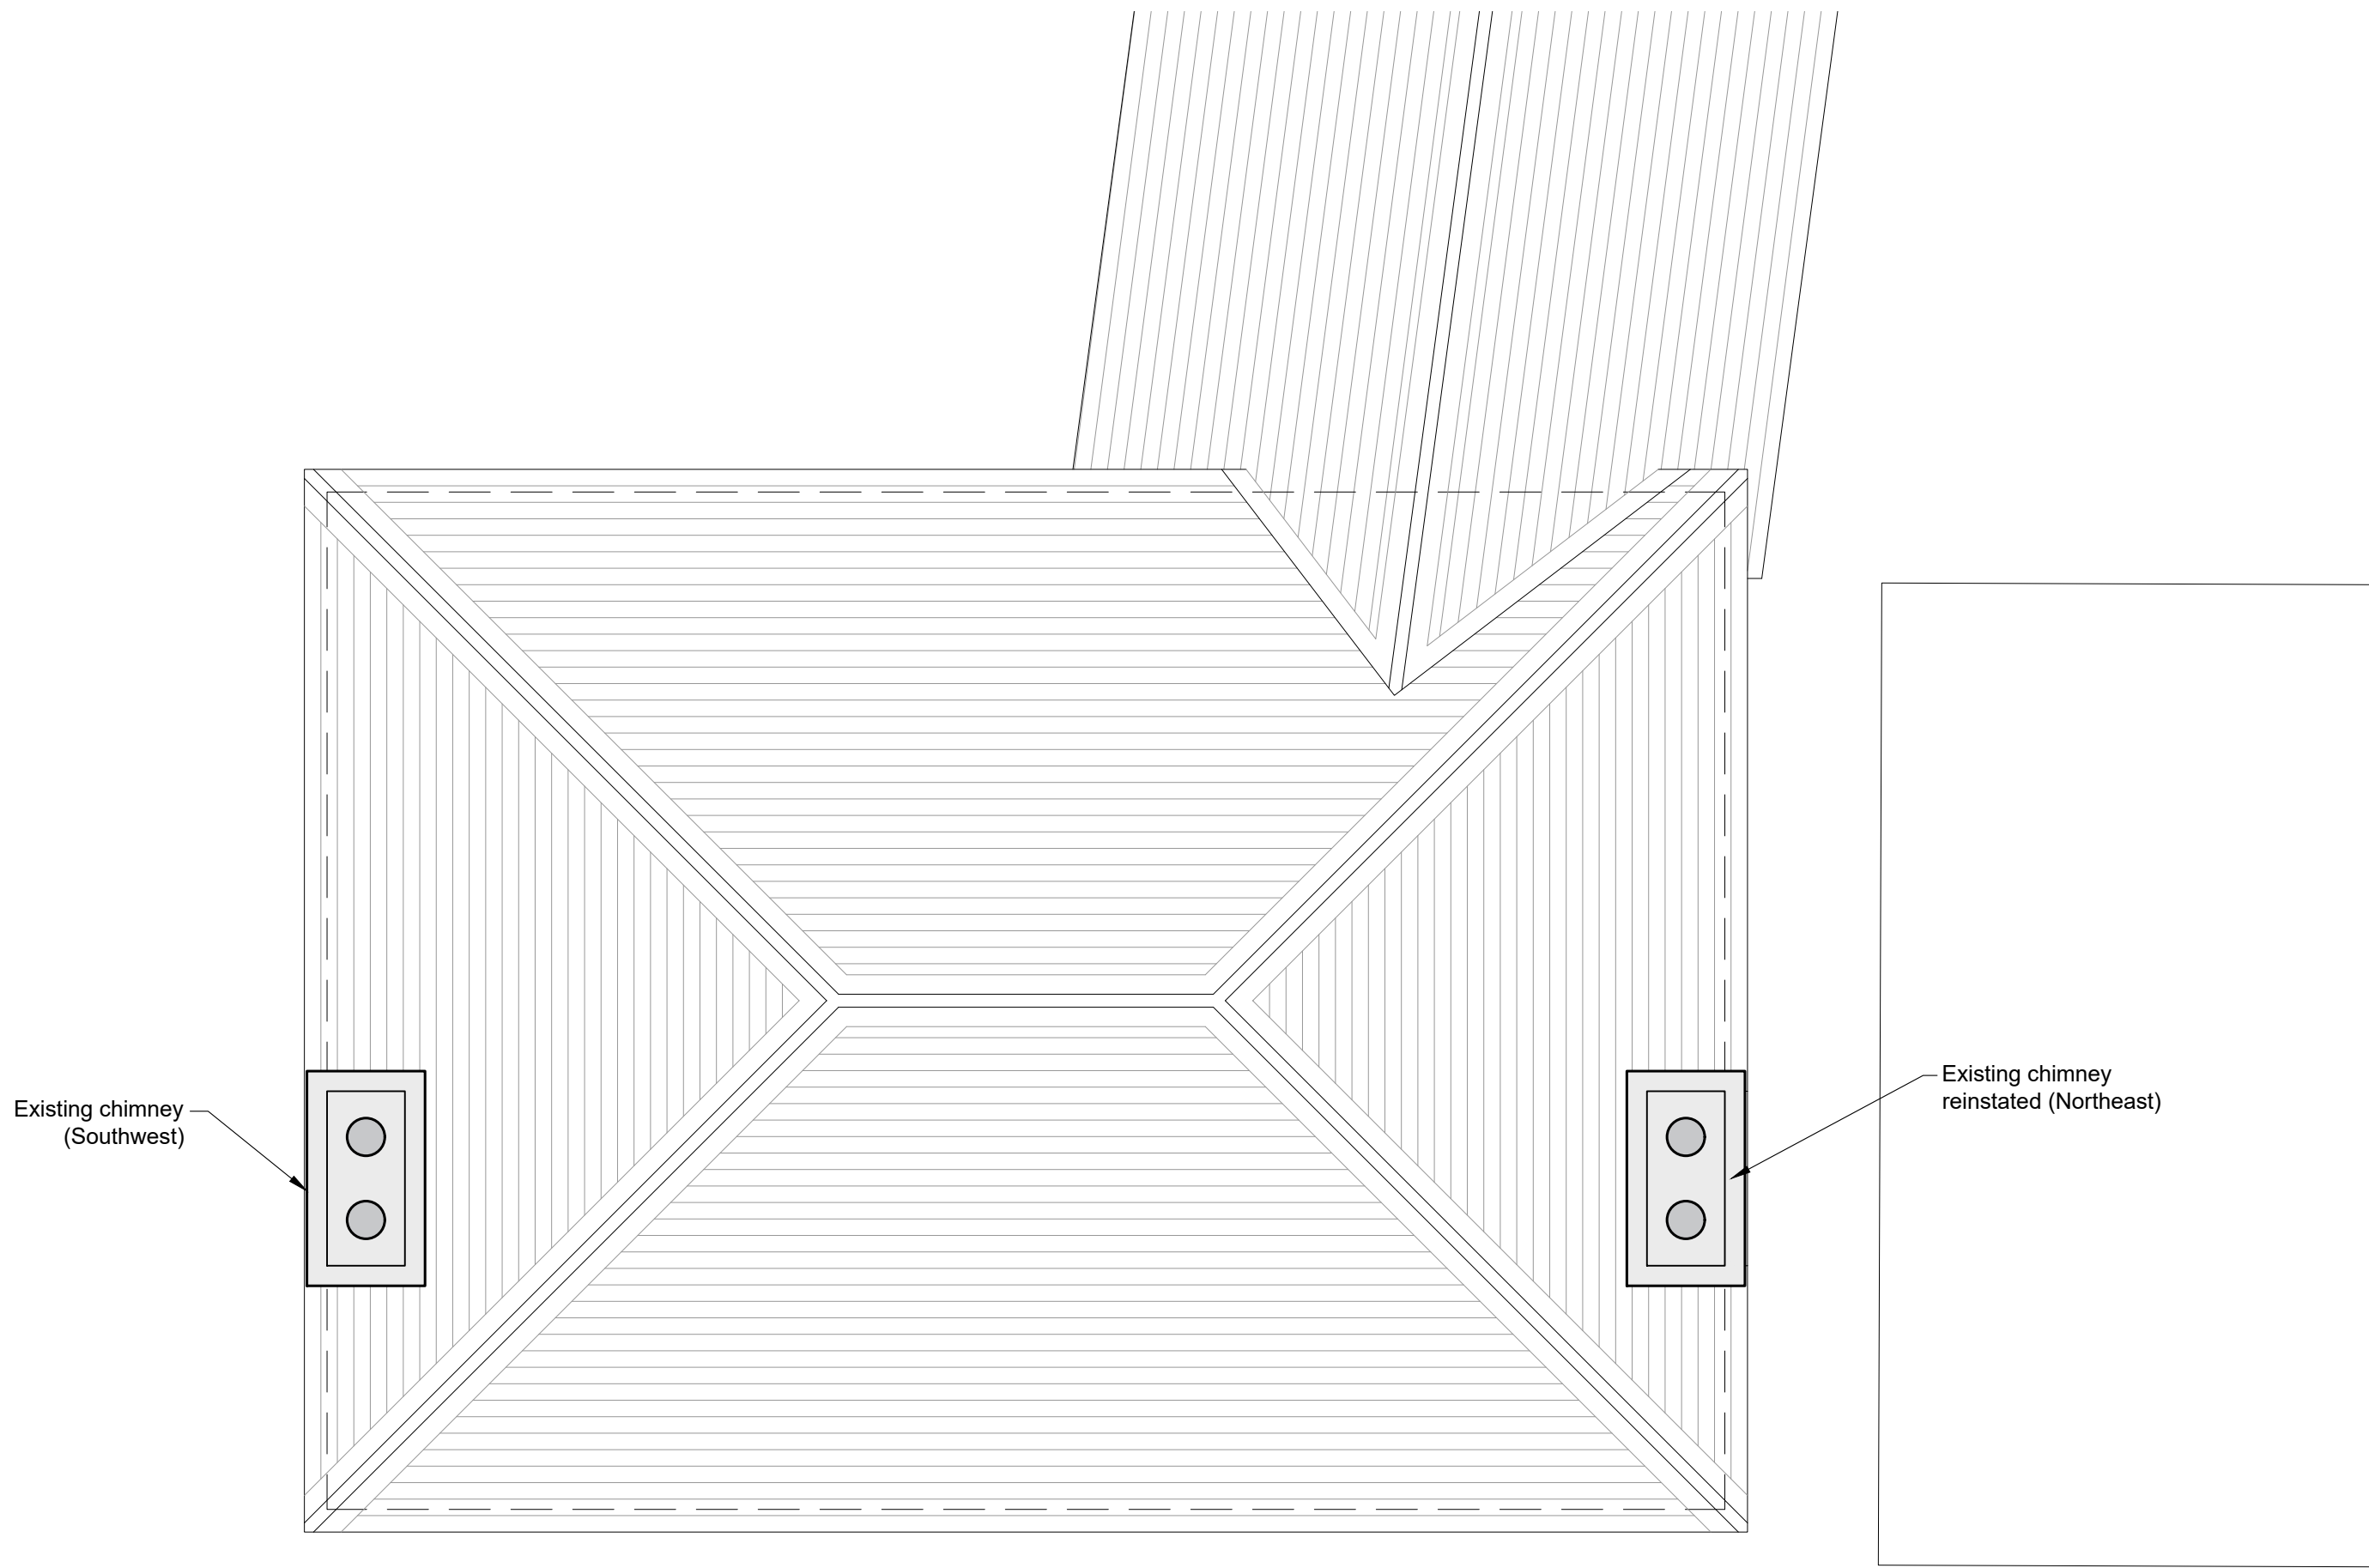

PROPOSED
ROOF PLAN (Partial)
SCALE 1:50

0 1m 2m 3m

Scale bar (1:50)

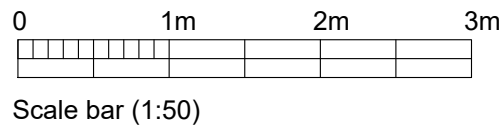

-	-	-		-
Rev.	Date			Init
CLIENT				
Paul & Marie Bennett 112 Warminster Road, Westbury, BA13 3PR				
PROJECT				
Reinstatement of Chimney				
DRAWING				
PROPOSED Roof Plan, Elevations				
DRAWN:	Date:	Scale:		
AB	30/03/2026	1:50 @ A1		
Drawing number:		4473-03	Rev.	-
DOLMAN				
ARCHITECTURAL DESIGNERS		BUILDING SURVEYORS		
COST CONSULTANTS		CDM PRINCIPAL DESIGNERS		
Sussex House		Tel: 01380 729456		
Bath Road		Web: www.dolmansurveyors.co.uk		
Devizes		Email: info@dolmansurveyors.co.uk		
Wiltshire SN10 2AF				