


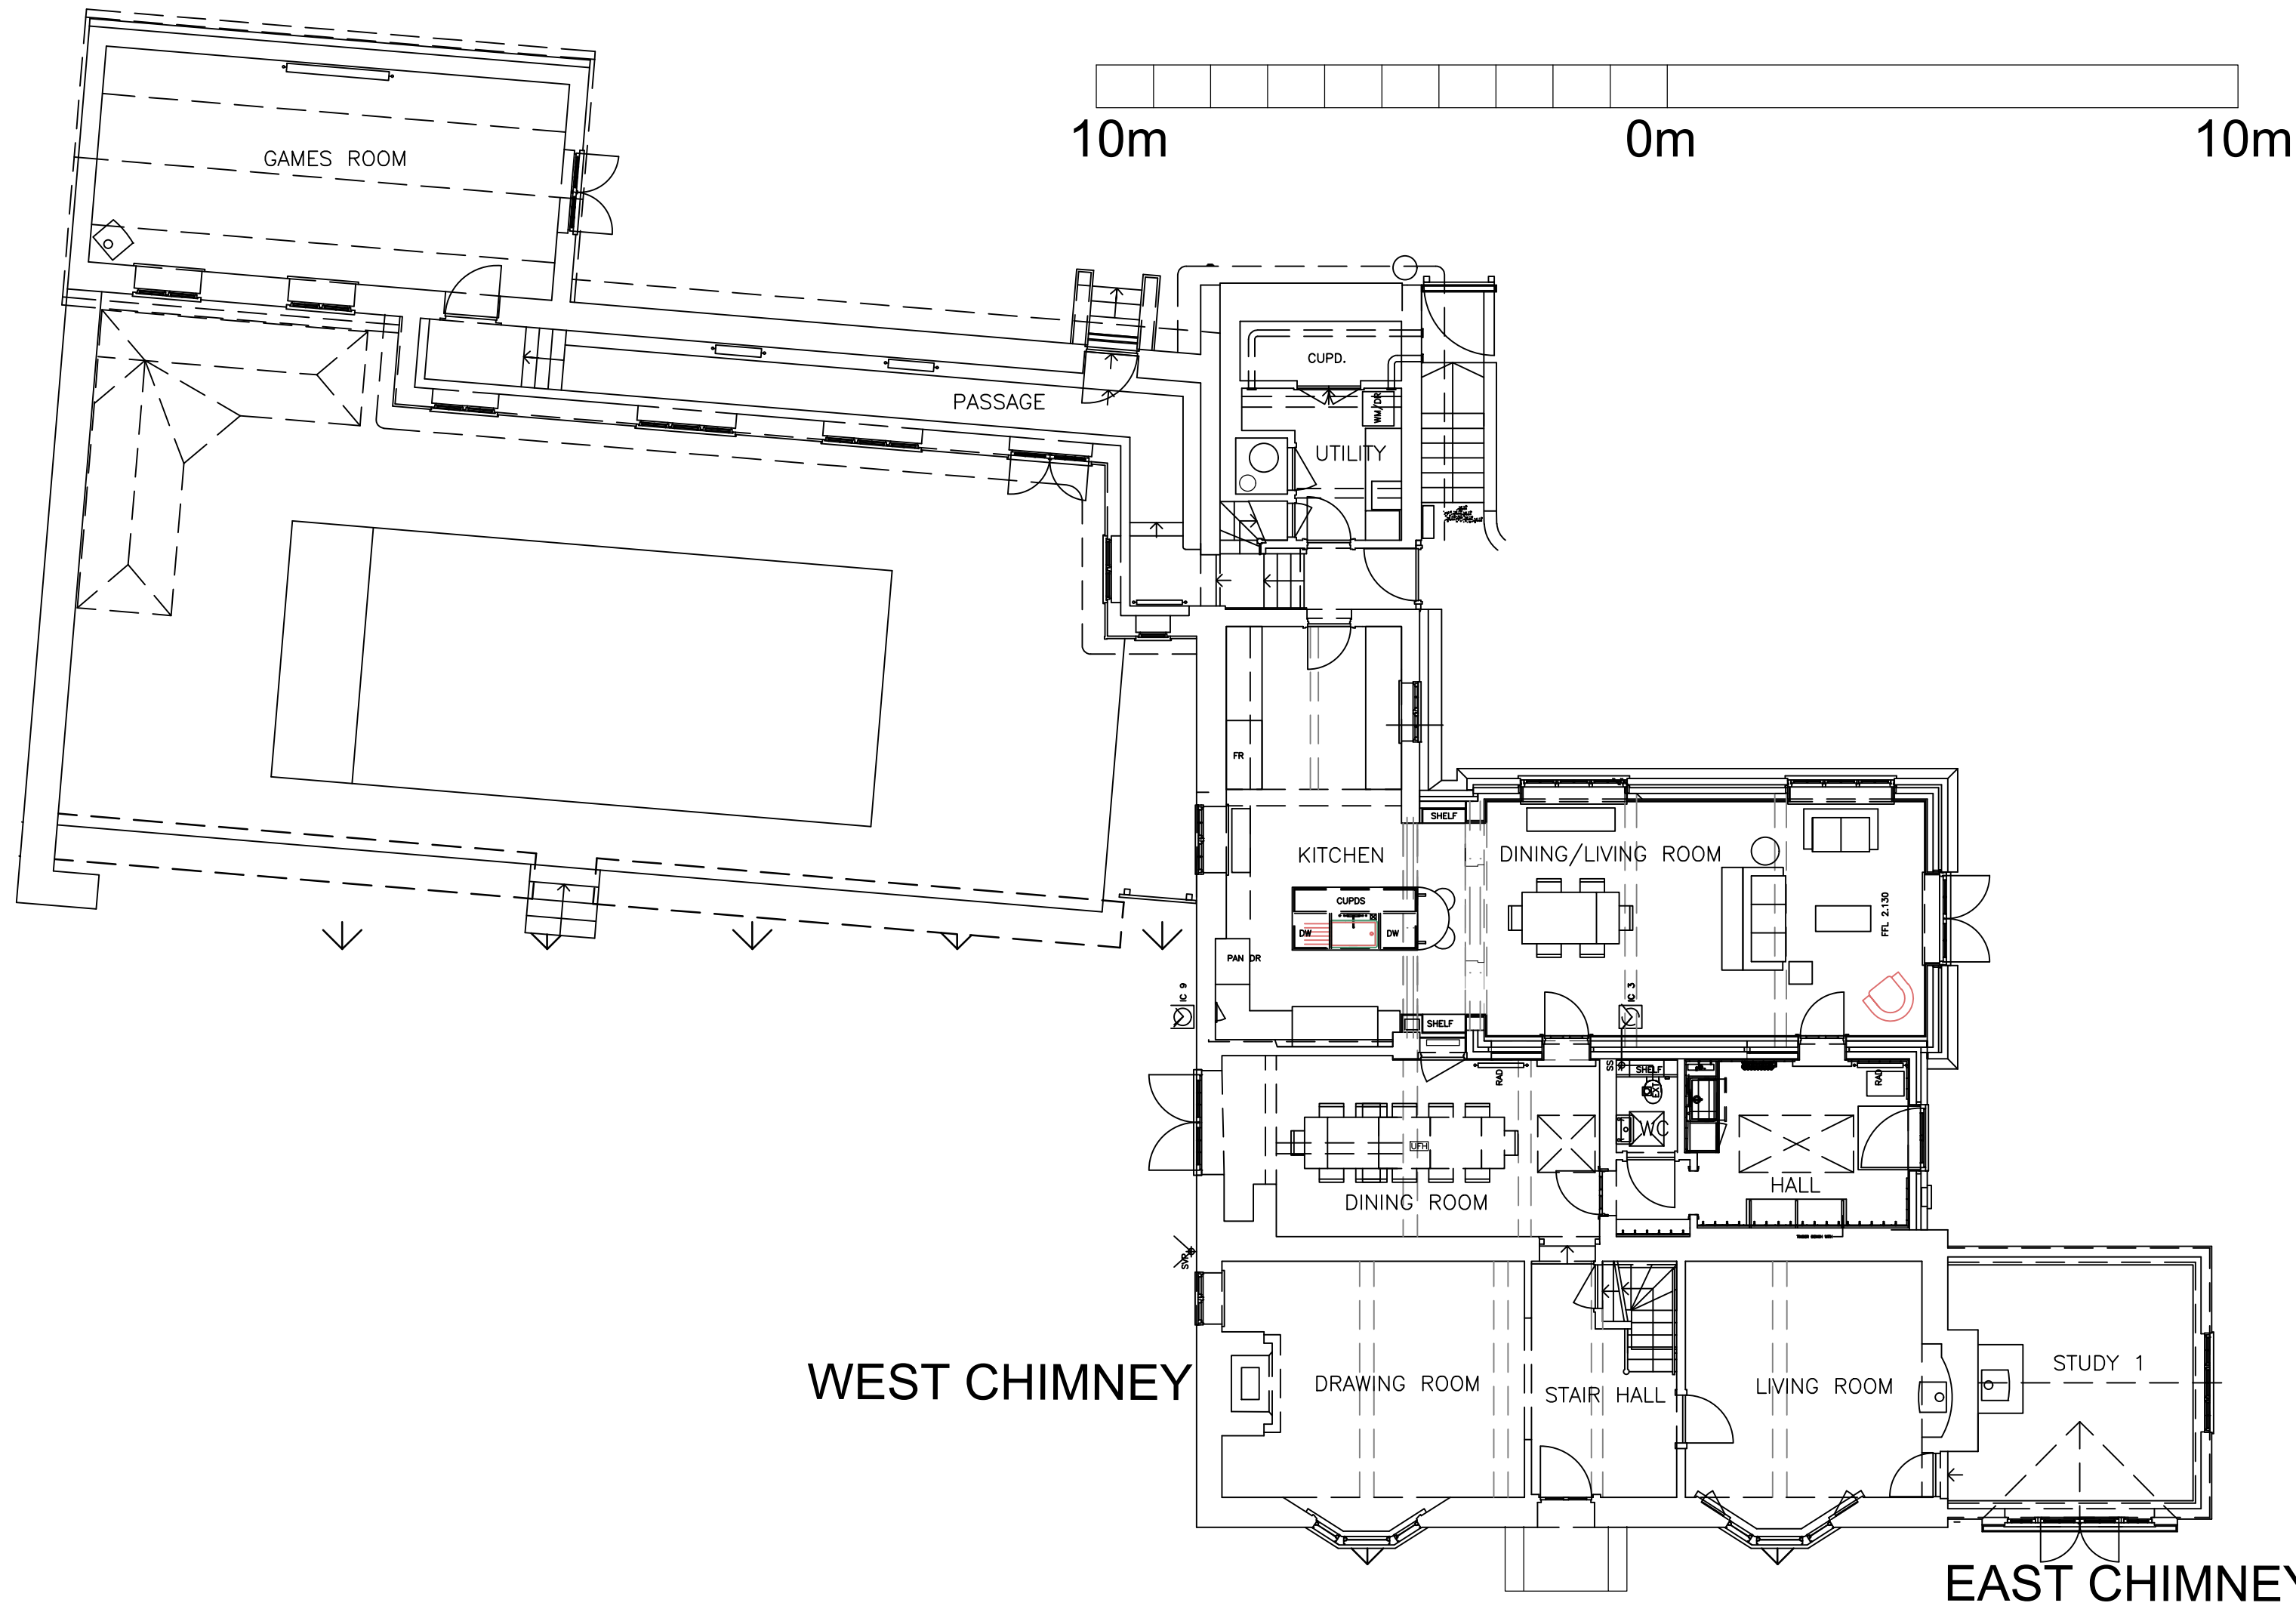

Rev.	Date	Details	Drawn	Checked
Issued for:				

PLANNING				
Project/Client:		Project No:		
KNAPP FARMHOUSE		2604		
BROAD CHALKE		Dwg No:	Rev:	
MR & MRS P BELL		100		
Drawing:		Scale:		
GROUND FLOOR PLAN		1-100 @A1		
CHIMNEY EXTENSIONS		North: 		
Drawn By:		Date:		
CPL		03.06.2026		
Checked By:		Date:		
CPL		03.06.2026		

CPL ARCHITECTURE

CHRIS LITTLEMORE BA(Hons) BArch MSc RIBA
CHARTERED ARCHITECT