



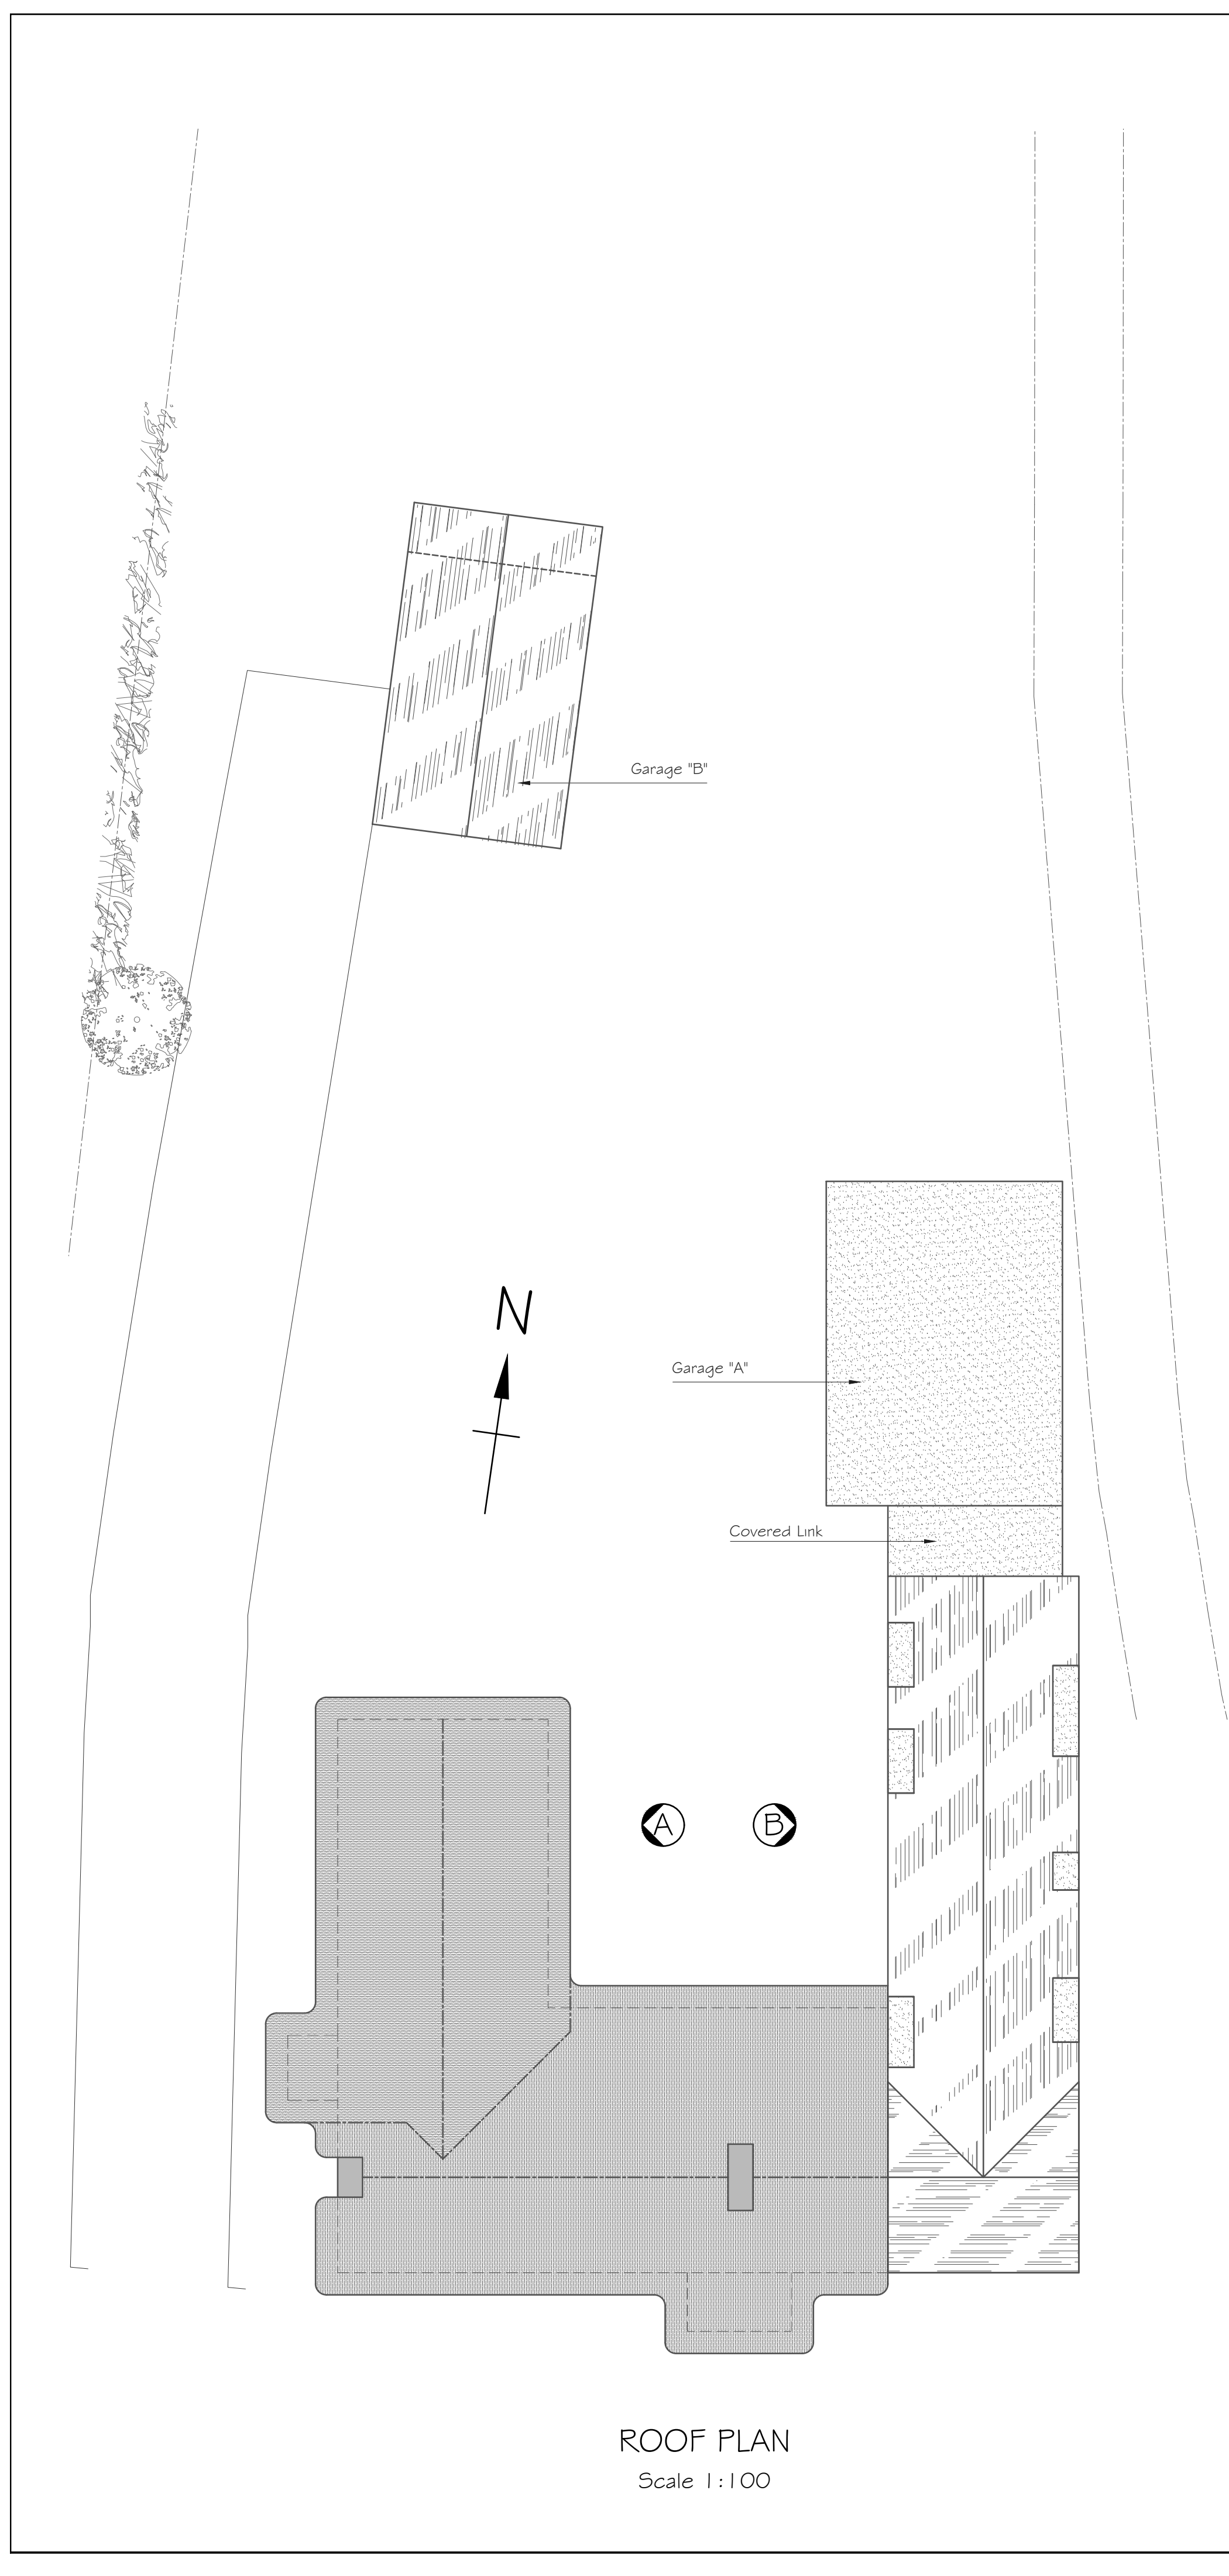


SOUTH ELEVATION
Scale 1:100

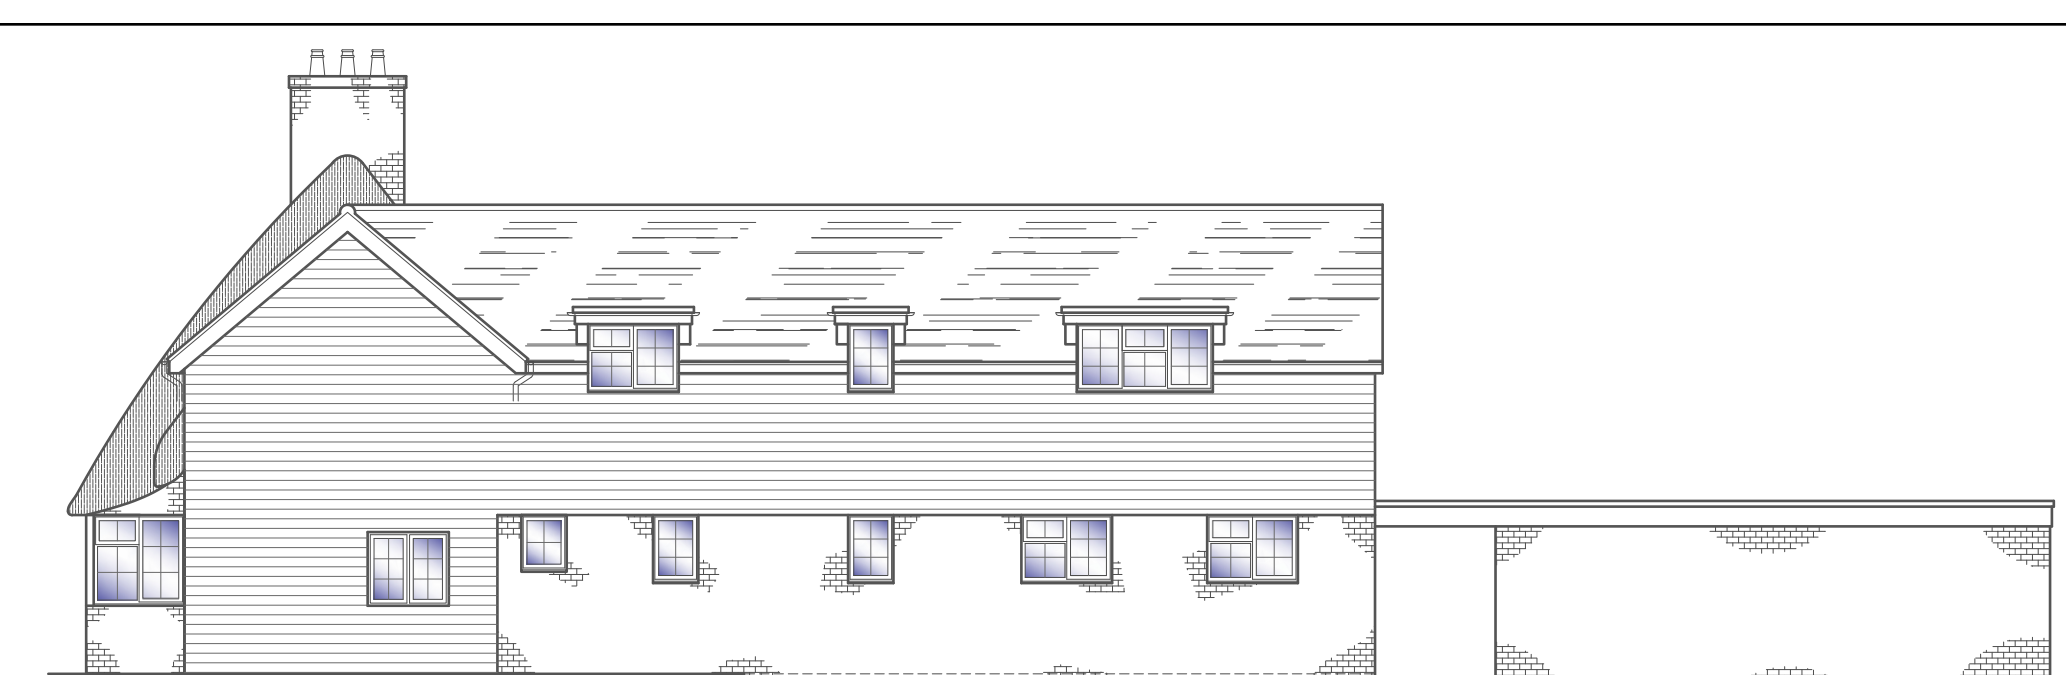


EAST ELEVATION
Scale 1:100



NORTH ELEVATION
Scale 1:100

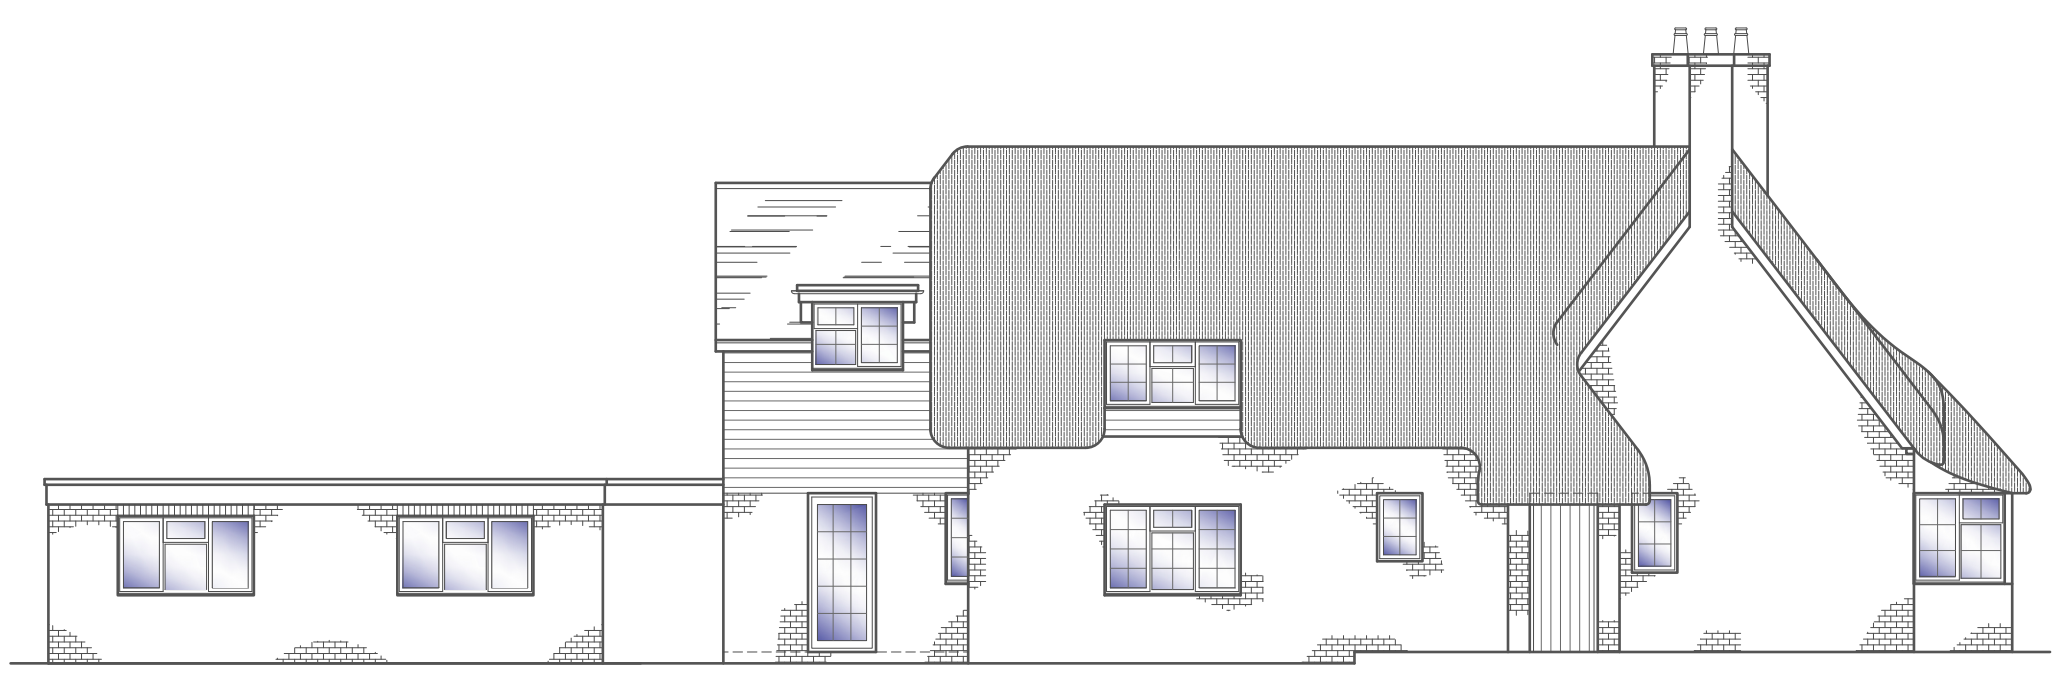



WEST ELEVATION
Scale 1:100

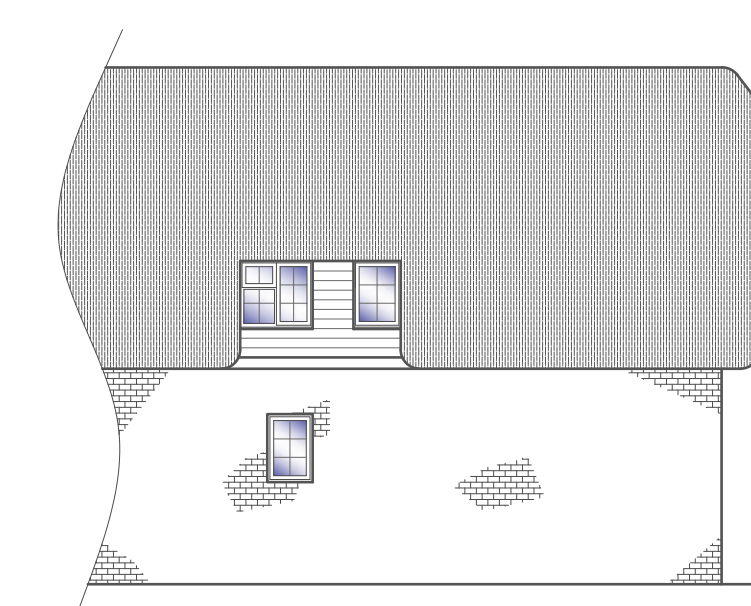


HIDDEN VIEW "A"
Scale 1:100



HIDDEN VIEW "B"
Scale 1:100

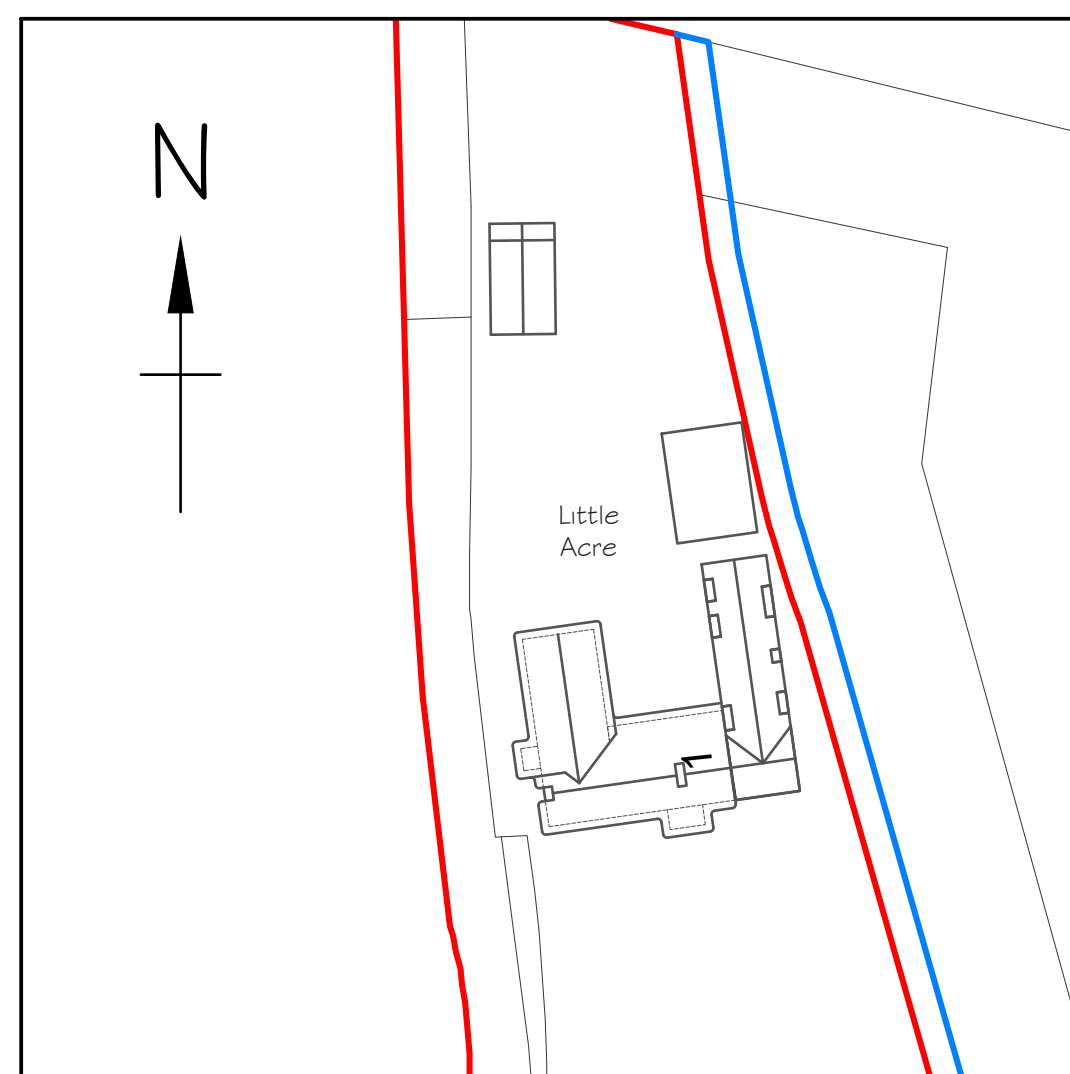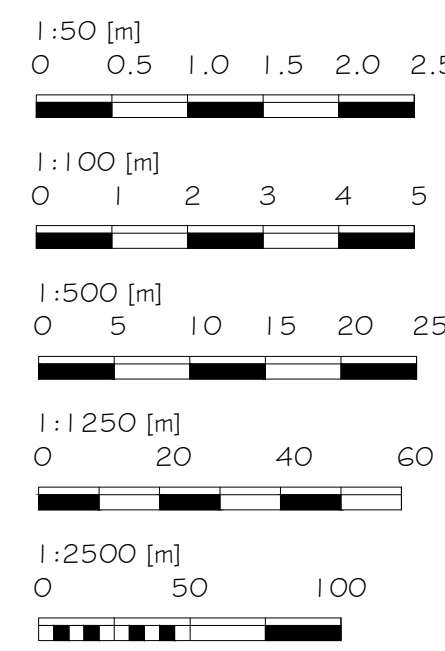

BLOCK PLAN
Scale 1:500

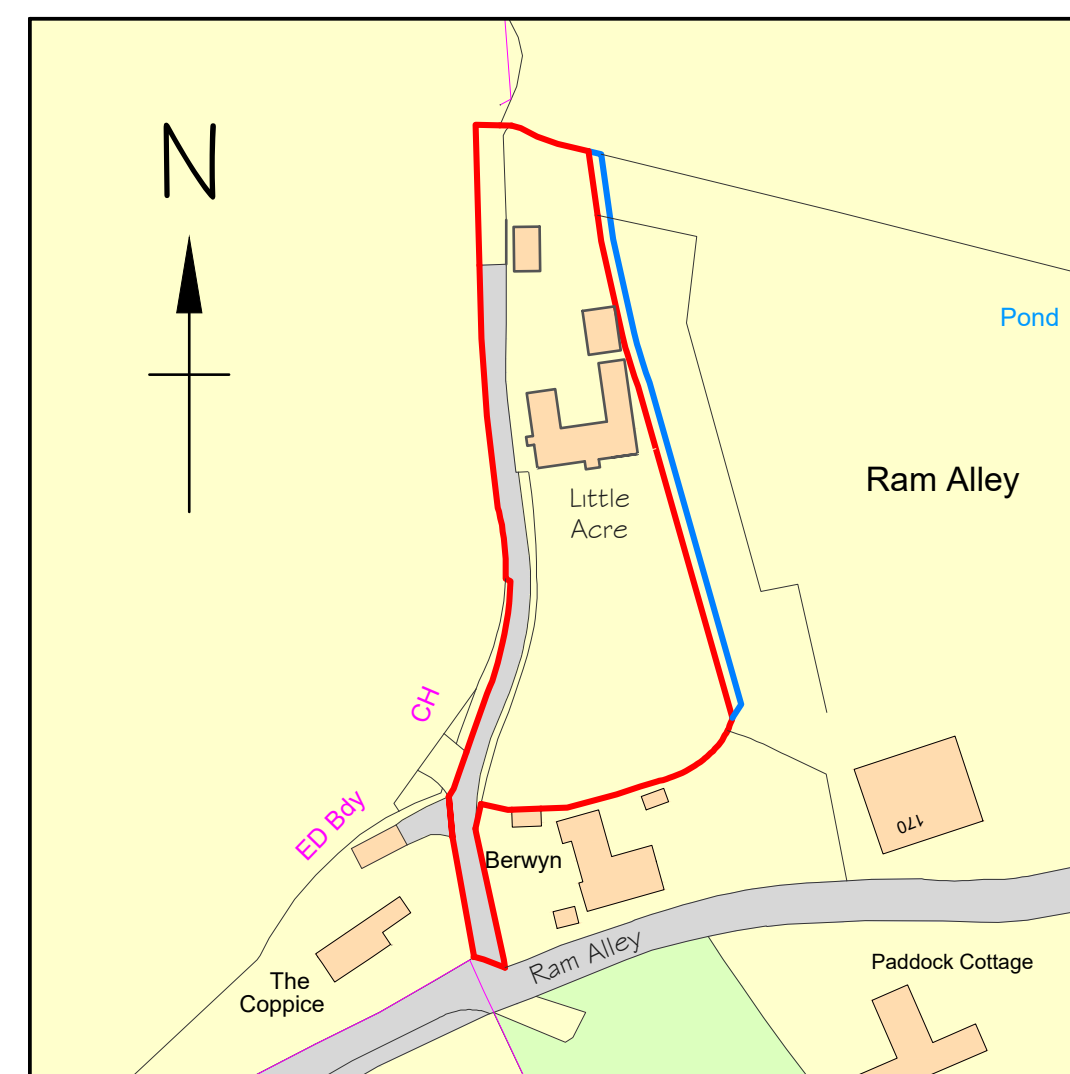

LOCATION PLAN
Scale 1:1250

Alex Dawson
www.addraughting.co.uk
alex@addraughting.co.uk
01672 511412
07791 341698

59 Barrow Close
Marlborough
Wiltshire
SN8 2BE

Client

MR & MRS JOHNSON

Job Title

EXTENSION AT:
LITTLE ACRE
1 RAM ALLEY,
MARLBOROUGH,
WILTSHIRE,
SN8 3BL.

Drawing Title

EXISTING ELEVATIONS AND PLANS

Scale

AS SHOWN

Date

22/12/2025

Drawn

AD

Drawing No.

1606-01

Rev

-