
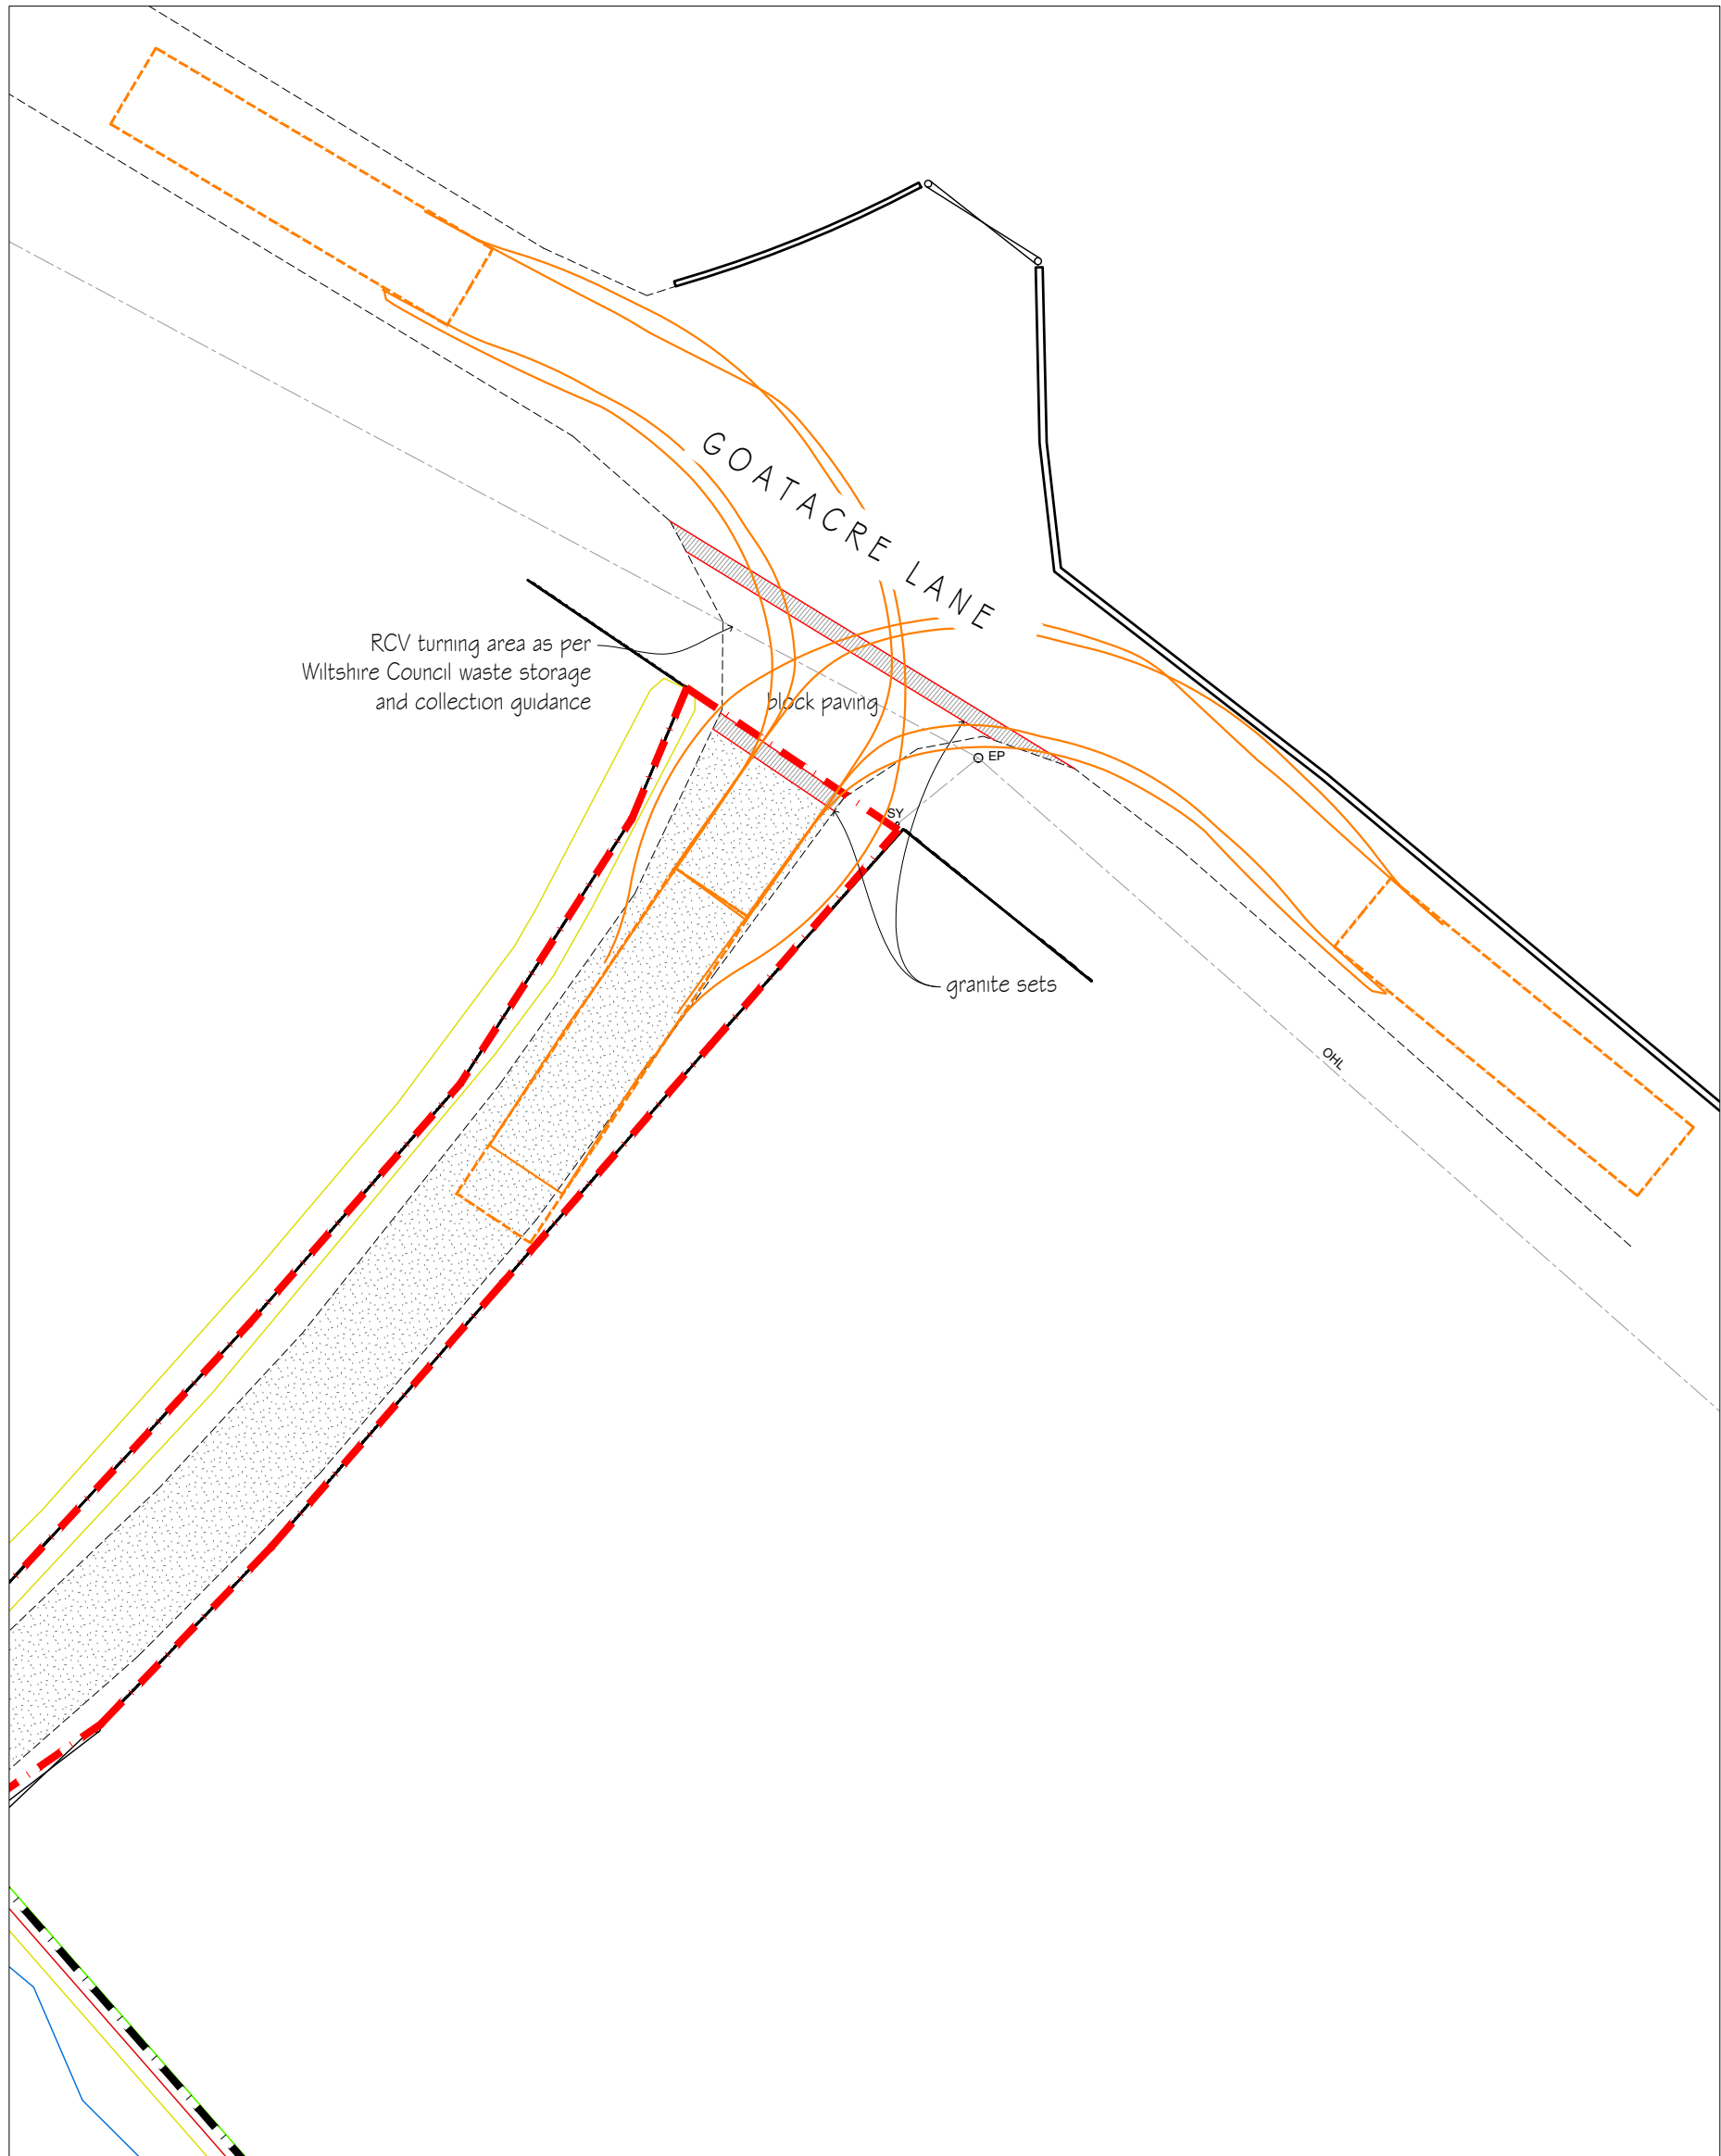


KEY

- New tree
- Existing tree
- Tree to be removed
- Root Protection Area
- New hedge
- New planting
- Temporary ground protection
- Close boarded fence 10m high
- Post and rail fence 10m high
- Brick wall 10m high
- Development Area - 0.47 hectare
- BNG Area - 0.068 hectare
- EV charge point (in garages where possible) in accordance with AD Part 5

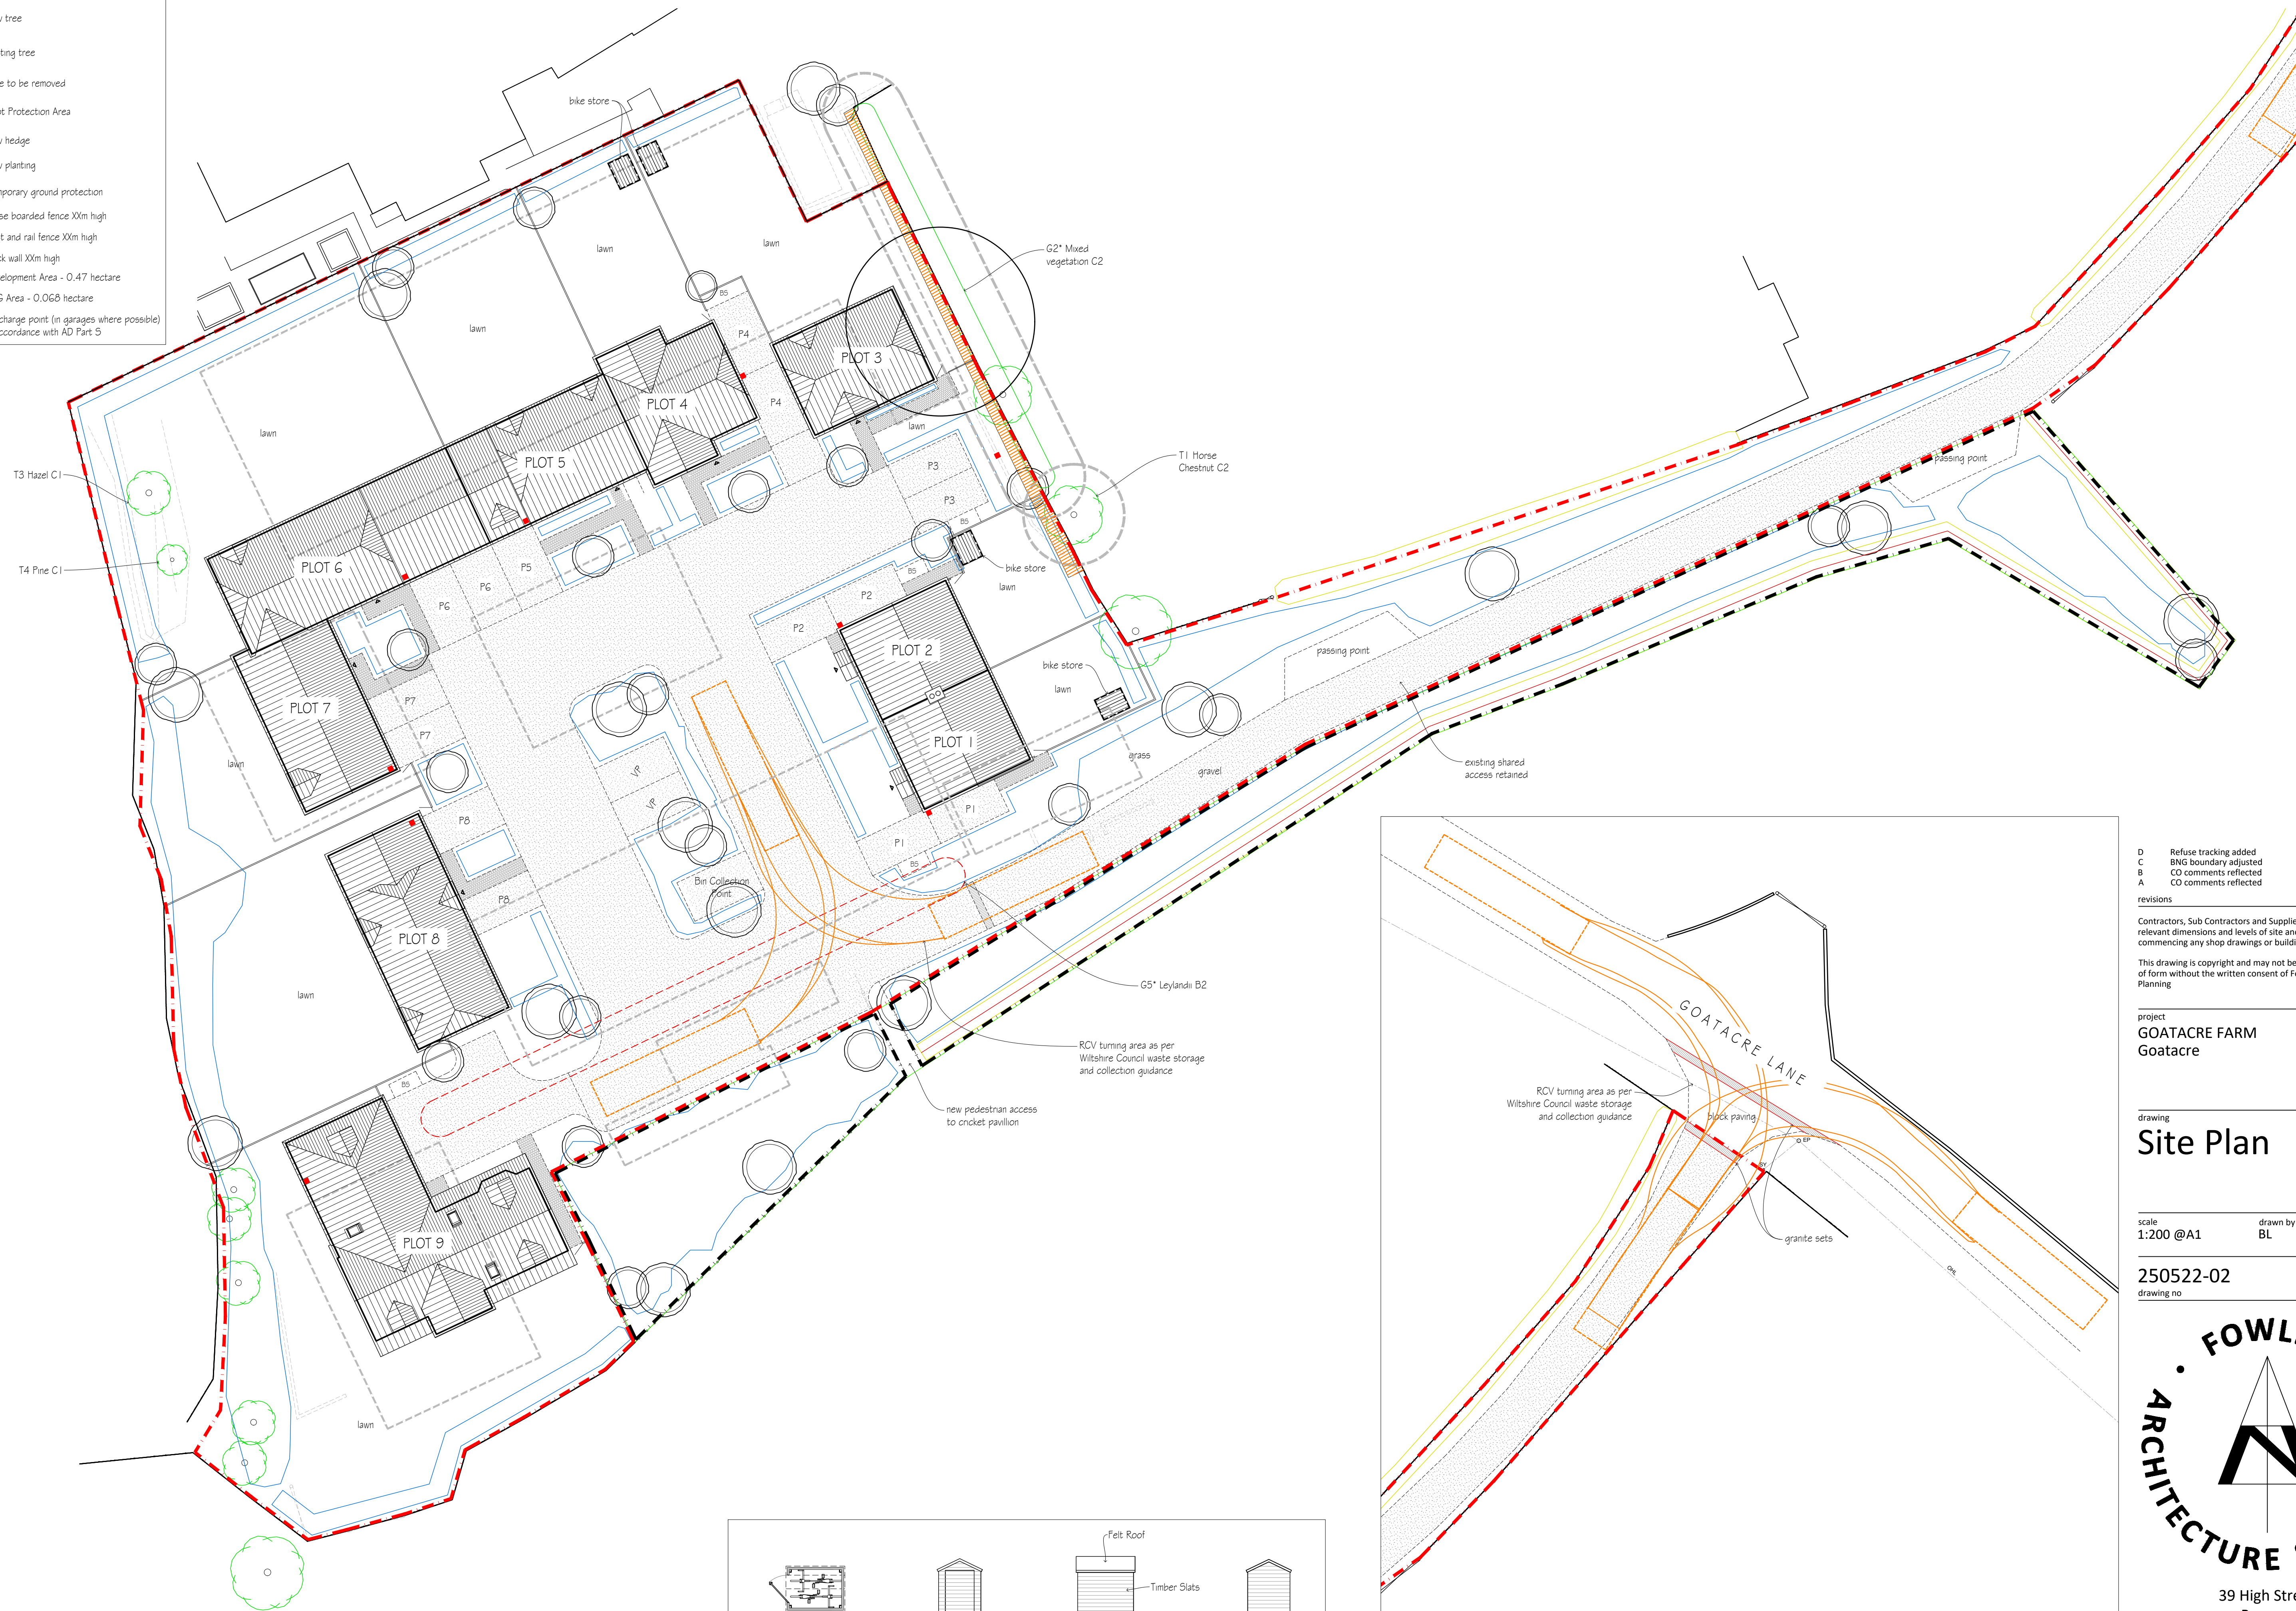

D	Refuse tracking added	BL	09.06.26
C	BNG boundary adjusted	BL	13.04.26
B	CO comments reflected	BL	12.02.26
A	CO comments reflected	BL	22.01.26
revisions		initial	date

Contractors, Sub Contractors and Suppliers are to check all relevant dimensions and levels of site and buildings before commencing any shop drawings or building work.

This drawing is copyright and may not be reproduced in any part of form without the written consent of Fowler Architecture and Planning

project
GOATACRE FARM
Goatacre

drawing
Site Plan


scale
1:200 @A1

drawn by
BL

date
August 2025

250522-02
drawing no

D
rev

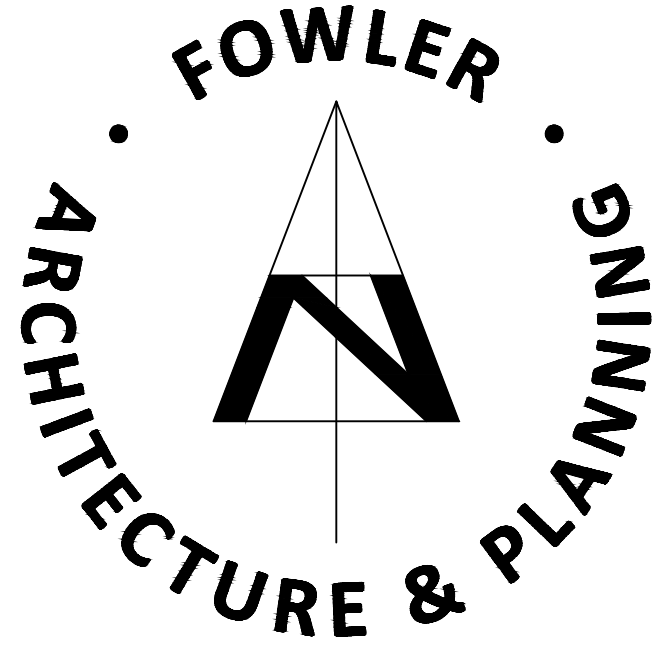

39 High Street
Pewsey
Wiltshire
SN9 5AF
tel (01672) 569444
fax (01672) 569488
enquiries@faap.co.uk

