
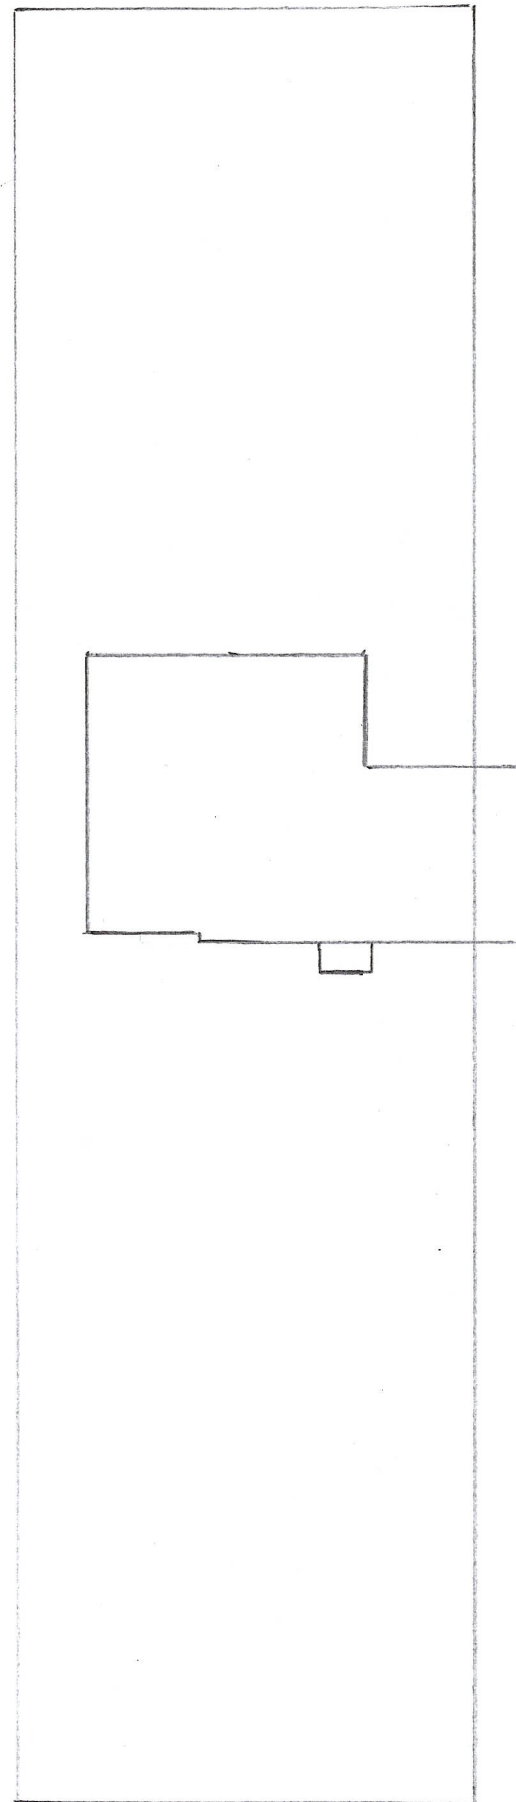


SITE PLAN - EXISTING  
SCALE 1:200 - PAPER A3

1 THE LEAZE  
MILDENHALL  
SN8 2NA

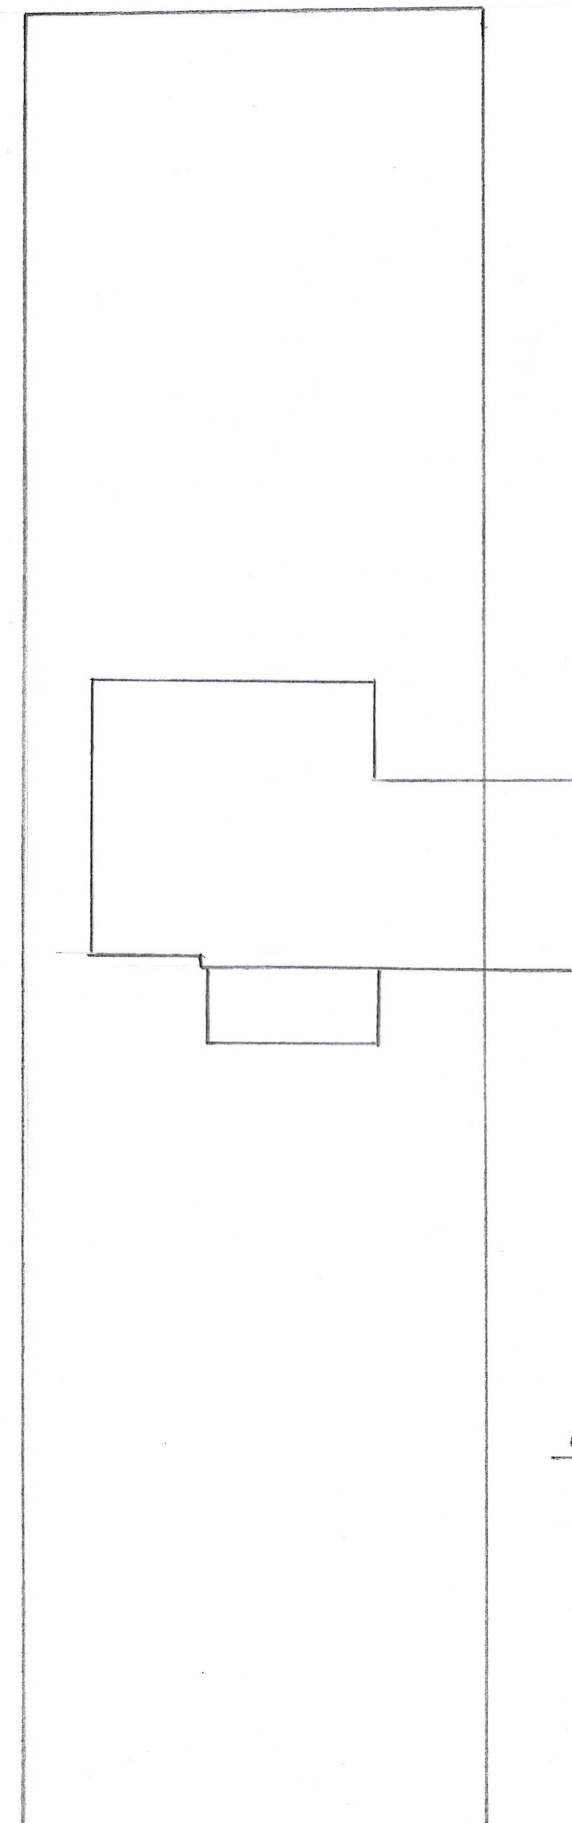

SITE PLAN  
PROPOSED  
SCALE 1:200 - PAPER A3