


Responsibility is not accepted for errors made by others in scaling from this drawing. All construction information should be taken from figured dimensions only.

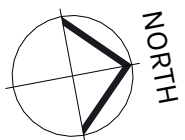


NOTE


BUILDING SURVEY OF EXISTING IS NON CONCLUSIVE, PLEASE ENSURE THAT ALL MEASUREMENTS ARE TAKEN FROM SITE. CONTRACTOR TO CHECK ALL DIMENSIONS AND REPORT ALL ERRORS AND OMISSIONS TO THE ENGINEER. ANY DIMENSIONS SHOWN ARE IN MM.

KEY



- Denotes Site Boundary Line
- Denotes Site Drainage, Manhole/Inspection Chamber

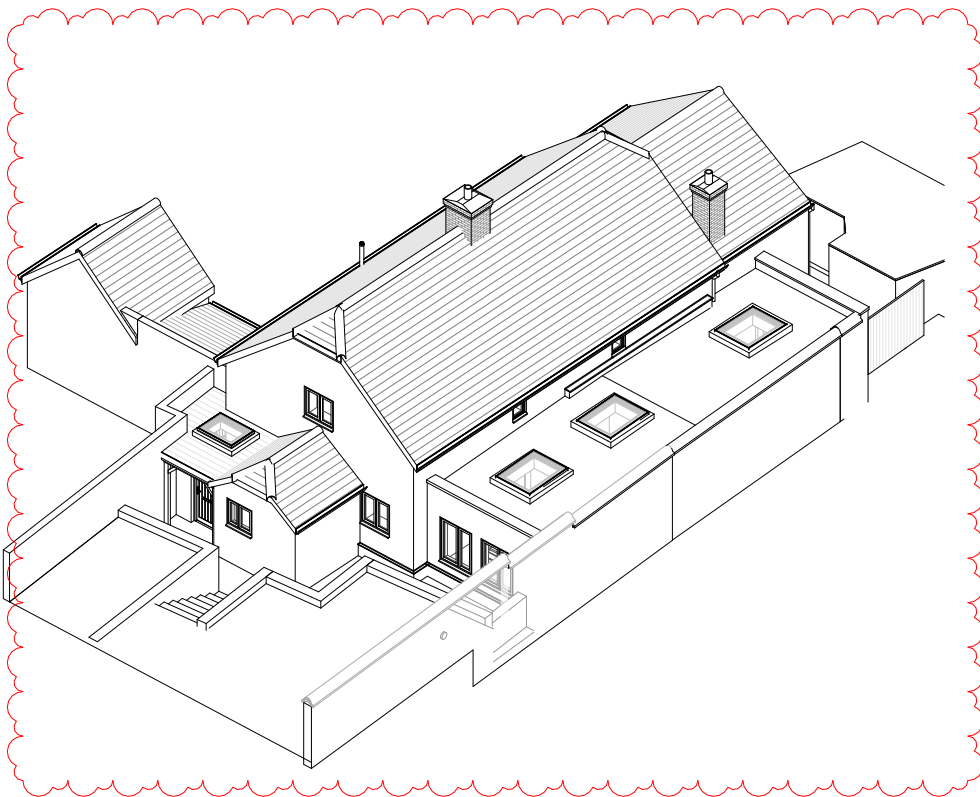


3D Proposed AXO

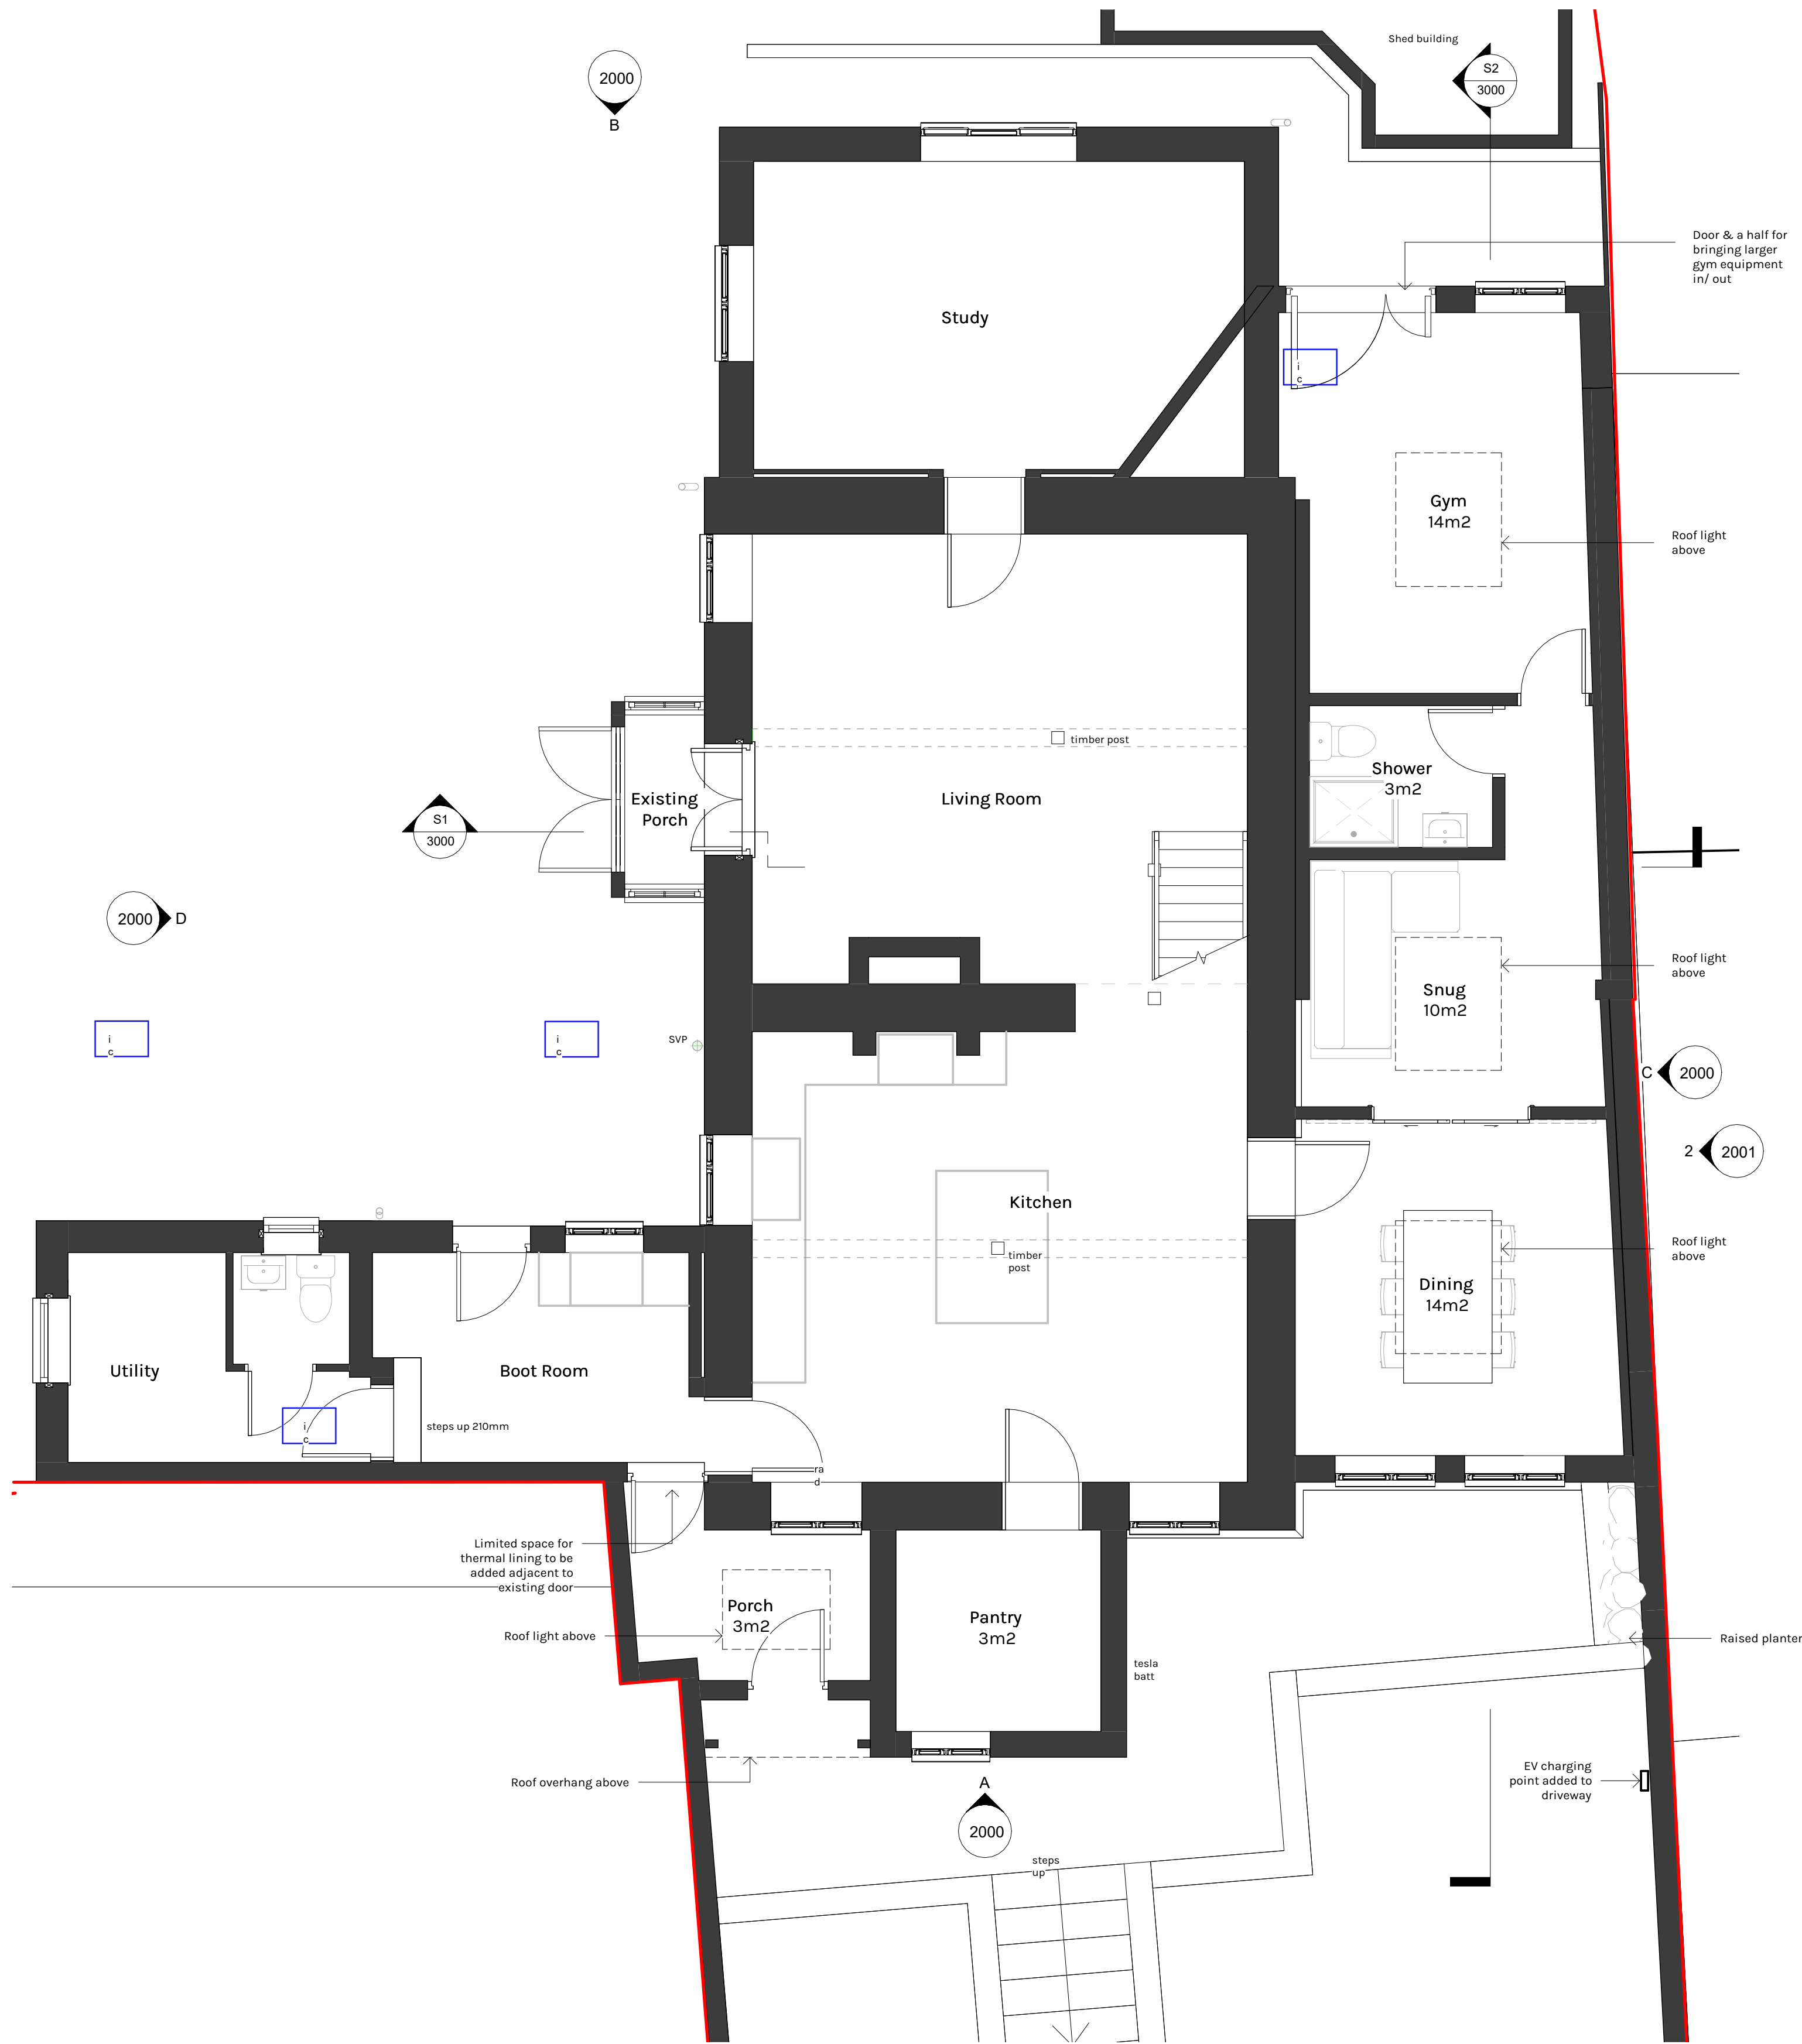


00 Proposed Ground Floor Plan
1: 50

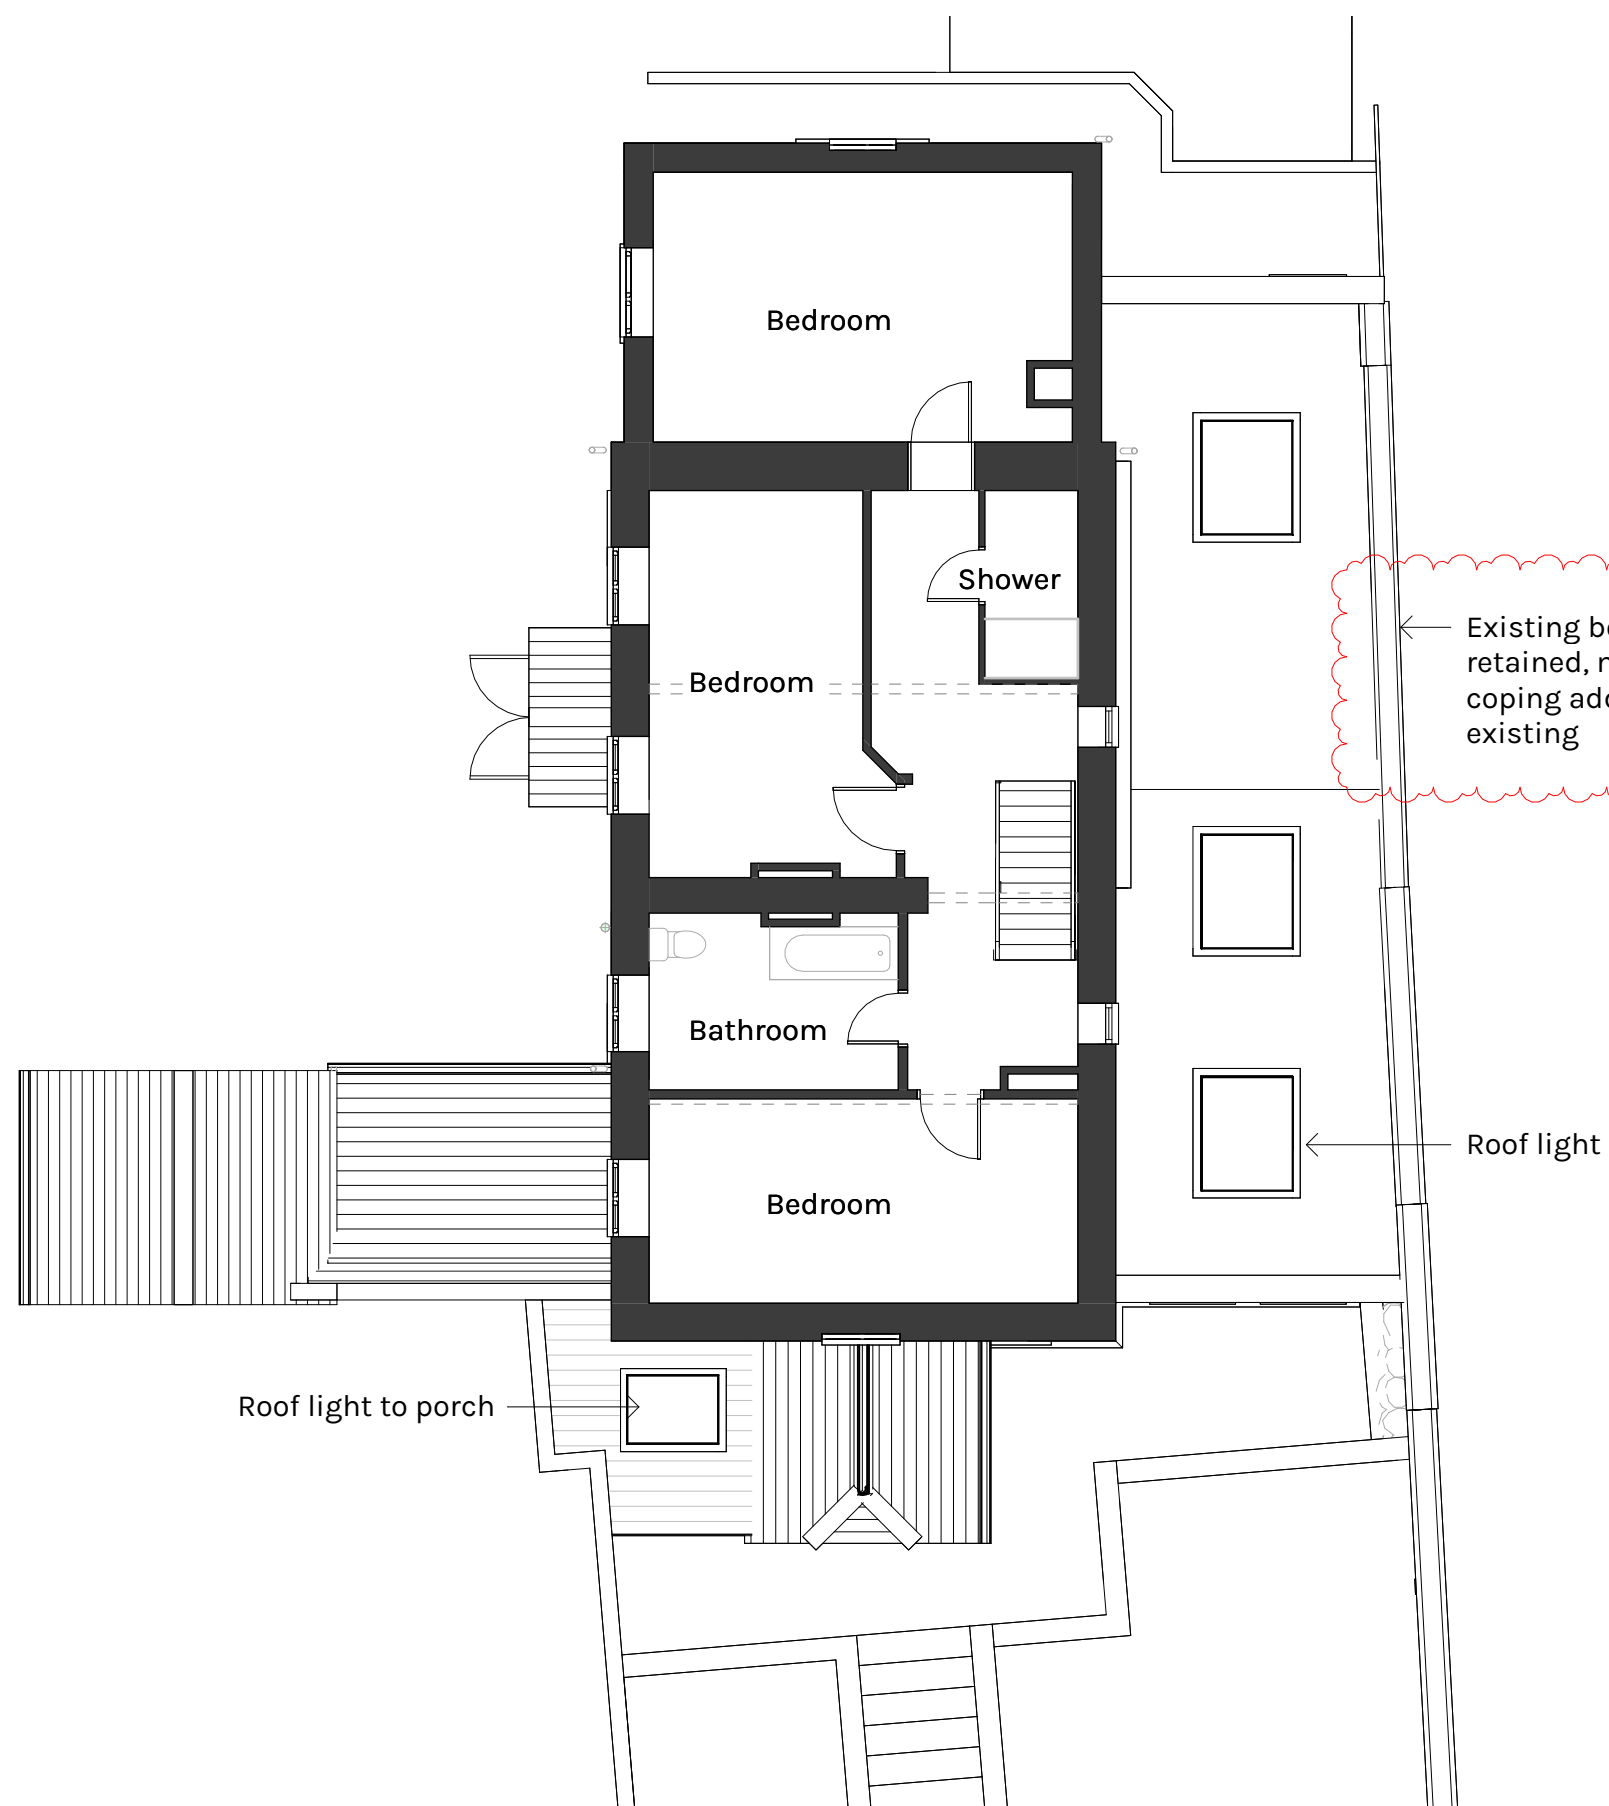 

01 Proposed First Floor Level
1: 100

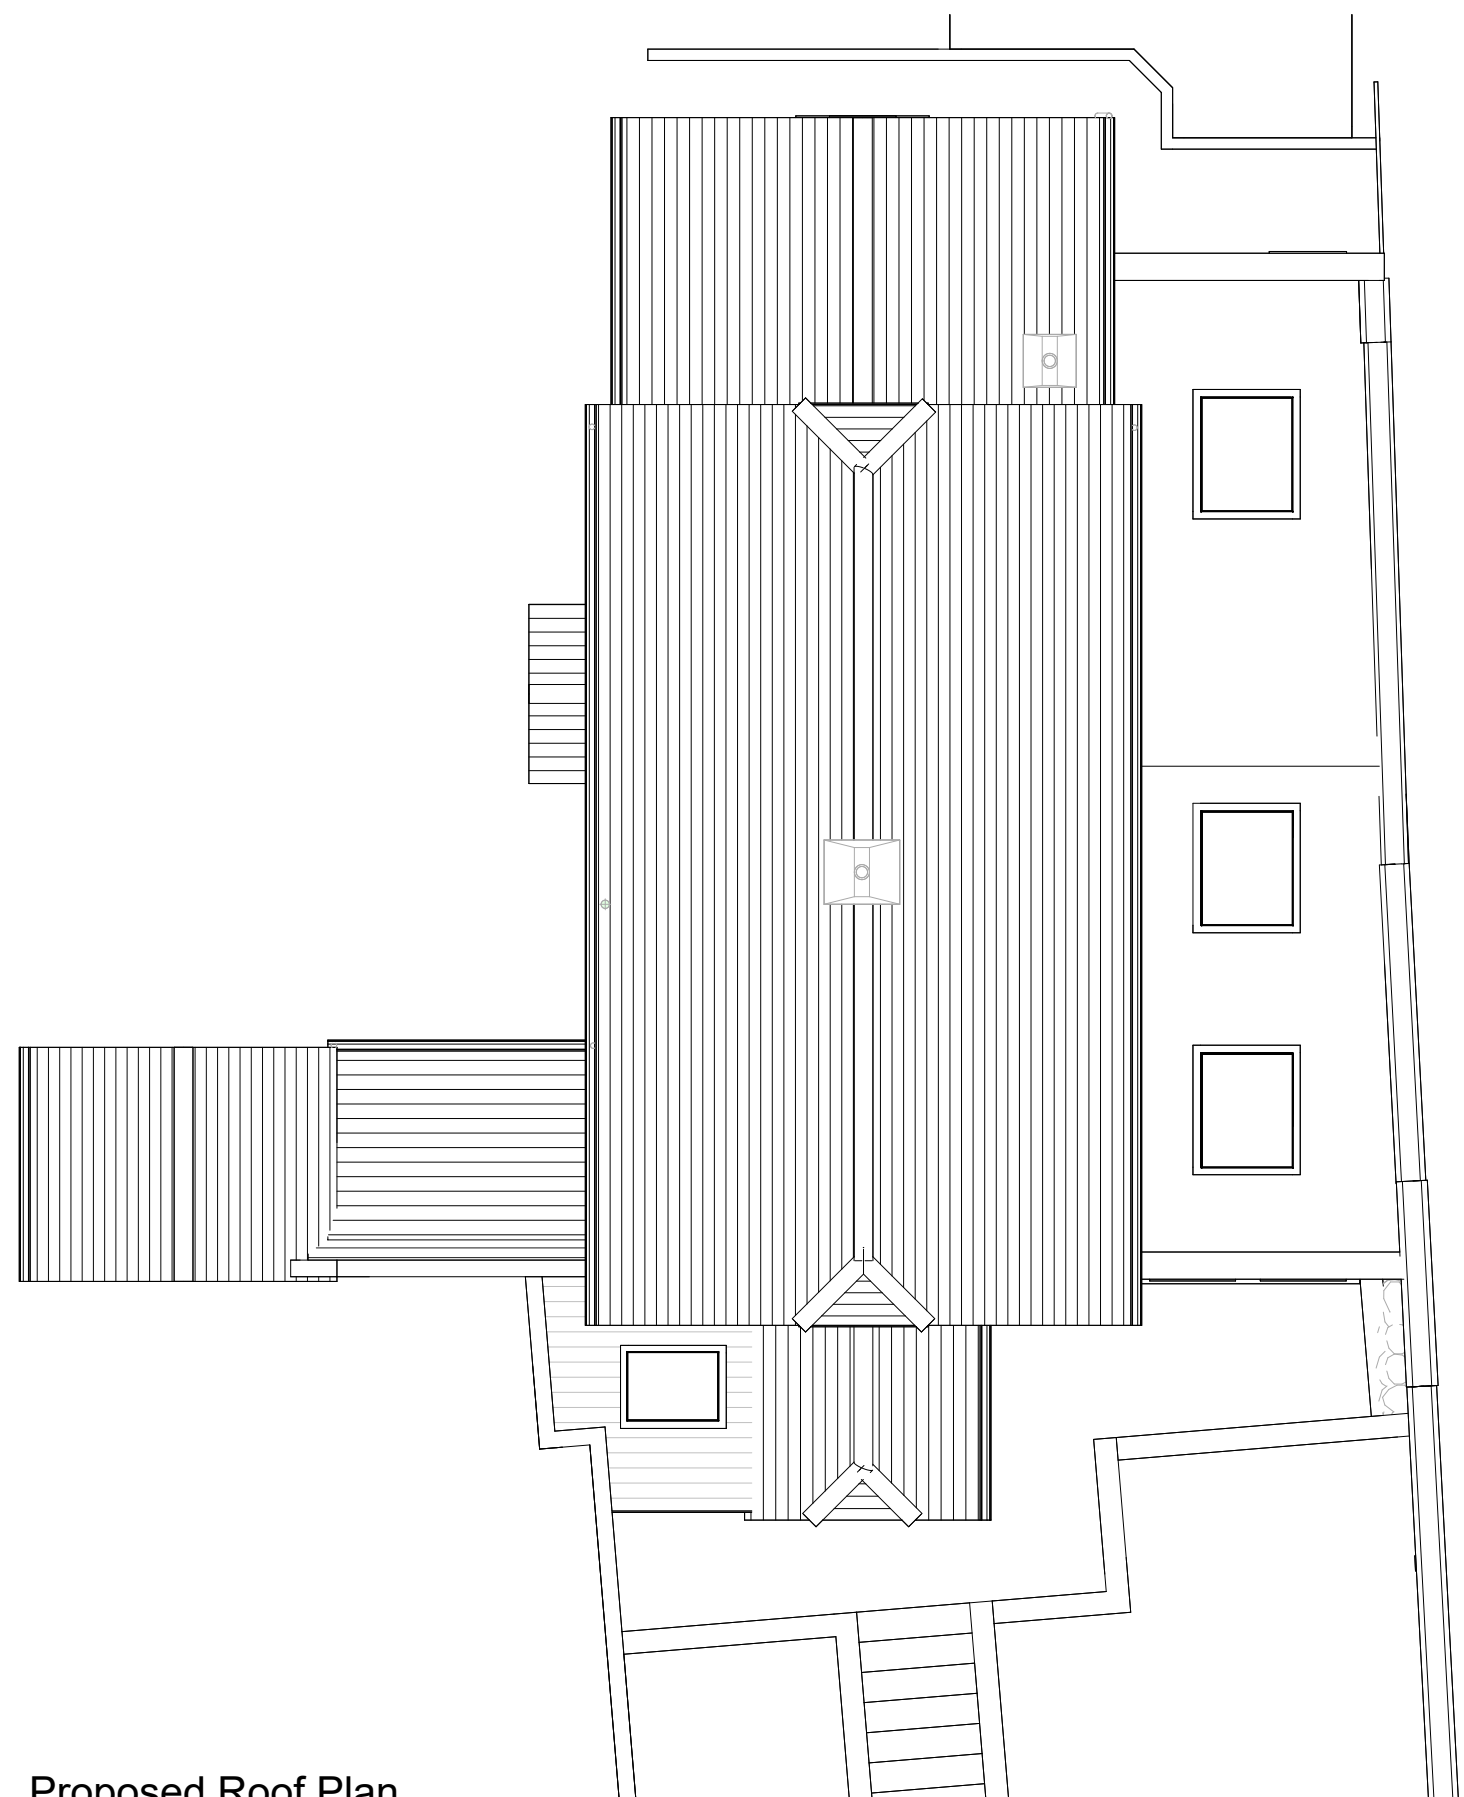

02 Proposed Roof Plan
1: 100

 

PL P02 26.06.08 Boundary wall adjusted
PL P01 25.04.22 Planning Issue

STATUS REV DATE DESCRIPTION


CLIENT REVISED BY
MC

CHECKED BY
ZW

45 Chitterne Rd, Codford, Warminster
BA12 0PG

ORIGINATOR NO
SZ721

CONSULTANT

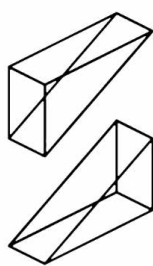

ARCHITECTURAL
SERVICES

MG
BUILDING
THE COMPLETE DESIGN & BUILD SERVICE

21 Langley Road Trowbridge Wiltshire BA14 0LL

Tel: 01225 342837

Mobiles: 07831 817906 & 07789 744420

PROJECT
Garage Conversion & Extension (Inc. new front porch)
45 Chitterne Rd, Codford, Warminster

DRAWING TITLE
Proposed Plans

SUITABILITY STATUS
PL : PLANNING

SCALE
As indicated @

YEAR | DESIGNER | PROJECT NUMBER | SHEET NUMBER
26-SZ-721-1000

REVISION
P02