



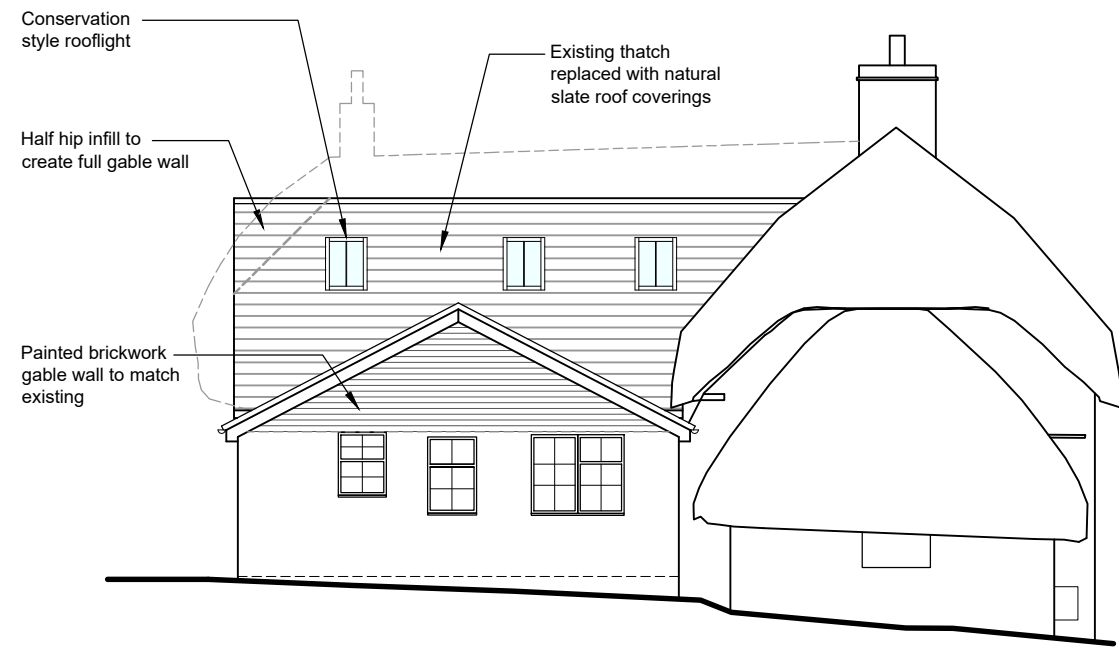


PROPOSED FRONT ELEVATION (west)
Scale 1:100



PROPOSED SIDE ELEVATION (north)
Scale 1:100

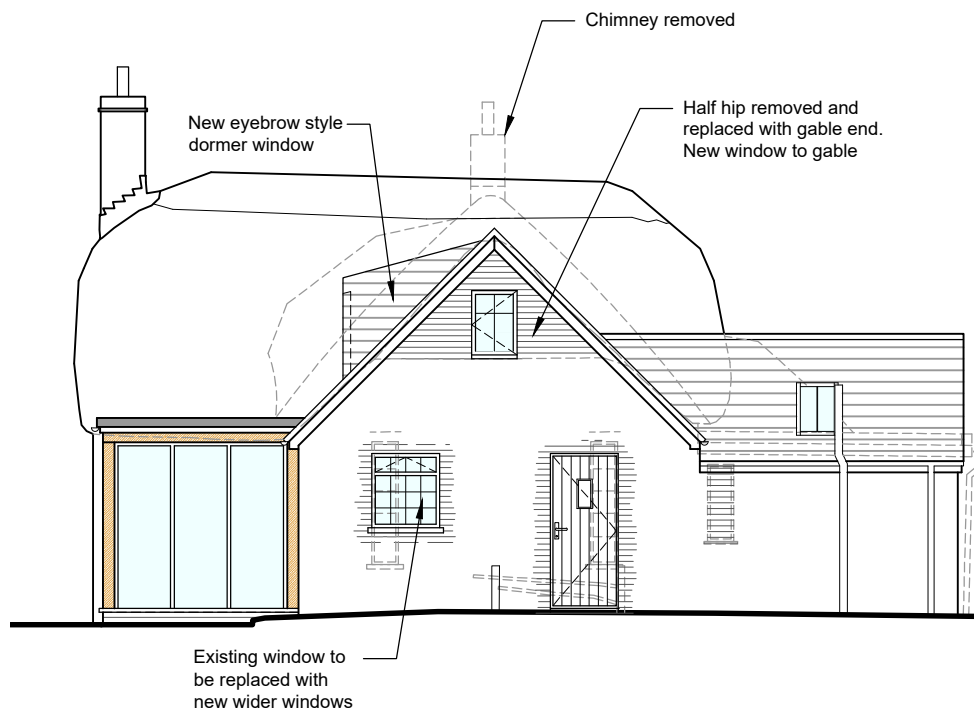


PROPOSED REAR ELEVATION (east)
Scale 1:100

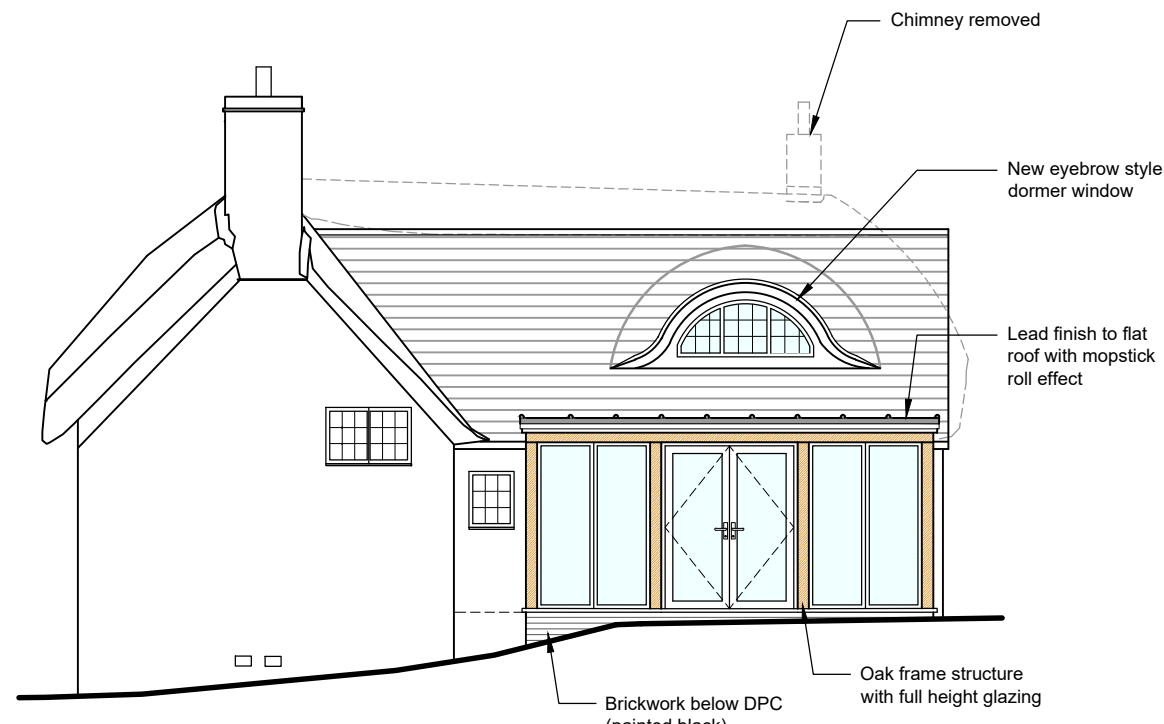


PROPOSED SIDE ELEVATION (south)
Scale 1:100


DRAWING FOR PLANNING PURPOSES ONLY.
NOT TO BE USED FOR CONSTRUCTION.

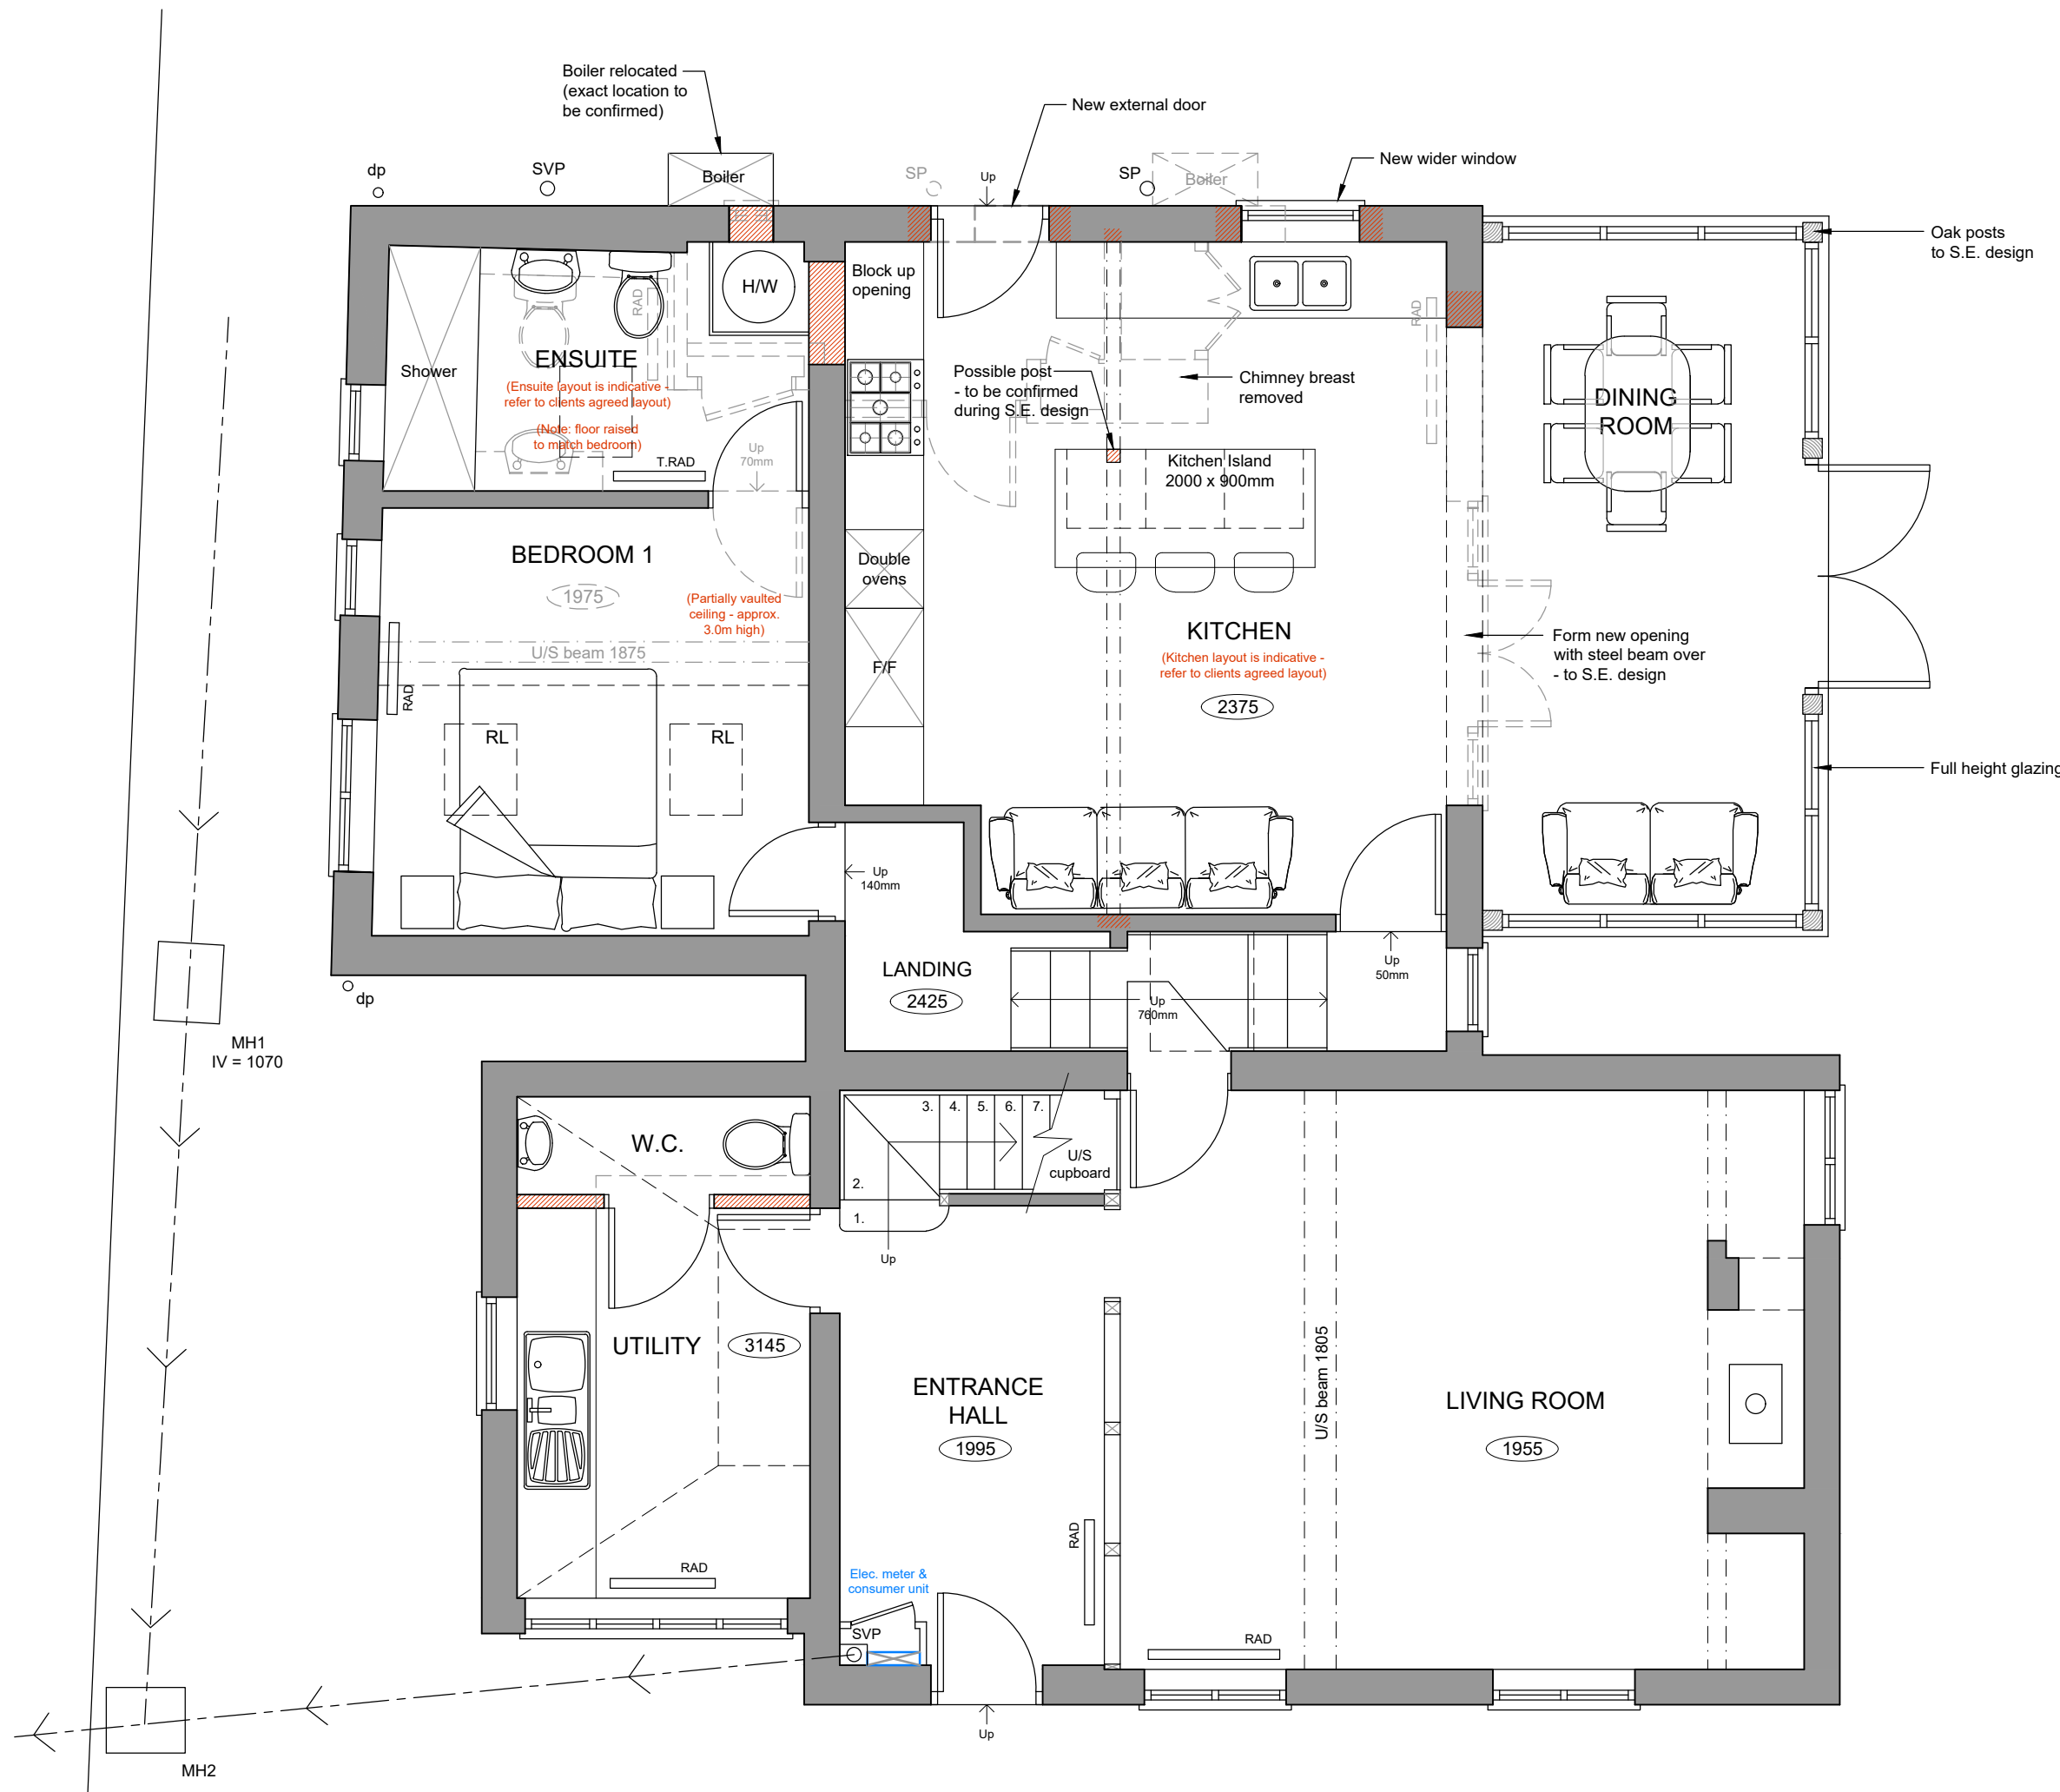


PROPOSED GROUND FLOOR LAYOUT
Scale 1:50

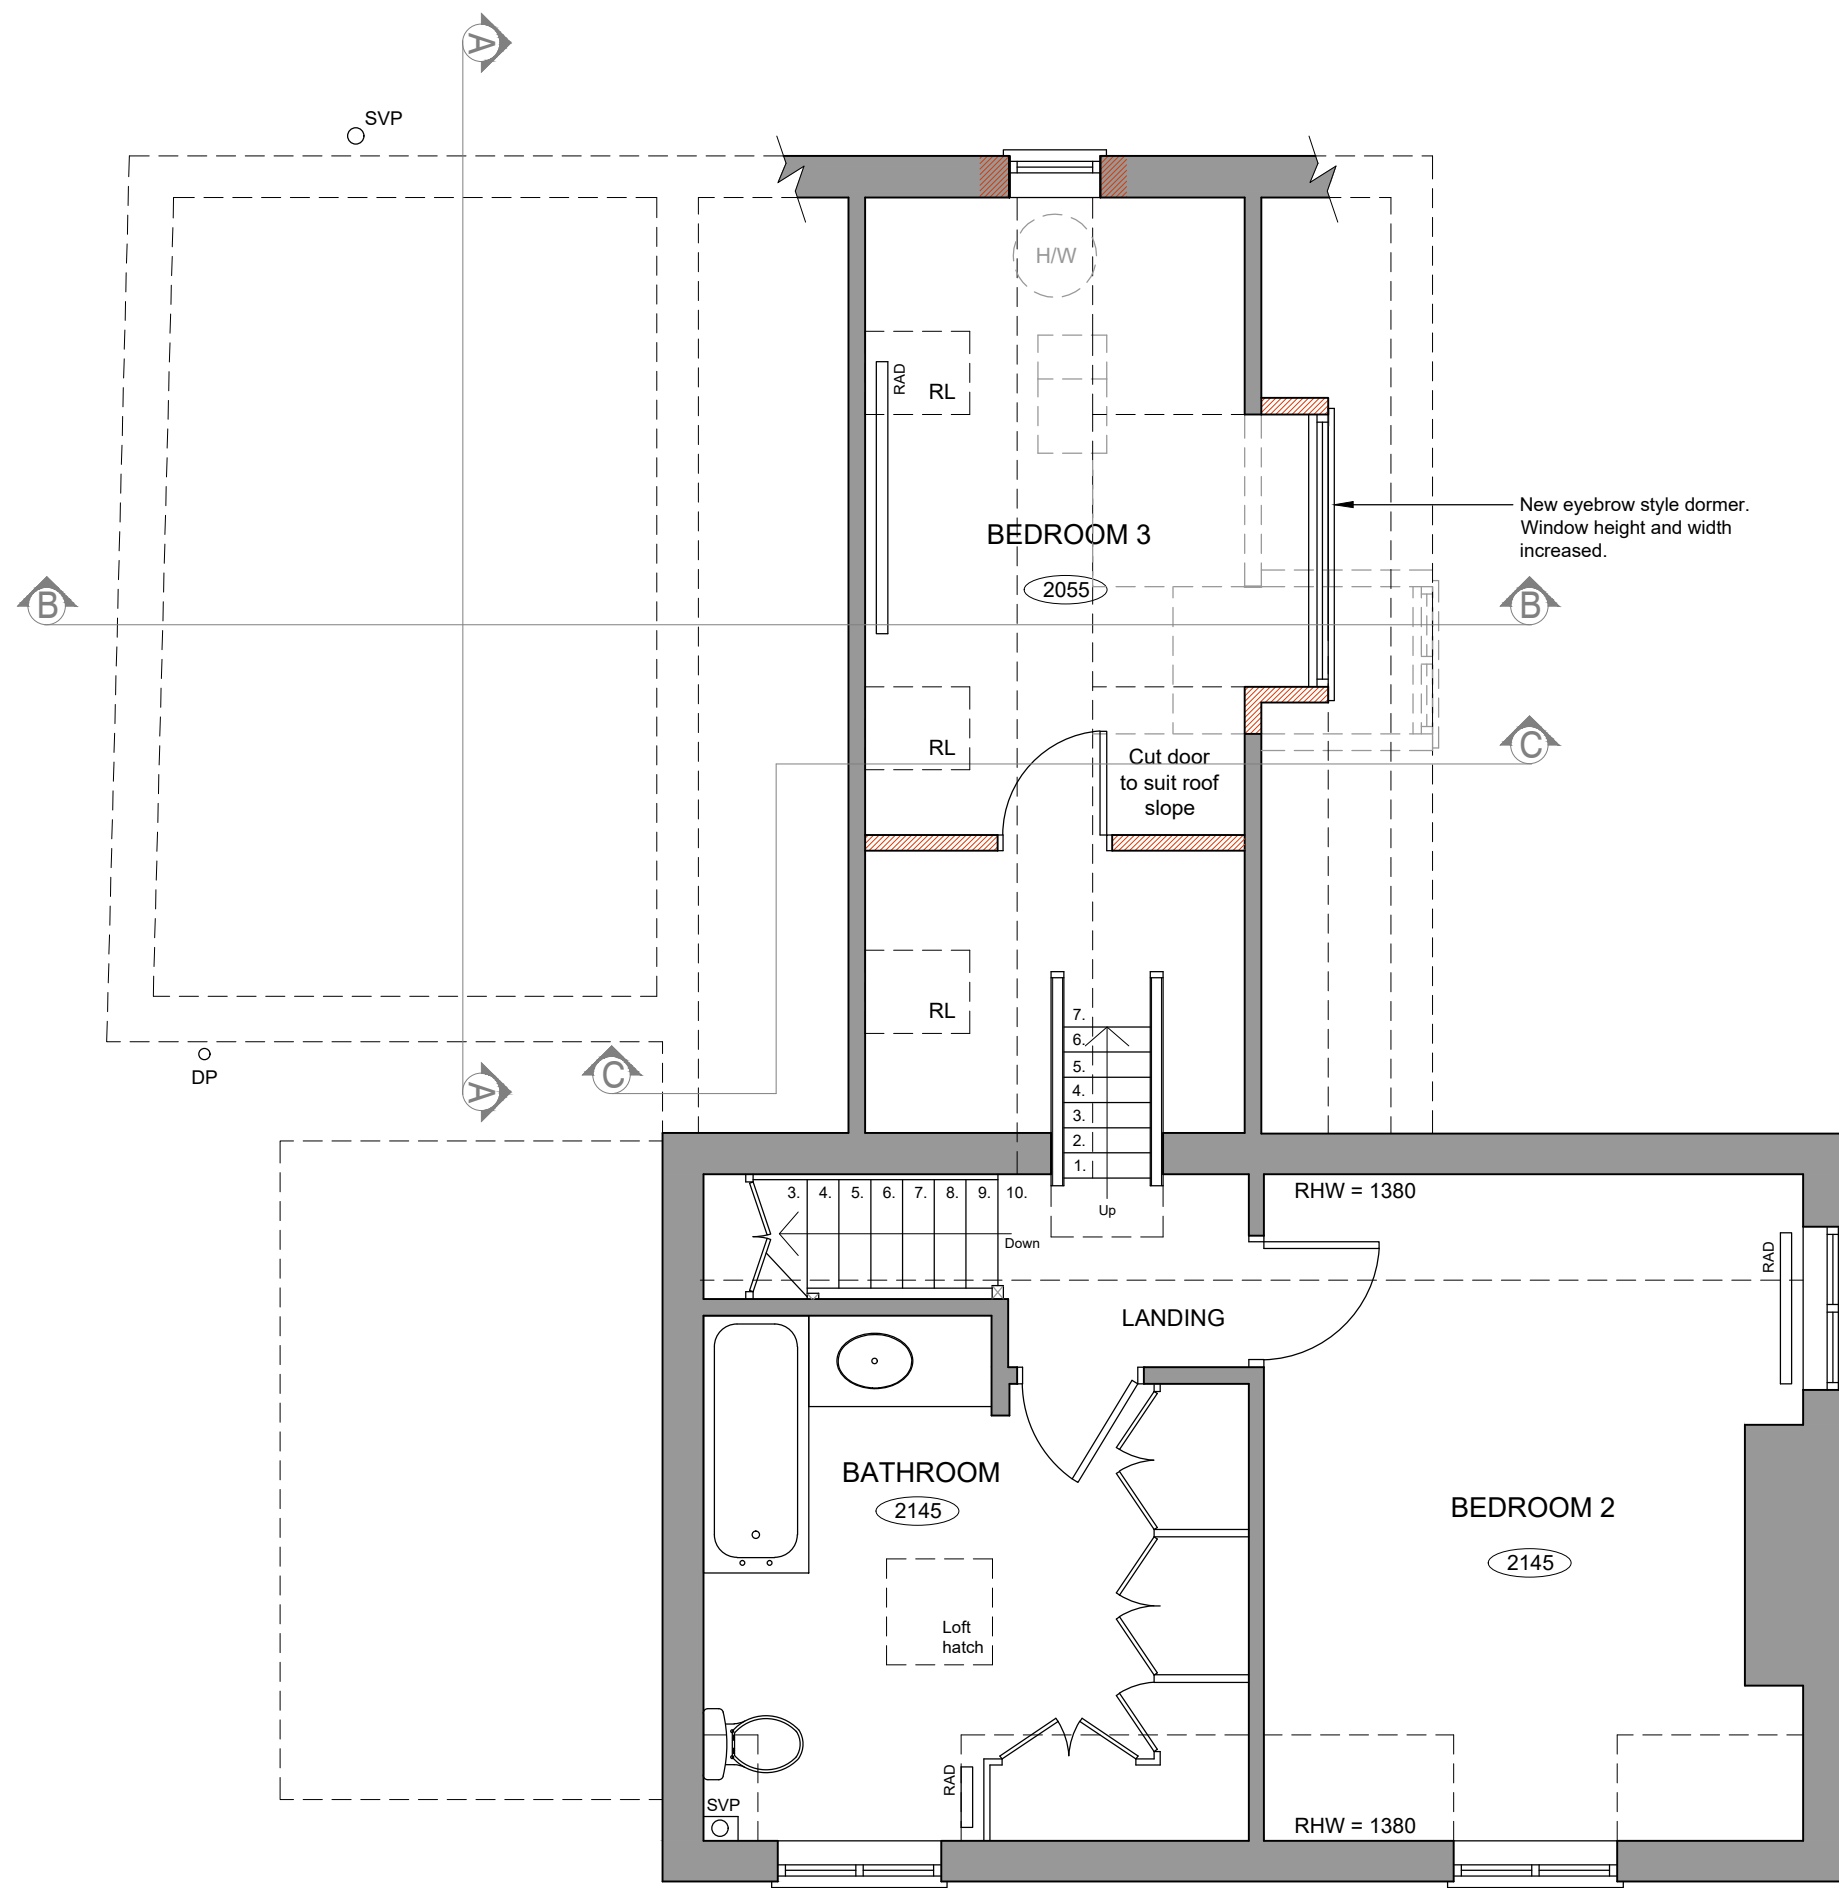


PROPOSED FIRST FLOOR LAYOUT
Scale 1:50

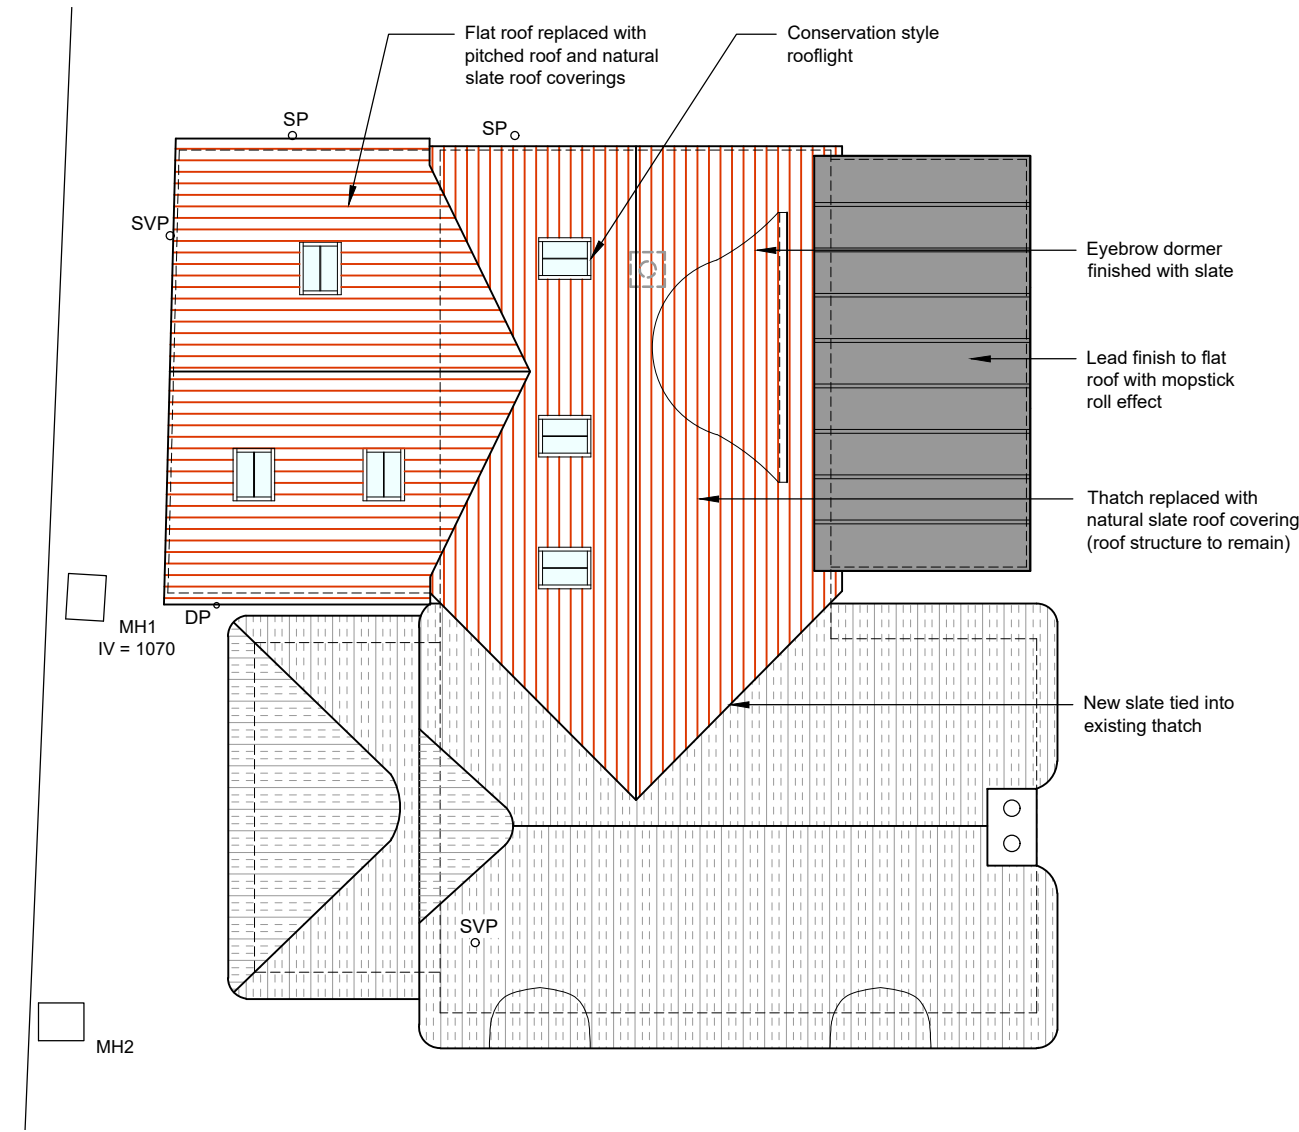


PROPOSED ROOF PLAN / SITE LAYOUT
Scale 1:100

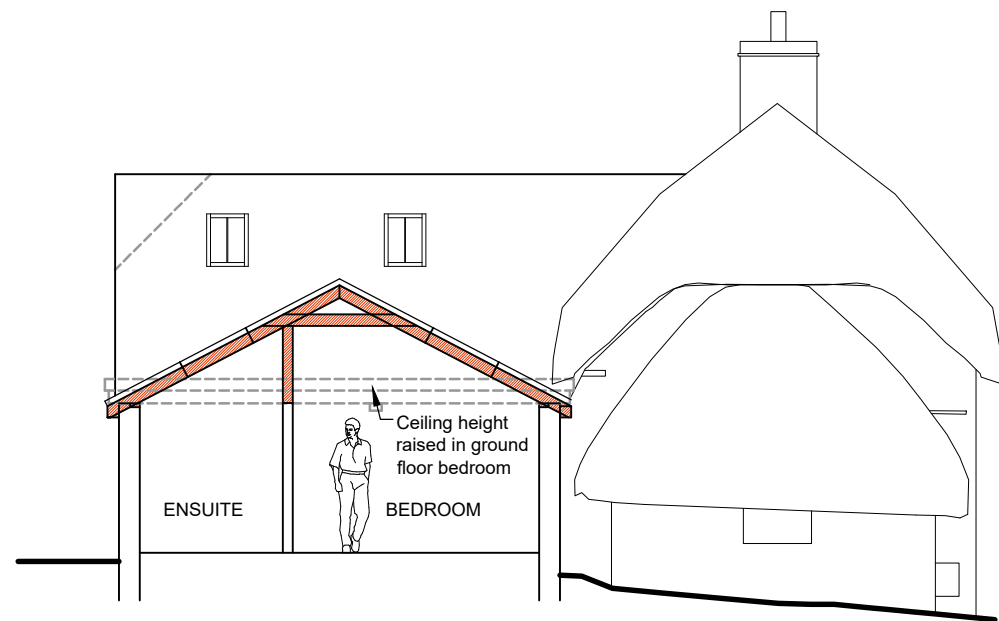


PROPOSED SECTION A - A
Scale 1:100

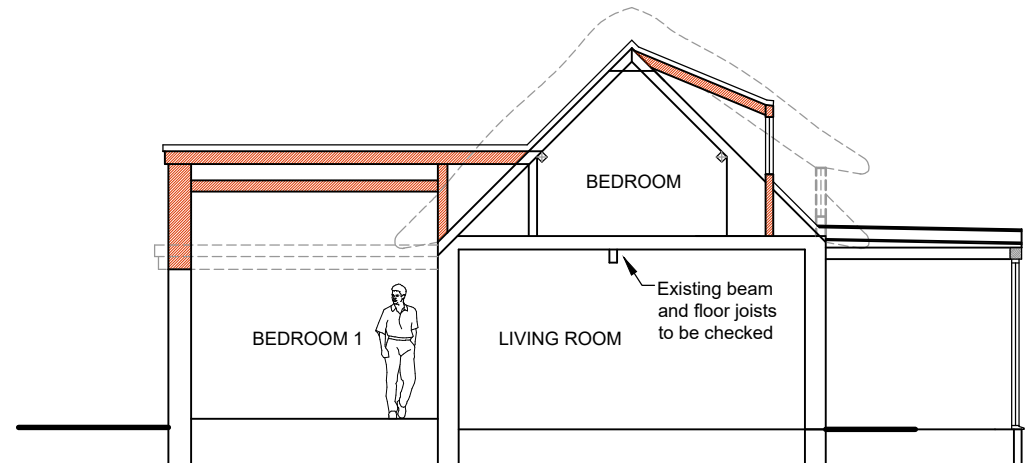


PROPOSED SECTION B - B
Scale 1:100

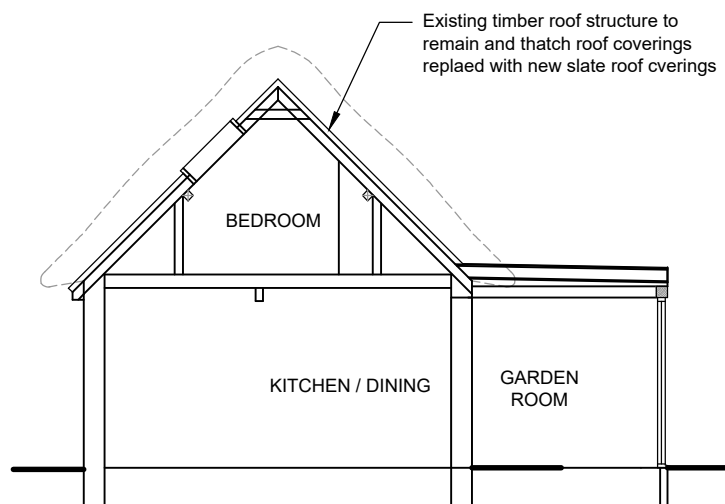

PROPOSED SECTION C - C
Scale 1:100

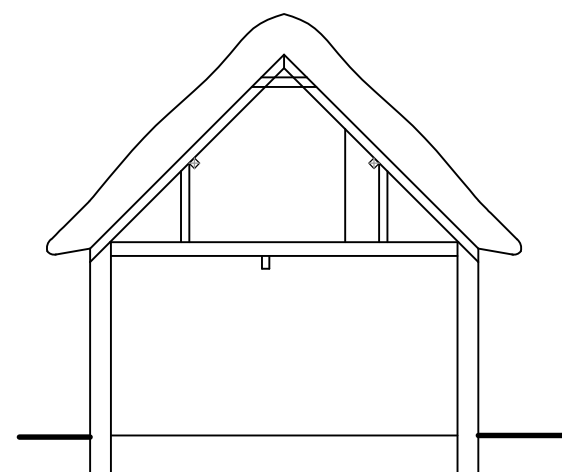

EXISTING SECTION
Scale 1:100

 

Ground Floor
6 Pelhams Court
Marlborough
Wiltshire SN8 2AG

T. 01672 518 278
E. info@tuttlearchserv.co.uk
F. facebook.com/tuttlearchserv
W. tuttlearchserv.co.uk

JOB TITLE
Rear Thatched Roof Replaced With Slate, Existing Flat Roof Replaced With New Pitched Roof, New Single Storey Oak Framed Extension, and Replacement Garage Building at Ash Tree Cottage, Easton Royal, Marlborough, Wiltshire, SN9 5LZ

DRAWING TITLE
Proposed Ground and First Floor Layout, Elevations, Sections and Roof Plan

DRAWING NUMBER
Ash Tree Cottage - Proposed - 03

REV
A

REVISIONS
Rev A - 23.04.2026 - Amendment to eyebrow dormer and title description - AJA

SCALE	DATE	DRAWN BY	PAPER SIZE	JOB No.
As Indicated	Dec. 25	AJA	A1	1515