

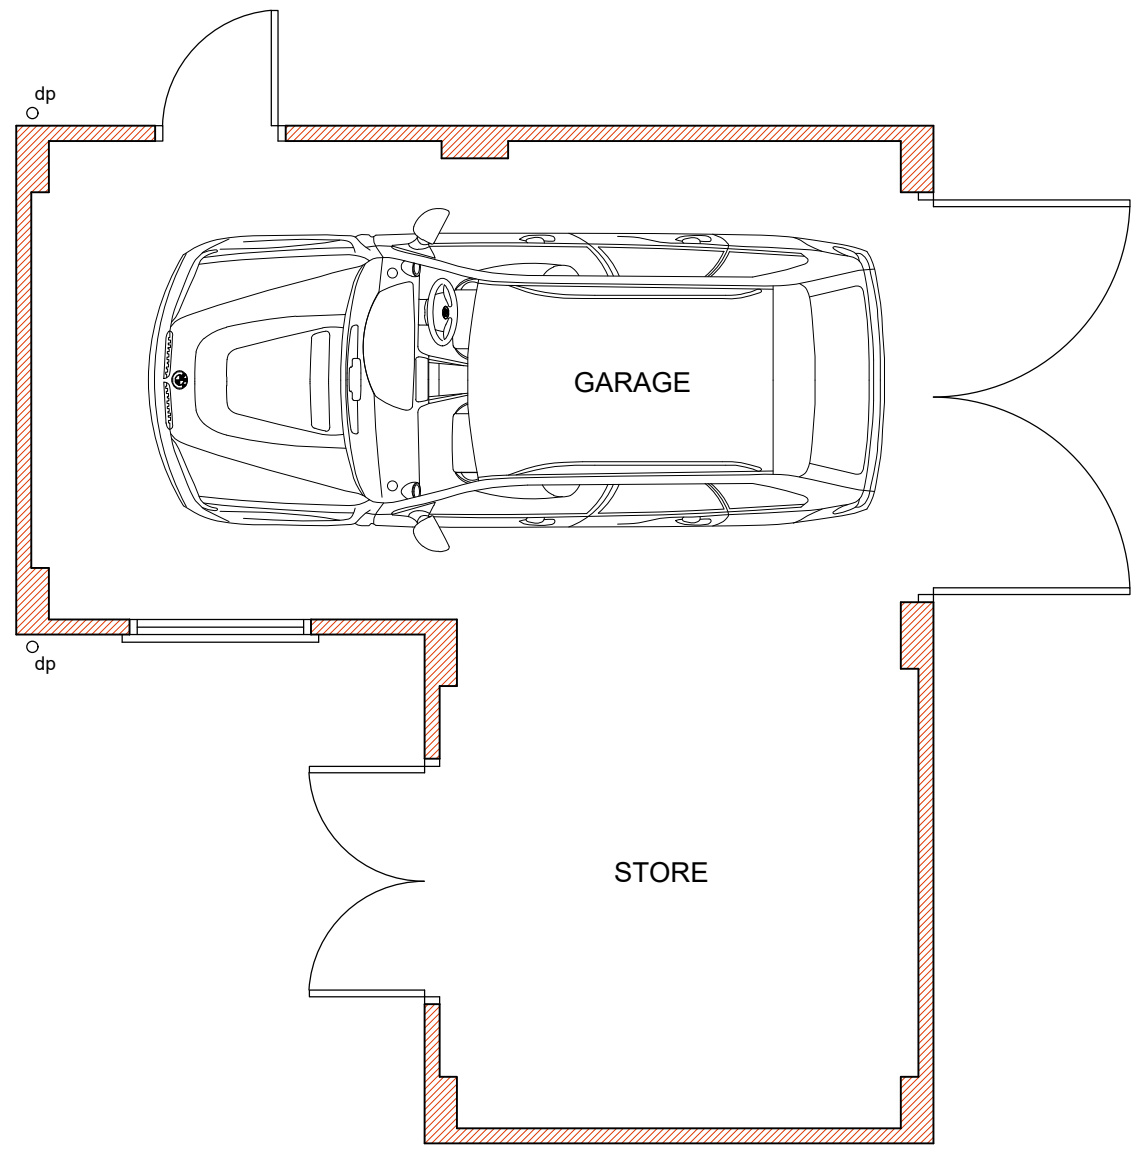



DRAWING FOR PLANNING PURPOSES ONLY.
NOT TO BE USED FOR CONSTRUCTION.

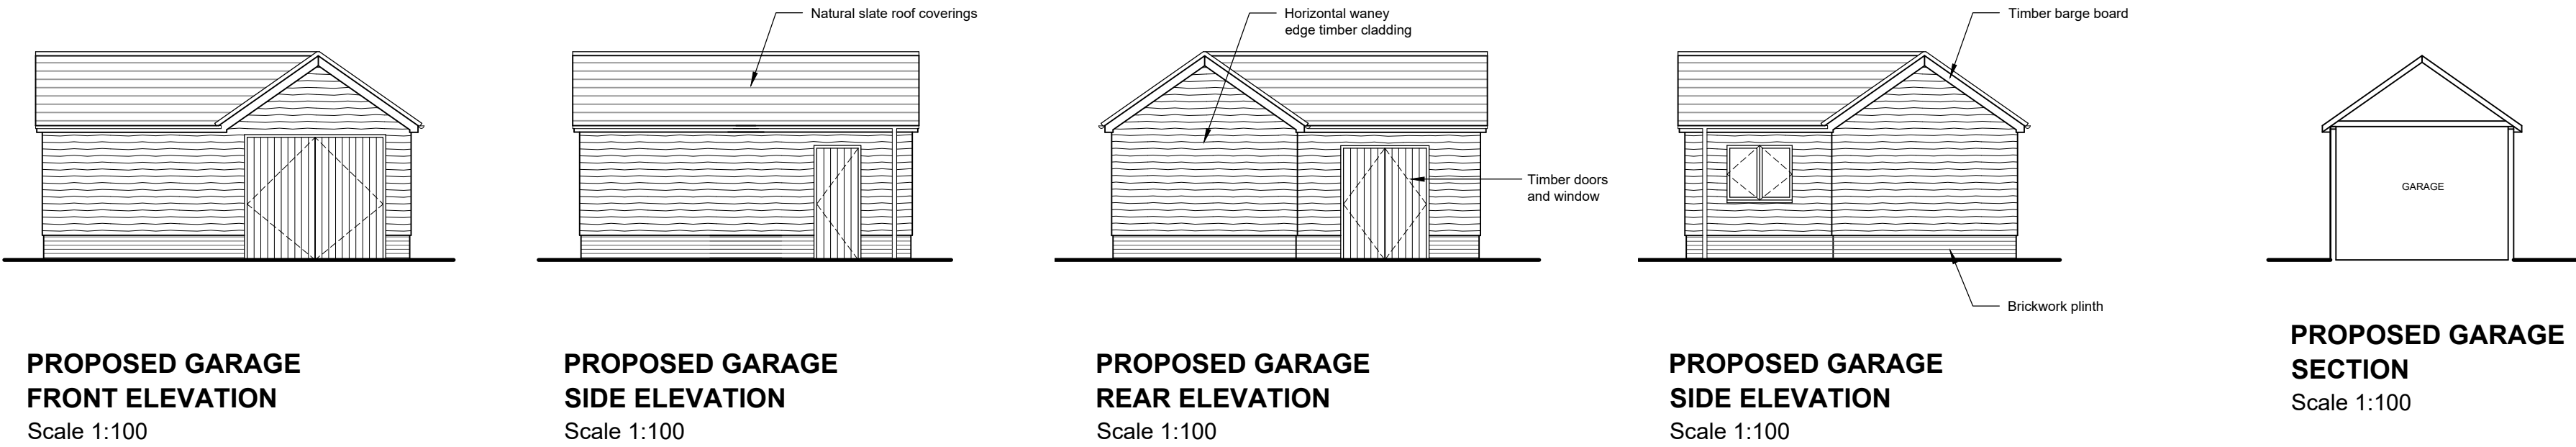


PROPOSED GARAGE LAYOUT
Scale 1:50

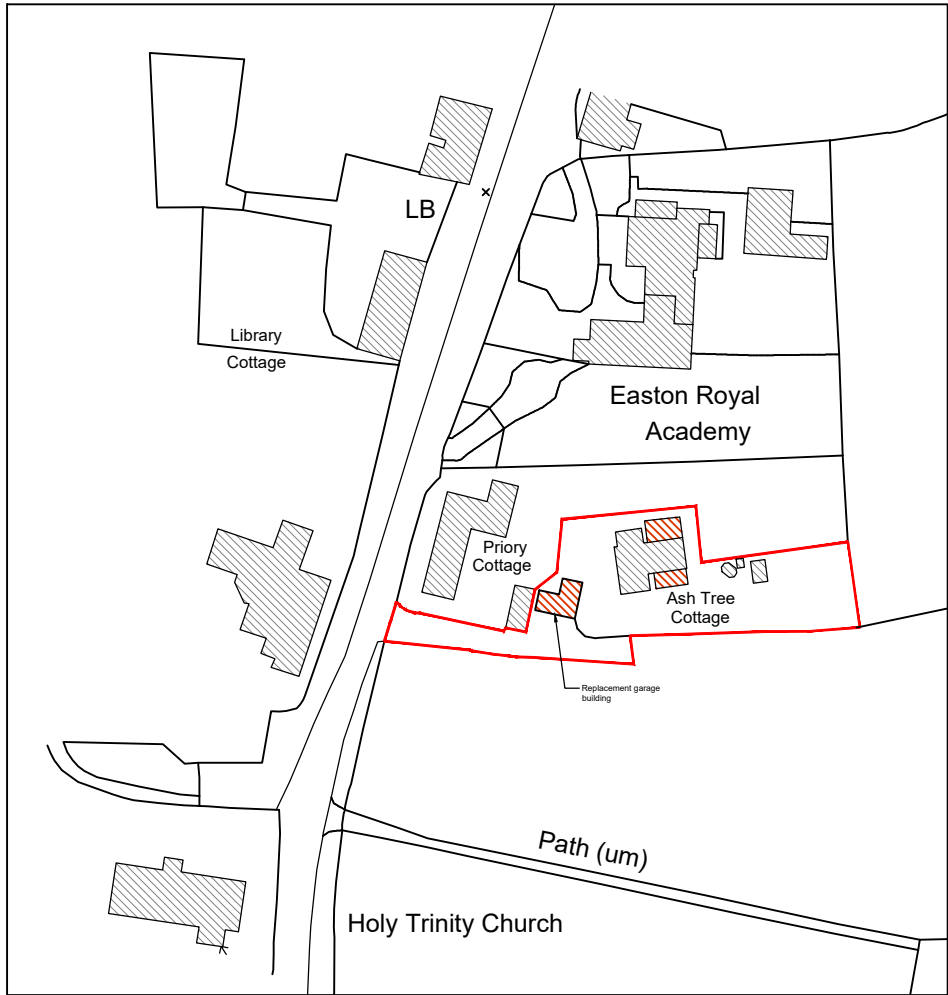

PROPOSED SITE LOCATION PLAN
Scale 1:1250

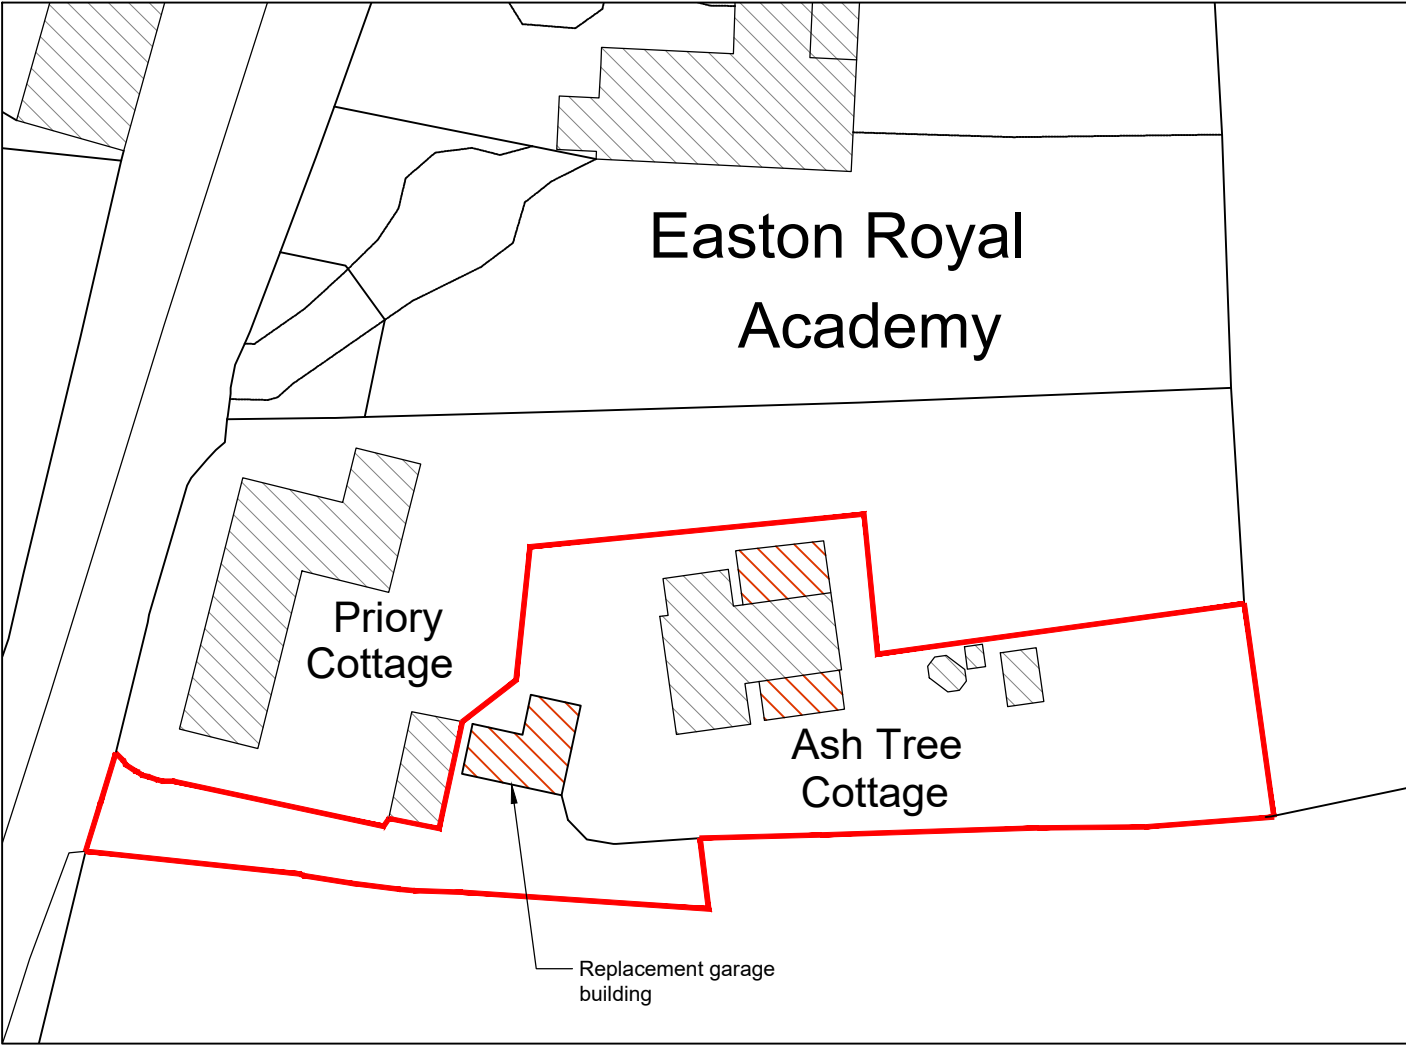

PROPOSED BLOCK PLAN
Scale 1:500

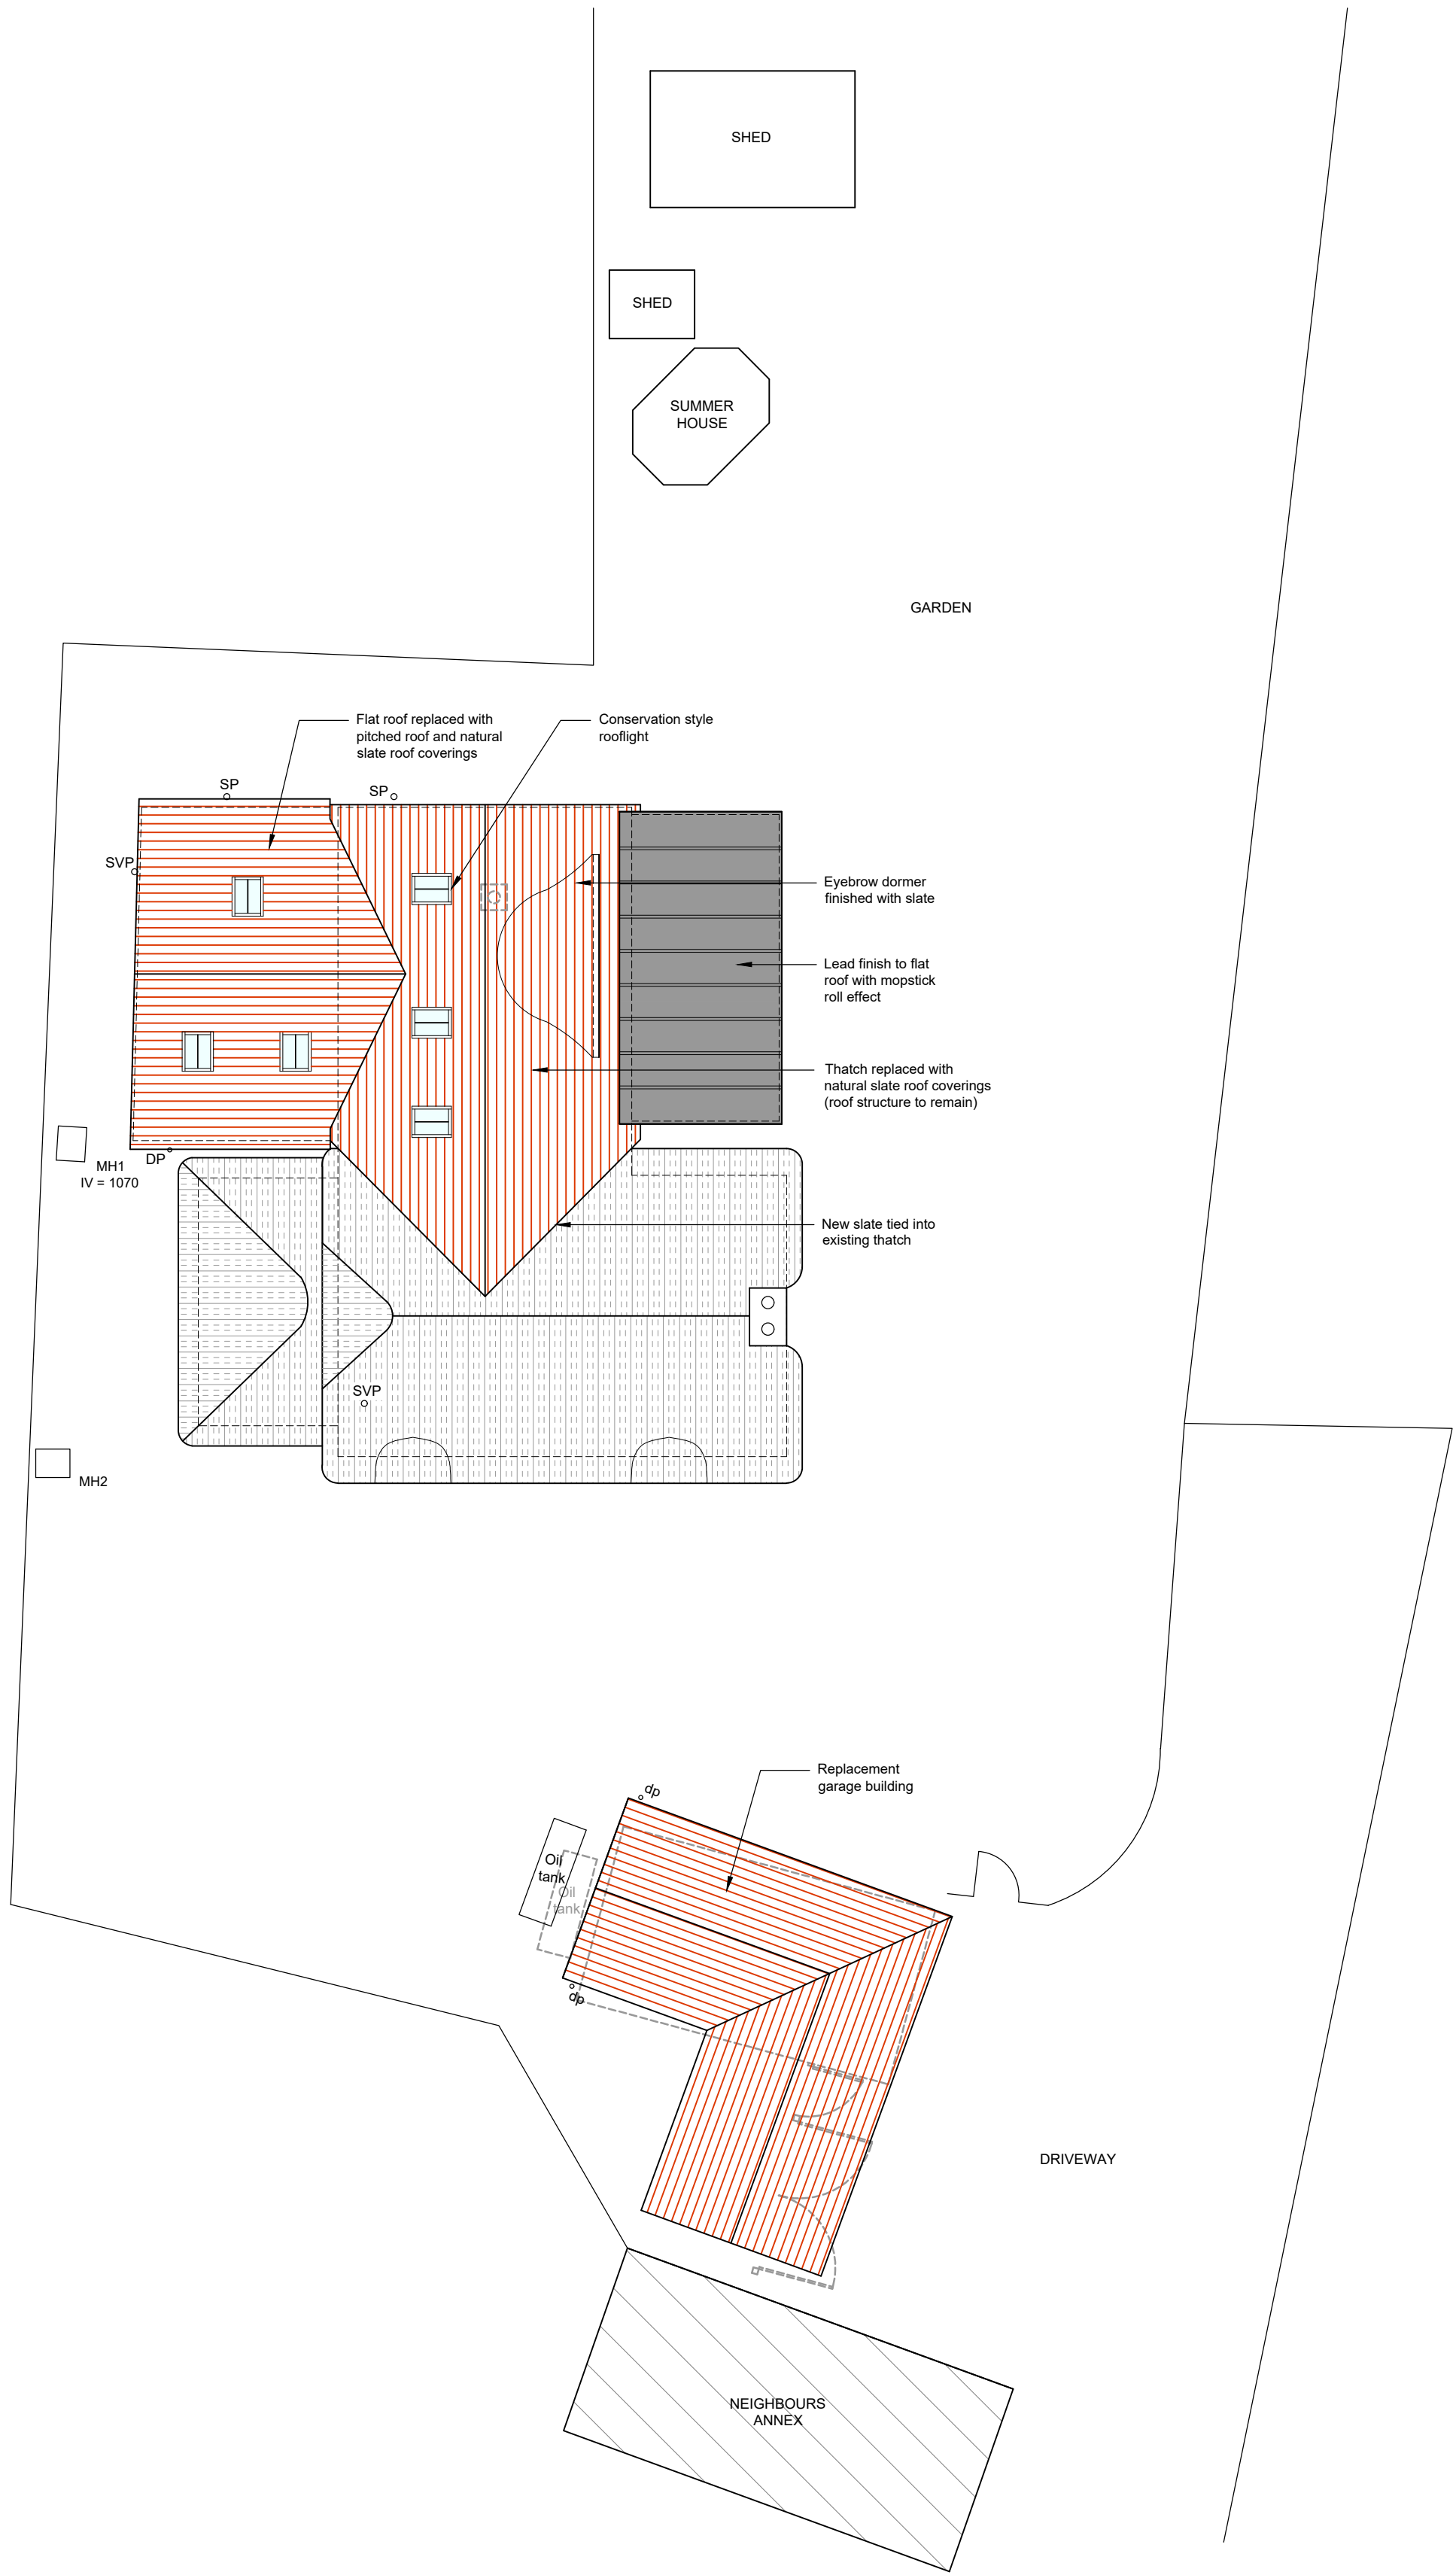

PROPOSED ROOF PLAN / SITE LAYOUT
Scale 1:100

JOB TITLE Rear Thatched Roof Replaced With Slate, Existing Flat Roof Replaced With New Pitched Roof, New Single Storey Oak Framed Extension, and Replacement Garage Building at Ash Tree Cottage, Easton Royal, Marlborough, Wiltshire, SN9 5LZ	DRAWING NUMBER Ash Tree Cottage - Proposed - 04				REV A
	REVISIONS Rev A - 23.04.2026 - Annexe building removed and title description amended - AJA				
	SCALE As Indicated	DATE Dec. 25	DRAWN BY AJA	PAPER SIZE A1	JOB No. 1515
DRAWING TITLE Proposed Roof Plan / Site Layout, Garage Layout, Garage Elevations, and Site Location Plan and Block Plan					



Ground Floor
6 Pelhams Court
Marlborough
Wiltshire SN8 2AG

Tuttle
architectural
services

T. 01672 518 278
E. info@tuttlearchserv.co.uk
F. facebook.com/tuttlearchserv
W. tuttlearchserv.co.uk