




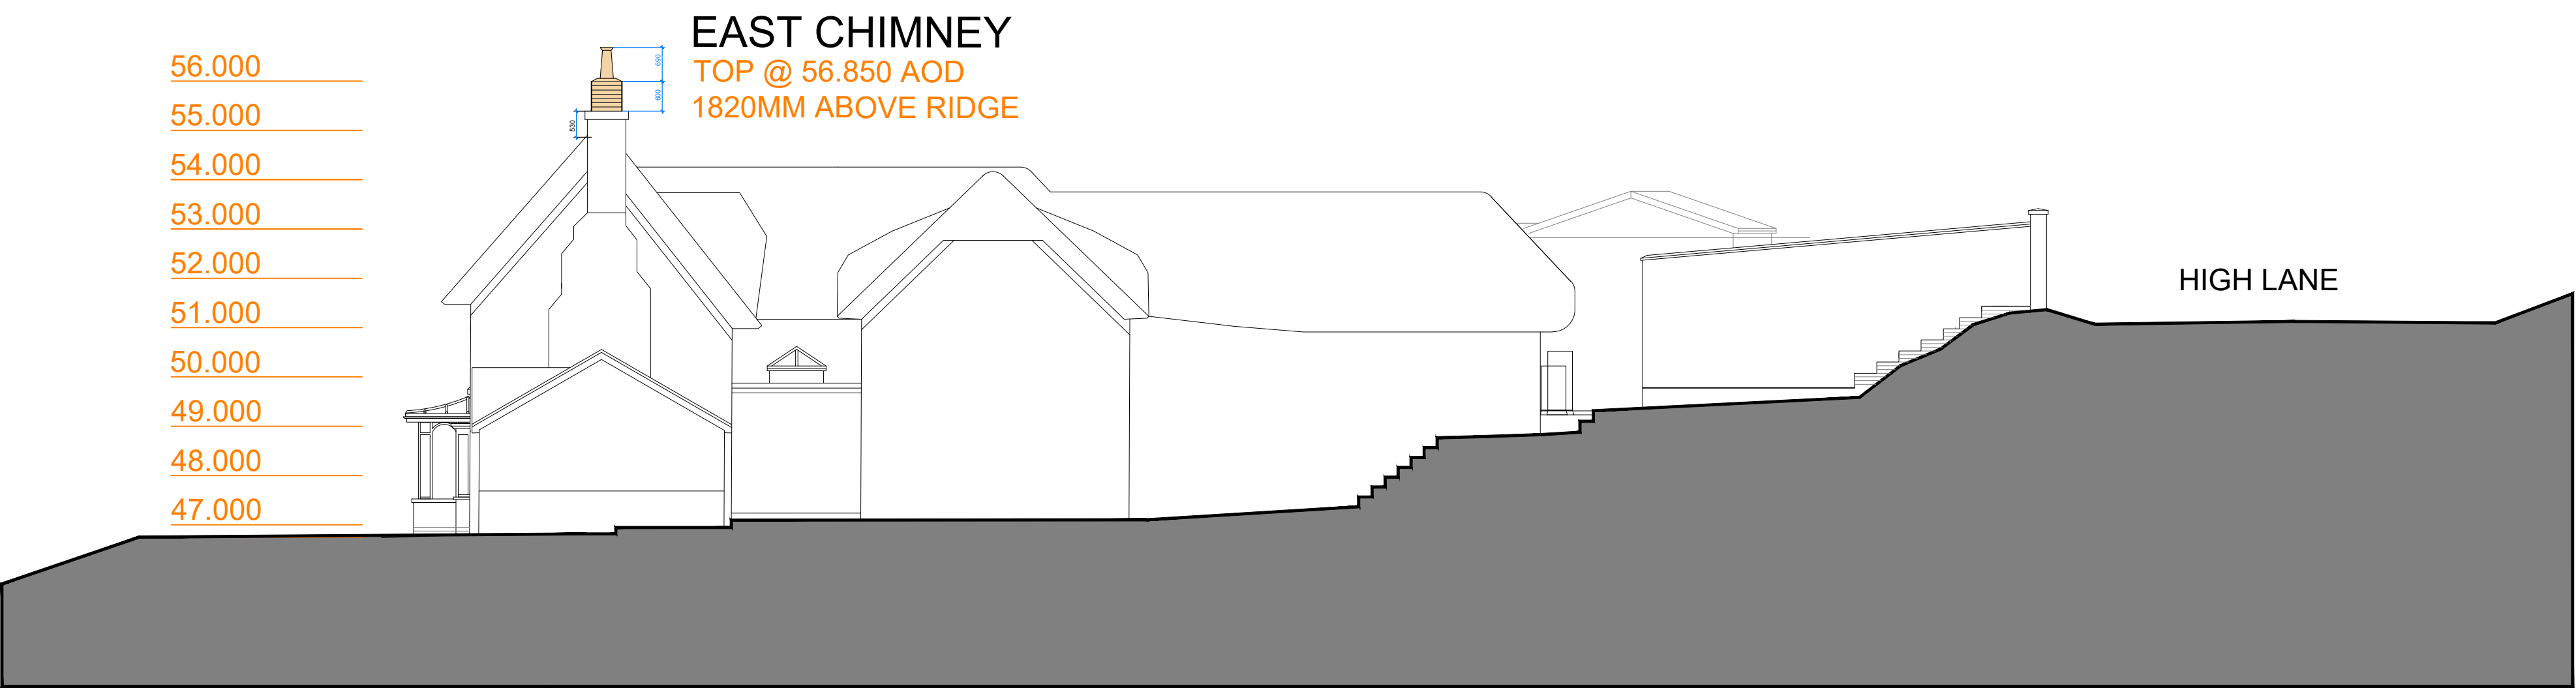


EAST ELEVATION

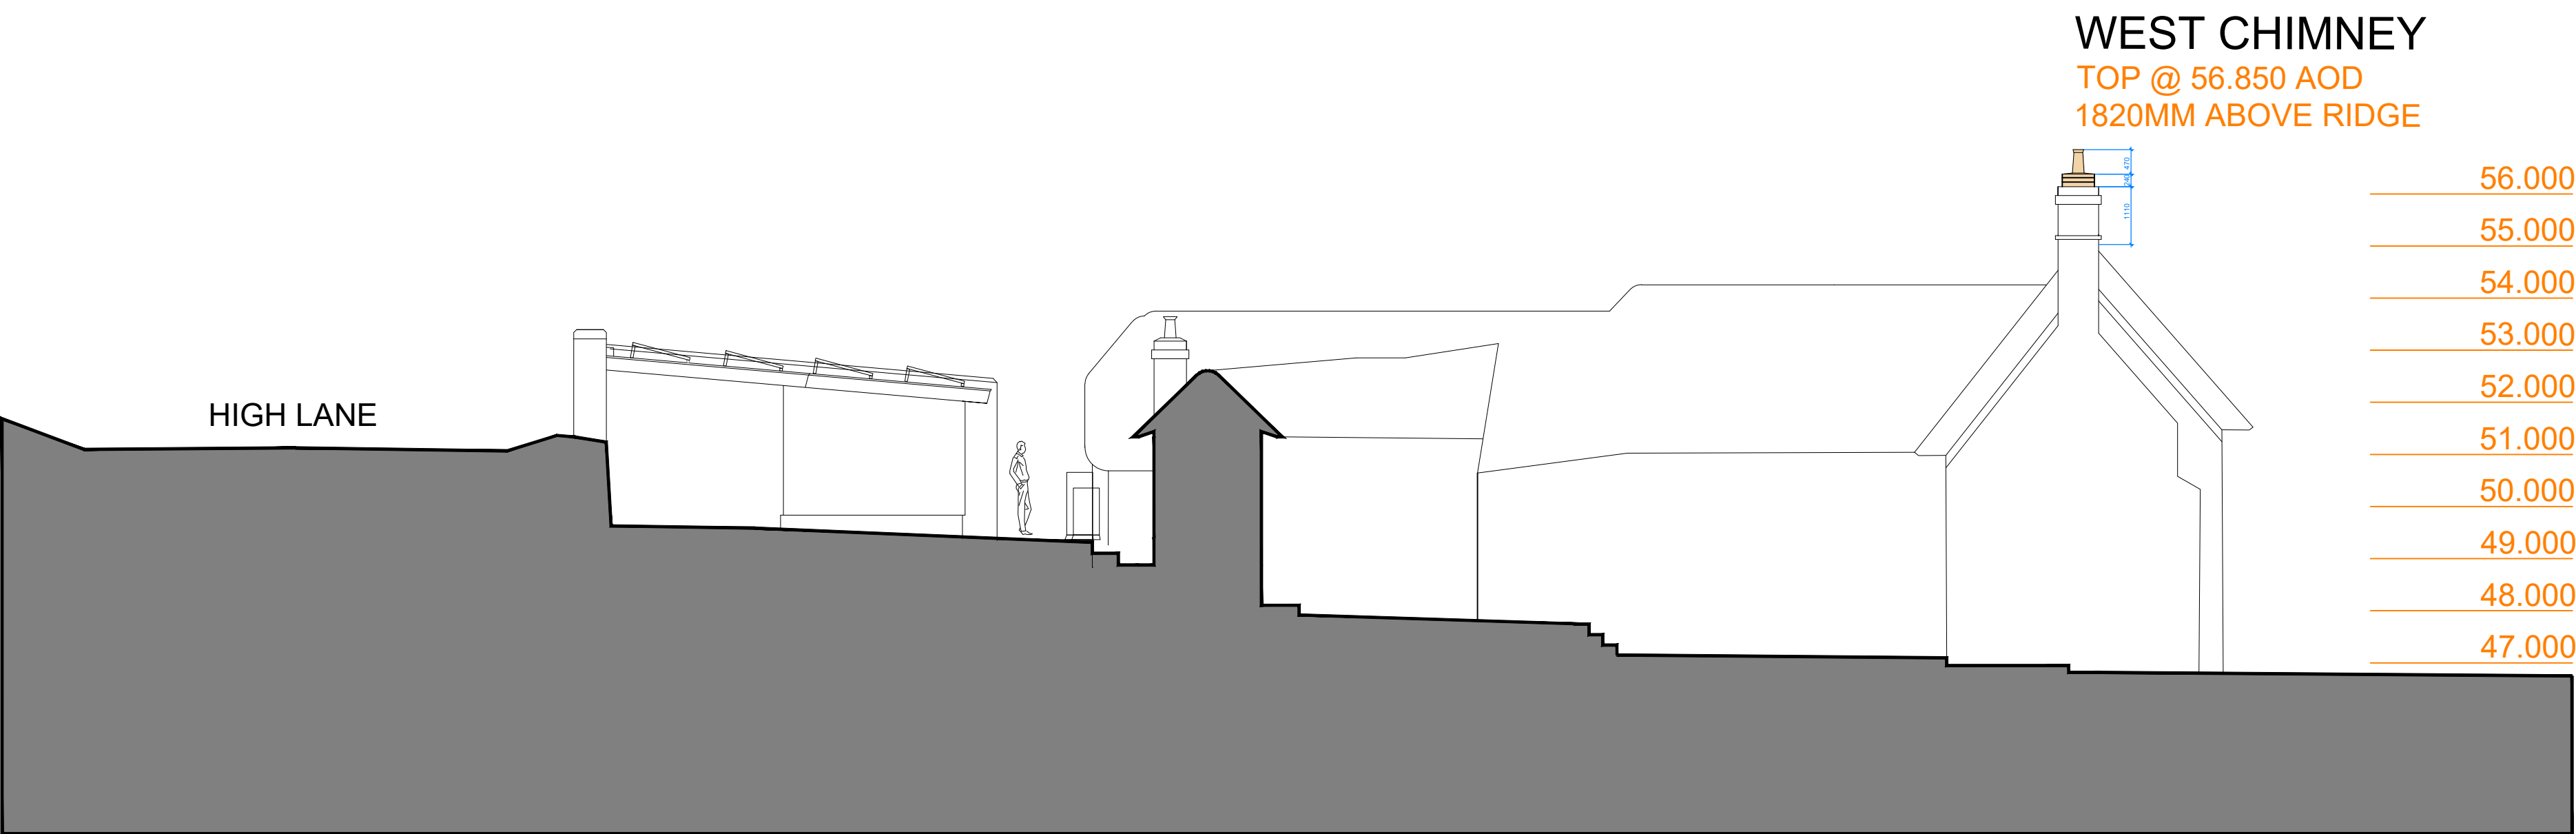

WEST ELEVATION

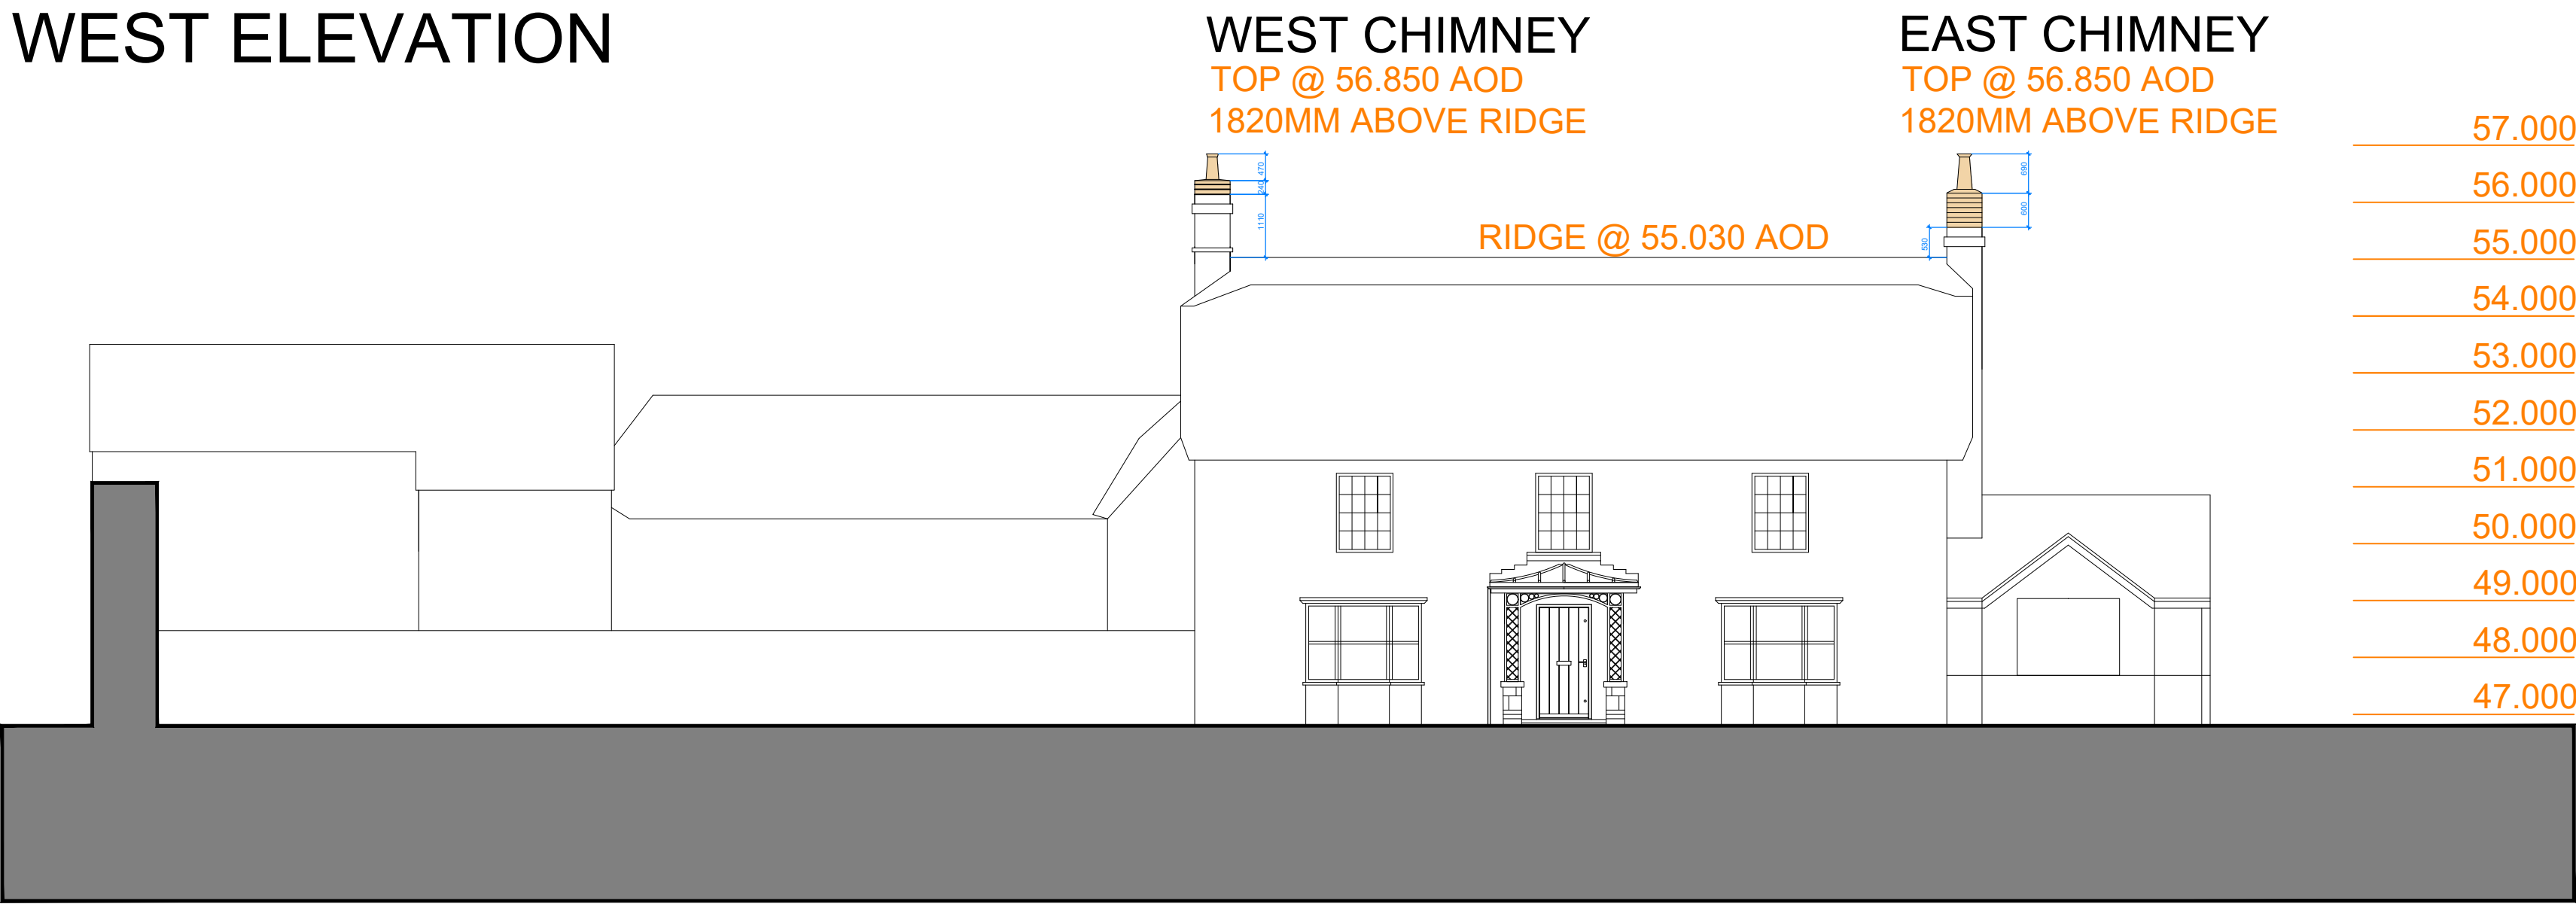

SOUTH ELEVATION

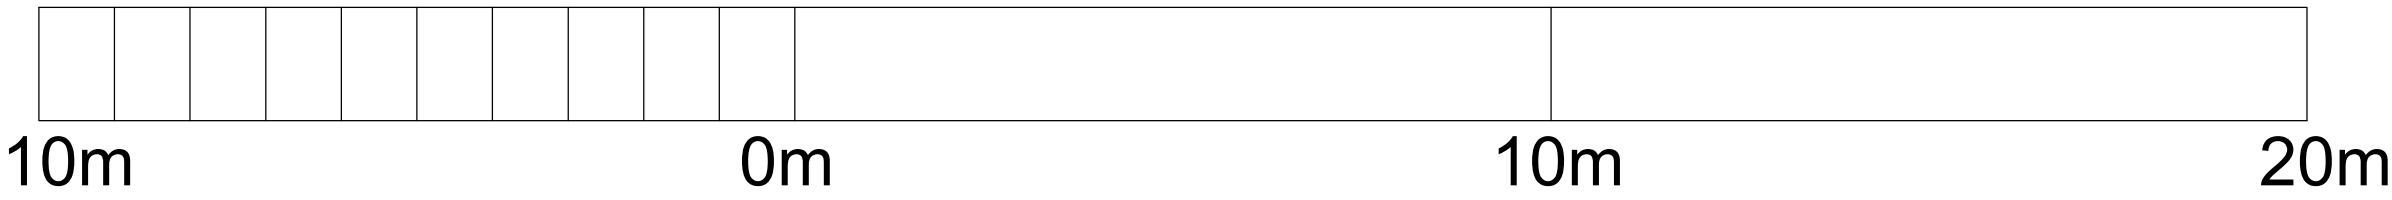

NOTES

EAST CHIMNEY:-
BRICKWORK LIFTED BY C600MM
REPLACEMENT POTS (2NO) TO BE >690MM HIGH
ALL RECLAIMED BRICK AND POTS - LIME MORTAR

WEST CHIMNEY:-
BRICKWORK LIFTED BY C 240MM
EXISTING POT RE-USED (IF POSSIBLE)

NOTE - CHECK LINING OF BOTH CHIMNEYS (THREE FLUES) BY
SPECIALIST TO ENSURE PROPER CONNECTION OF ANY EXISTING
LINING INTO NEW CHIMNEY HEIGHT AND POT

STABILITY OF CHIMNEYS EXTENDED AS ABOVE TO BE CHECKED BY
STRUCTURAL ENGINEER TO ENSURE STABILITY OF BOTH CHIMNEY
STACKS

Rev.	Date	Details	Drawn	Checked
Issued for:				
PLANNING				
Project/Client:		Project No:		
KNAPP FARMHOUSE		2604		
BROAD CHALKE		Dwg No:	201	Rev:
MR & MRS P BELL		Scale:	1-100 @A1	North:
Drawing:		North:		
PROPOSED ELEVATIONS		Drawn By: Date:		
CHIMNEY EXTENSIONS		CPL 03.06.2026		
Checked By: Date:		CPL 03.06.2026		

CPL ARCHITECTURE

CHRIS LITTLEMORE BA(Hons) BArch MSc RIBA
CHARTERED ARCHITECT