




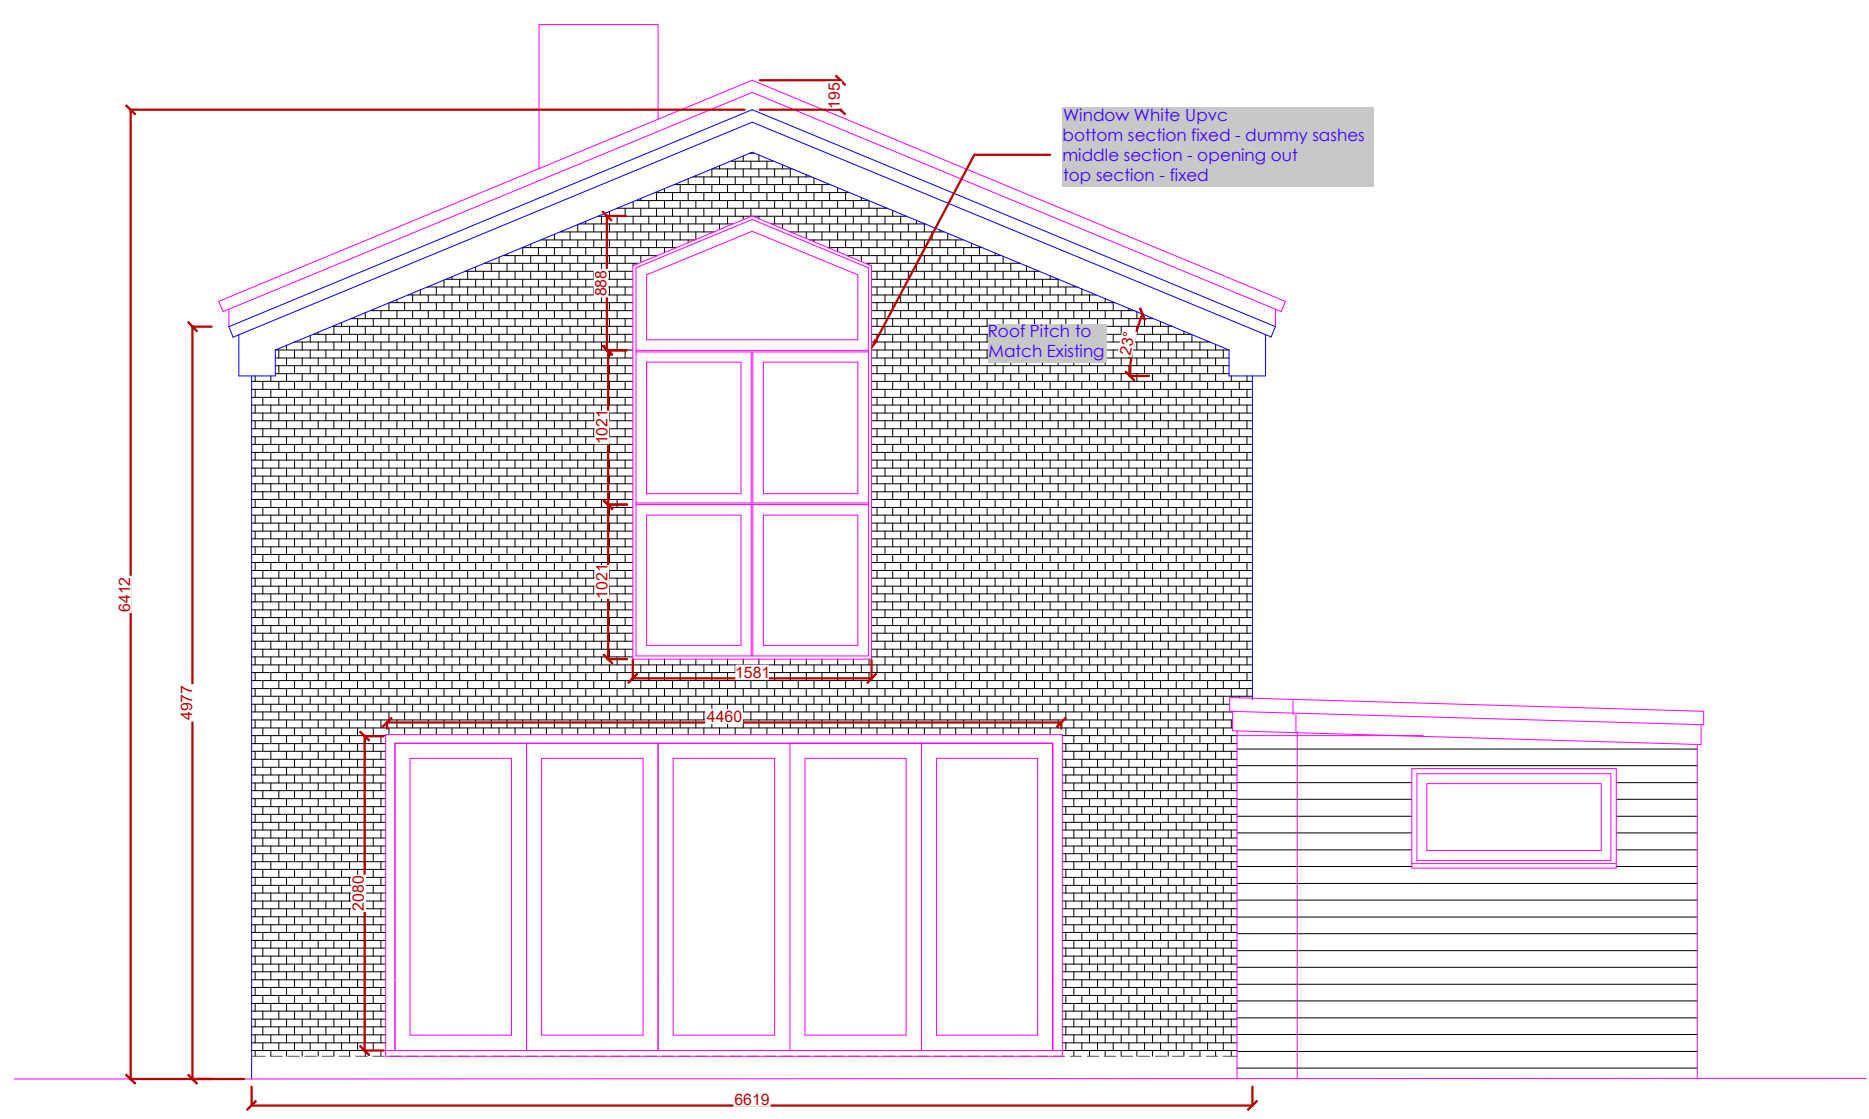

North East Elevation

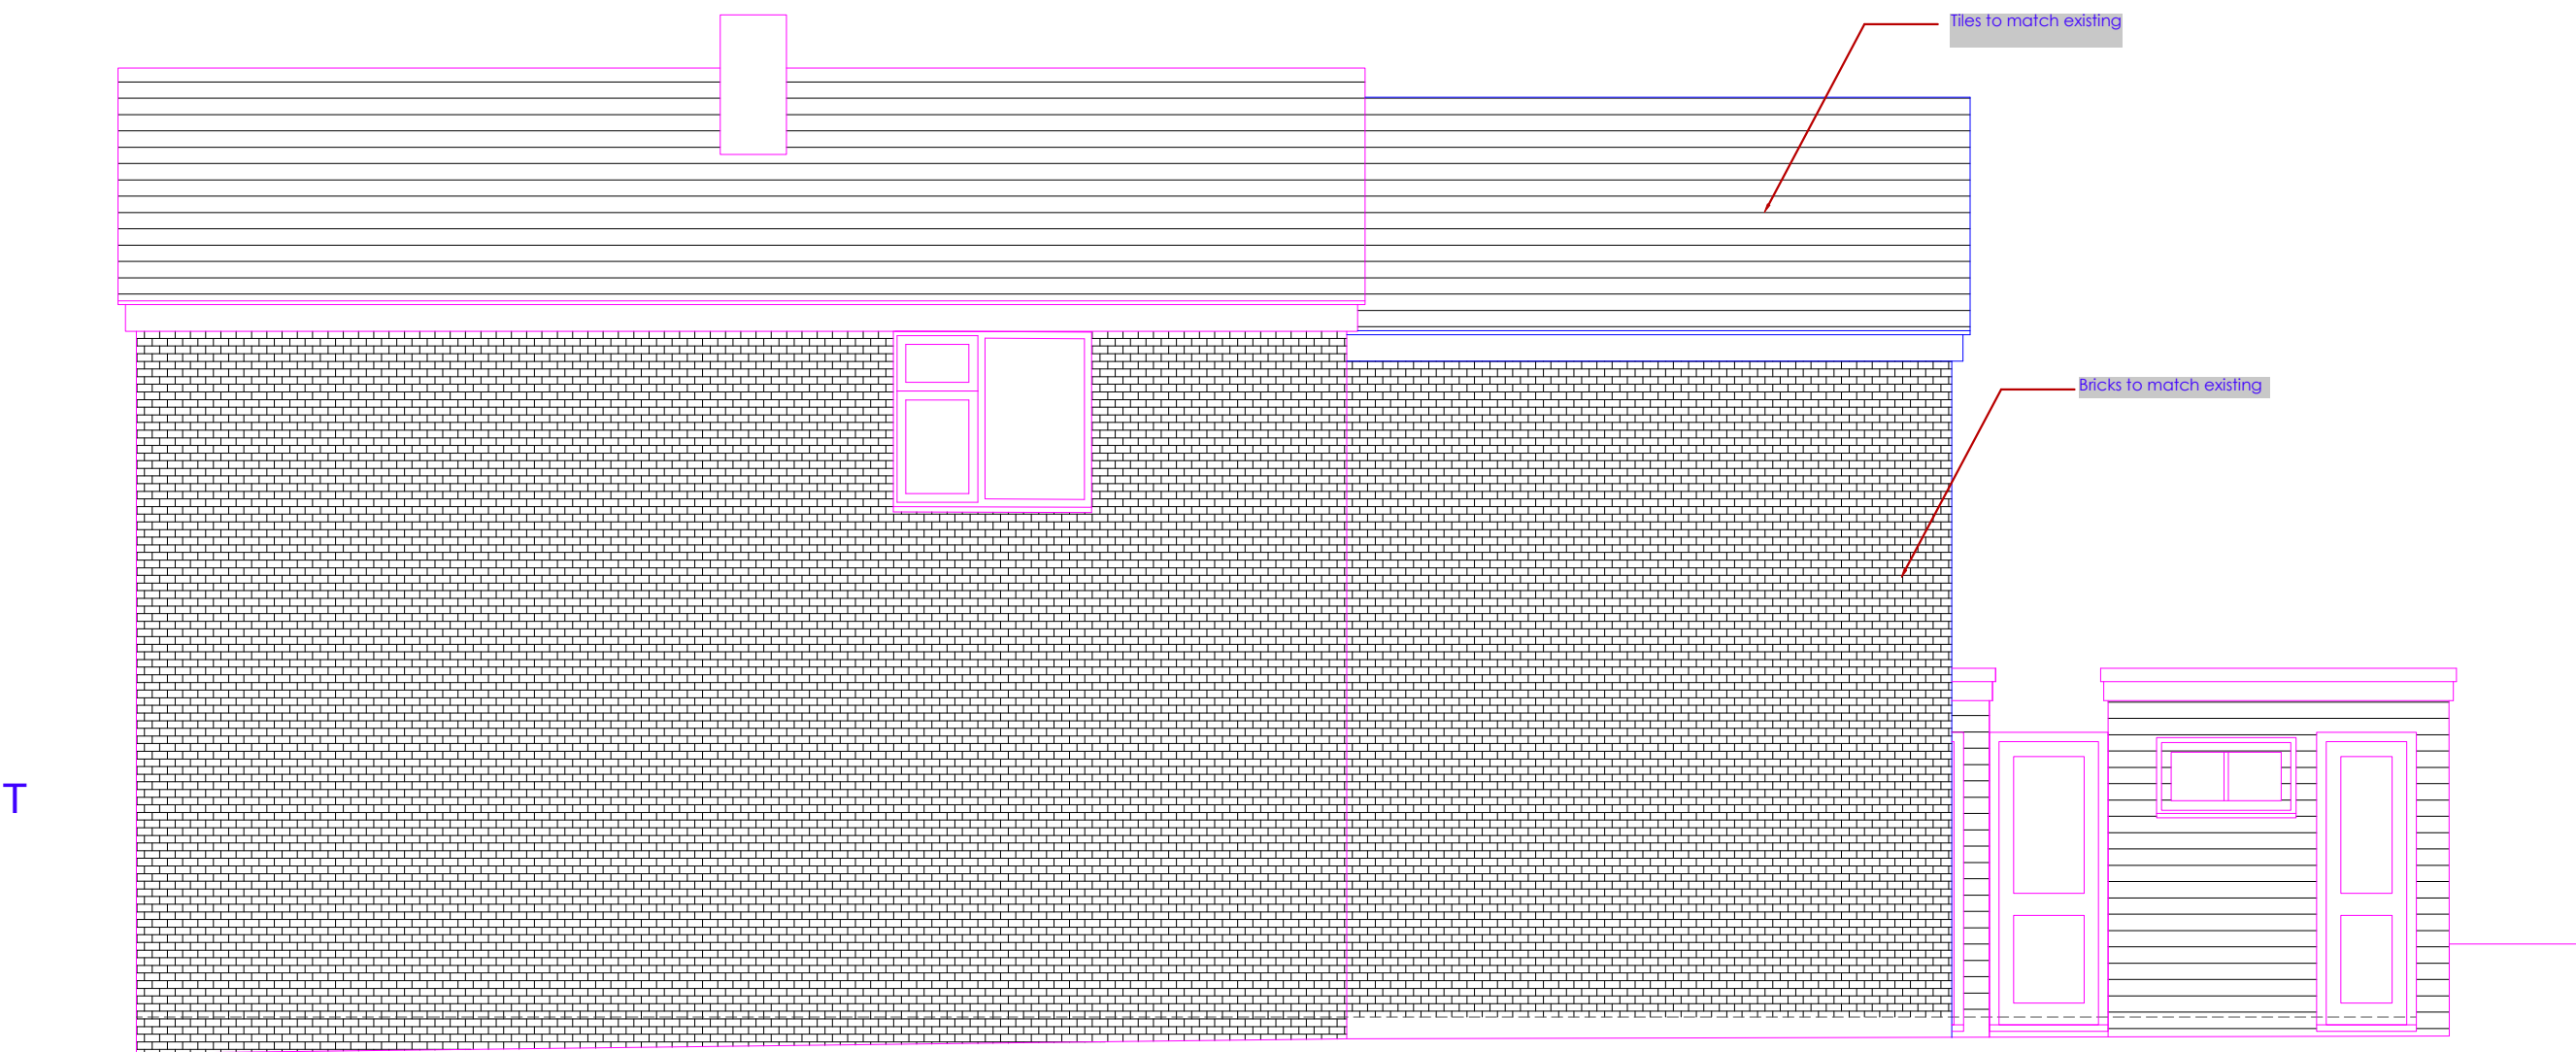

South East Elevation

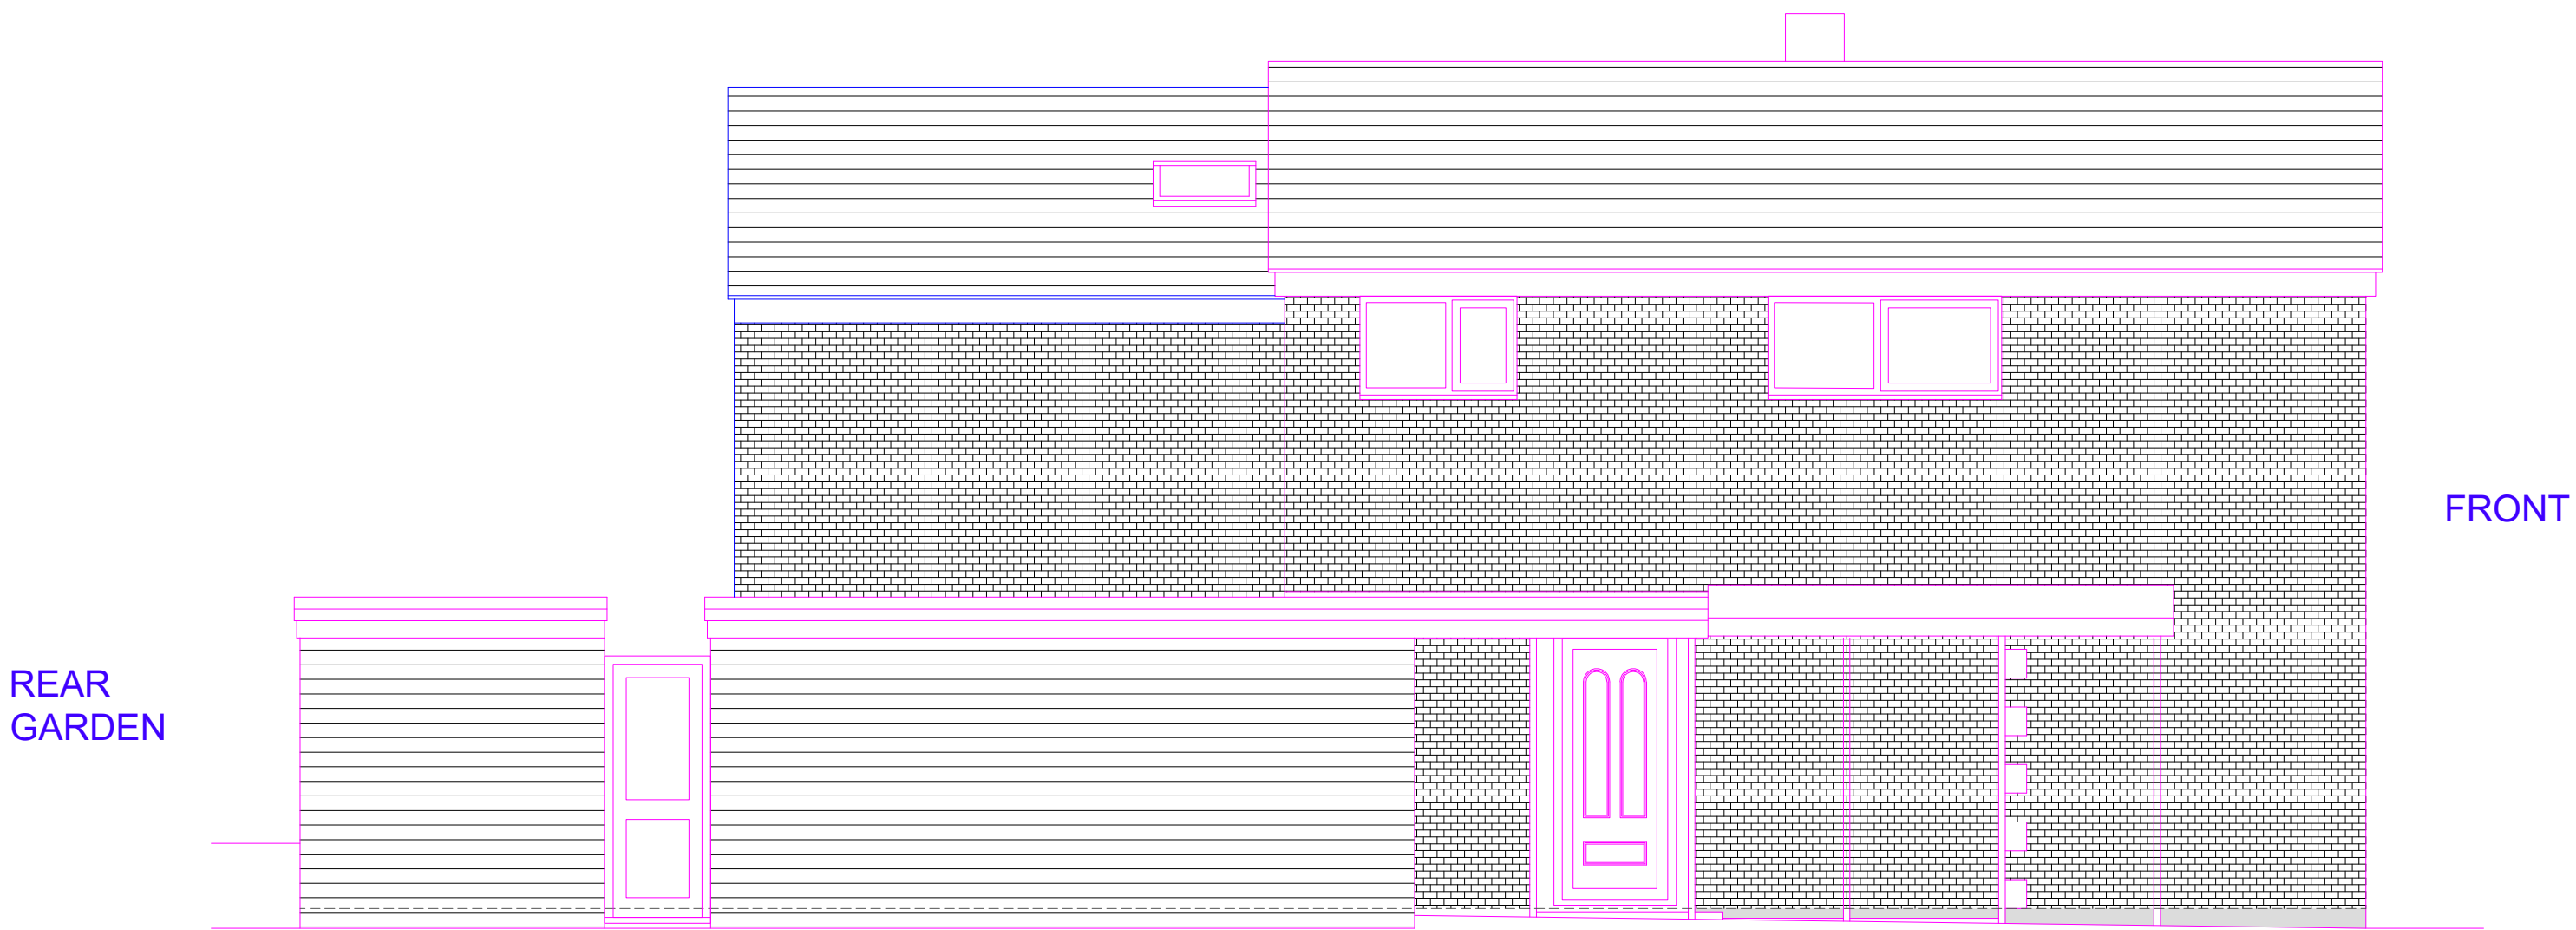

North West Elevation

LEGEND

- EXISTING STRUCTURE
- PROPOSED STRUCTURE
- PROPOSED STRUCTURE



CHINAR ARCHITECTS AND ENGINEERS
Email: contact@chinarengineers.co.uk
Website: chinarengineers.co.uk

Project Name
Rear extension and
garage conversion

Project location
The Cherries Wyndham lane Allington
Wiltshire SP4 0BY

Project number 5425
Date 14/12/2025
Drawn by Ar.nadia
Checked by Engr. Naveed

04

Scale 1 : 50

1 : 50

