


Fox Talbot Museum Chimney
(East Elevation) Existing

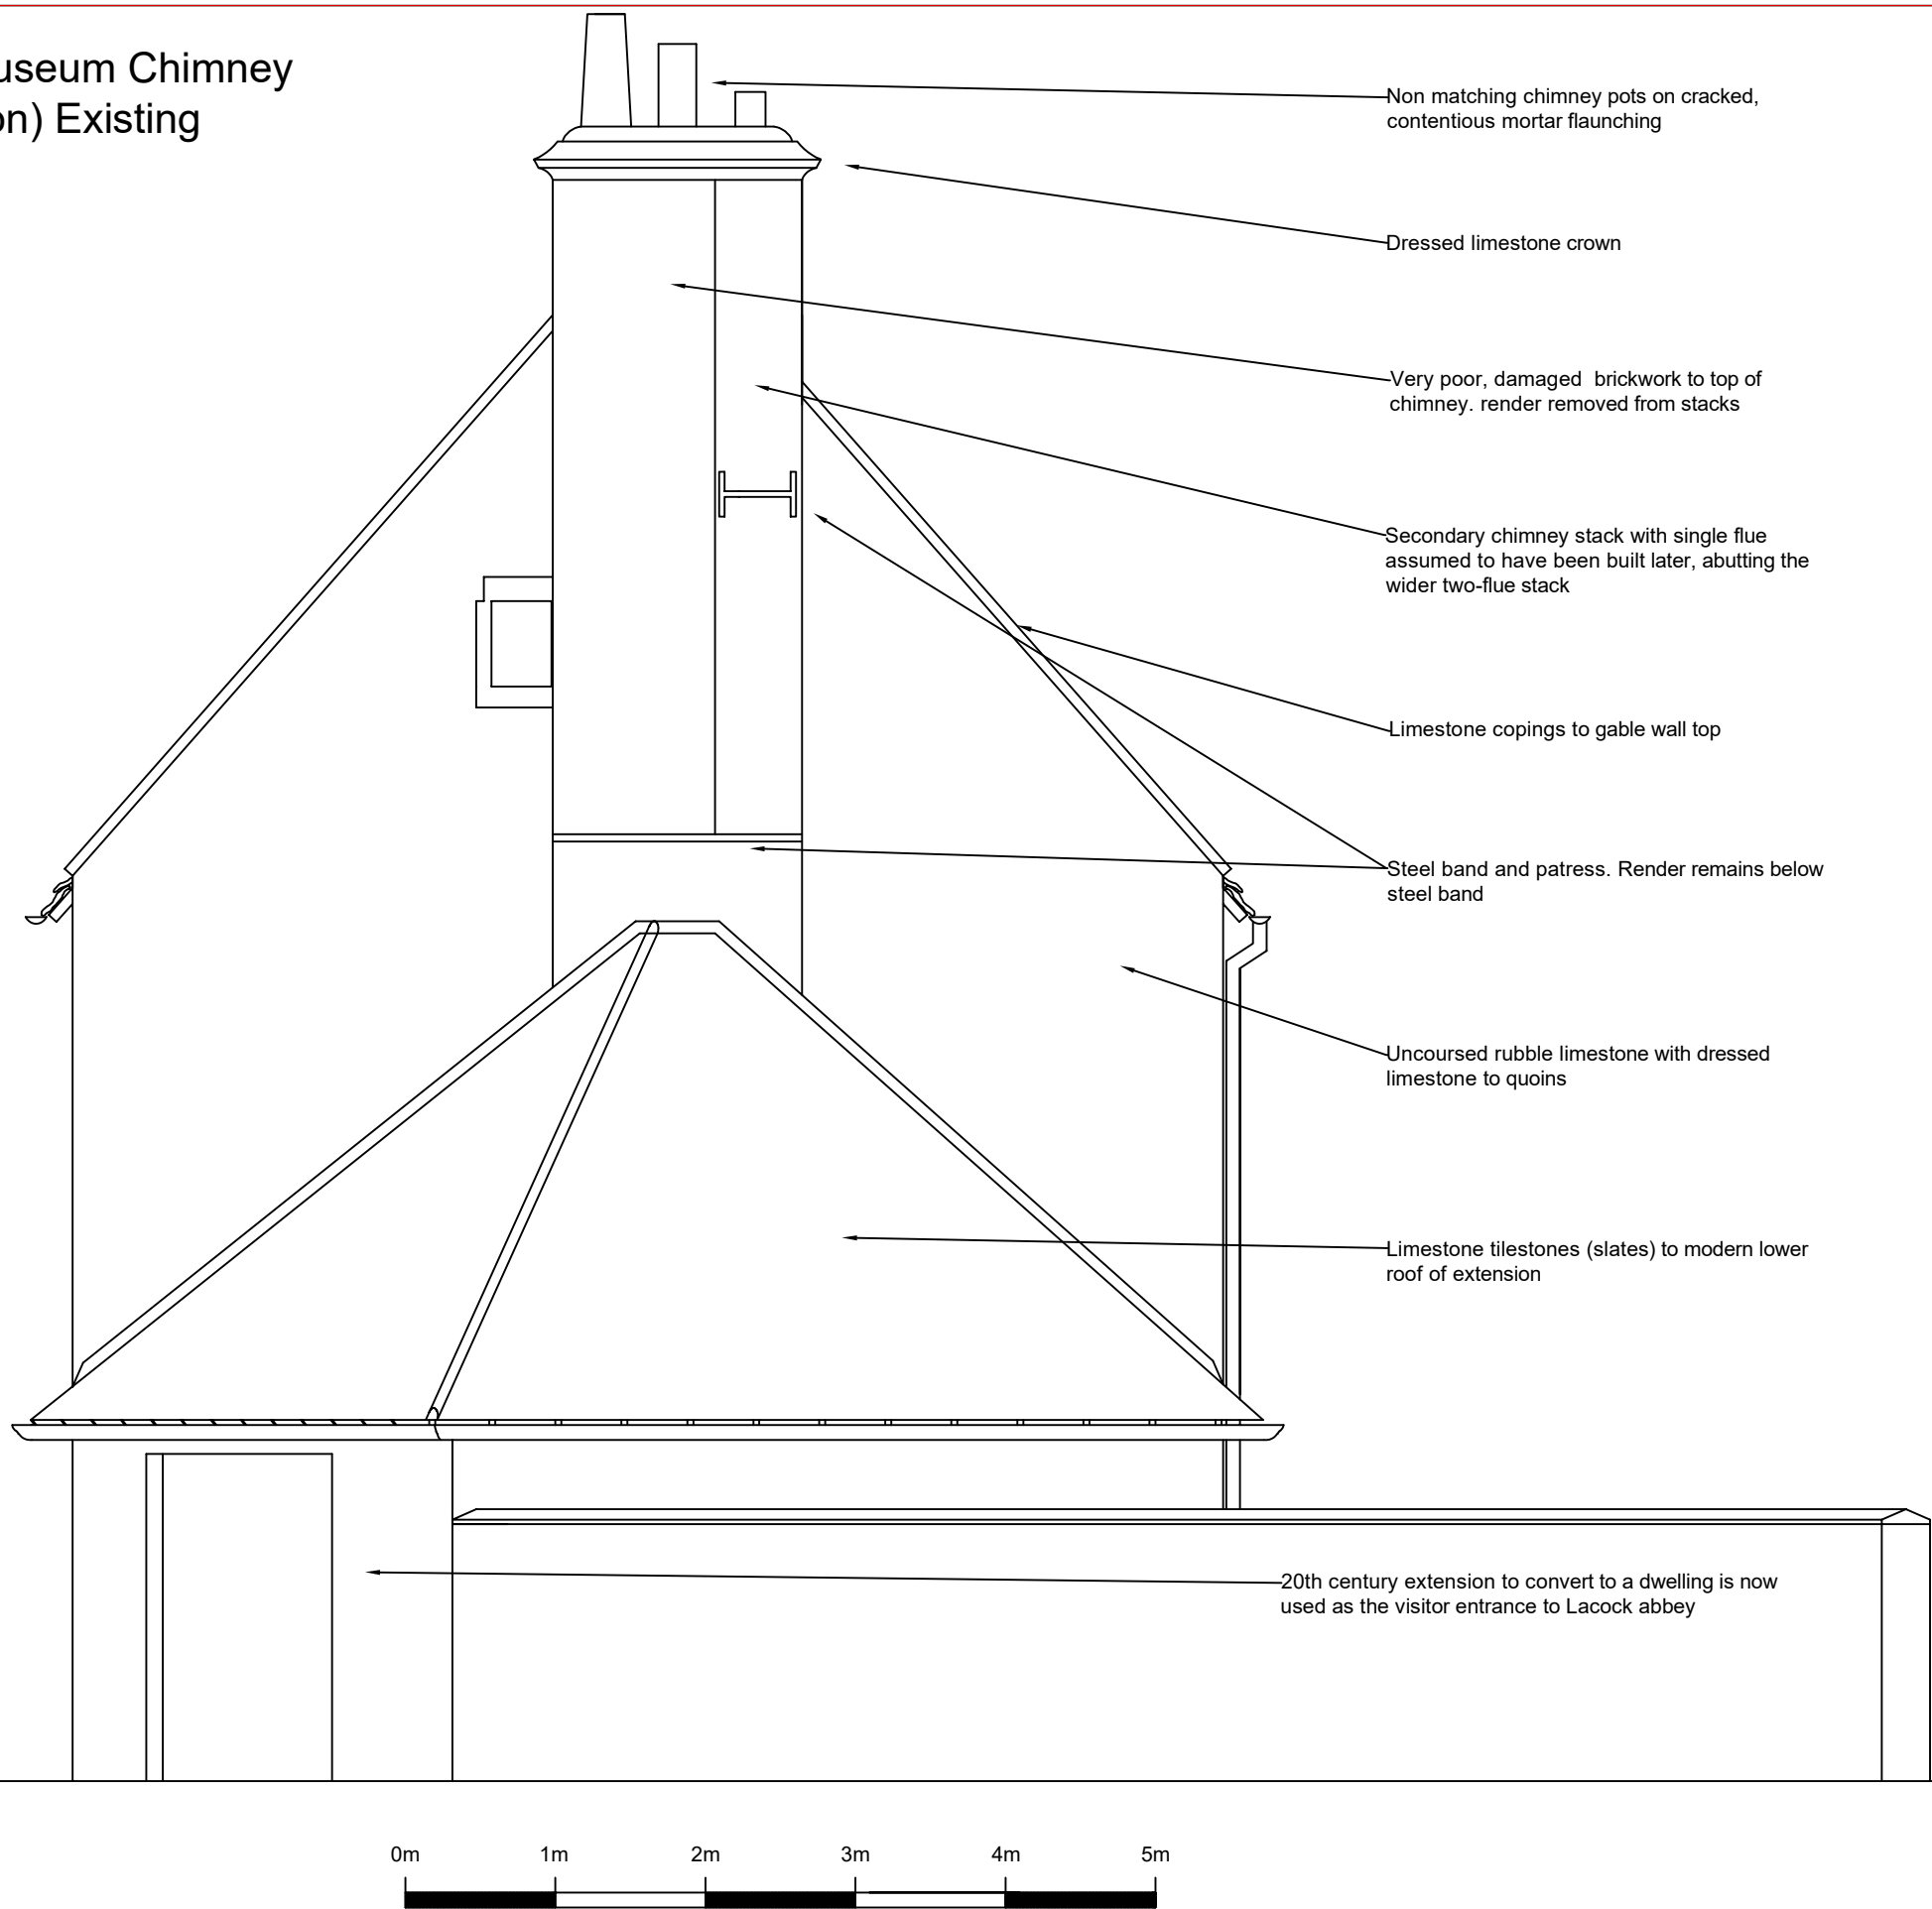

DO NOT SCALE

This drawing must not be scaled.

The Principal Contractor is to verify all dimensions, levels and datums prior to commencement of work.

Any discrepancies are to be reported immediately to the Supervising Officer.

Variations and modifications to the work shown on these drawings are not to be carried out without the written permission of the Project Officer.

This drawing is the property of The National Trust. The information shown is to be treated as confidential and must not be copied, reproduced or disclosed to any third person without the The National Trust's written permission.

Maps are reproduced by permission of Ordnance Survey.
© Crown copyright and database right 2011.
All rights reserved.
Ordnance Survey licence number AL 100023974

Revision	By	Date	Details

Notes

SOUTH WEST REGION
SW Regional Office
Killerton House
Broadclyst, Exeter
Devon
EX5 3LE
Telephone (01392) 881691 Fax (01392) 881954

Estate / Property

Fox Talbot Museum, Laock

Drawing Title	
Fox Talbot Museum Chimney Existing	
Drawn By JP	Date 27 May 2026
Scale @ A3 1:50	Property Reference SW-GM22
Drawing No SW-GM22 - 01	Revision 0