



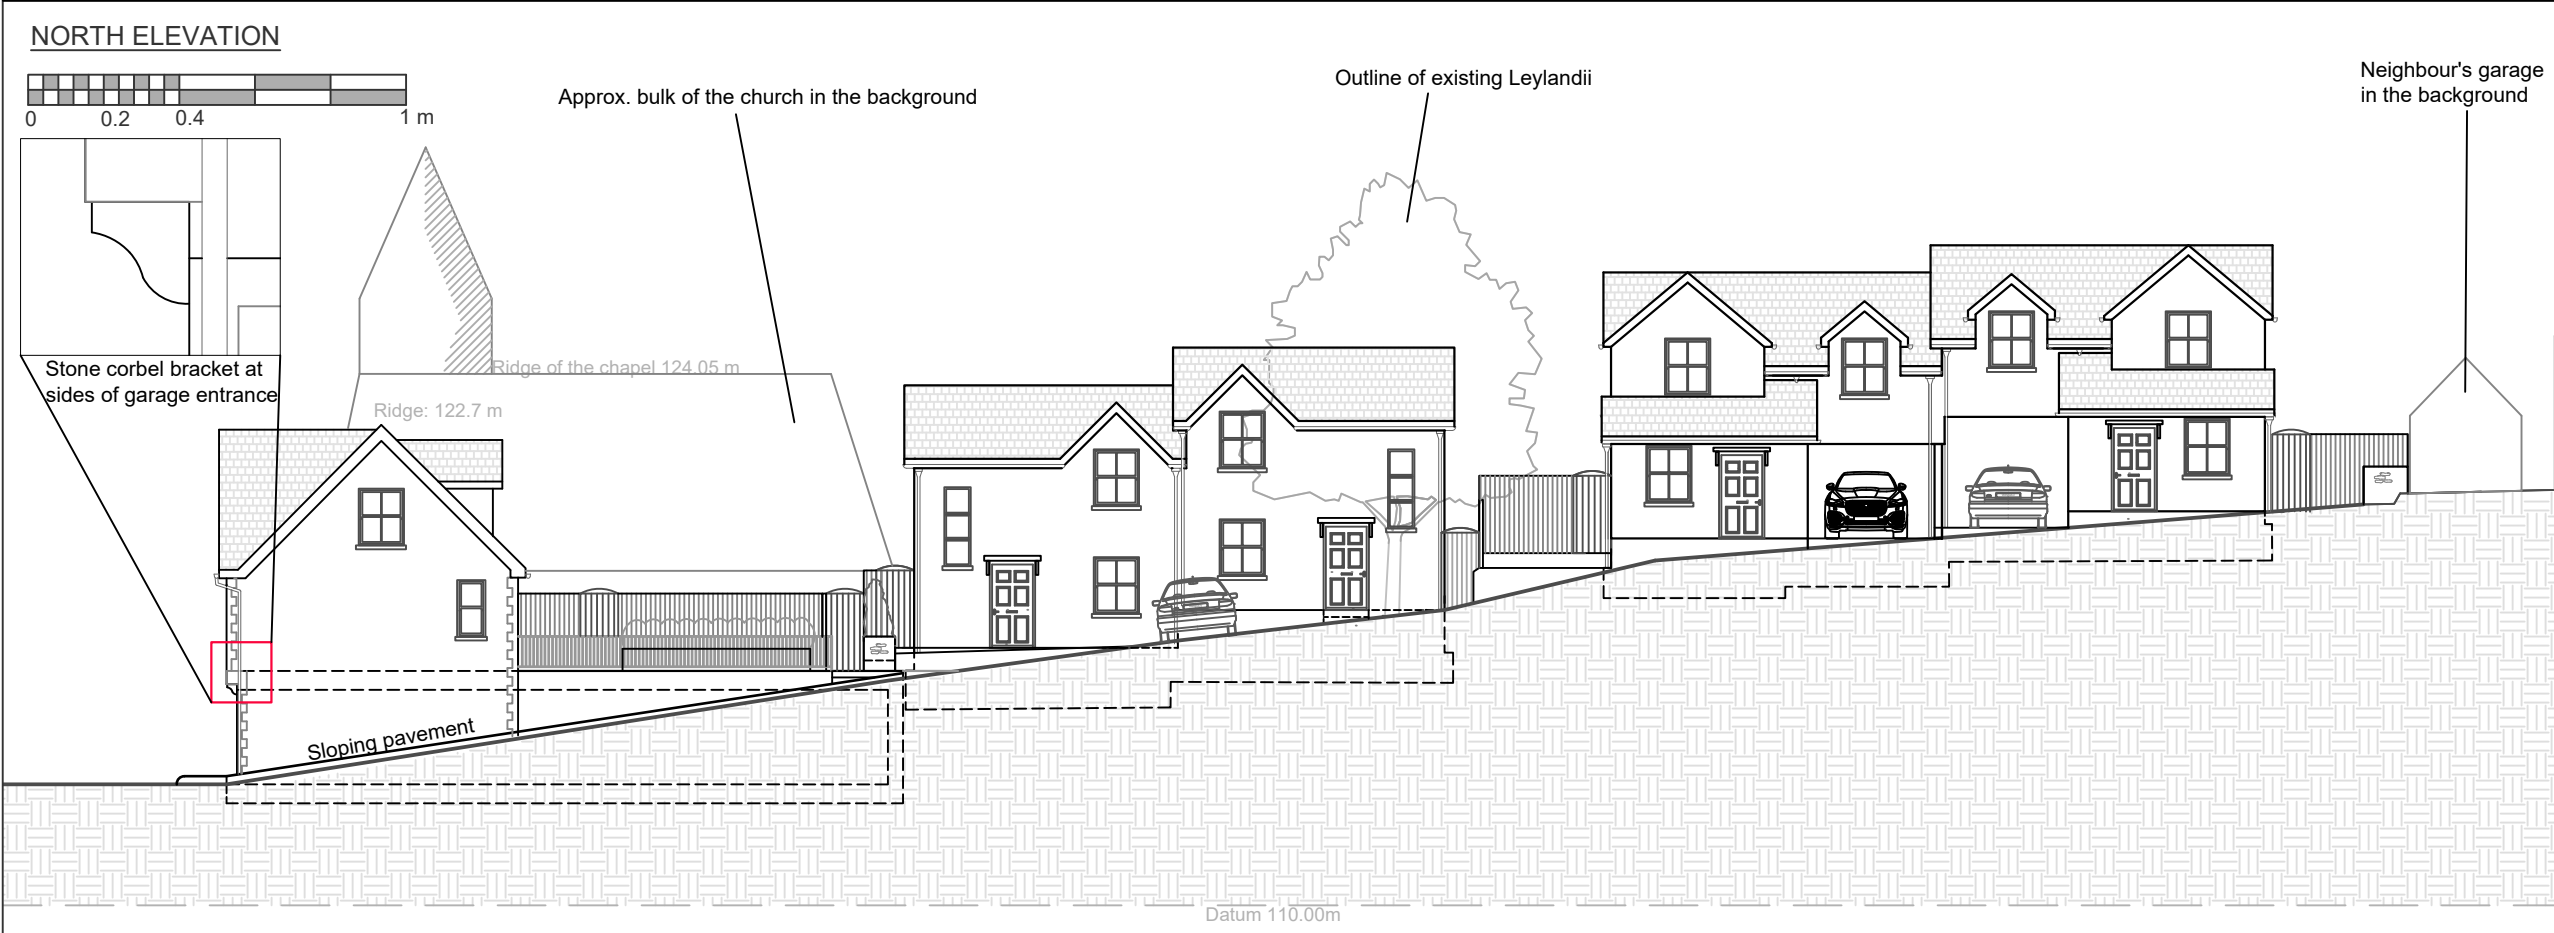

NOTES

DO NOT SCALE
Drawing for planning purposes only
All dimensions to be checked on site.

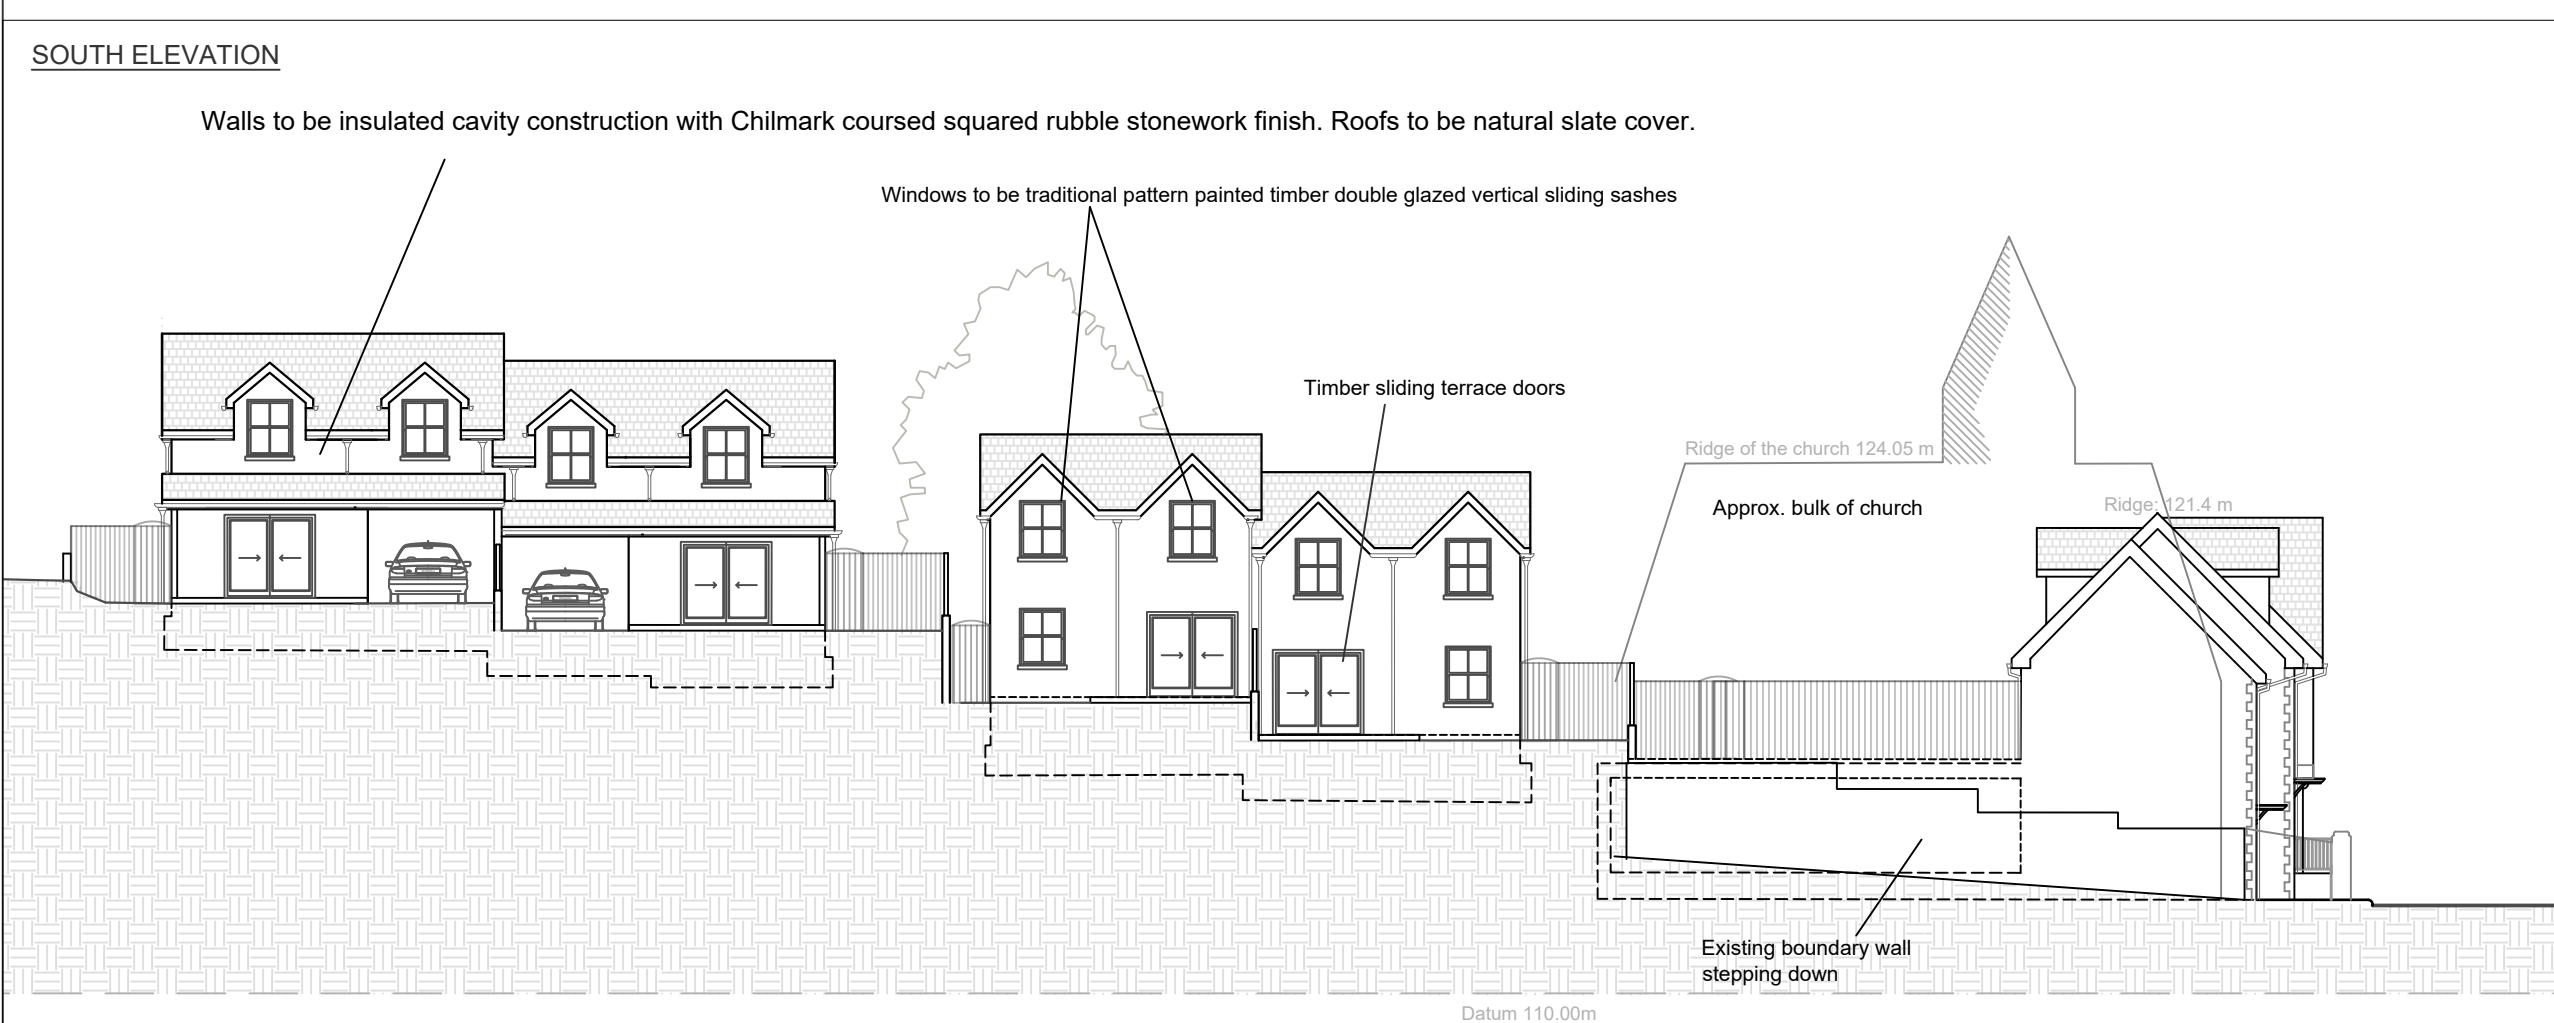

Revision: B Underground garage entrance adjusted Date: April 2026

Revision: A Total unit number reduced from 8 to 7. Amendments made on houses, landscaping and parking Date: Jan. 2026

Tisbury Motors, High Street,
Tisbury, Wiltshire, SP3 6HF

Proposed North and South Elevations

Scale: 1:200 & 1:20 @ A3 Drawn by: AS Date: June 2025

Drawing Number: 18423-0211-B Revision: B

H B Historic Building
A S Advisory Service