


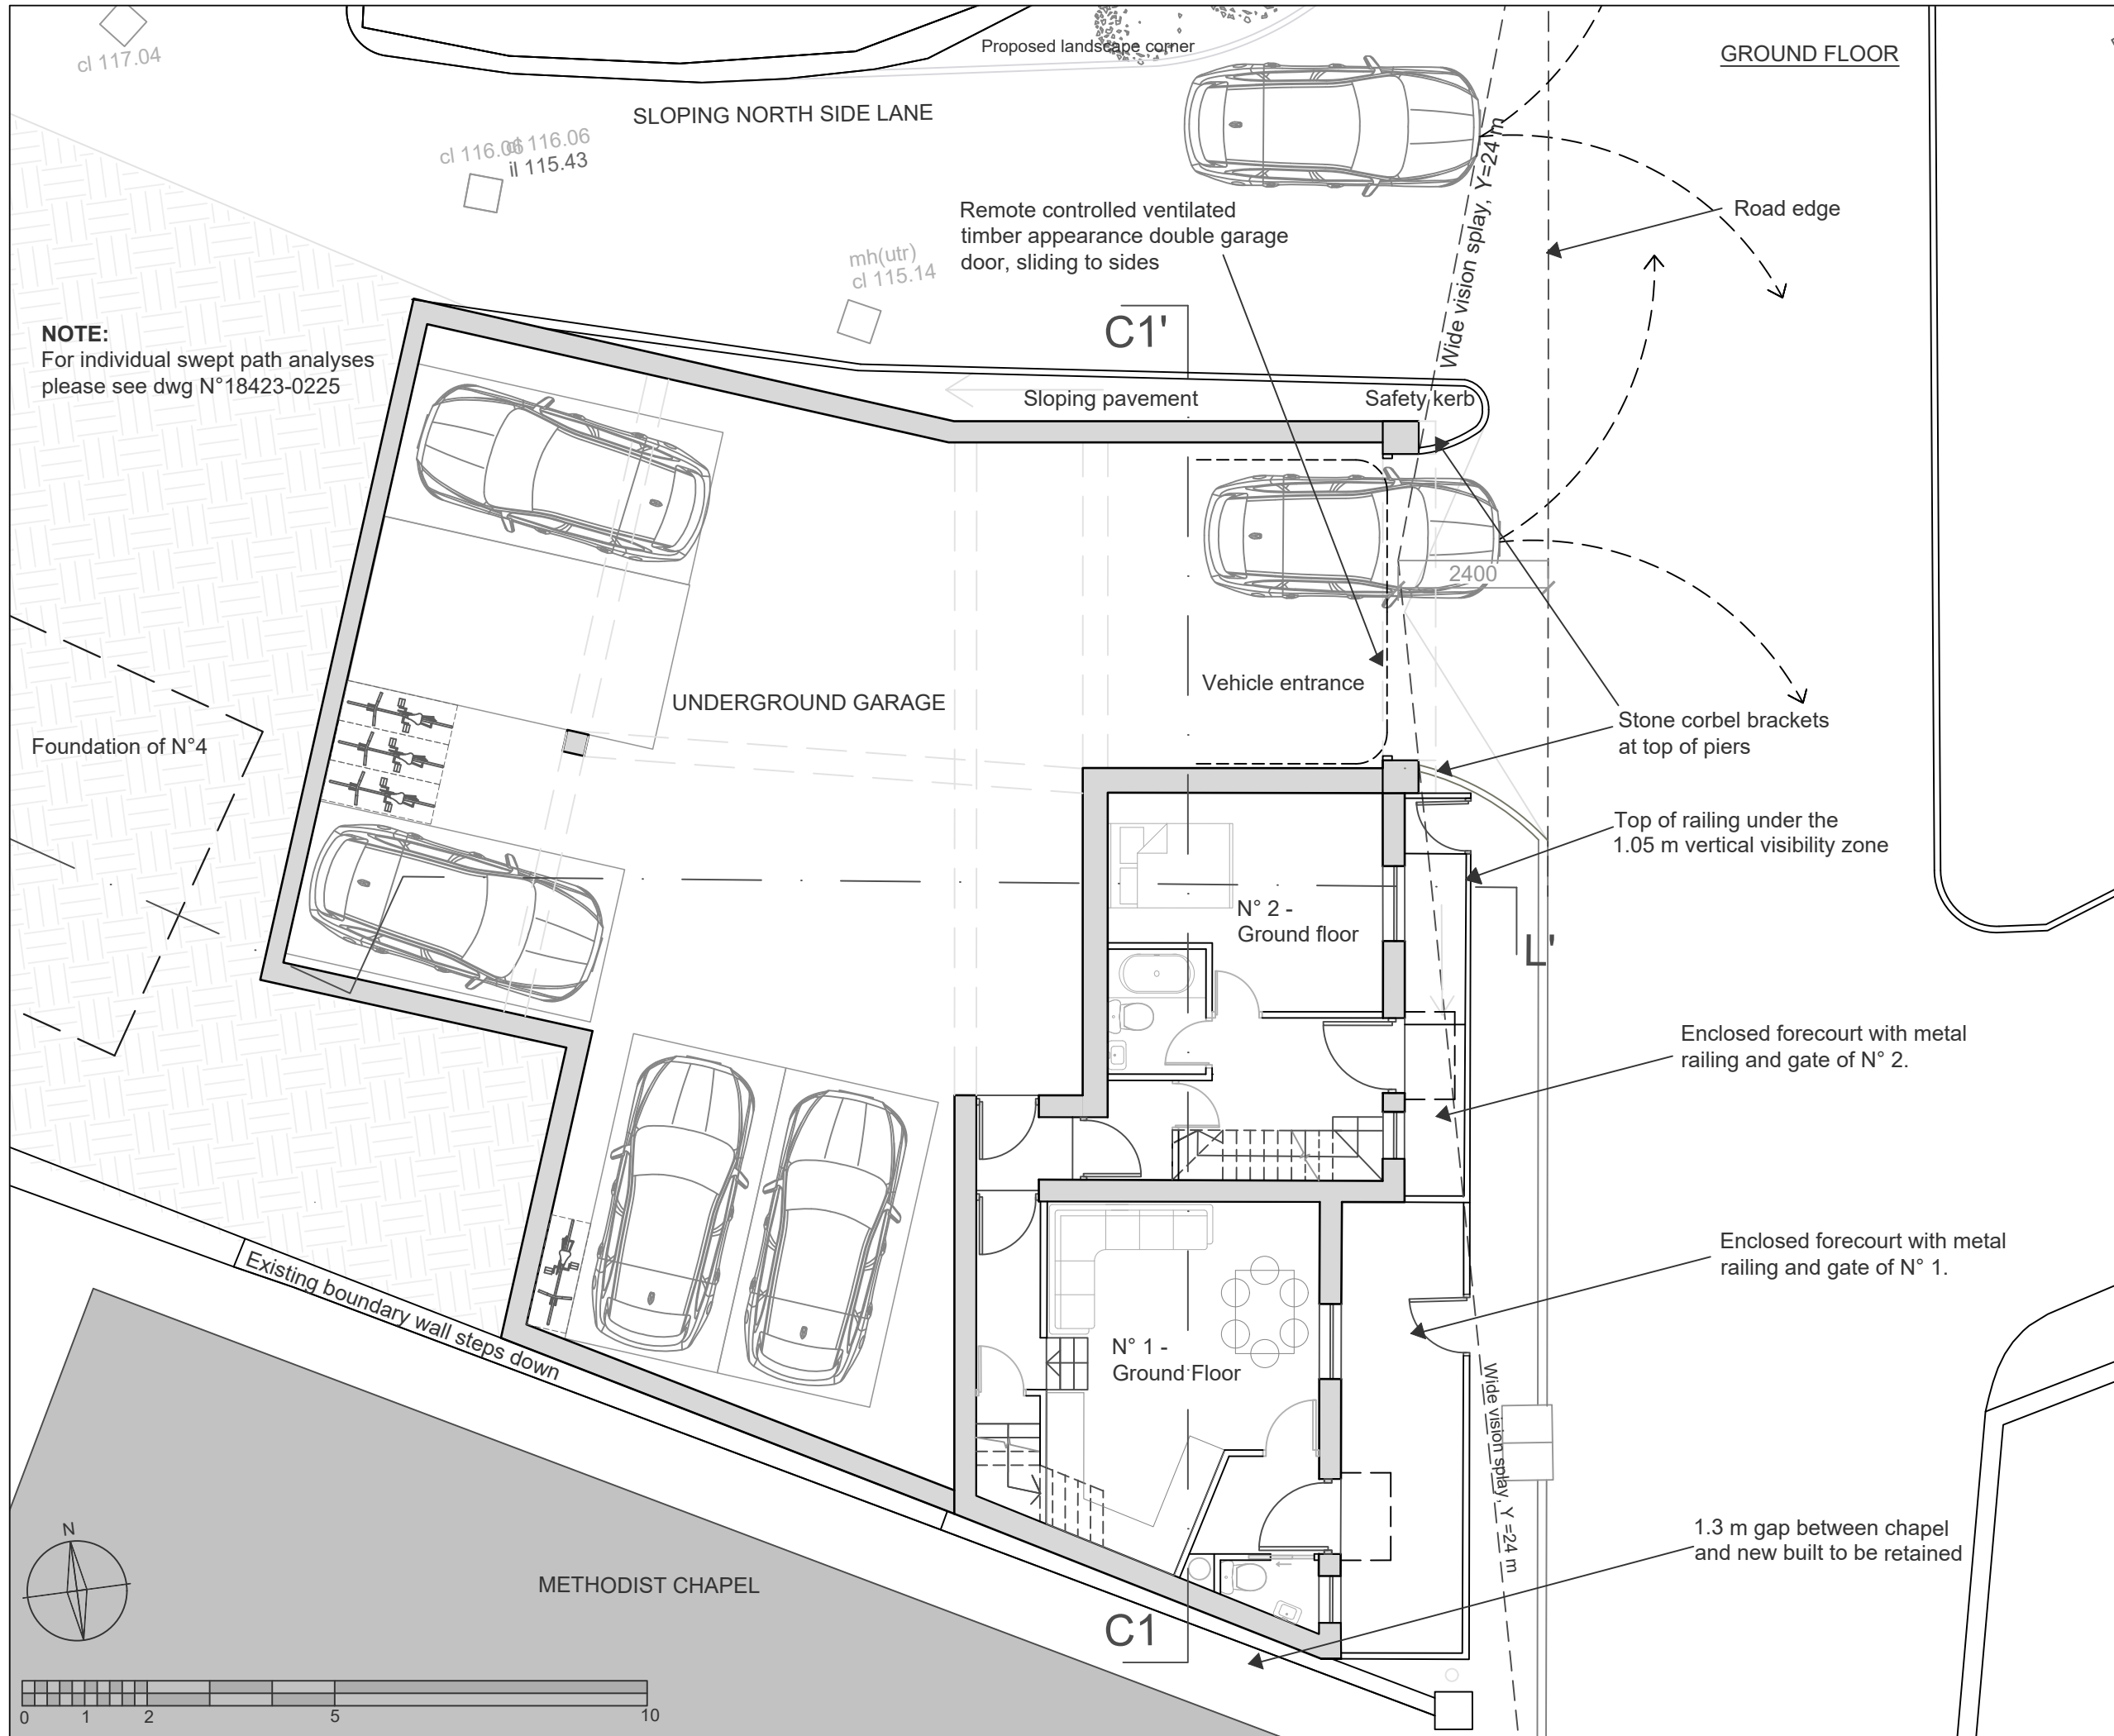

NOTE:
For individual swept path analyses
please see dwg N°18423-0225

NOTES
DO NOT SCALE
Drawing for planning purposes only
All dimensions to be checked on site.

Revision: C	Notes added and amended	Date: June 2026
Revision: B	Underground Garage entrance amended	Date: April 2026
Revision: A	Amendments made on parking arrangement and houses	Date: Jan. 2026

Tisbury Motors, High Street,
Tisbury, Wiltshire, SP3 6HF
**Proposed Lower Block
Ground Floor Plan**

Scale: 1:100 @ A3	Drawn by: AS	Date: June 2025
	Drawing Number: 18423 - 0205-C	Revision: C

H
A

B
S

Historic Building
Advisory Service

