


flat roof

Roof plan

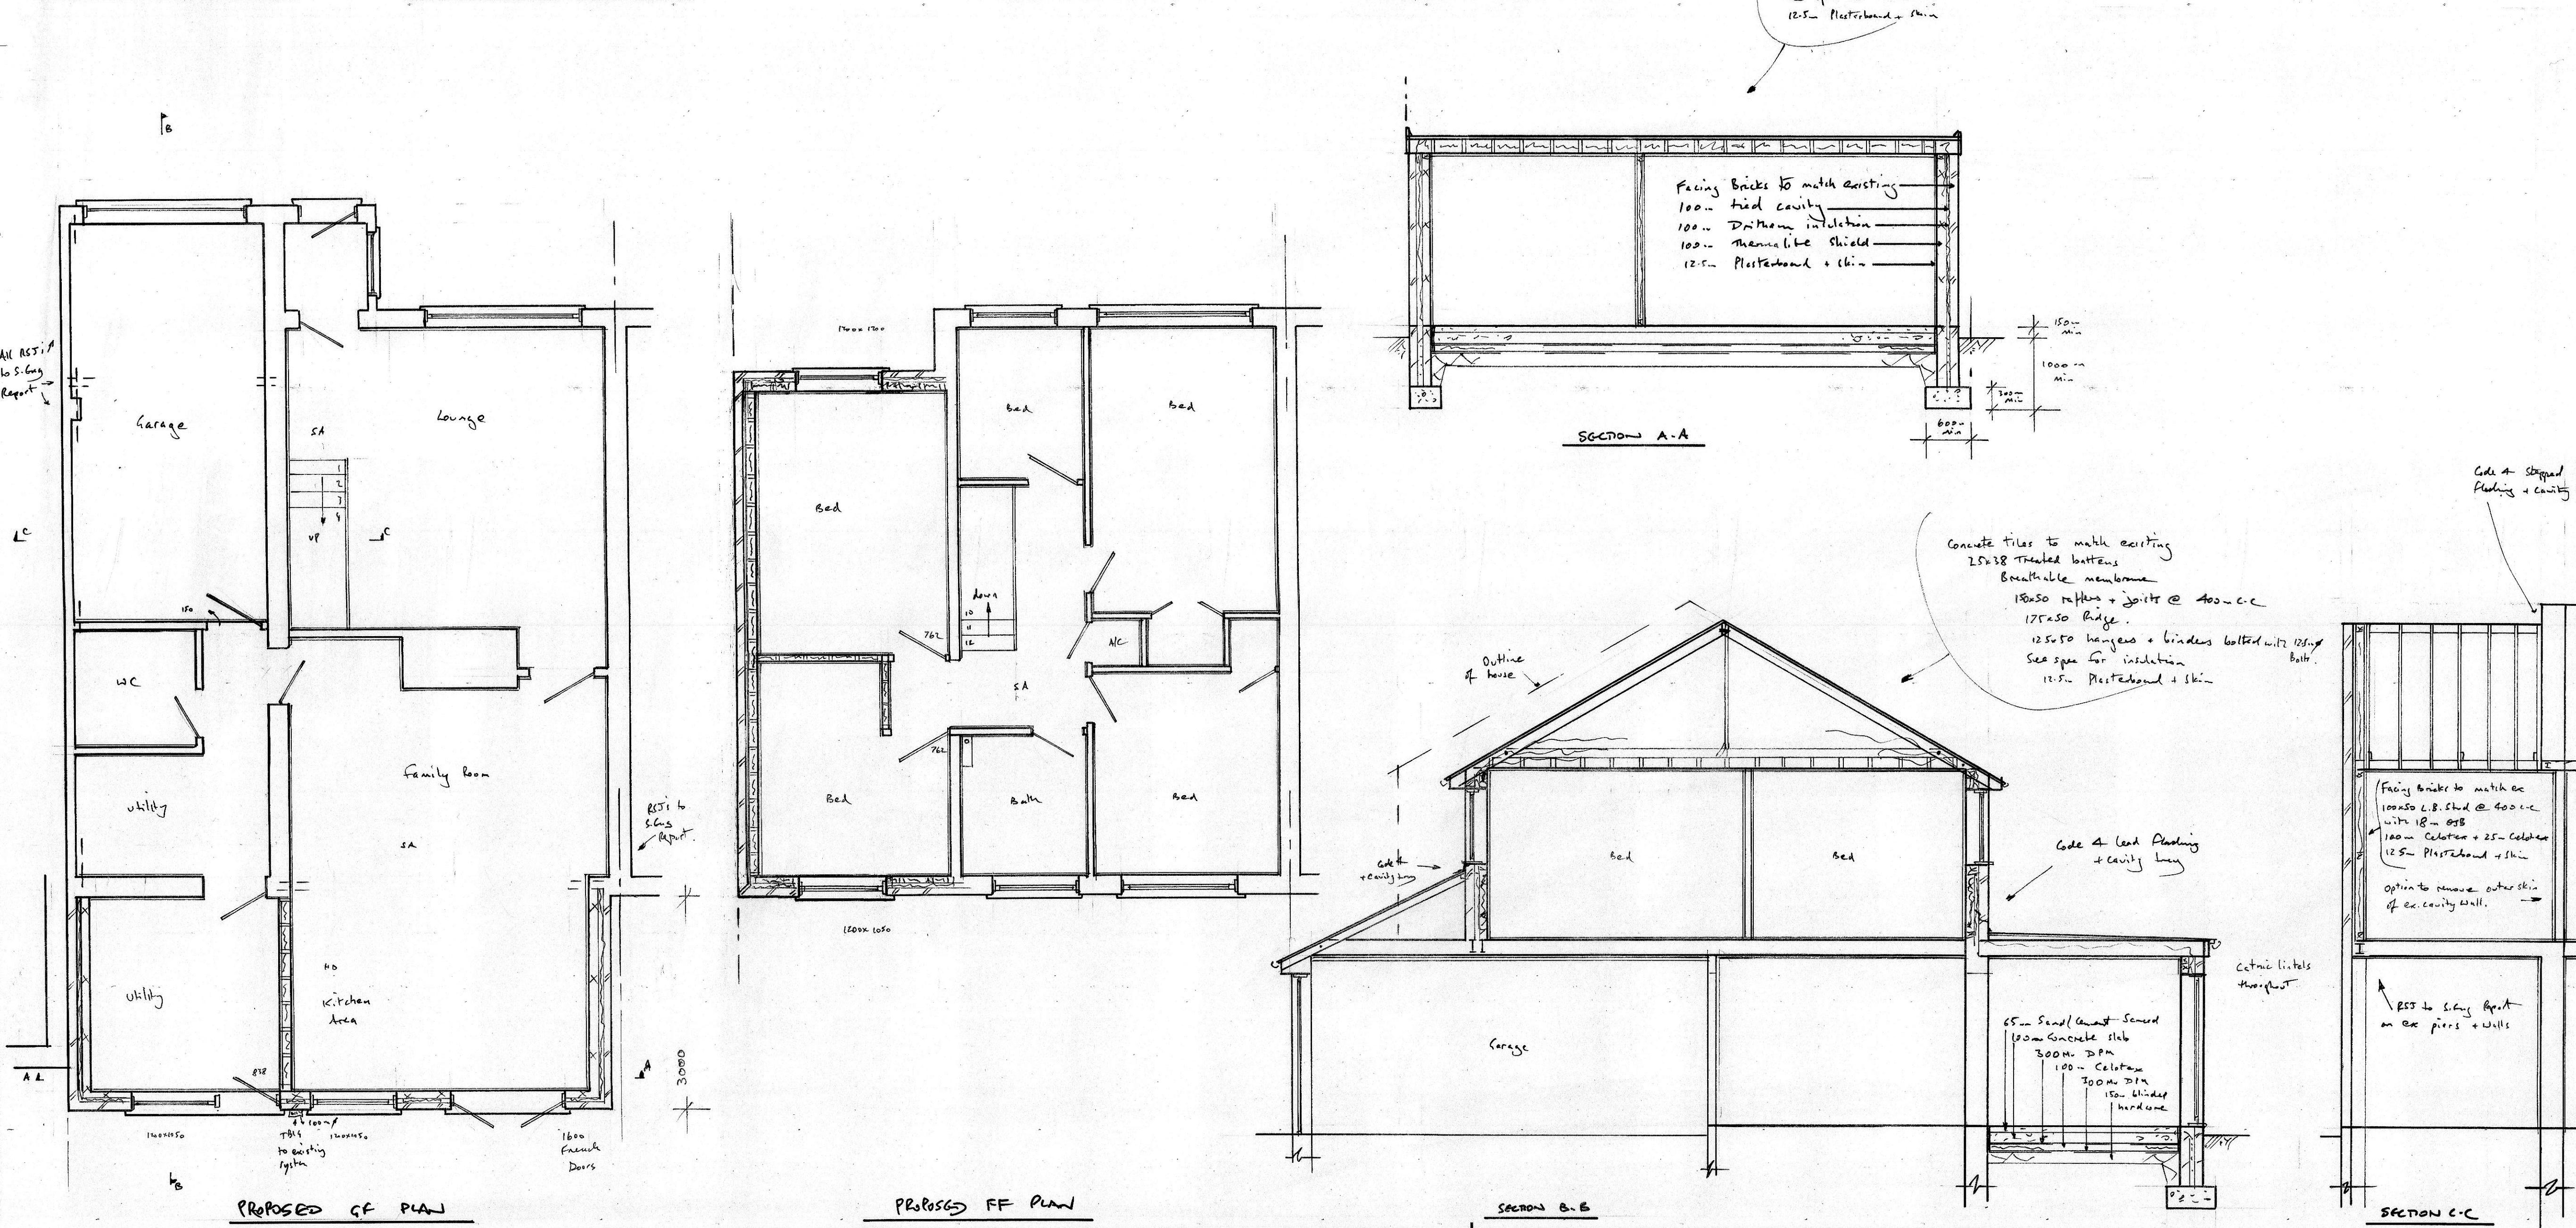

Facing Bricks to match existing
100.. tied cavity
100.. Driphole insulation
100.. Thermalite shield
125.. Plasterboard & skim

Code 4 Stopped
flushing + cavity too

Facing bricks to match ex
100x50 L.B. Shd @ 400 c.e.
with 18" OSB
120m Celotex + 25m Celotex
12.5m Plasterboard + skin
option to remove outer skin
of ex. cavity wall.

flat roof

Probes Roof Plan

	Date	Revisions
©copyright		

For Building Regulation purposes these plans are to be read in conjunction with the written specification and structural report.

Job Title	
-----------	--

Scale 1:50 1:100

Drg No. 22/019	Rev.
-------------------	------