
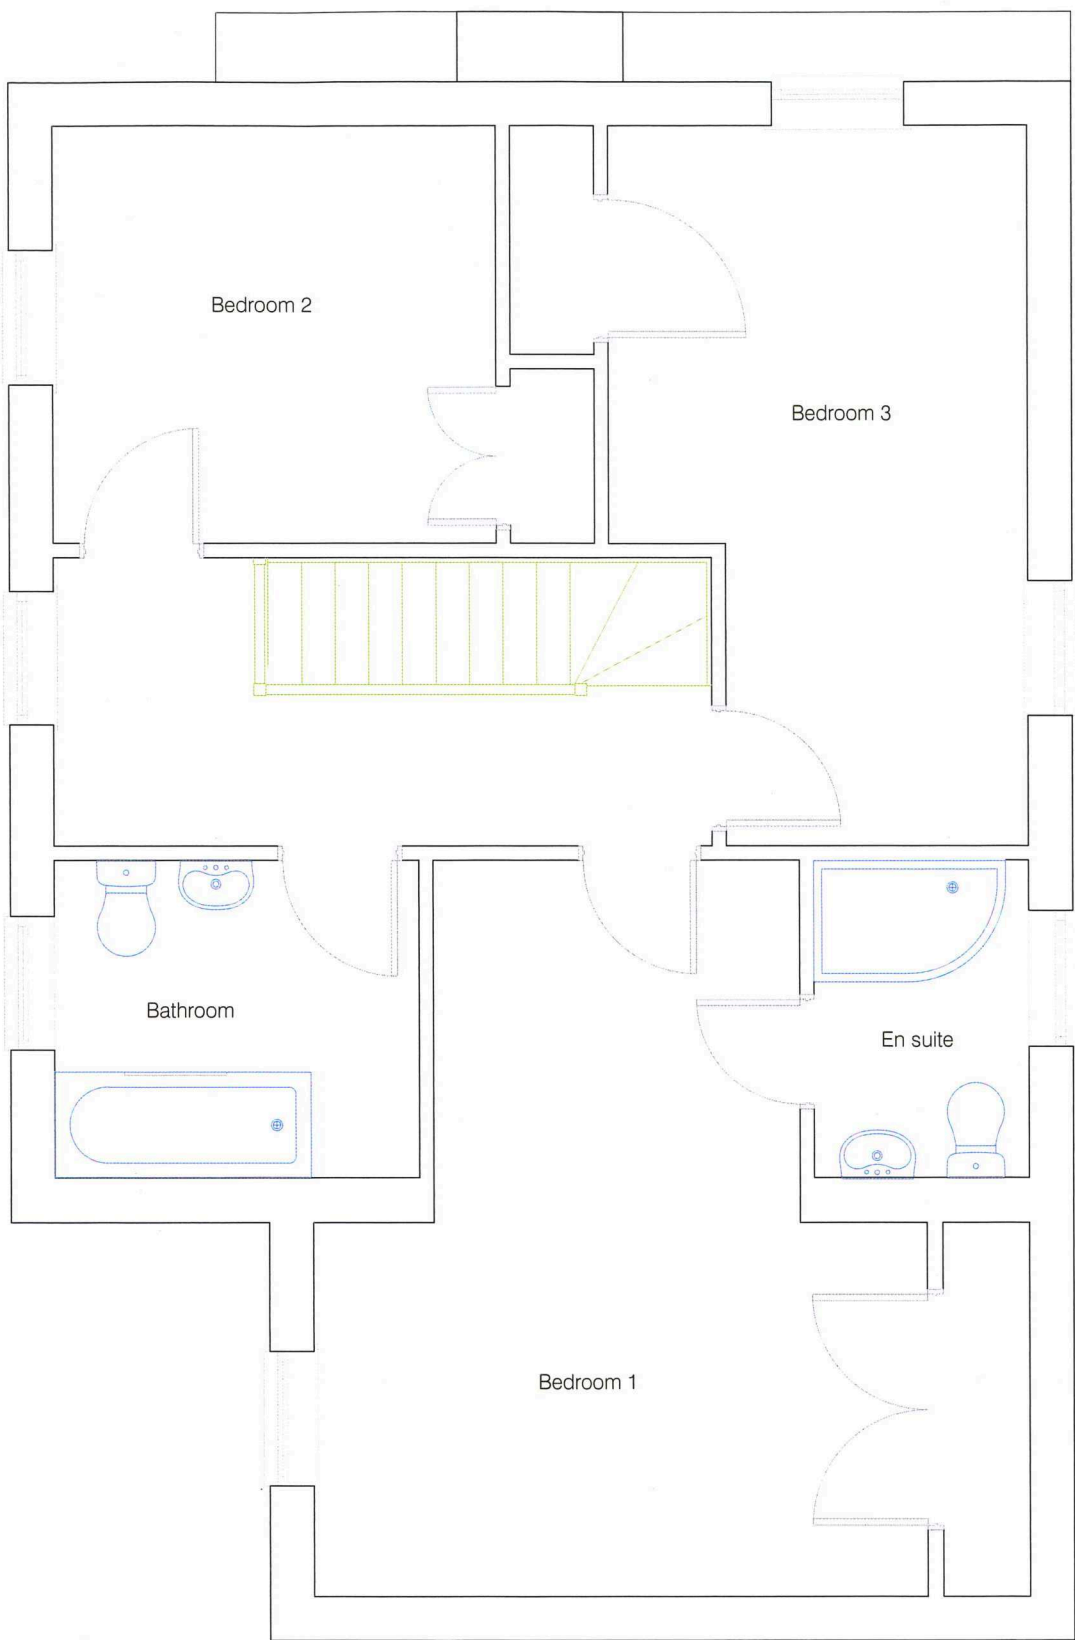


All drawings to be read in conjunction with relevant engineer's designs, calculations and specifications and manufacturers specification sheets.
This drawing is to scale for planning purposes. Do not scale this drawing for construction. All dimensions to be checked on site before work commences. Any discrepancies should be brought to the designers attention for rectification.

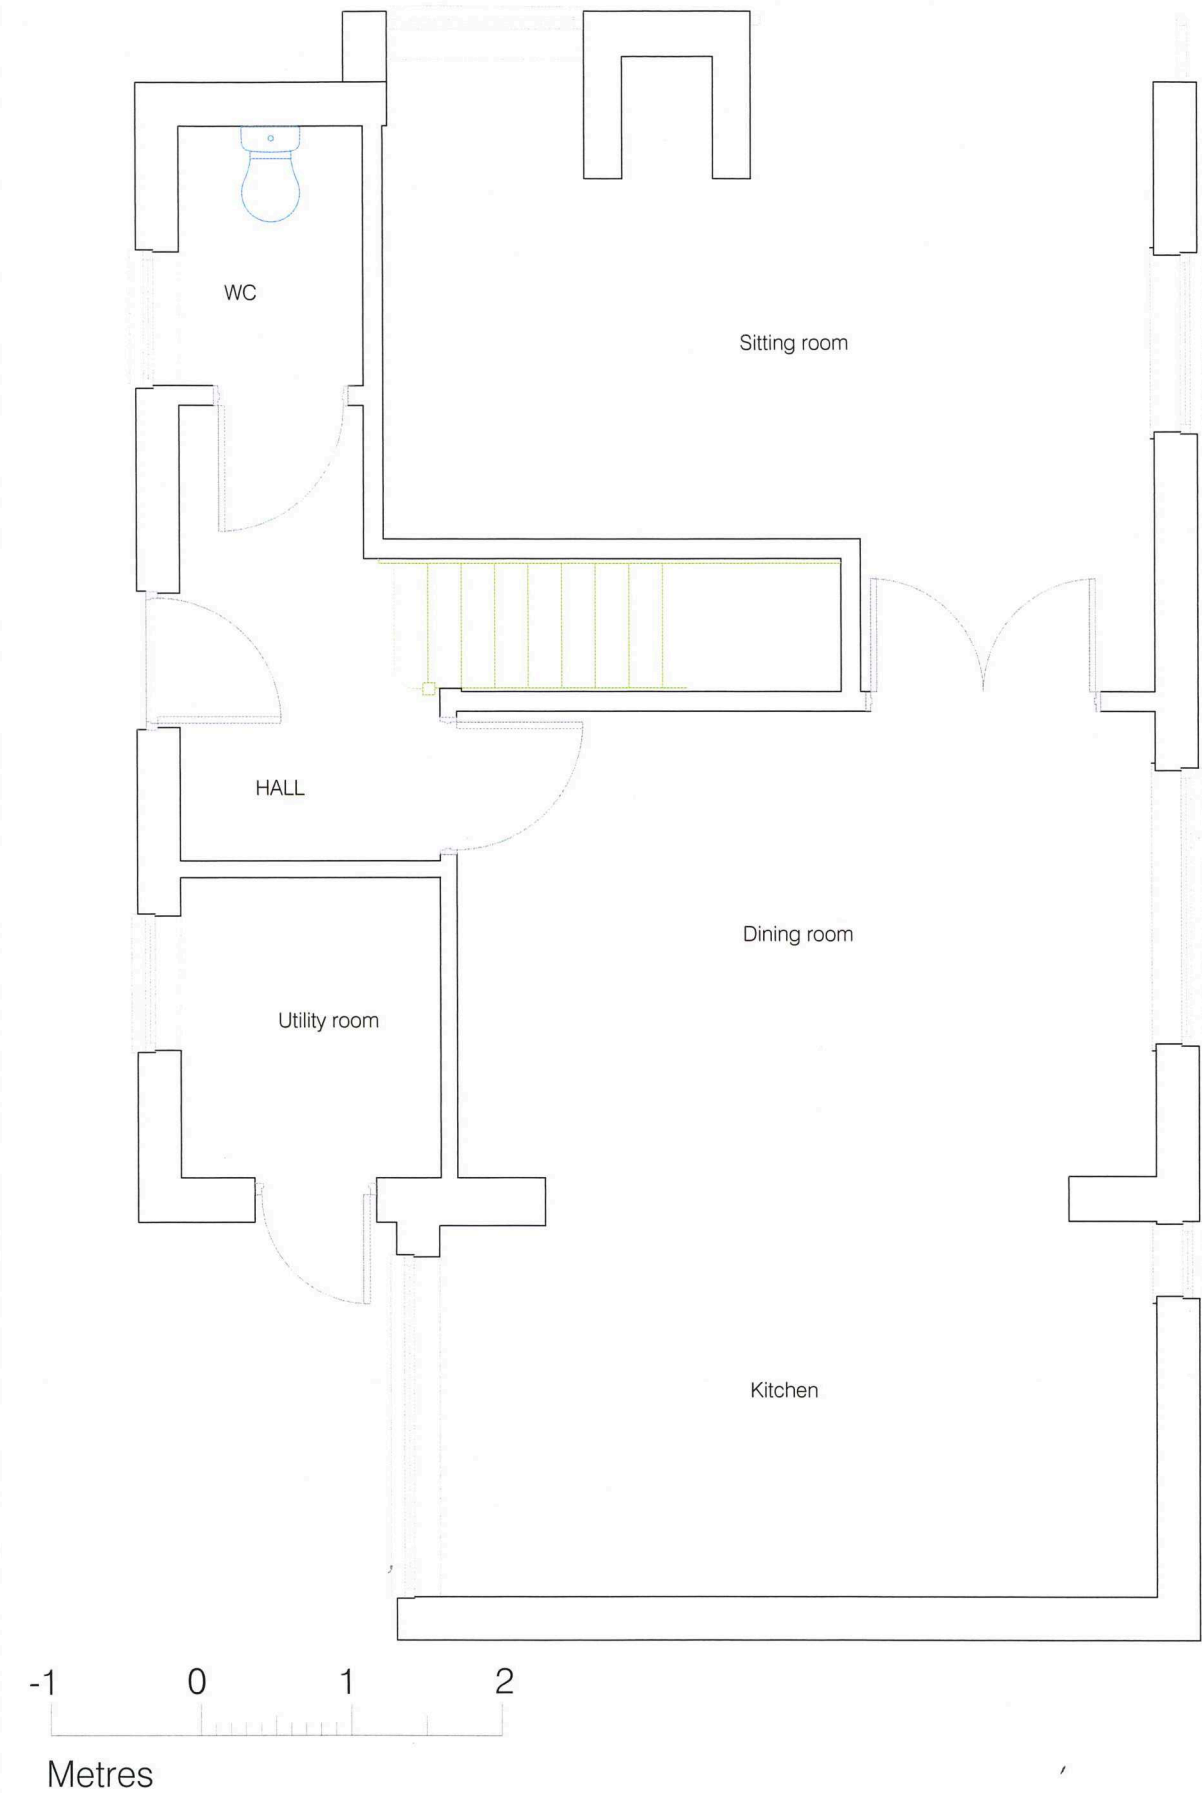

	01722 783296 hp@sarsendesigns.co.uk www.sarsendesigns.co.uk		CLIENT Chris and Cassie		TITLE Floor Plan Proposed		REVISION	
	PROJECT The House, Harvest Lane Bishopstone		DATE 5 September 2024		SCALE 1: 50 @ A3		DWG NO. THB06FPP	