


All drawings to be read in conjunction with relevant engineer's designs, calculations and specifications and manufacturers specification sheets.
This drawing is to scale for planning purposes. Do not scale this drawing for construction. All dimensions to be checked on site before work commences. Any discrepancies should be brought to the designers attention for rectification.



North Elevation




East Elevation

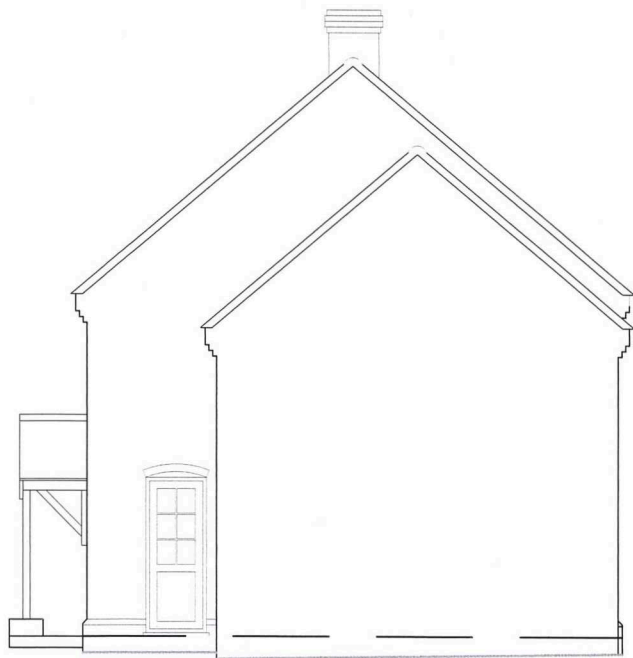

South Elevation

West Elevation

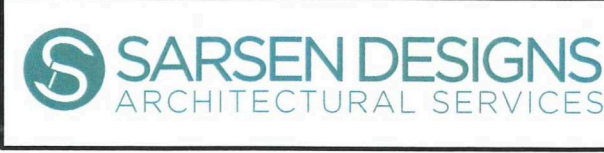

	01722 783296 hp@sarsendesigns.co.uk www.sarsendesigns.co.uk	CLIENT Chris and Cassie	TITLE Elevations Existing		REVISION	
		PROJECT The House, Harvest Lane Bishopstone	DATE 5 September 2024	SCALE 1: 100 @ A3	DWG NO. THB07EE	