


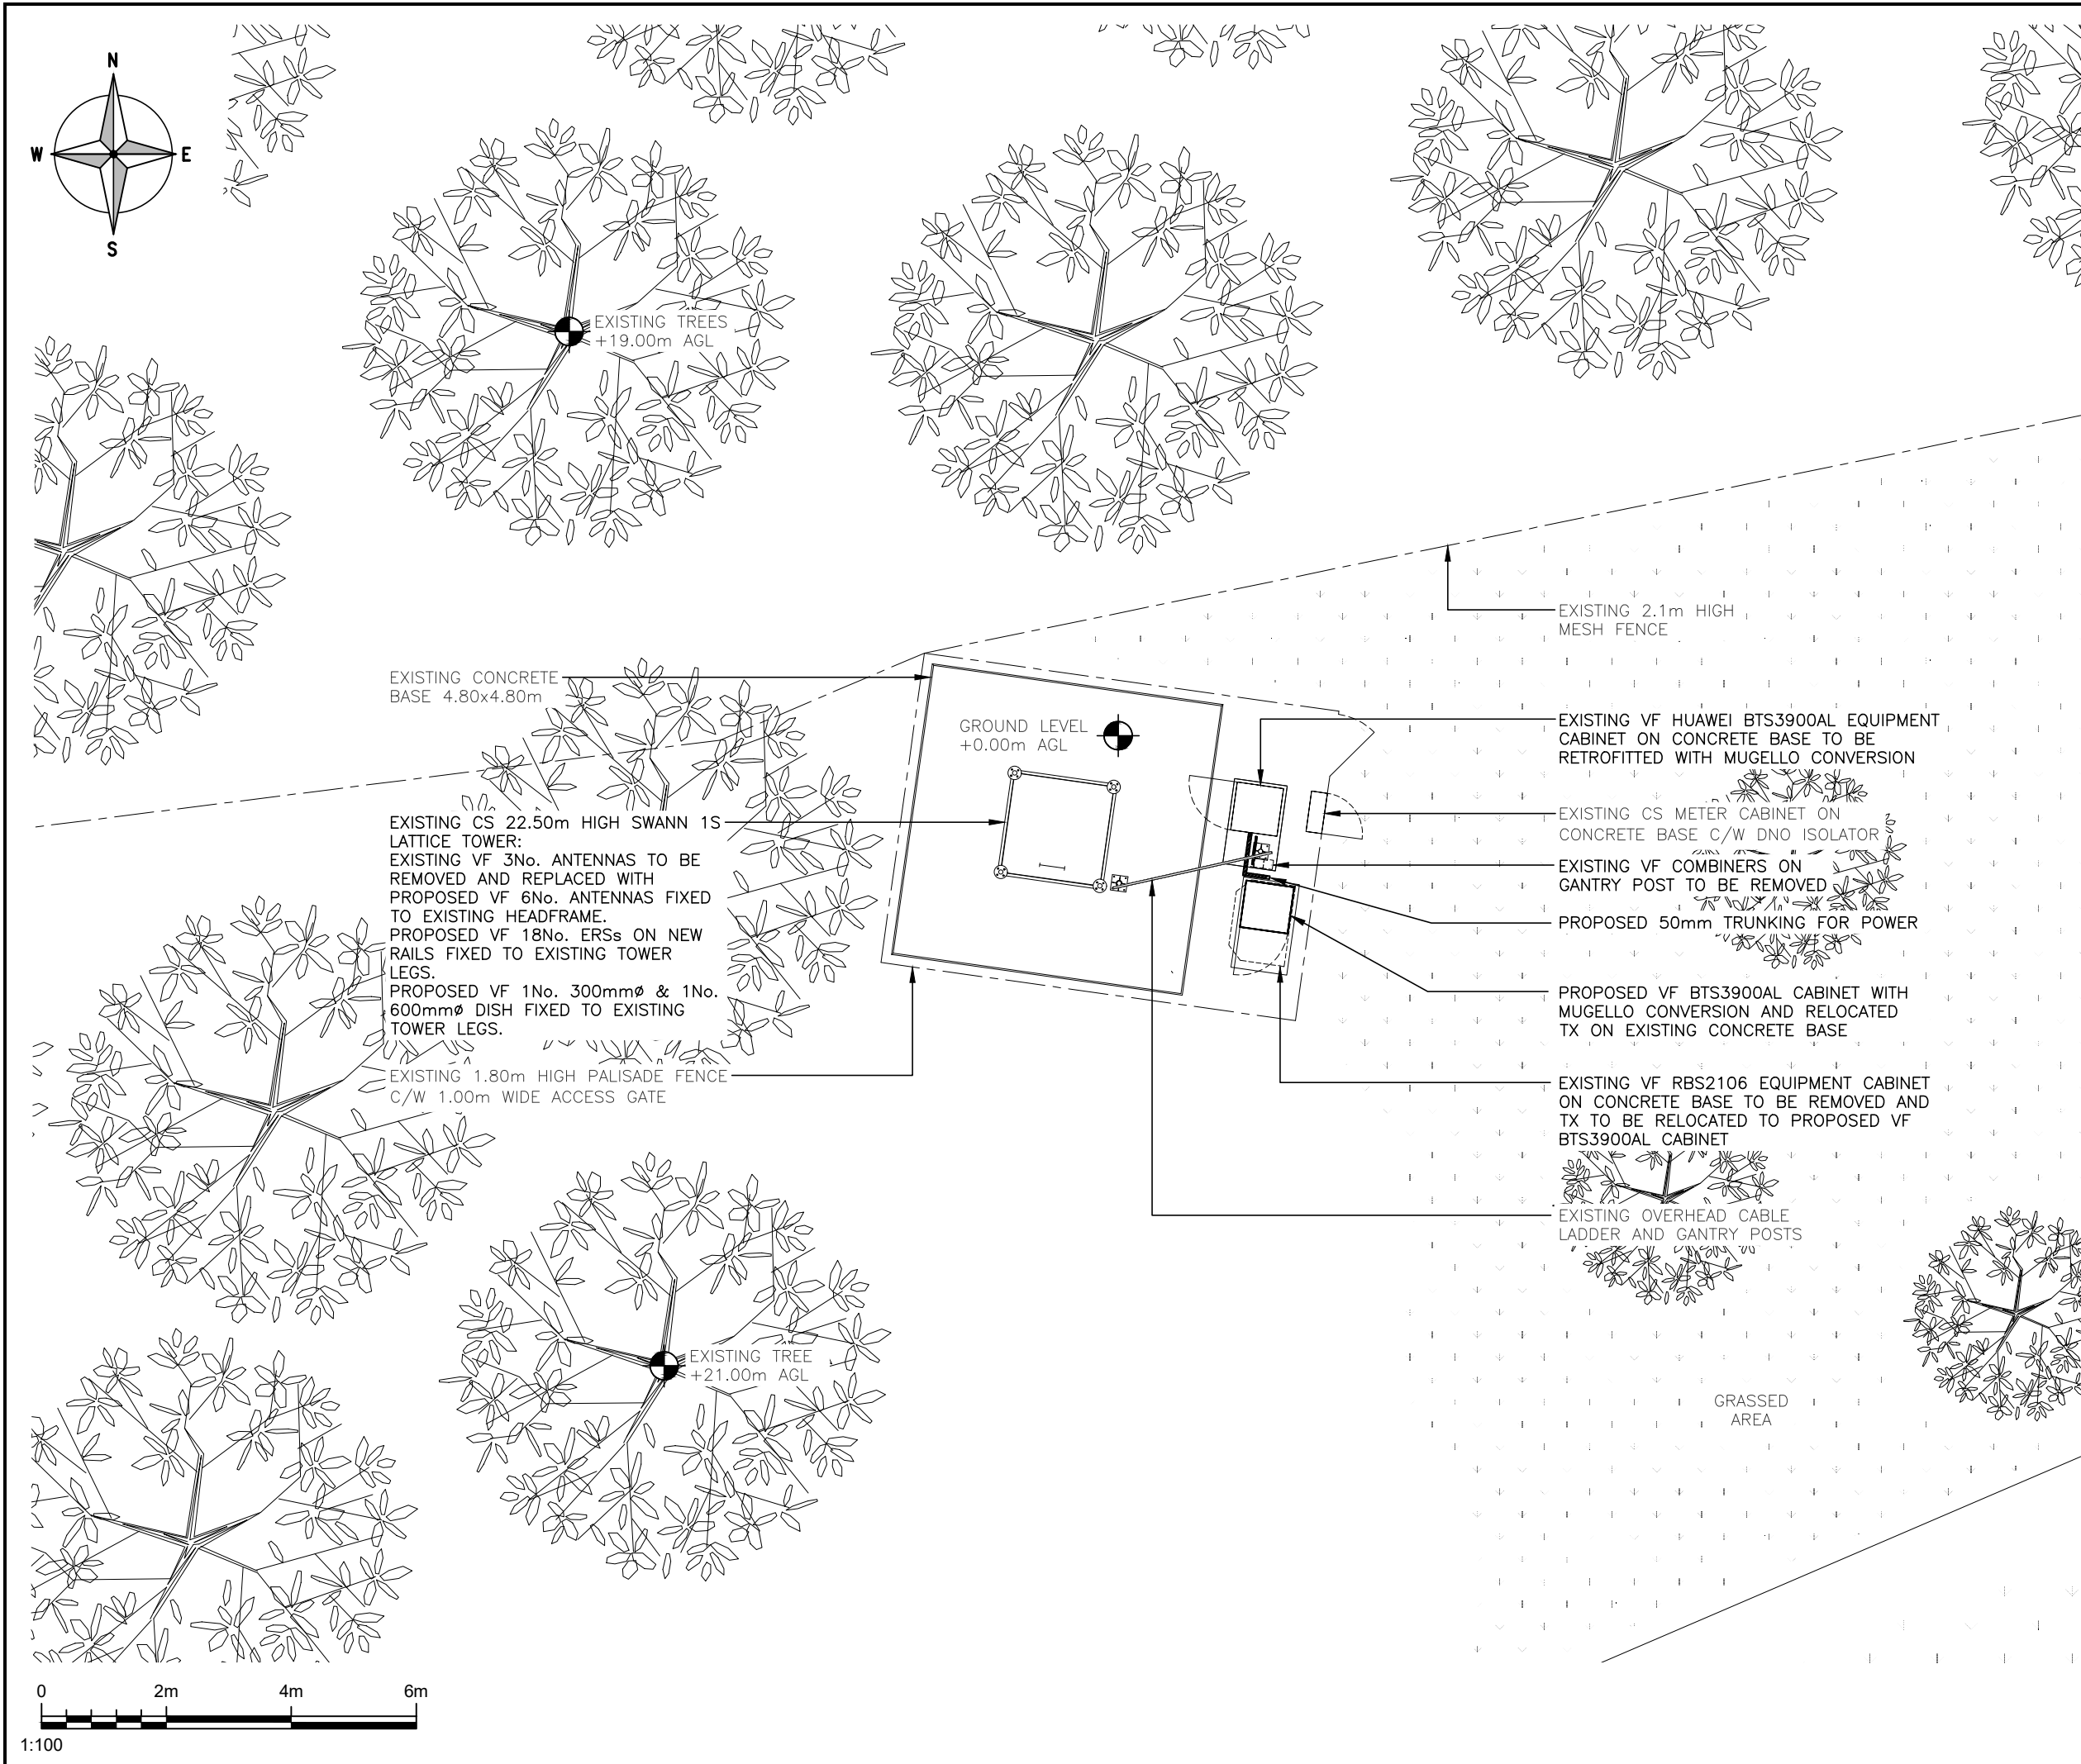

ALL DIMENSIONS ARE IN mm UNLESS NOTED OTHERWISE

N.G.R

E: 383637 N:160869

NOTES:

1A	PLANNING ISSUE	KS	SC	27.01.26
REV	MODIFICATION	BY	CH	DATE



Unit E, Madison Place, Northampton Road,
Manchester, M40 5AG
Tel: 0161 785 4500
Fax: 0161 785 4501
Web: www.clarke-telecom.com



Cell Name				Opt.
CEMETERY GATE COPSE				—
Cell ID No				
CSID	—	VF	—	TEF
14893826	—	87443_13	—	—
Project No.	—	TM Cell ID	—	N/A
—	—	—	—	—
Site Address / Contact Details				
OFF HOLT ROAD BRADFORD—ON—AVON WILTSHIRE BA15 1TS				
Drawing Title: PROPOSED SITE PLAN				
Purpose of issue: PLANNING				Dwg Rev: 1A
Drawing Number: 201				1A
Surveyed By: JB		Original Sheet Size: A3		Pack Issue:
Drawn: KS	Date: 27.01.26	Checked: SC	Date: 27.01.26	1A