

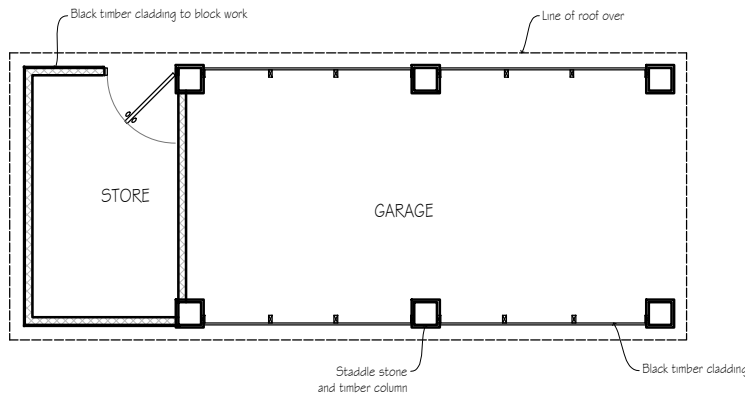



GROUND FLOOR PLAN
1:100

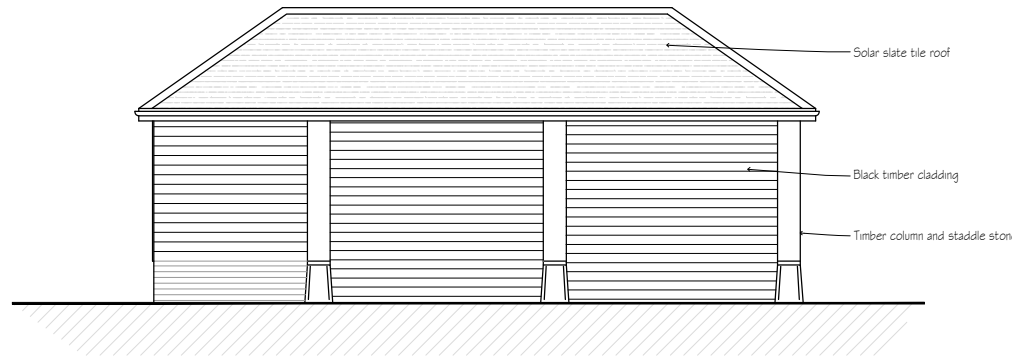


GROUND FLOOR PLAN
1:100

 


SOUTH ELEVATION
1:100

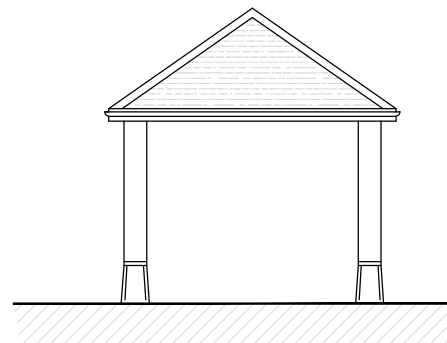

EAST ELEVATION
1:100

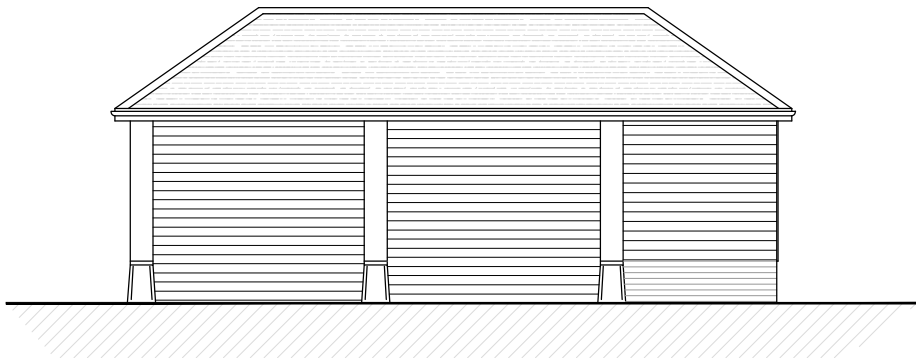

NORTH ELEVATION
1:100

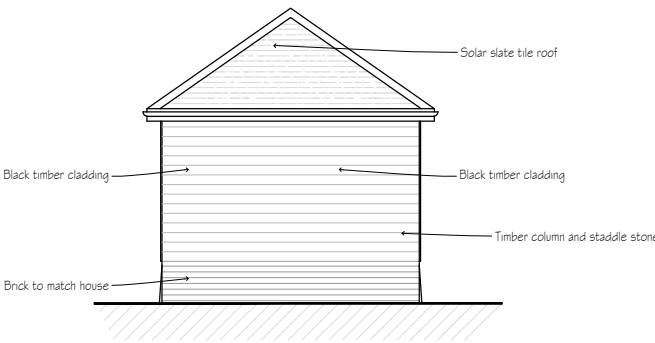

WEST ELEVATION
1:100

revisions	initial	date
-----------	---------	------

Contractors, Sub Contractors and Suppliers are to check all relevant dimensions and levels of site and buildings before commencing any shop drawings or building work.


This drawing is copyright and may not be reproduced in any part of form without the written consent of Fowler Architecture and Planning

project
MANOR FARM
Chirton
Wiltshire SN10 3QS

drawing
Carport Design
Scheme

scale 1:100 @A1	drawn by DB	date Sept '25
--------------------	----------------	------------------

221208-34	-
drawing no	rev

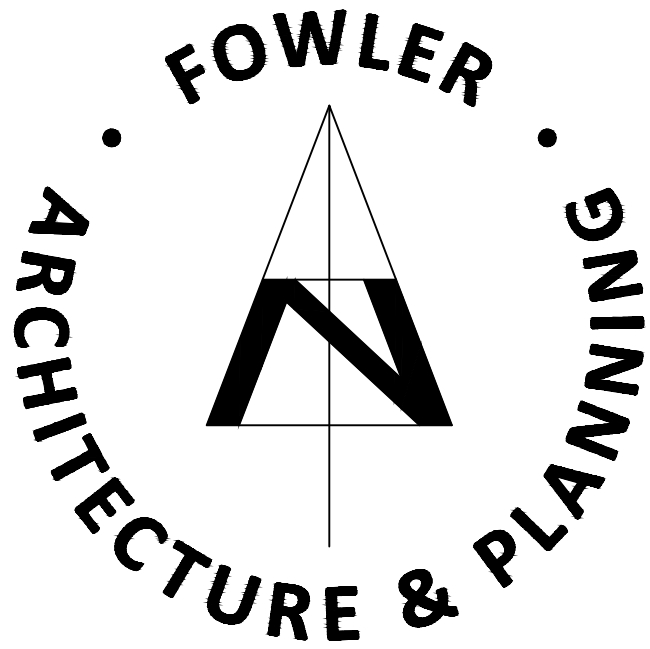

39 High Street
Pewsey
Wiltshire
SN9 5AF
tel (01672) 569444
enquiries@faap.co.uk