


Do not scale from this drawing.


All dimensions are in millimeters unless noted otherwise.

Any surveyed information incorporated on this drawing cannot be guaranteed as accurate, all measurements to be taken on site. Any discrepancies to be reported prior to proceeding.


This drawing is to be read in conjunction with all the relevant consultants, suppliers and manufacturers drawings and information.

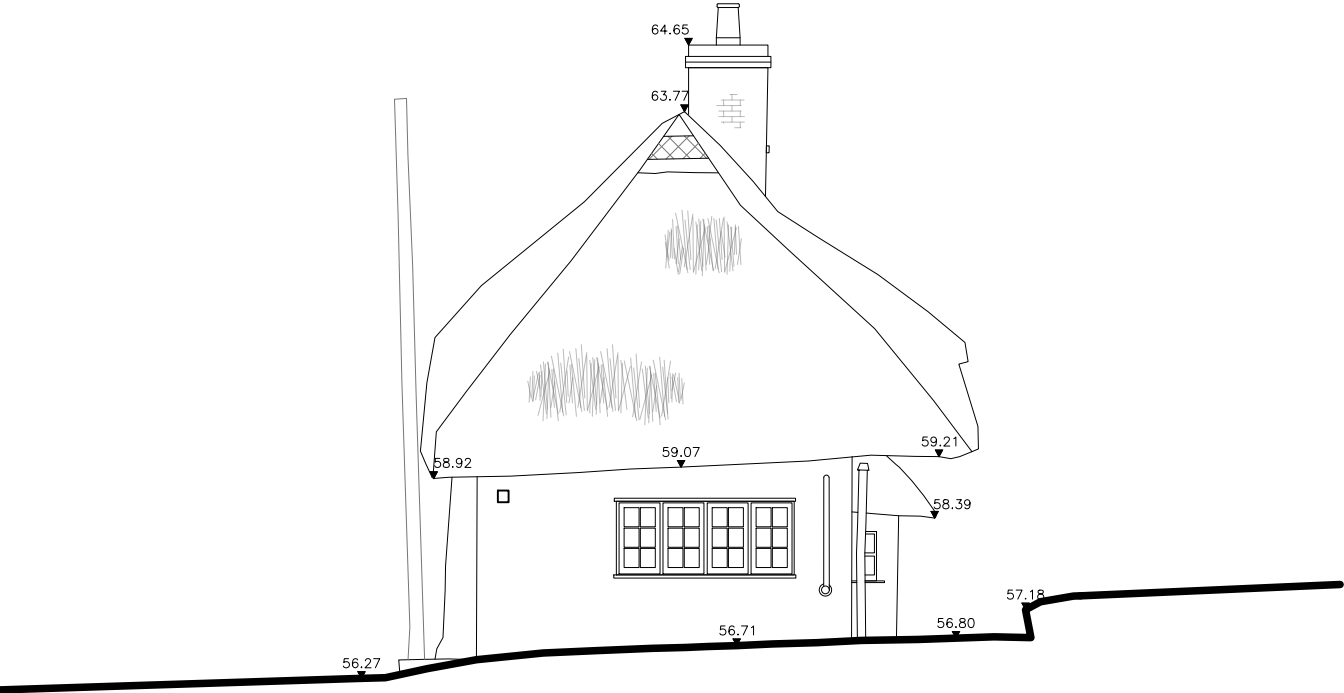

Existing West Elevation
Scale 1:100 @ A3

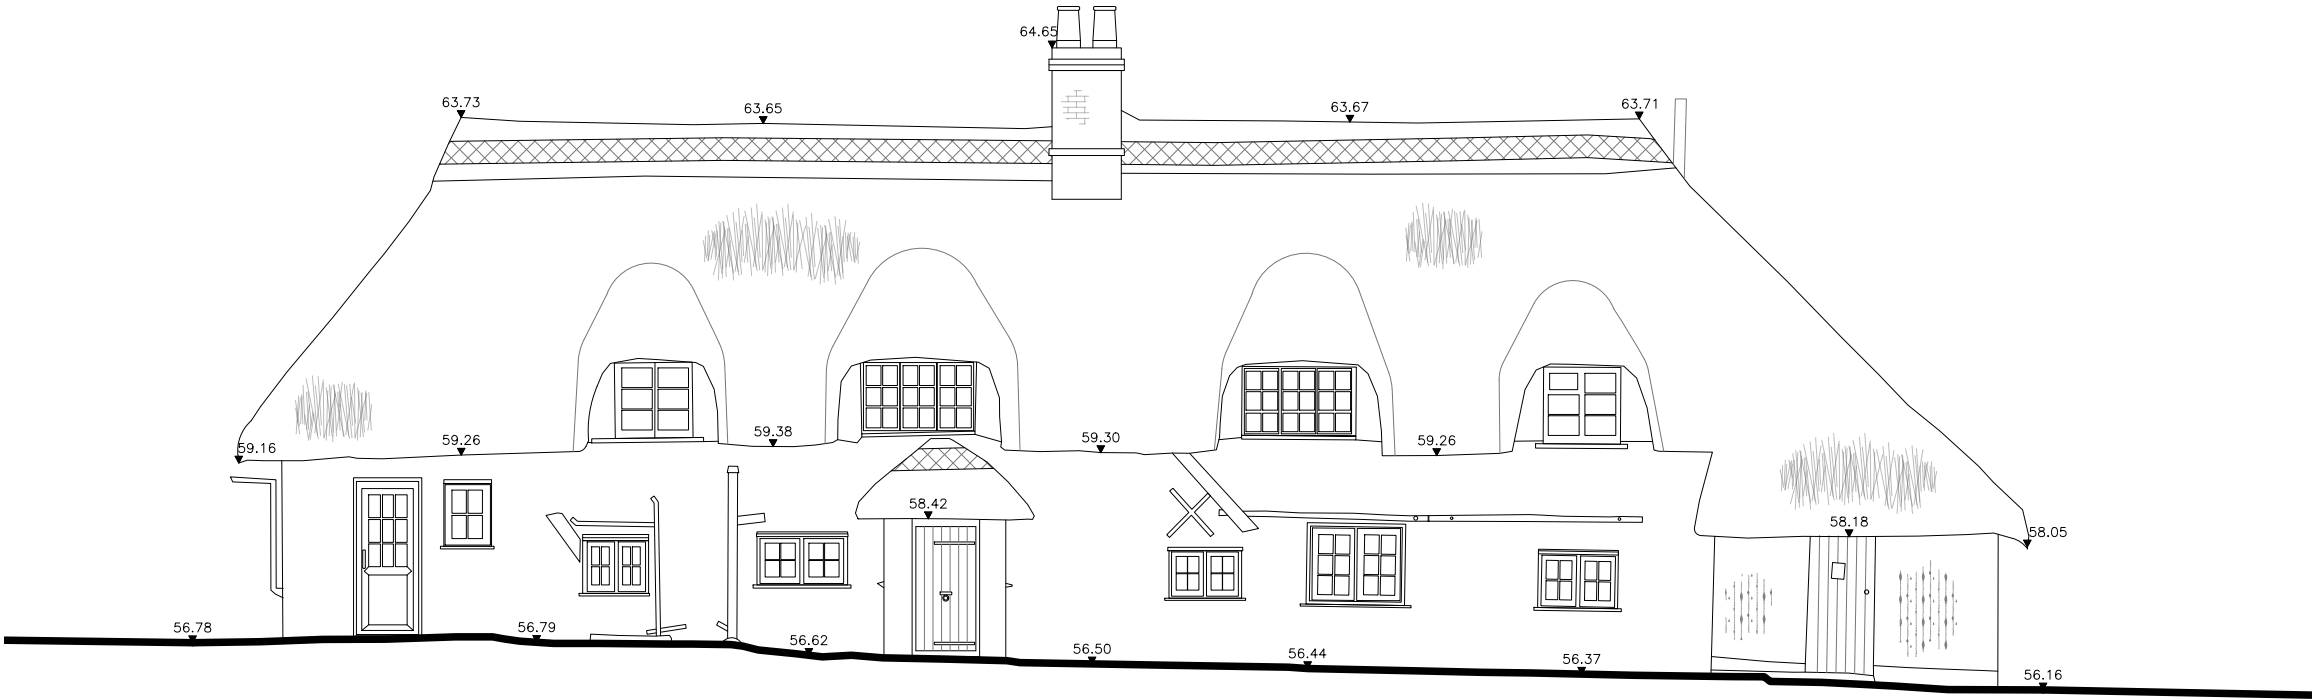

Existing South Elevation
Scale 1:100 @ A3

 

--

Rev:



imj architecture

The Studio
35 Lower Road Salisbury SP2 9NB

Client:
Mr & Mrs Debenham

Project:
Raised Chimney & New French Doors
At:
Crossways Barbers Lane Homington
Salisbury Wiltshire SP5 4NG

Drawing:
Existing South & West Elevations

Scale:
1:100 @ A3

Date:
01.06.2026

Drawing No:
PL - 07