



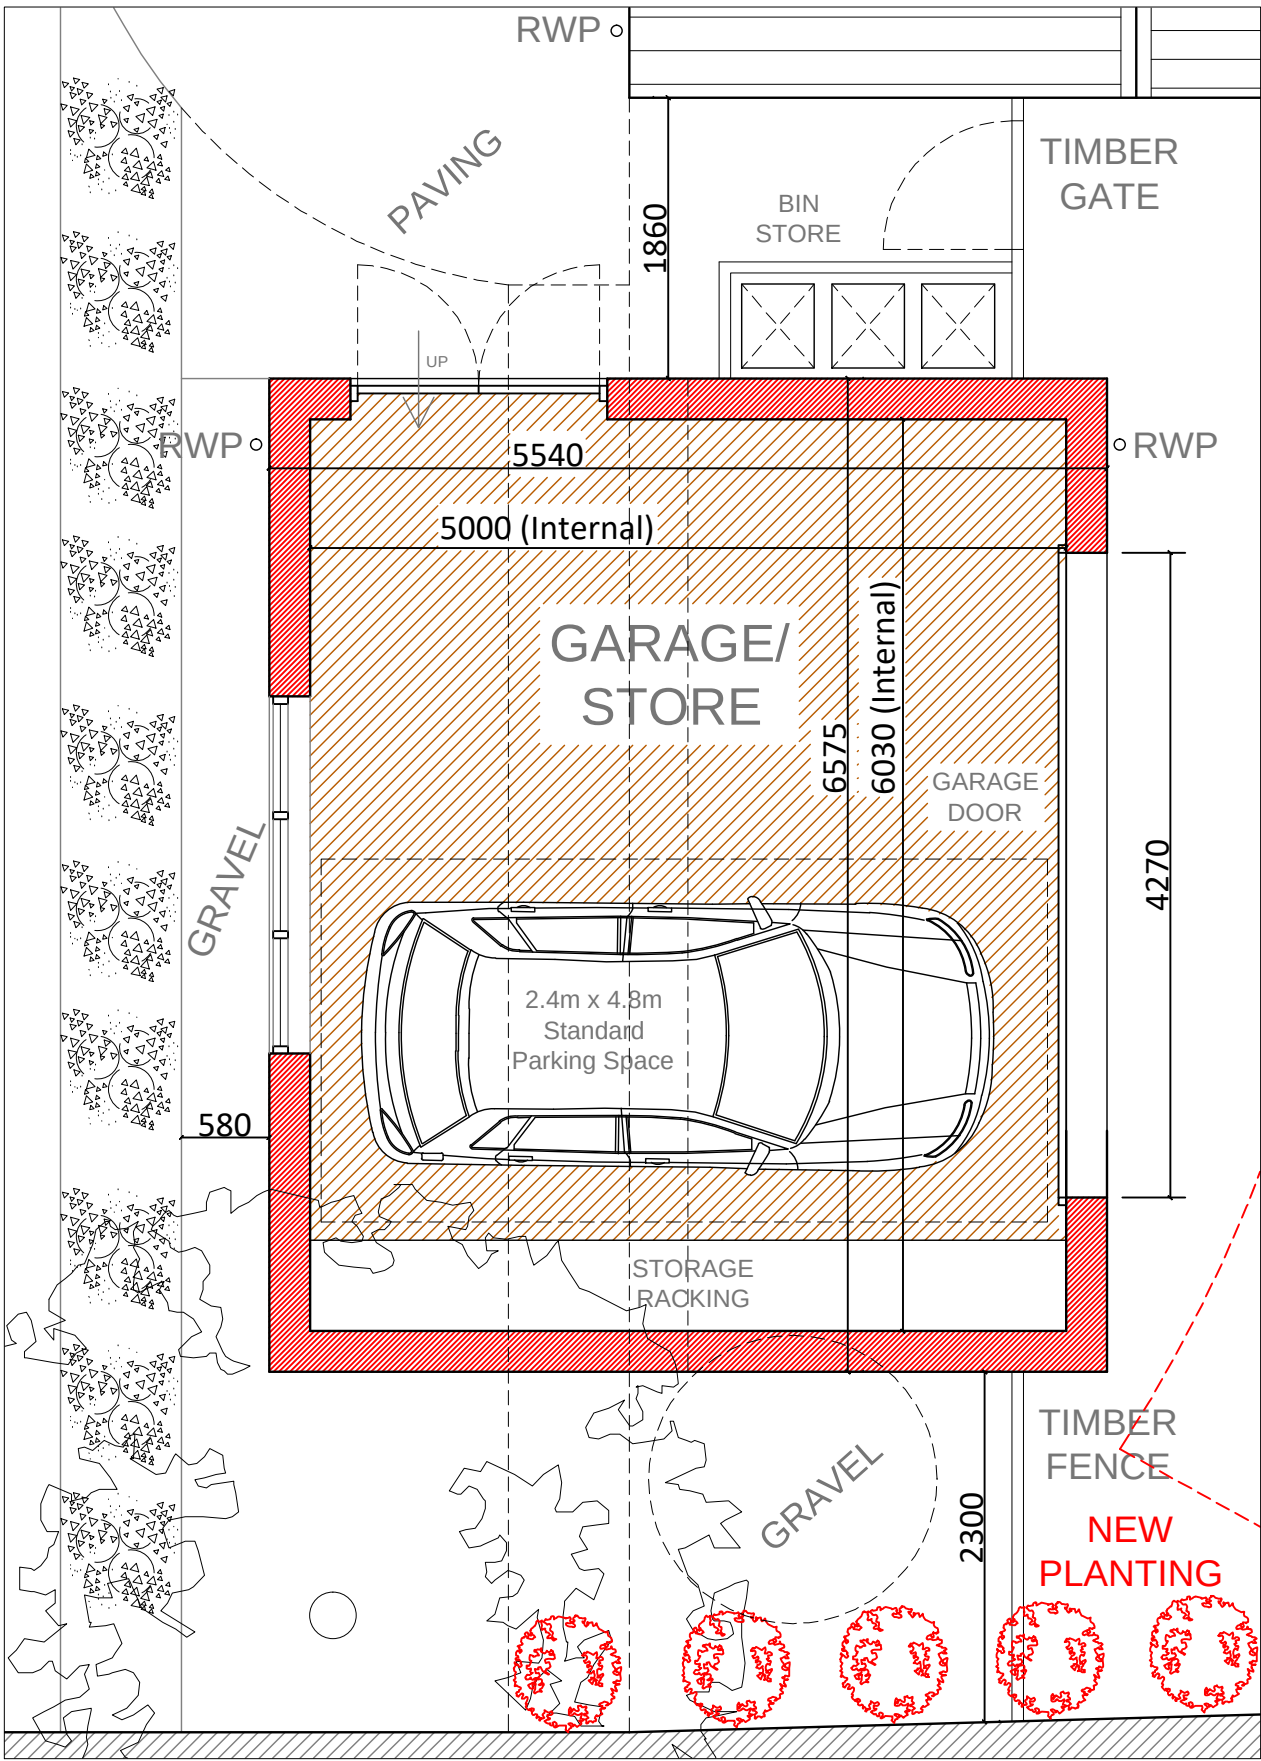


GARAGE PLAN - AS PROPOSED - SCALE 1:50




SECTION A-A - AS PROPOSED - SCALE 1:50

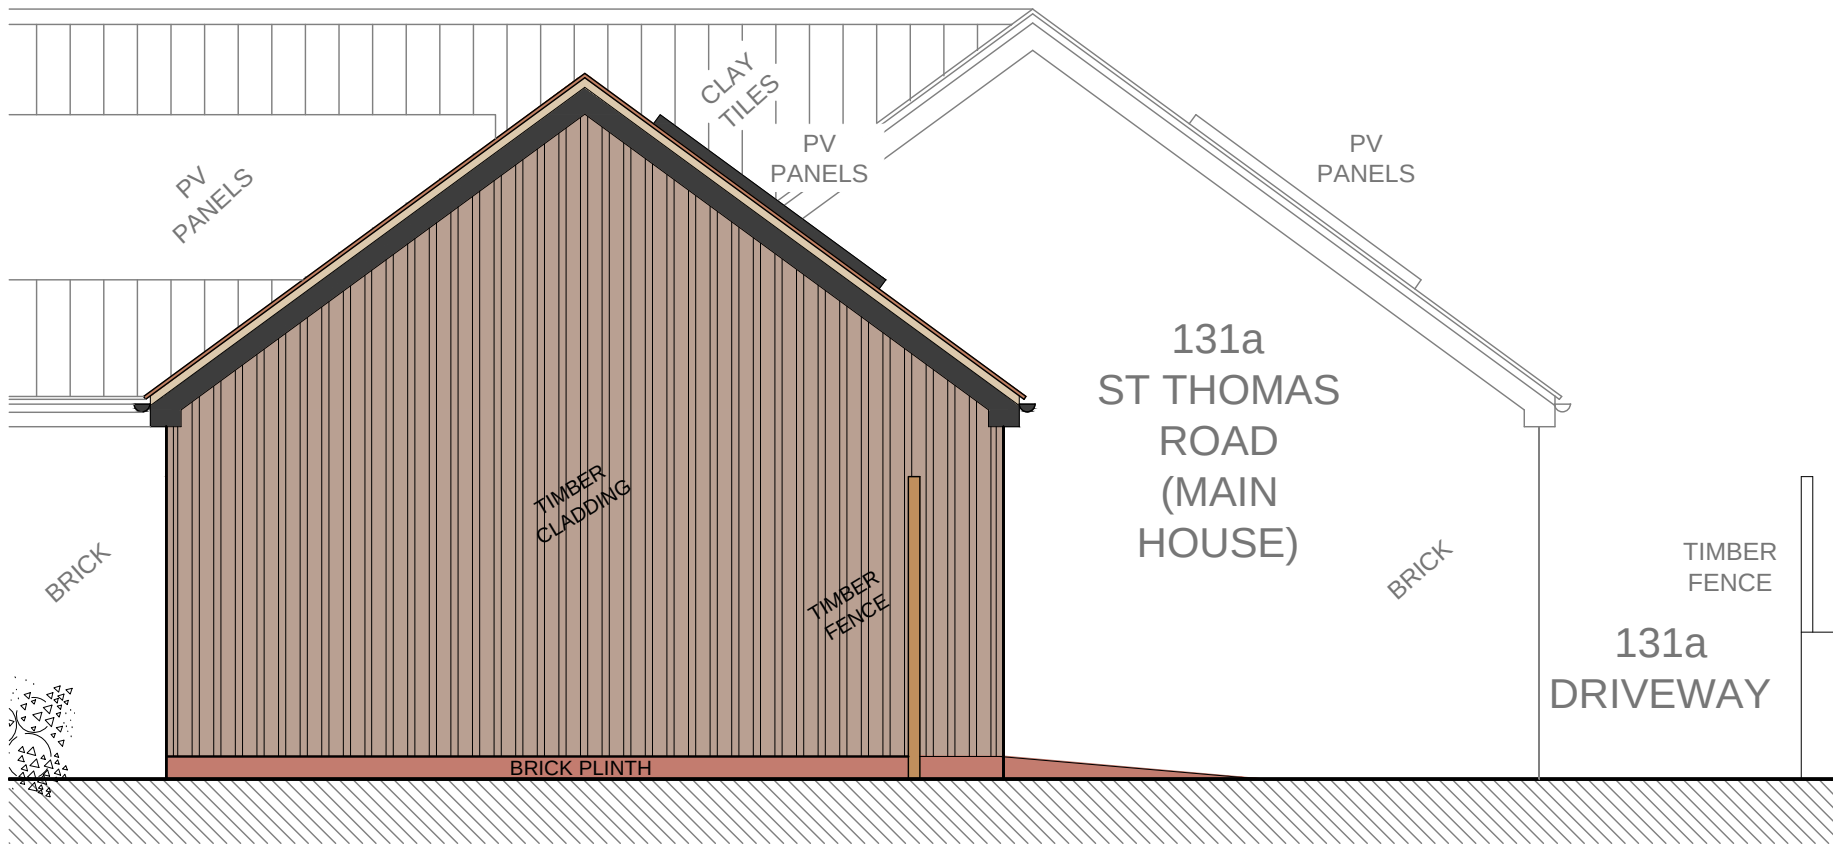


SECTION B-B - AS PROPOSED - SCALE 1:50

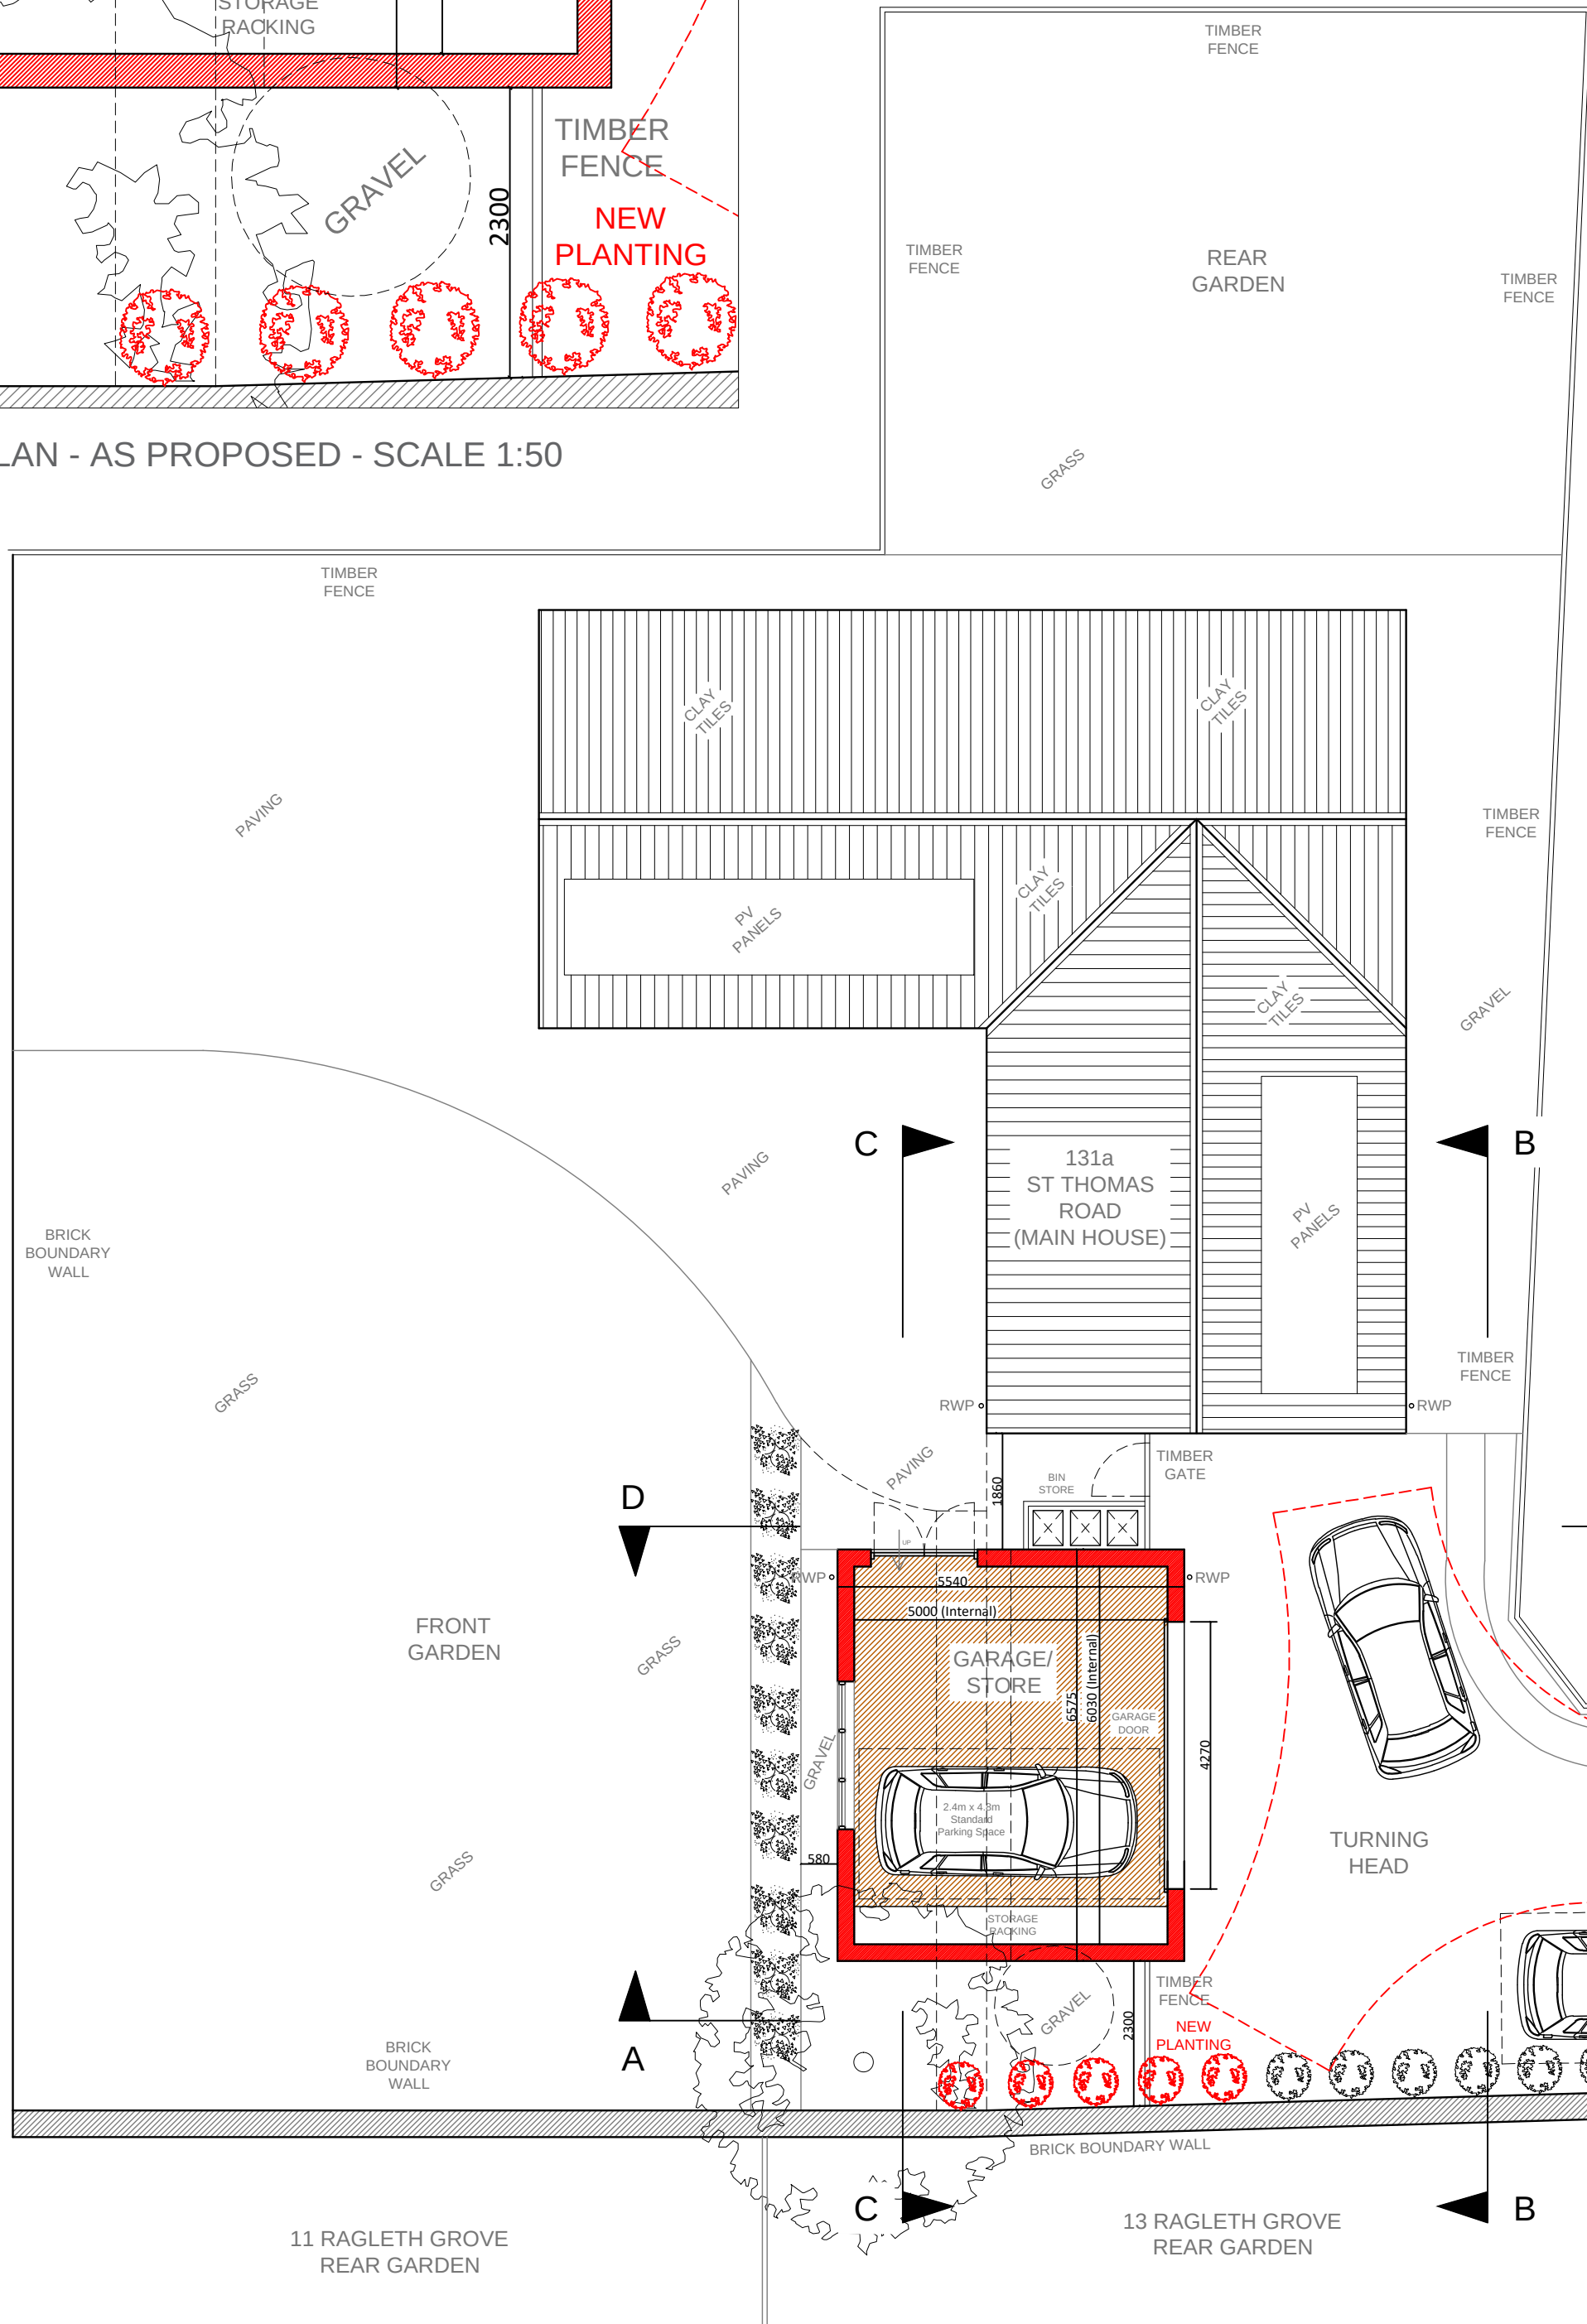



SITE PLAN - AS PROPOSED - SCALE 1:100

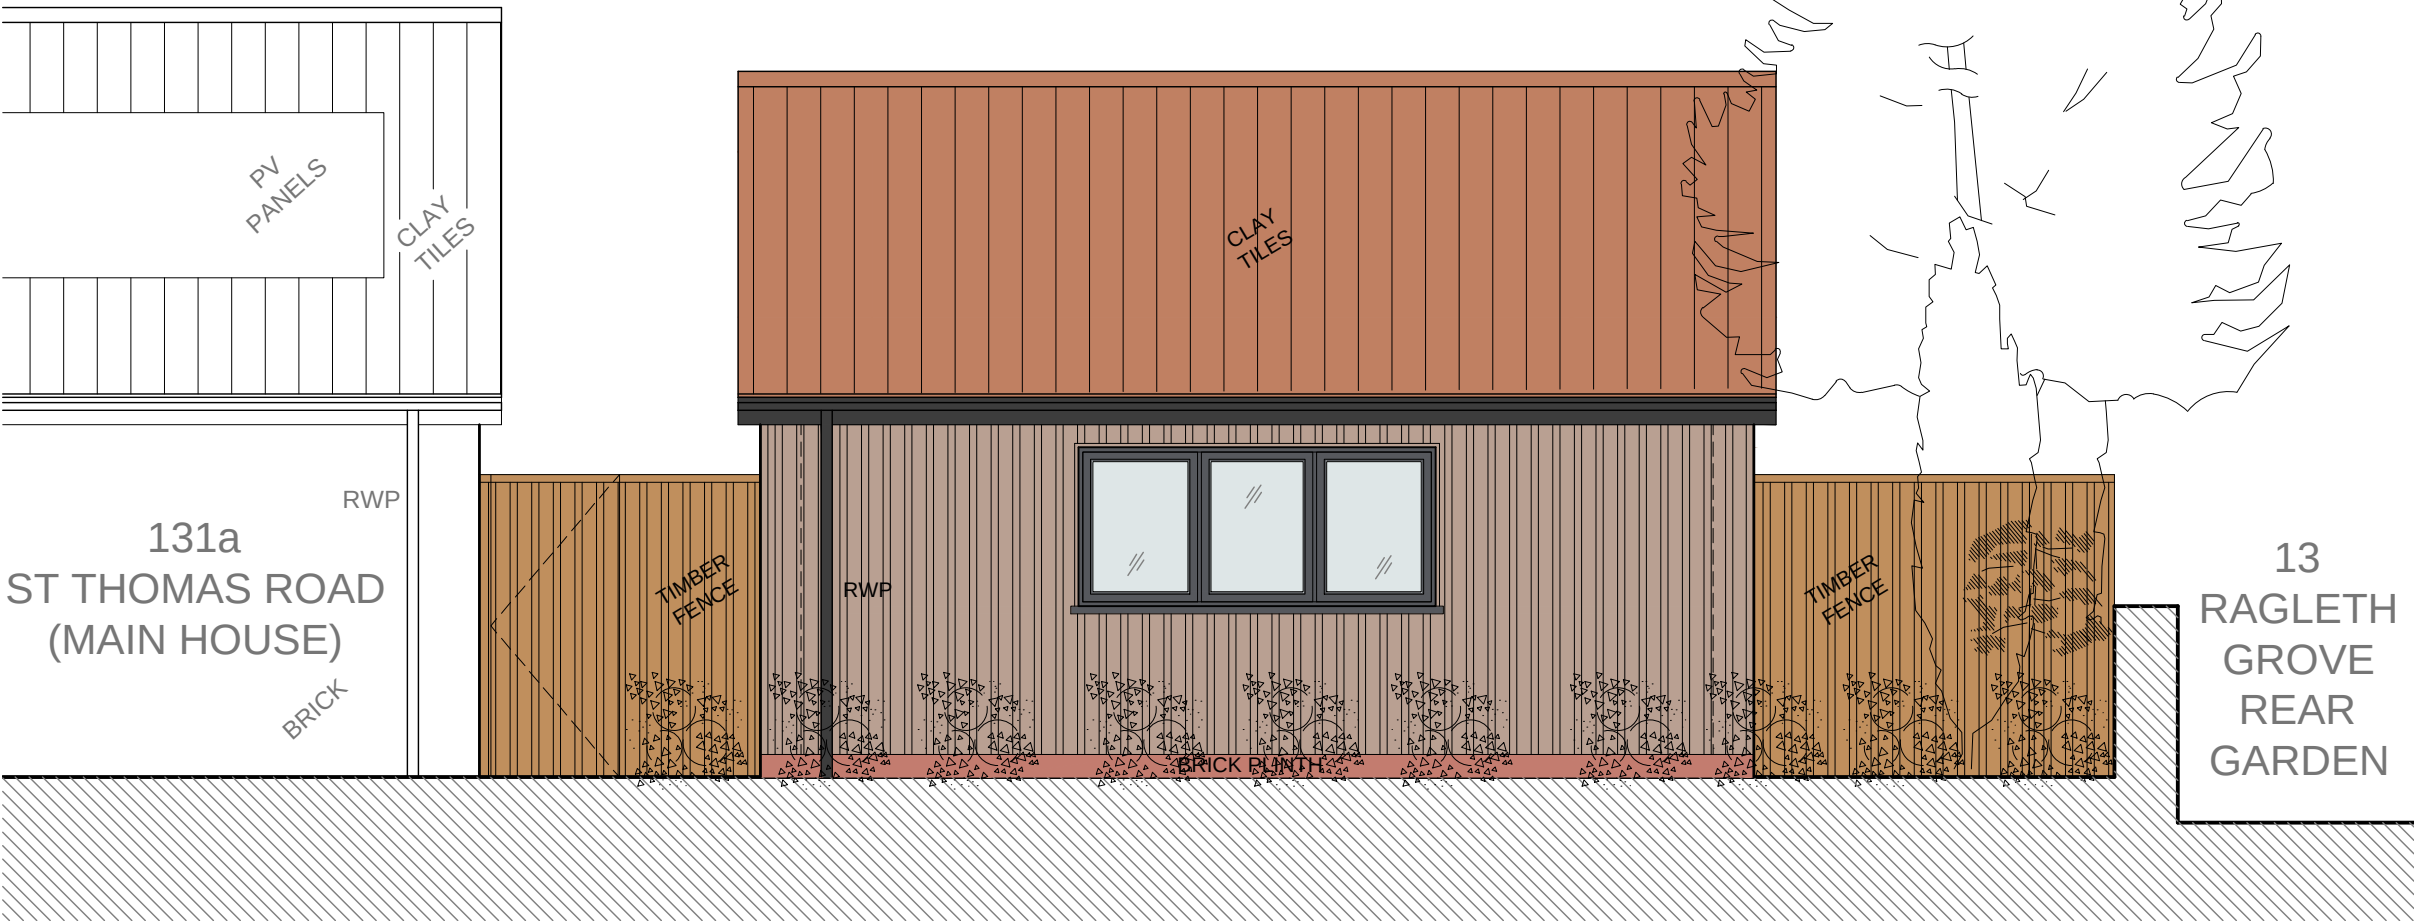

SECTION C-C - AS PROPOSED - SCALE 1:50

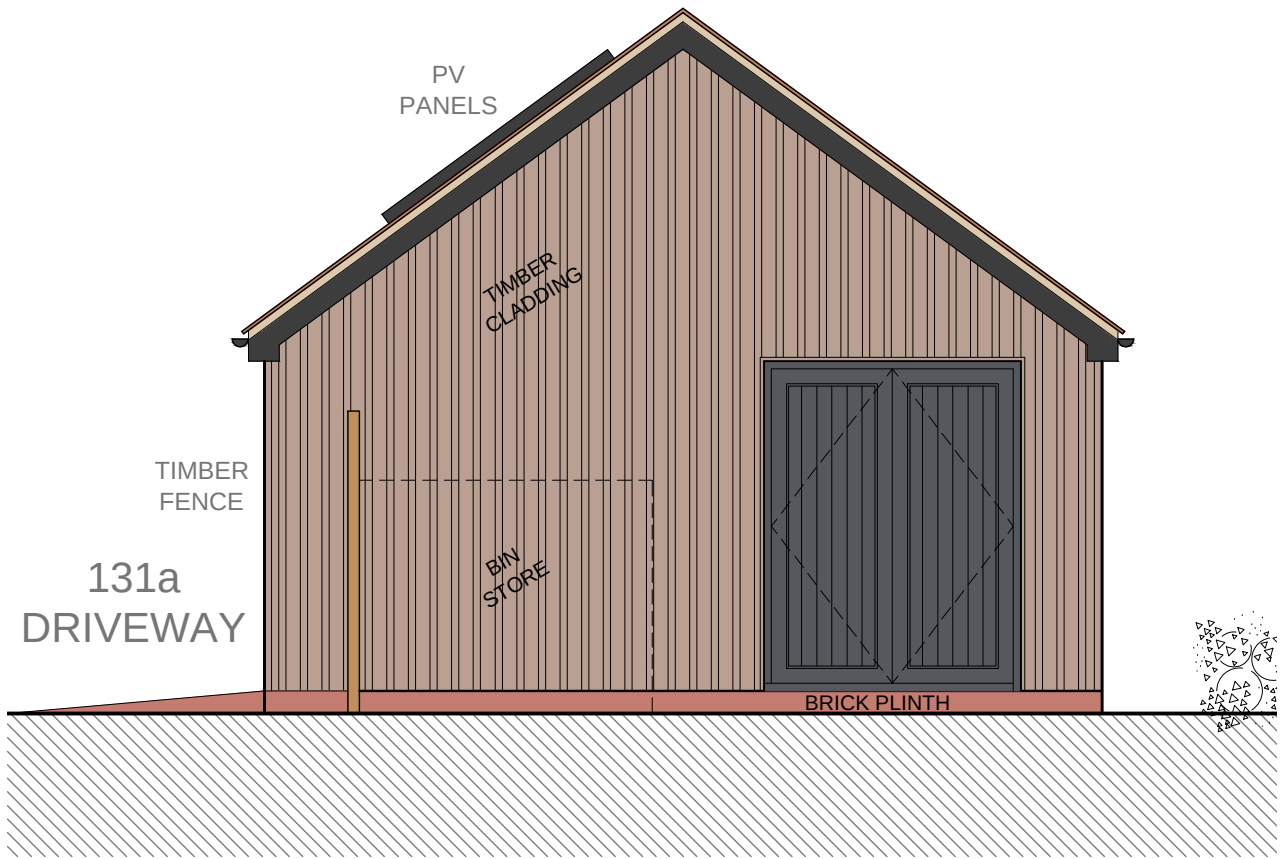

SECTION D-D - AS PROPOSED - SCALE 1:50

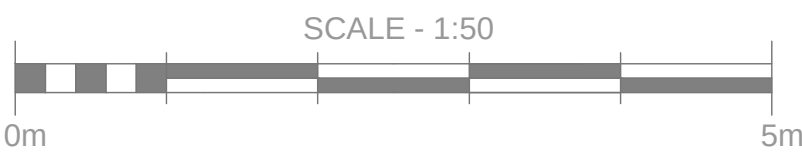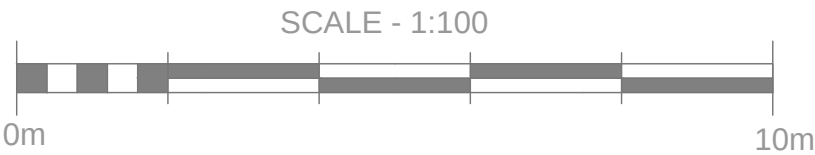

A 06.06.26 - Amendments to site layout		
DATE	MARCH 2026	
PROJECT	131a ST THOMAS ROAD TROWBRIDGE	
DESCRIPTION	SITE PLAN & SECTIONS AS PROPOSED	
SCALE	1/50 & 1/100 @ A1	
REF.	DWG	REV.
2026	10	A