



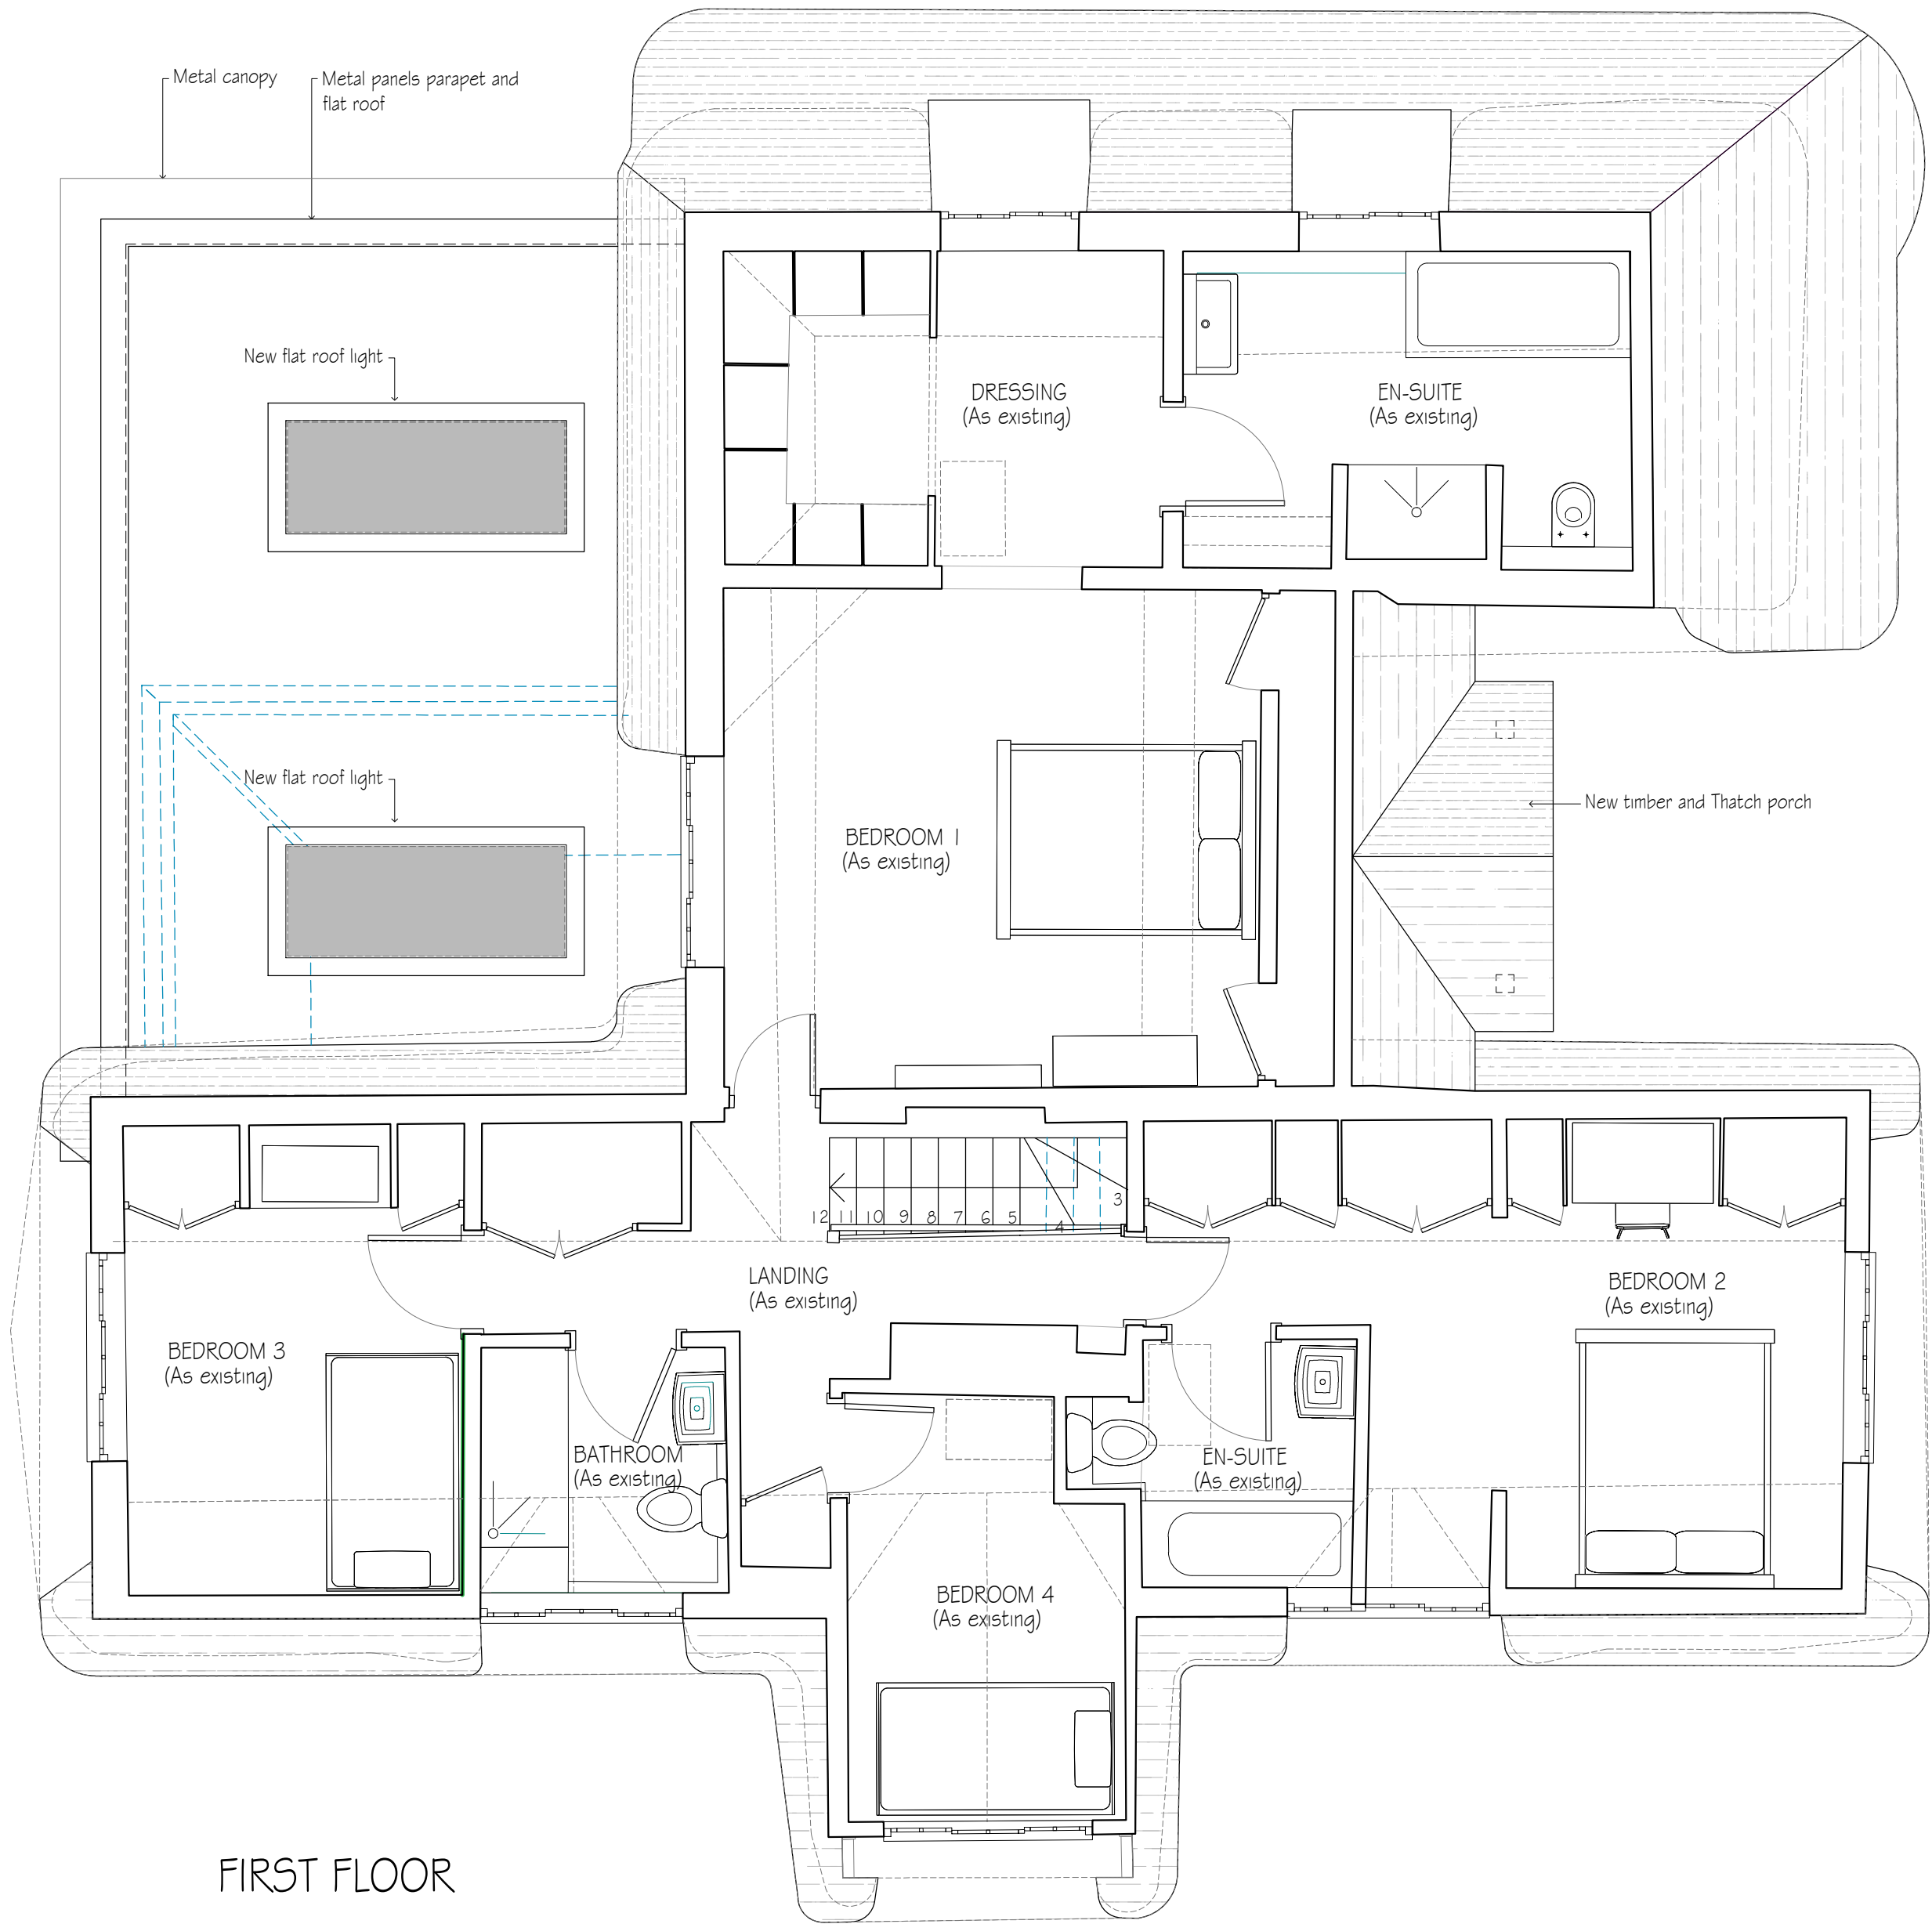

- KEY**
- Existing Wall
  - New Wall
  - New or adjusted opening in existing wall
  - Wall to be demolished
  - Rooflight or ceiling feature
  - Head height line (1.5m/2m)

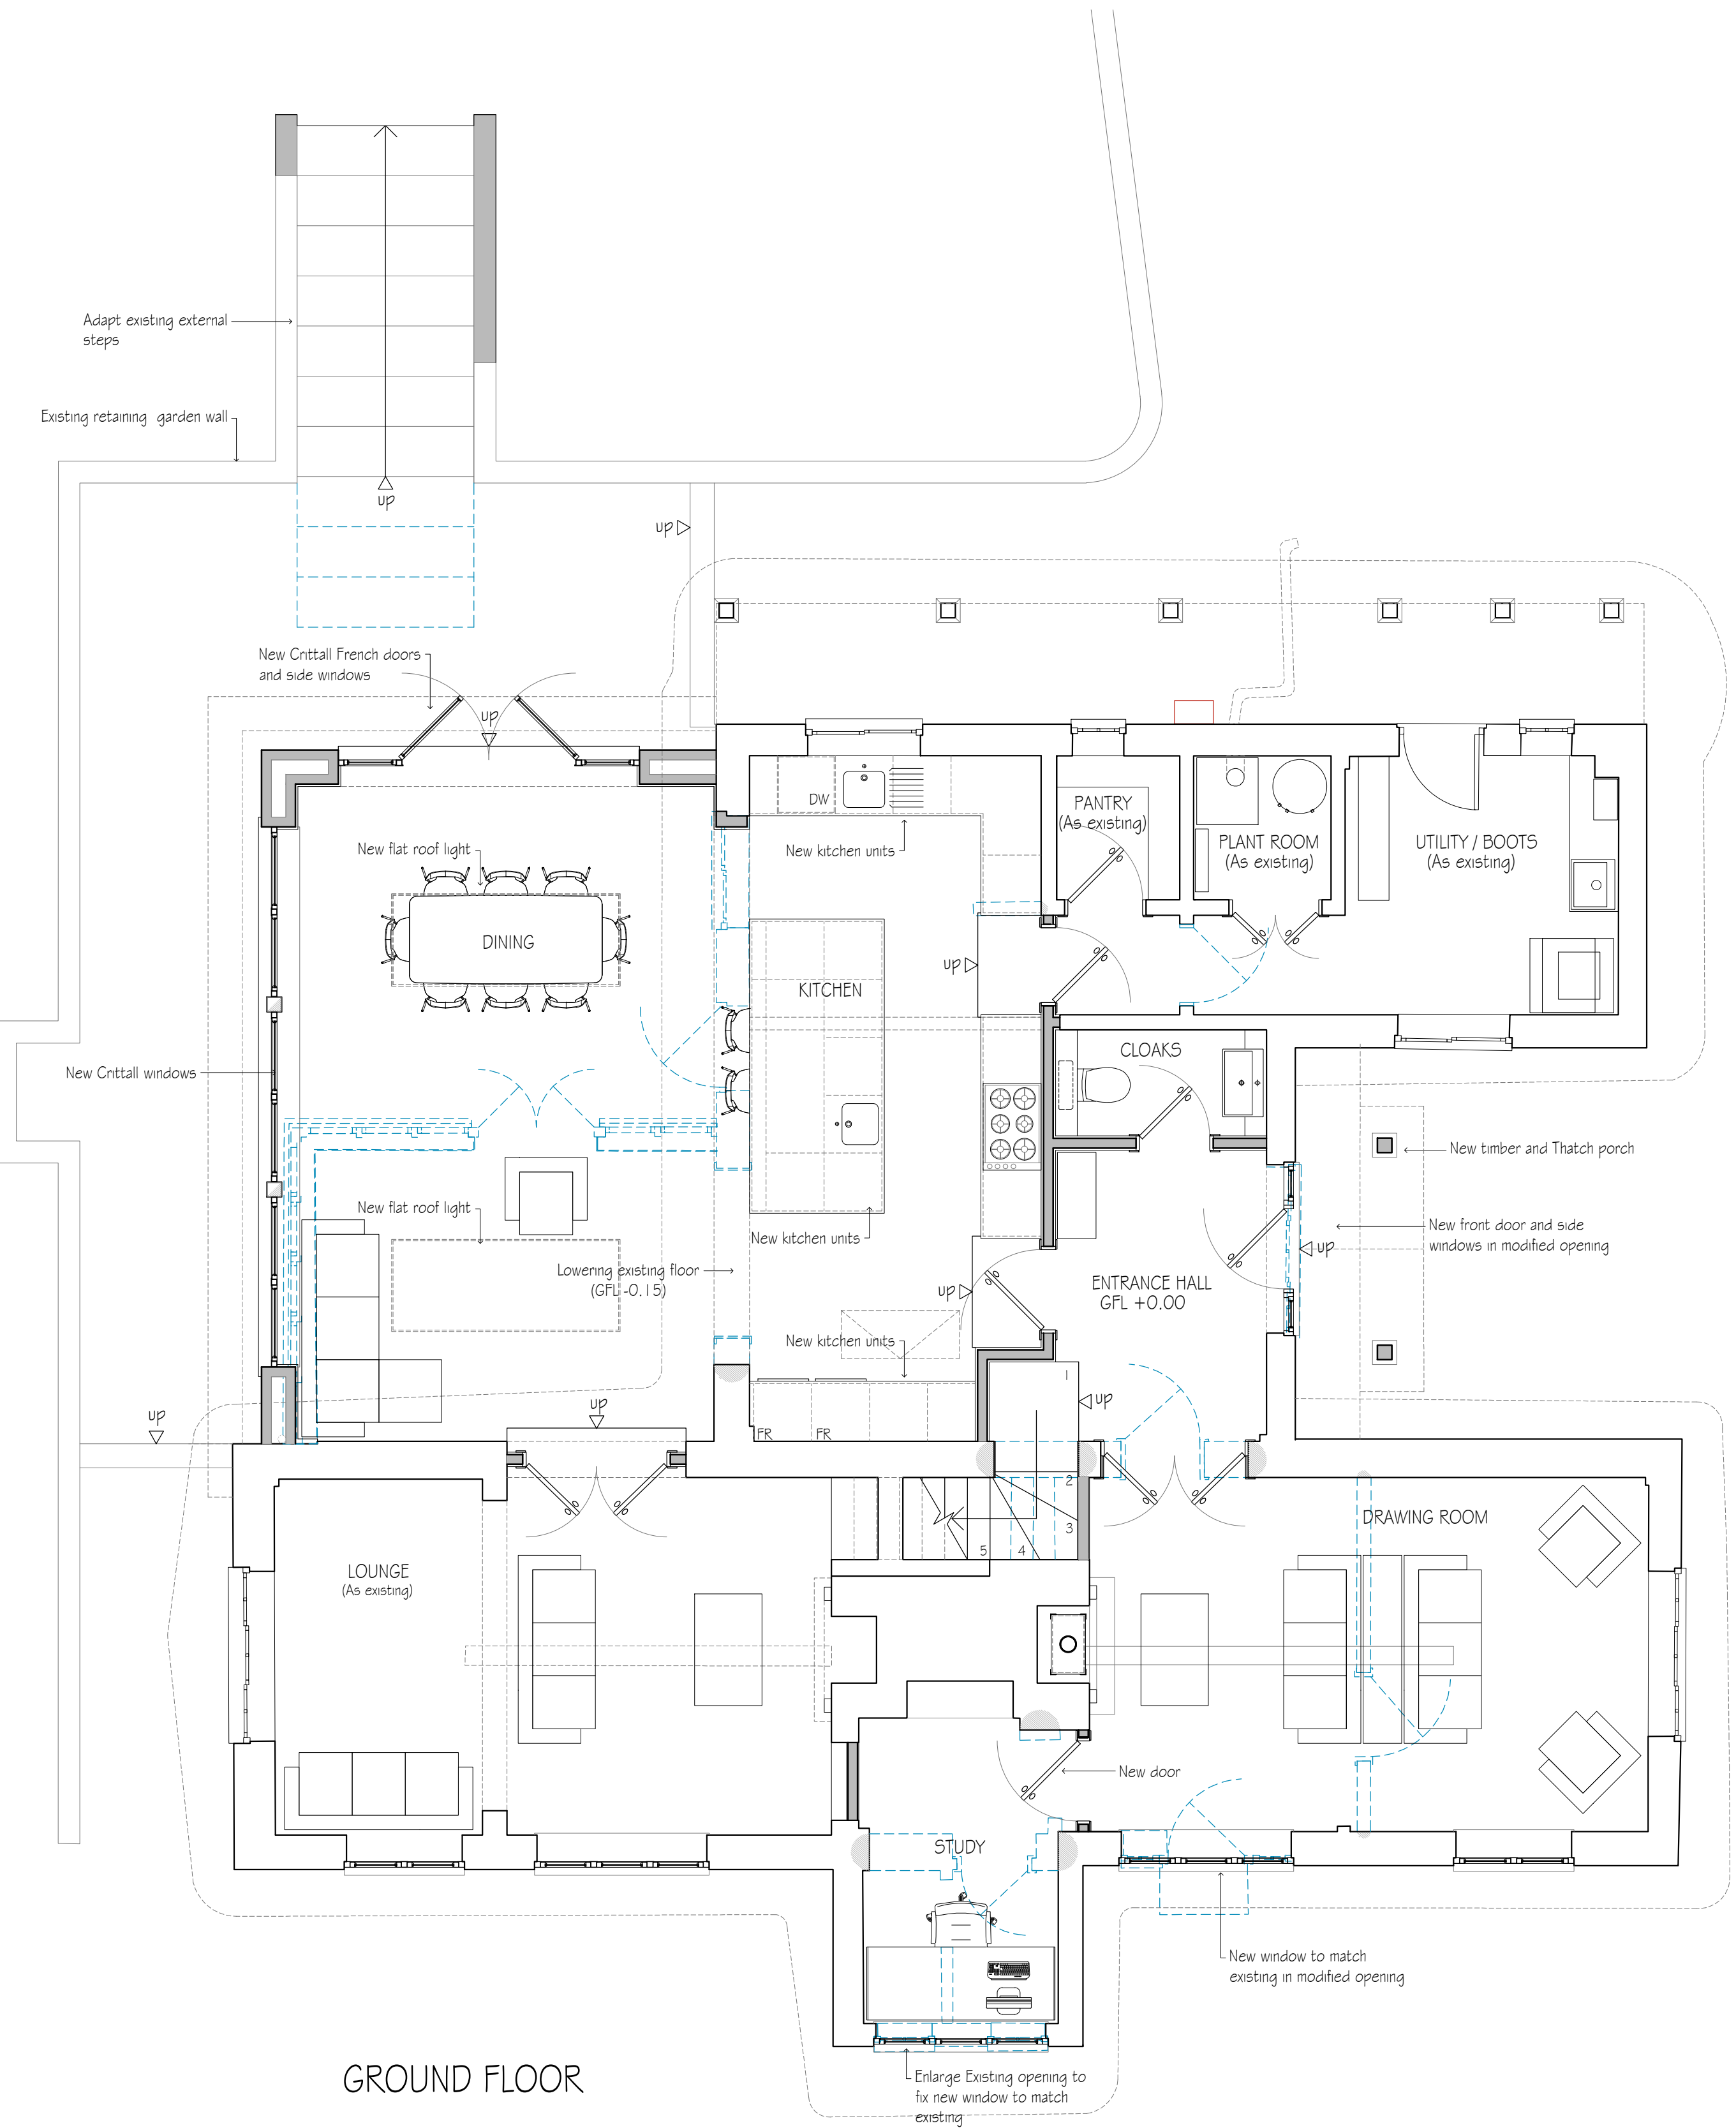

| revisions | initial | date |
|-----------|---------|------|
|-----------|---------|------|

Contractors, Sub Contractors and Suppliers are to check all relevant dimensions and levels of site and buildings before commencing any shop drawings or building work.

This drawing is copyright and may not be reproduced in any part of form without the written consent of Fowler Architecture and Planning

project  
BROOMSGROVE LODGE  
SN9 5LE Wiltshire

## Proposed Floor Plans

scale  
1:50 @A1

drawn by  
-

date  
Jun '26

240324-02

drawing no  
-

rev  
-



39 High Street  
Pewsey  
Wiltshire  
SN9 5AF

tel (01672) 569444

fax (01672) 569488

enquiries@faap.co.uk