


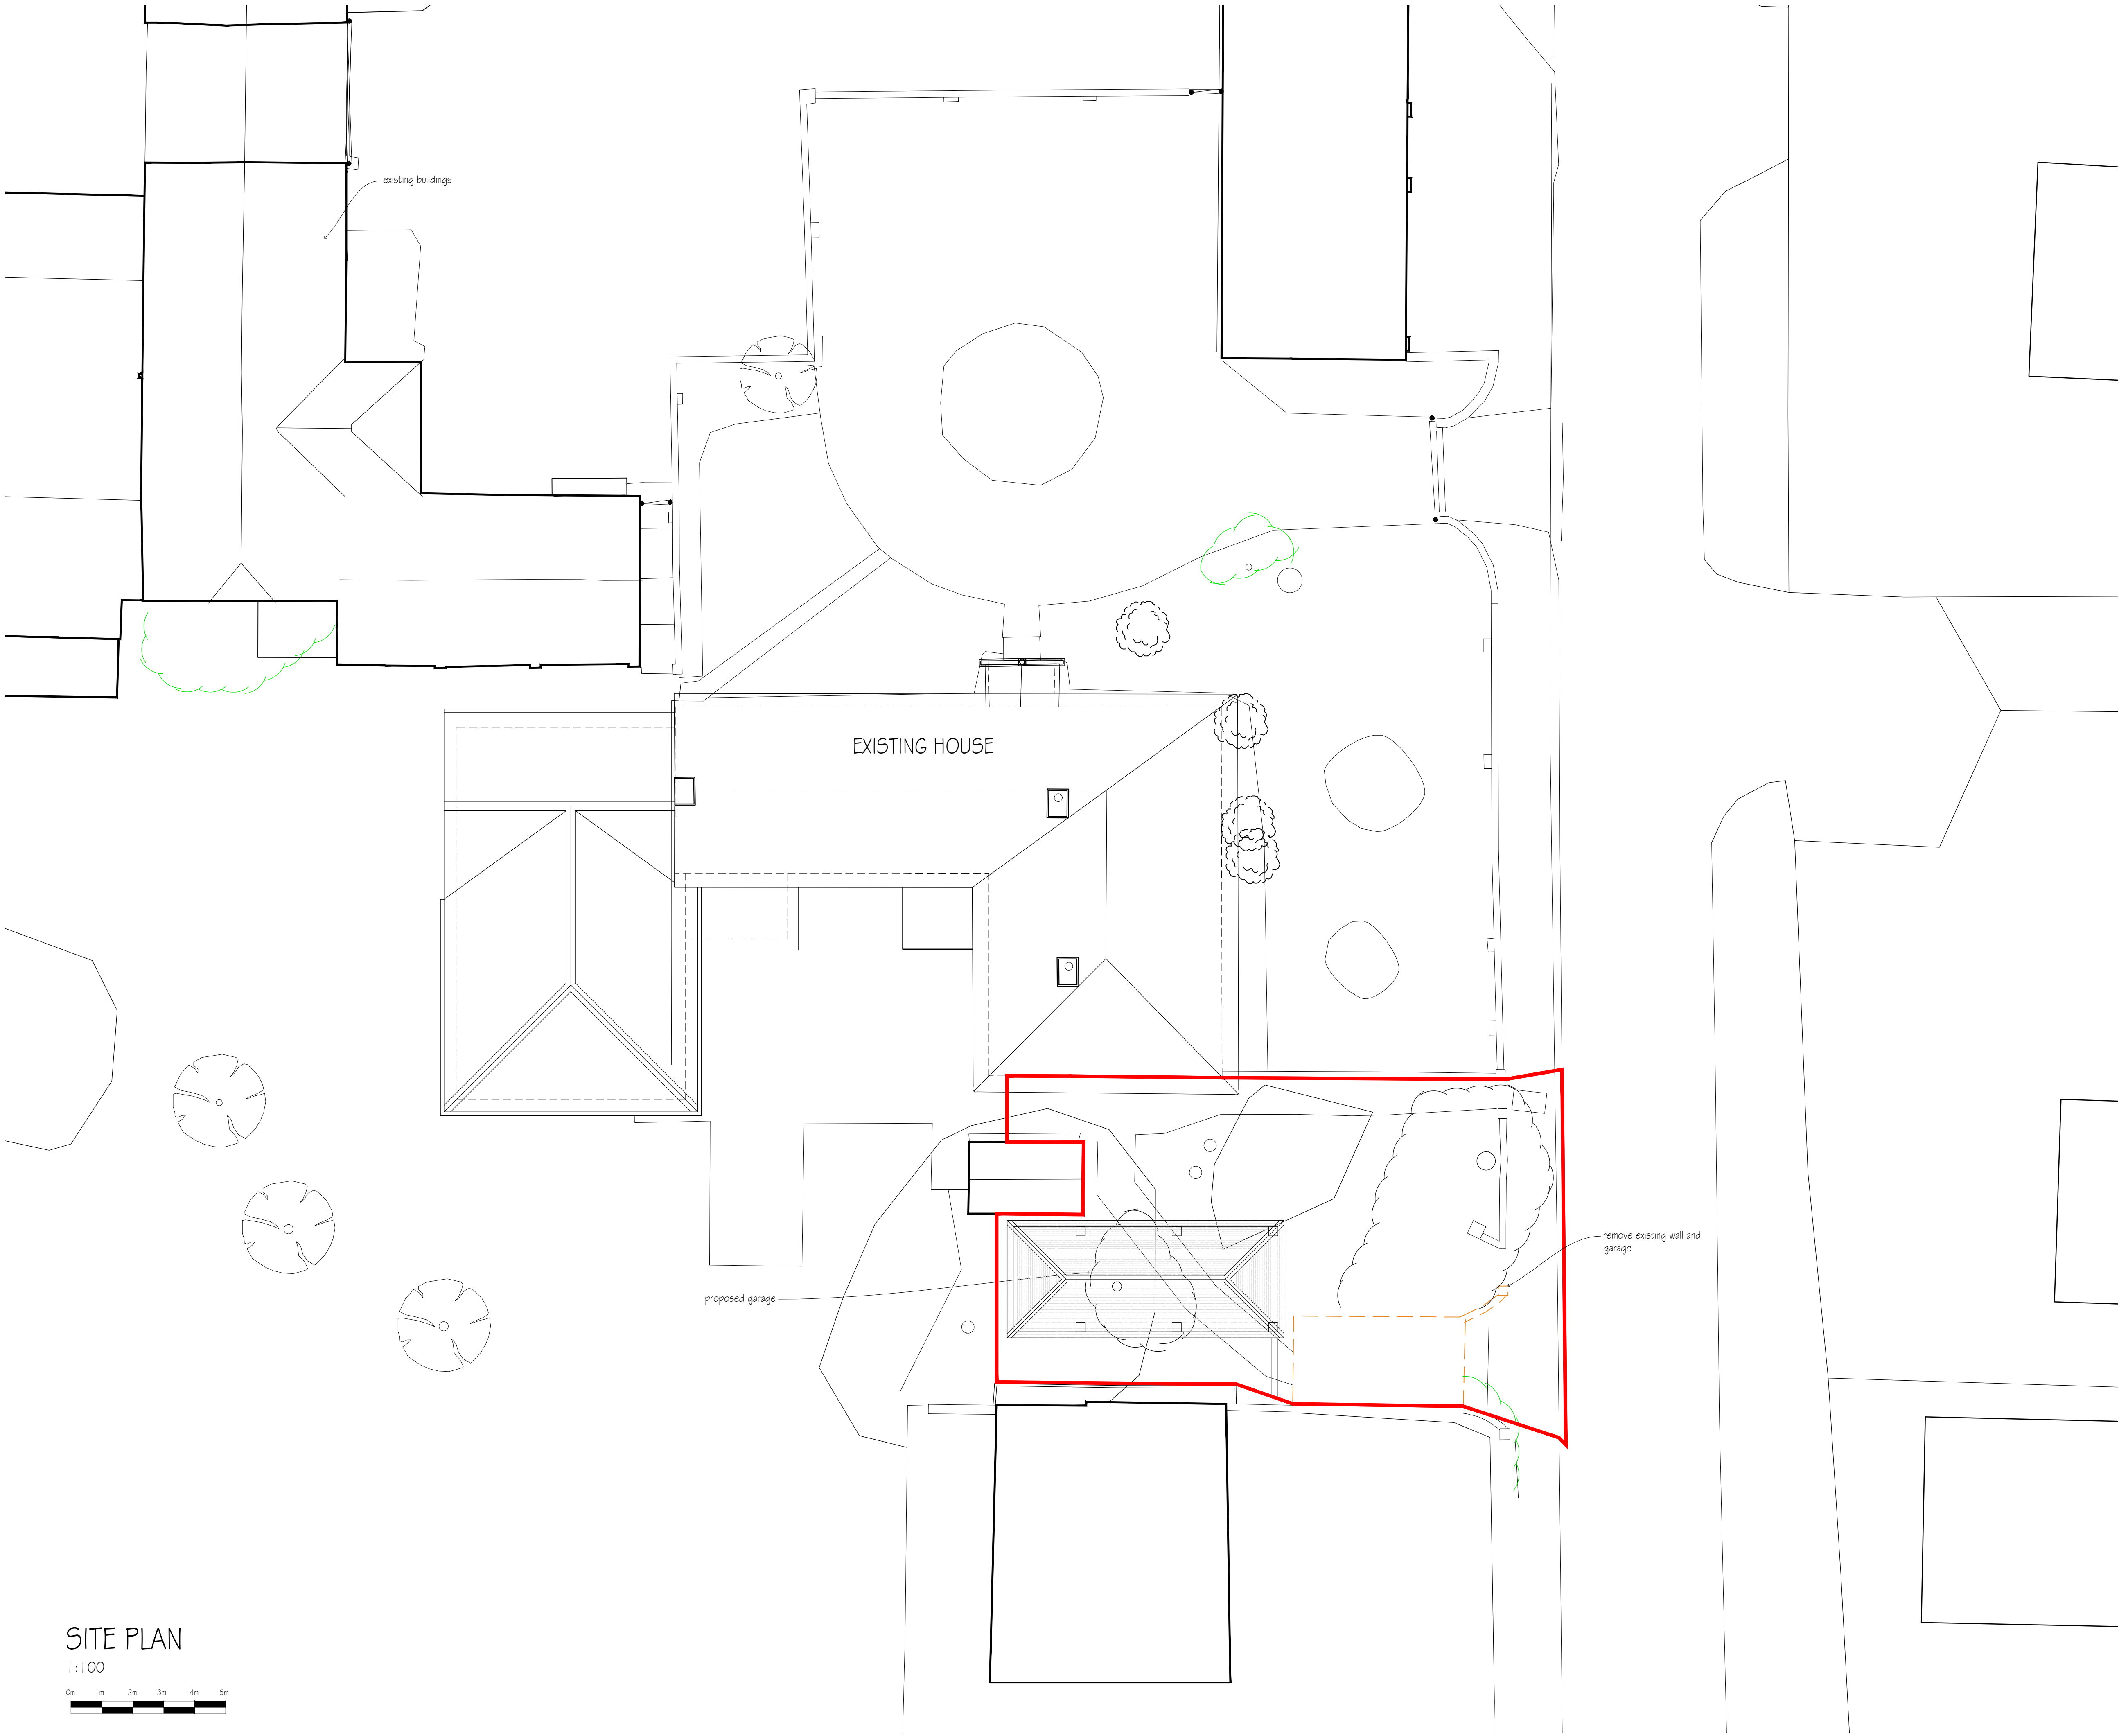

SITE PLAN
1:100

revisions	initial	date
-----------	---------	------

Contractors, Sub Contractors and Suppliers are to check all relevant dimensions and levels of site and buildings before commencing any shop drawings or building work.

This drawing is copyright and may not be reproduced in any part of form without the written consent of Fowler Architecture and Planning

project
MANOR FARM
 Chirton
 Wiltshire SN10 3QS

drawing
Carport Site Plan

scale
1:100 @A1


drawn by
DB

date
Sept '25

221208-33

drawing no

rev

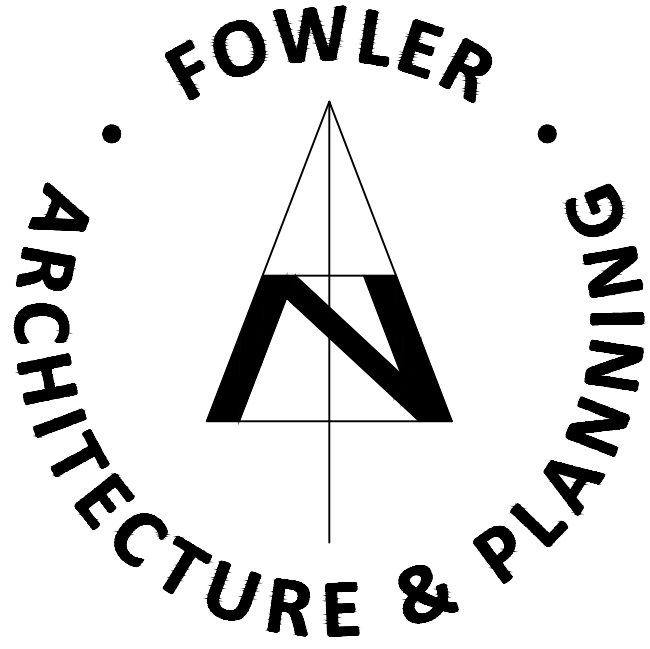

39 High Street
 Pewsey
 Wiltshire
 SN9 5AF
 tel (01672) 569444
 enquiries@faap.co.uk