



Notes:
All drawings to be read in conjunction with all other drawings as noted on issue sheet.


- MATERIALS LEGEND
- A1 Corral
Dark grey - Cladding panels
 - A2 Restaurant Stall Riser
Dark grey - Engineering brick
 - A3 Security Doors
PPC RAL 7022 Umbra Grey
 - A4 Canopies and Columns
PPC RAL 9003 Signal White
 - A5 Restaurant
Timber effect - Cladding panels
 - A6 Restaurant
Dark grey - Cladding panels
 - A7 Not in use
 - A8 Window and Doors
PPC RAL 9005 Jet Black frames
 - A9 Plant Parapet
Black cladding panels

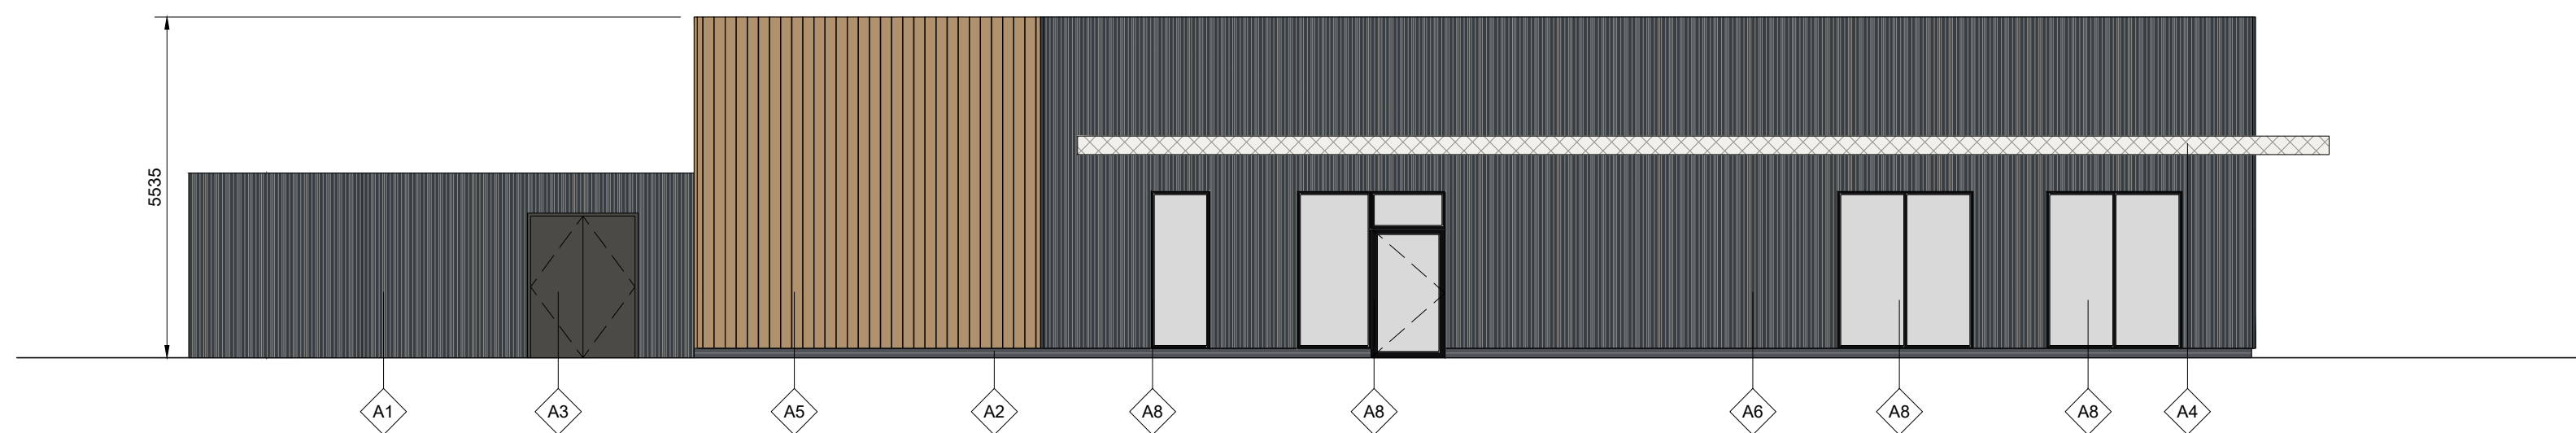


NORTH ELEVATION

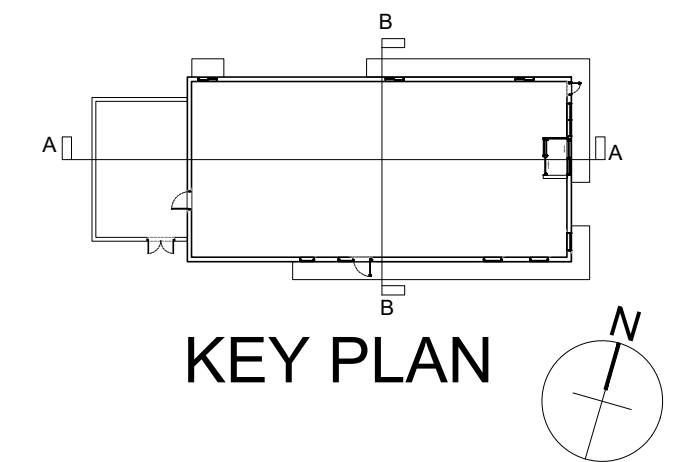


EAST ELEVATION

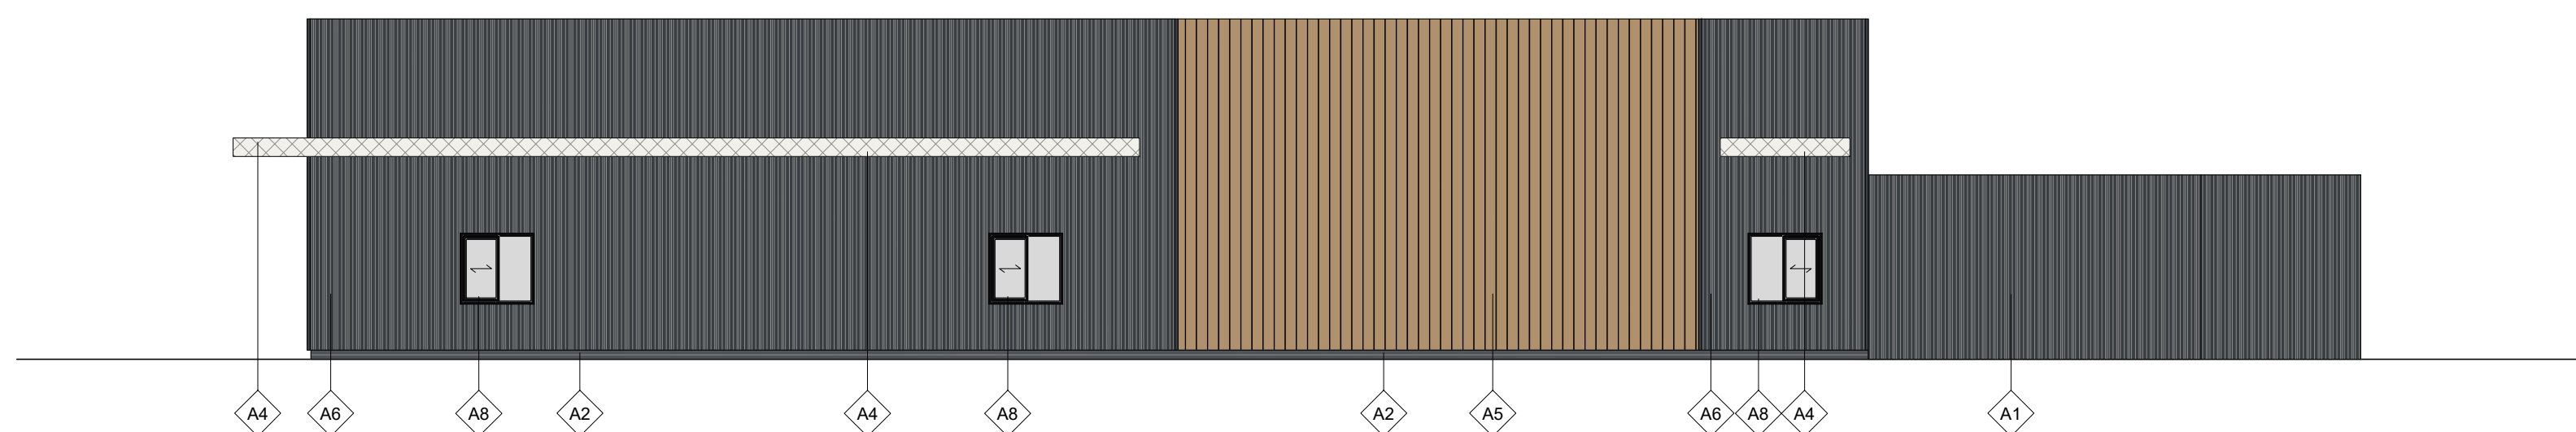


SOUTH ELEVATION

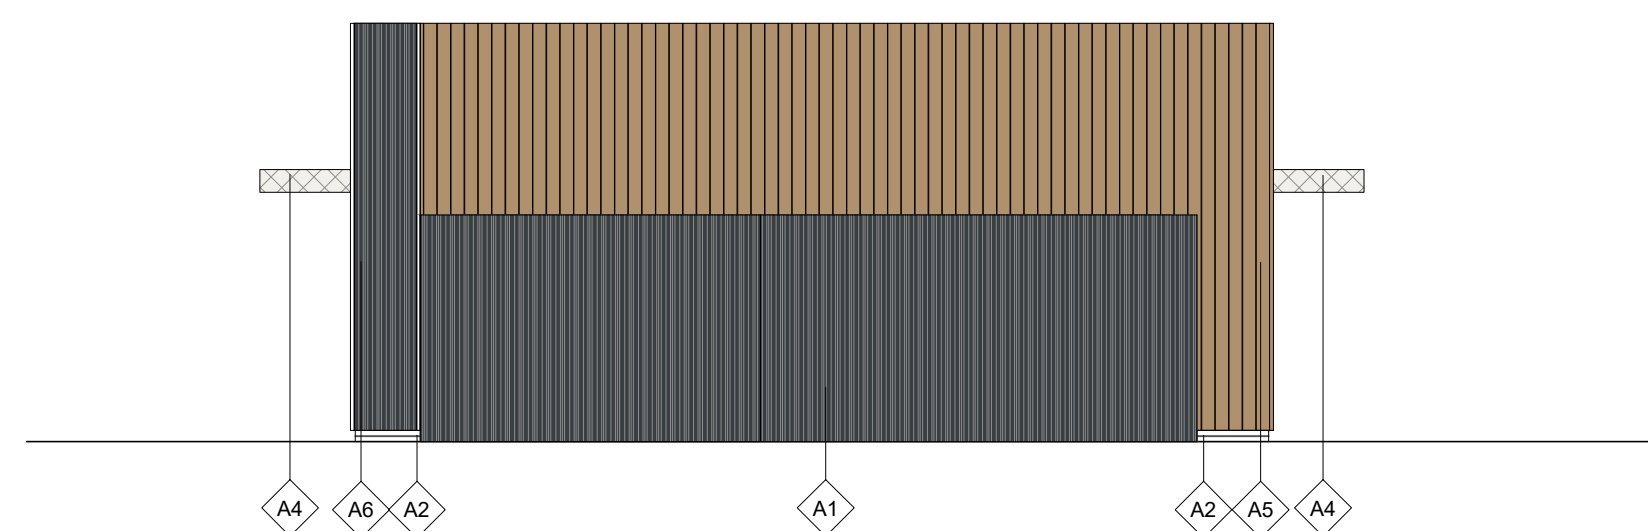

WEST ELEVATION

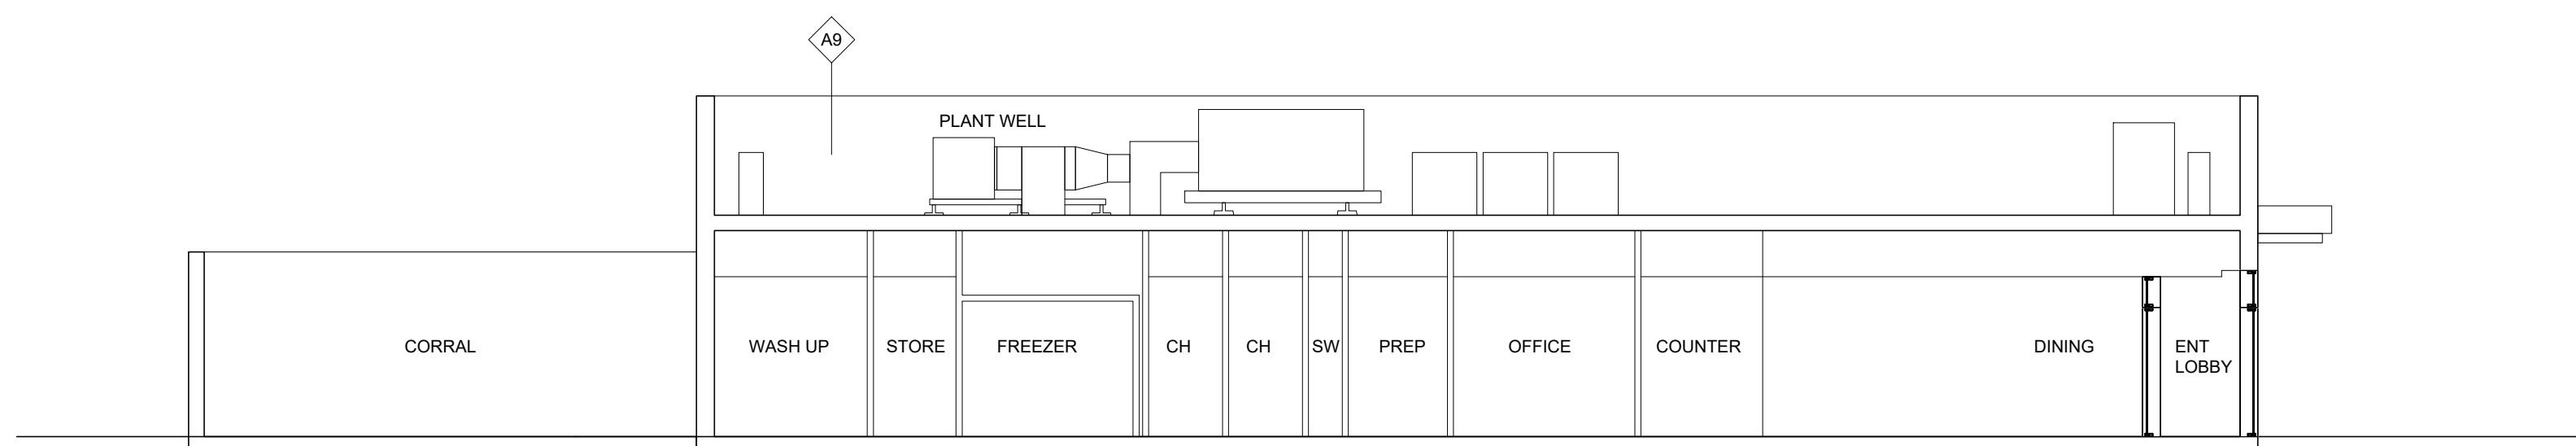

SECTION A-A

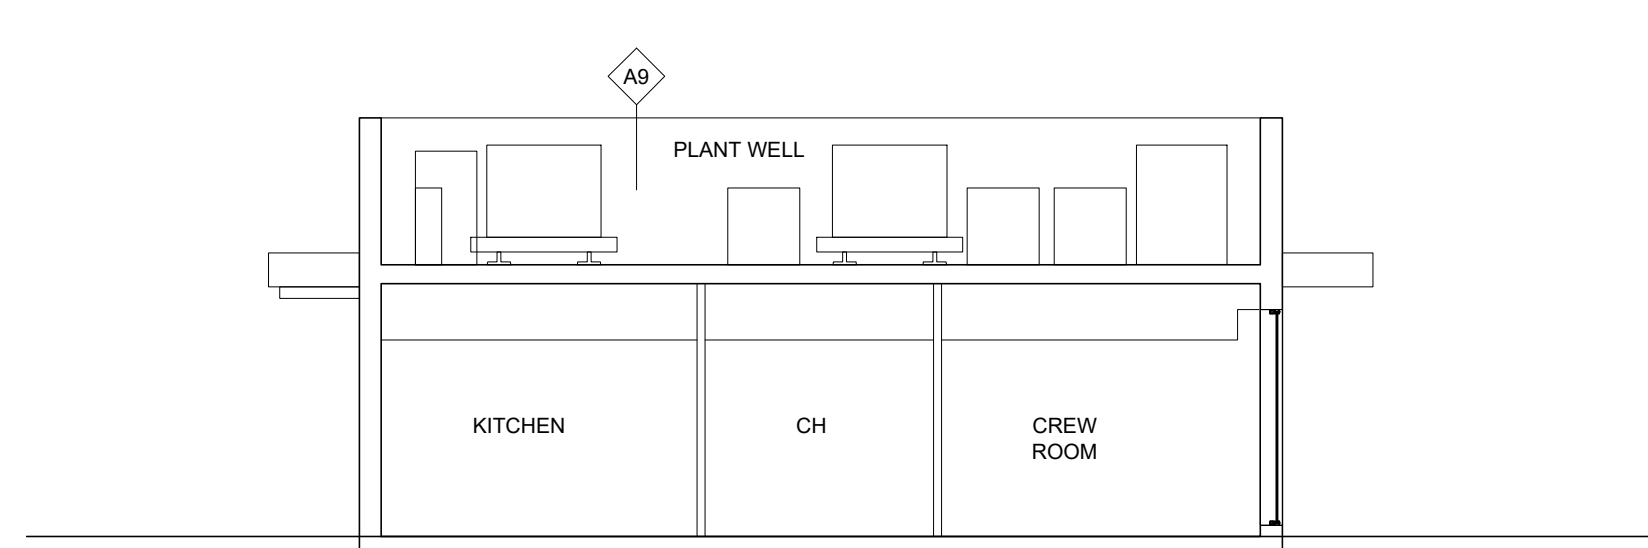

SECTION B-B

REV.	DATE	DRAWING REVISIONS	BY	CHECKED

GENERAL NOTES:
All works are to be undertaken in accordance with the Building Regulations and the latest British Standards.
All proprietary materials and products are to be used solely in accordance with the manufacturer's recommendations.
All dimensions to be checked on site prior to construction.
All risks assessed to comply with the designer's responsibility under the Construction (Design Management) Regulations 2015.

PROPOSED DEVELOPMENT A1
Cannings Hill Garage Horton Road
DEVIZES SN10 2JG

ON BEHALF OF
McDonald's Restaurants Ltd

DRAWING TITLE
Proposed Elevations and Sections

DRAWN BY: GFS
SCALE & SIZE: 1:100@A1
CHECKED BY: [Signature]
DATE: NOV 2025
DRAWING NO.: 9045-SA-2029-P005

