



Notes:
All drawings to be read in conjunction with all other drawings as noted on issue sheet.

NG50 AREAS SCHEDULE	
TYPE	m ²
GIA	288
GEA	310

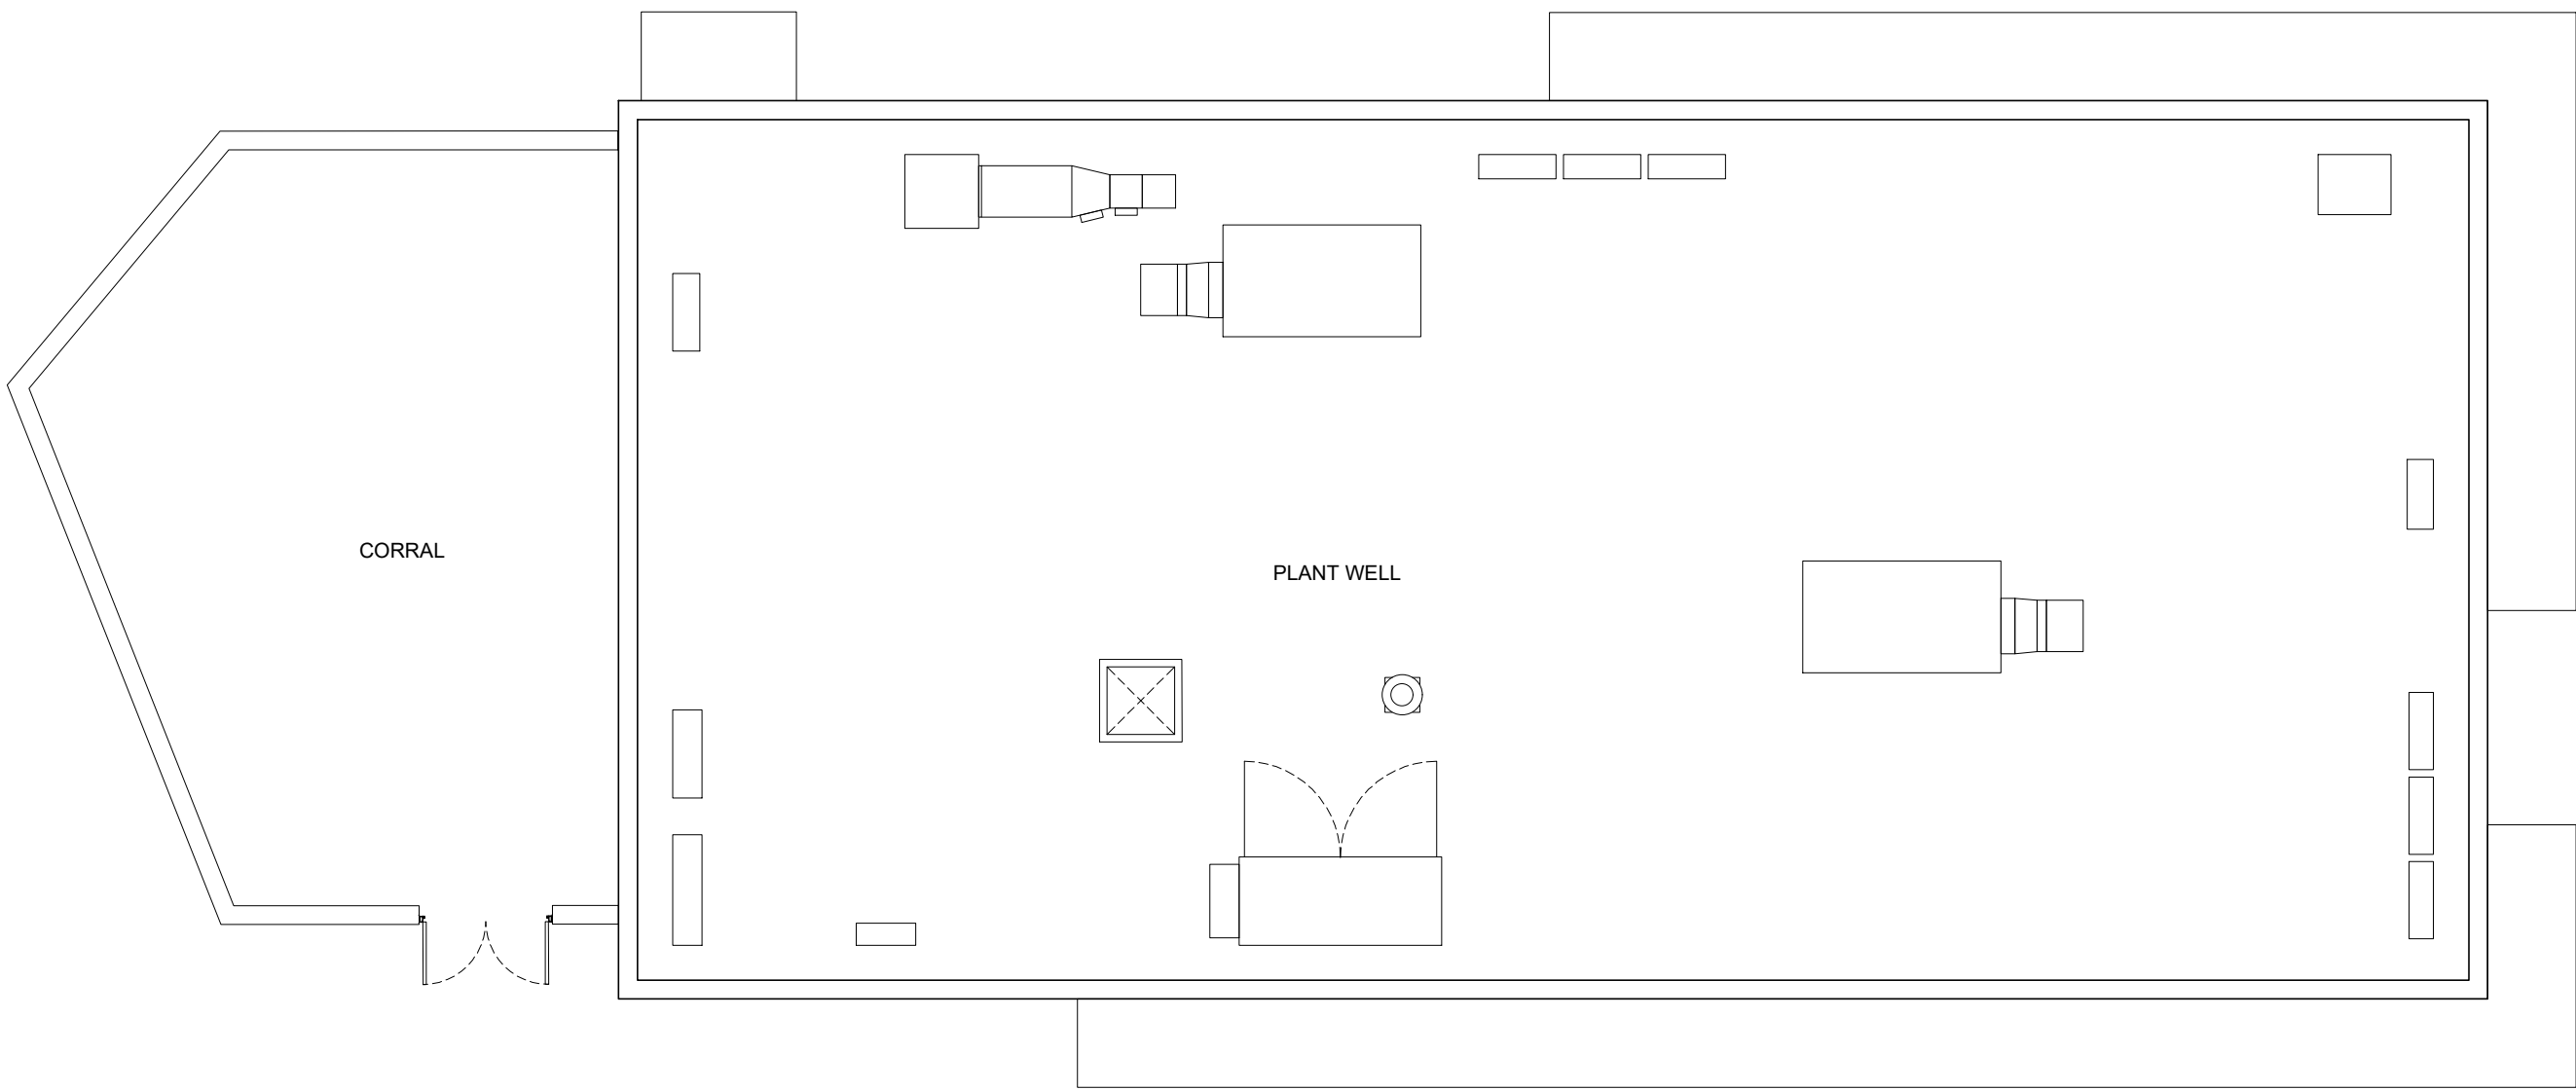

ROOF PLAN

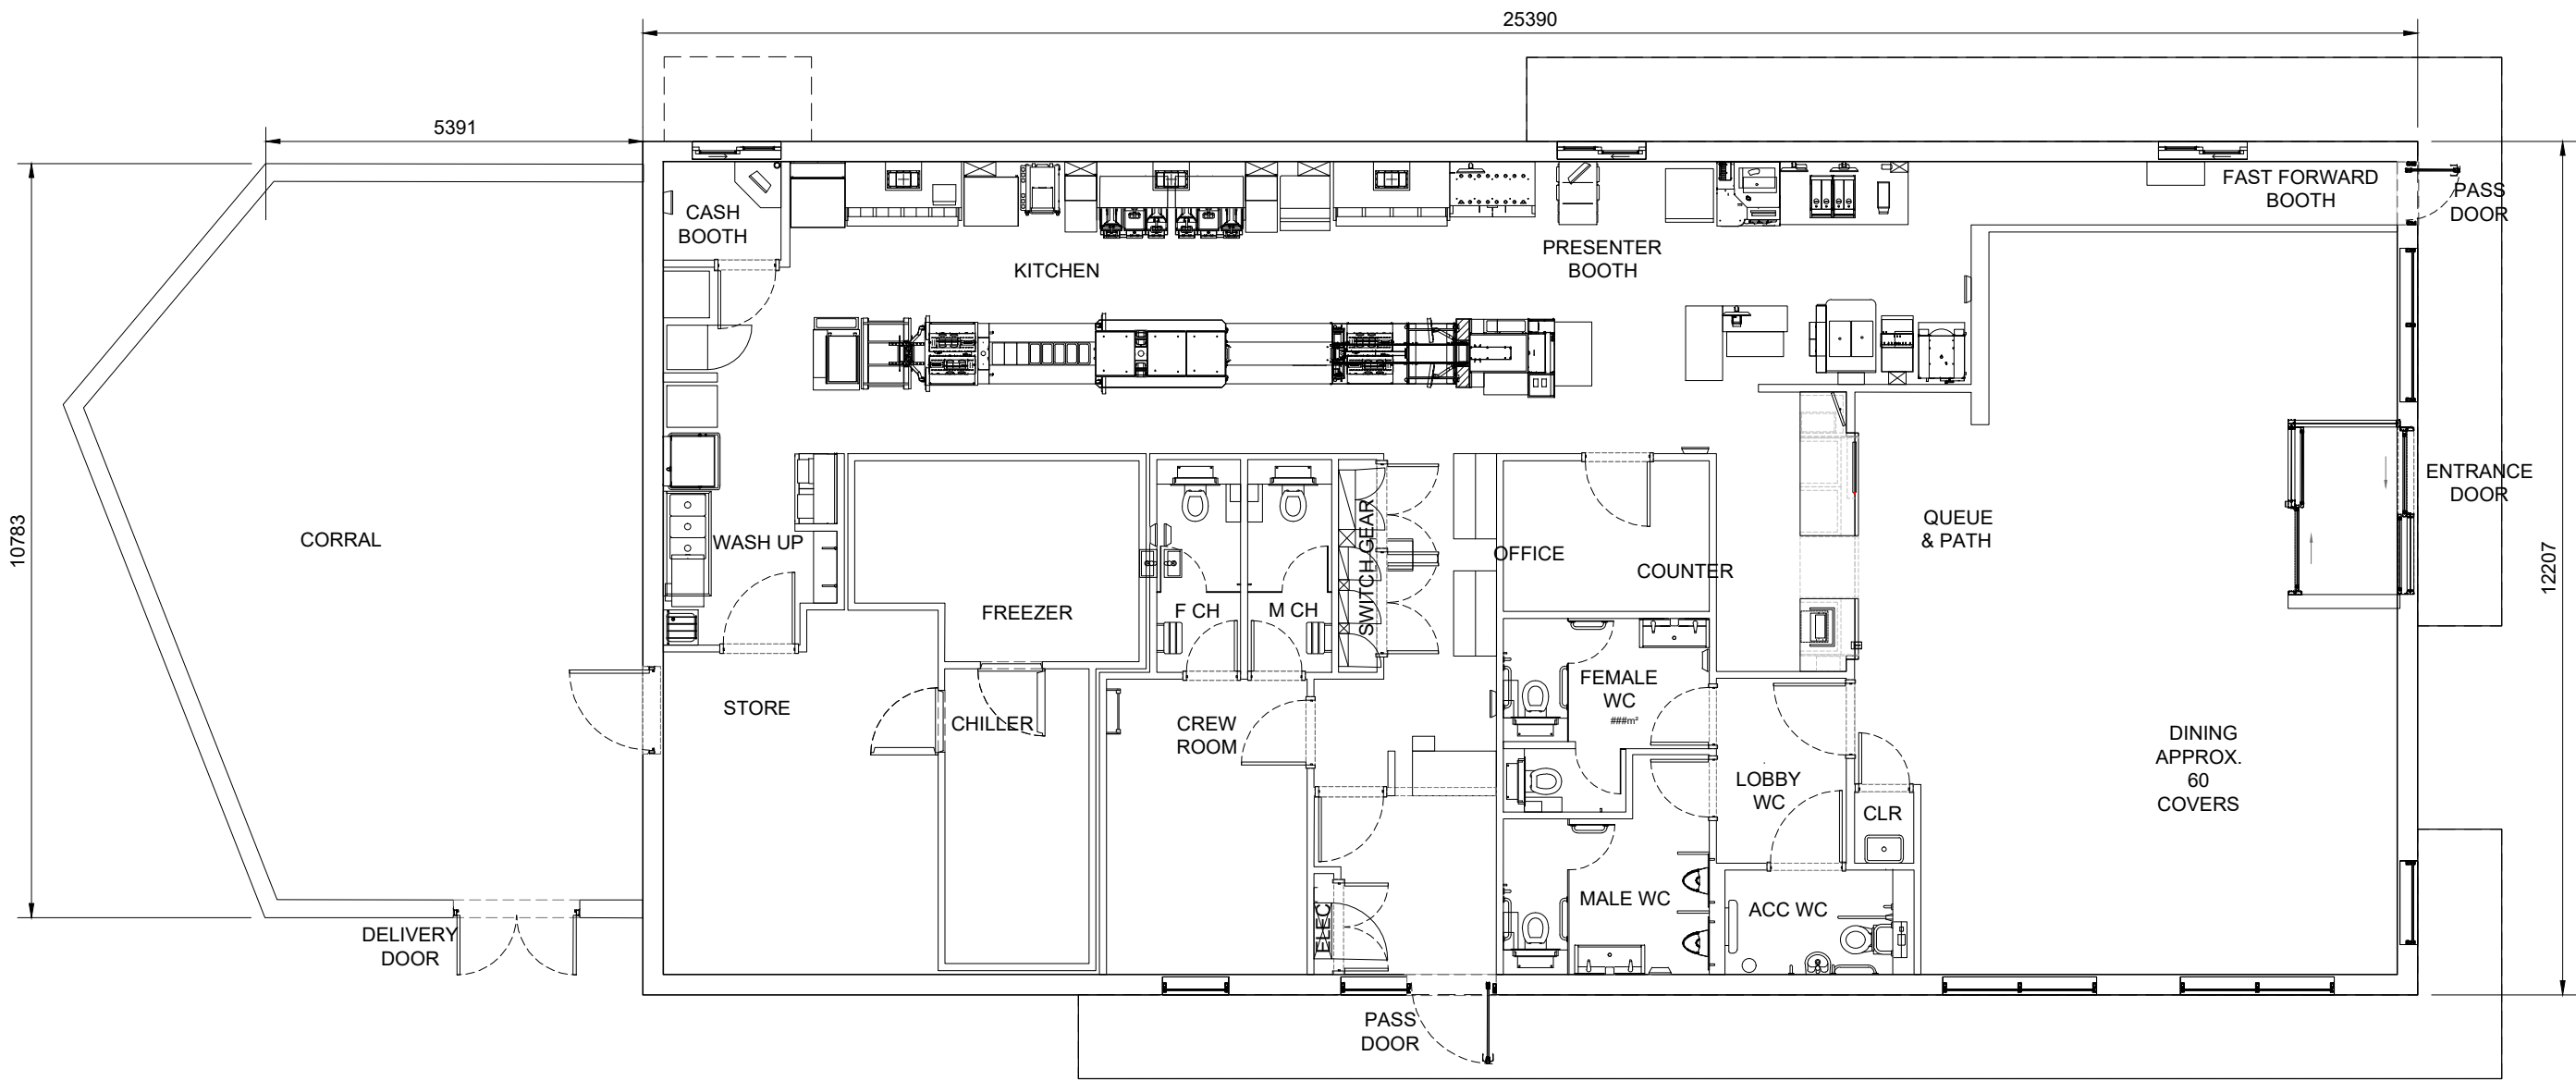

GROUND FLOOR PLAN

REV.	DATE	DRAWING REVISIONS	BY	CHECKED

GENERAL NOTES:
All works are to be undertaken in accordance with the Building Regulations and the latest British Standards.
All proprietary materials and products are to be used strictly in accordance with the manufacturer's recommendations.
All dimensions to be checked on site prior to construction.
All risks assessed to comply with the designer's responsibility under the Construction (Design Management) Regulations 2015.

PROPOSED DEVELOPMENT AT: Canning Hill Garage, Horton Road
DEVIZES SN10 2JG

ON BEHALF OF: McDonald's Restaurants Ltd

DRAWING TITLE: Ground Floor and Roof Plans

DRAWN BY: SCALE & SIZE: 1:100@A1
CHECKED BY: DATE: March 2025
DRAWING NO.: 9045-SA-2029-P006

NG50

