




Ordnance Survey, (c) Crown Copyright 2026. All rights reserved. Licence number 100022432

LOCATION PLAN
1:1250

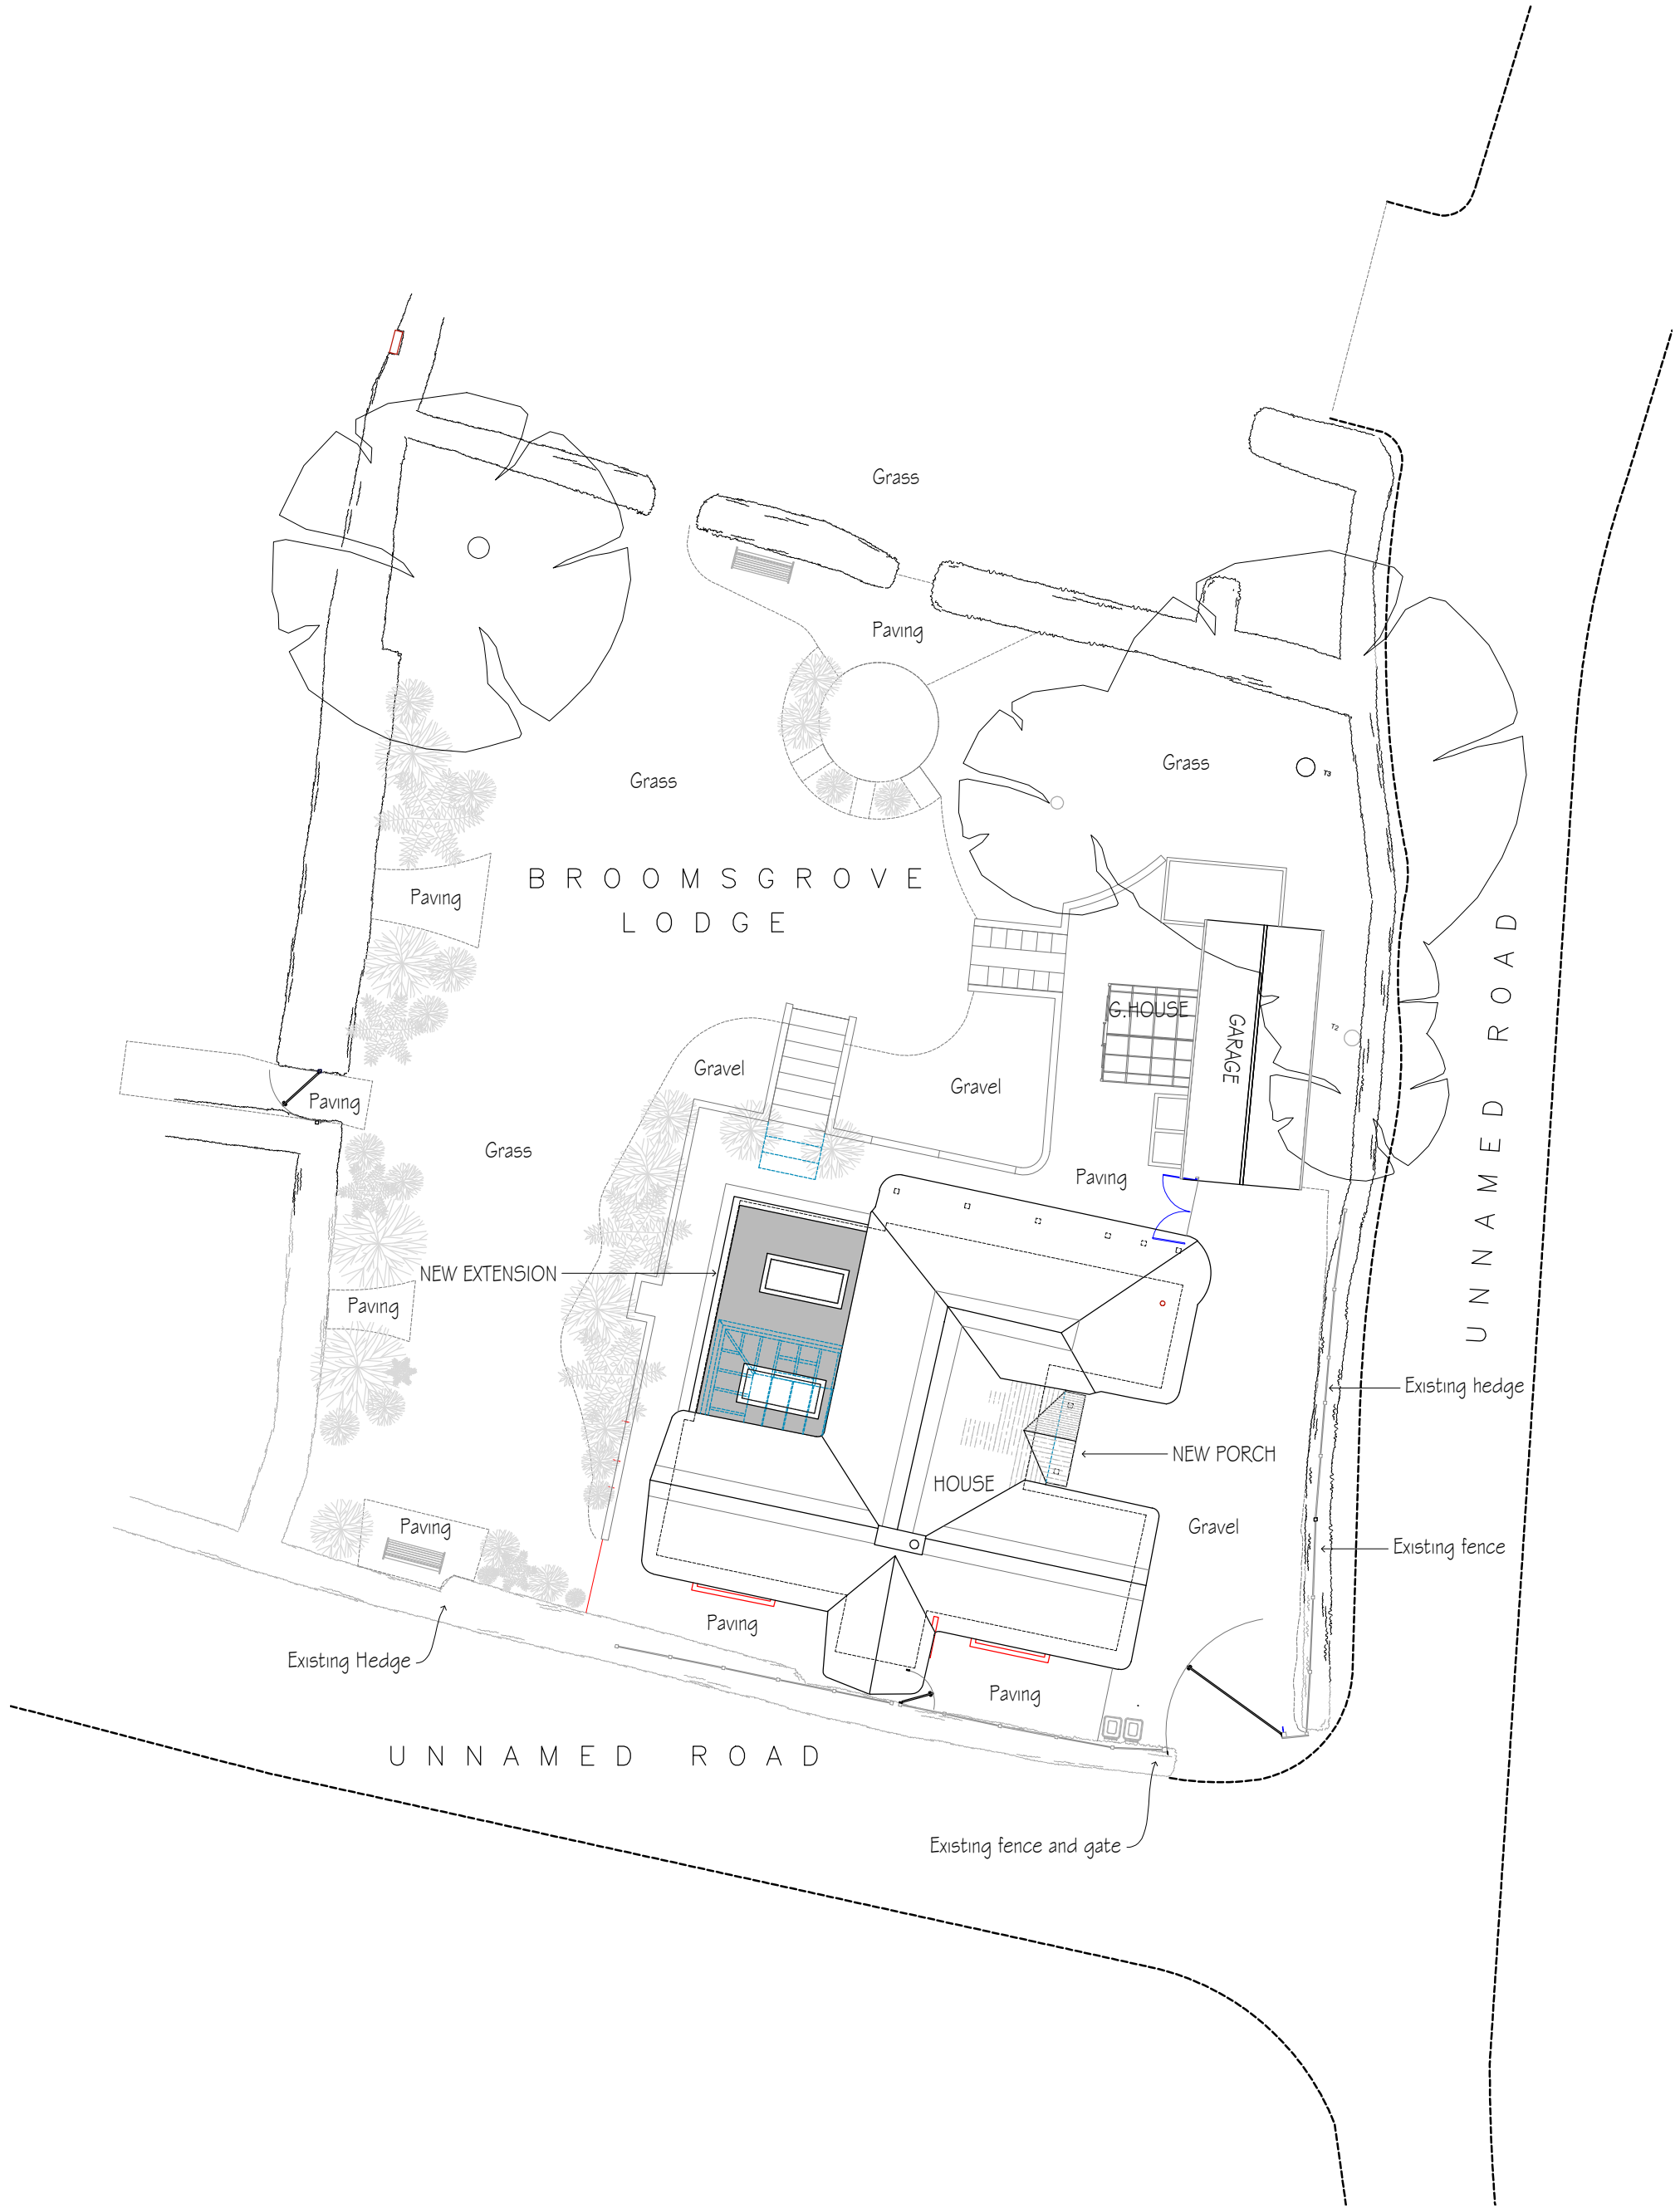

SITE PLAN
1:200



revisions	initial	date
-----------	---------	------

Contractors, Sub Contractors and Suppliers are to check all relevant dimensions and levels of site and buildings before commencing any shop drawings or building work.

This drawing is copyright and may not be reproduced in any part of form without the written consent of Fowler Architecture and Planning

project
BROOMSGROVE LODGE
SN9 5LE Wiltshire

drawing
Location & Site Plan

scale
1:1250, 1:200 @A1


drawn by
-

date
Jun'26

240324-01

drawing no

rev

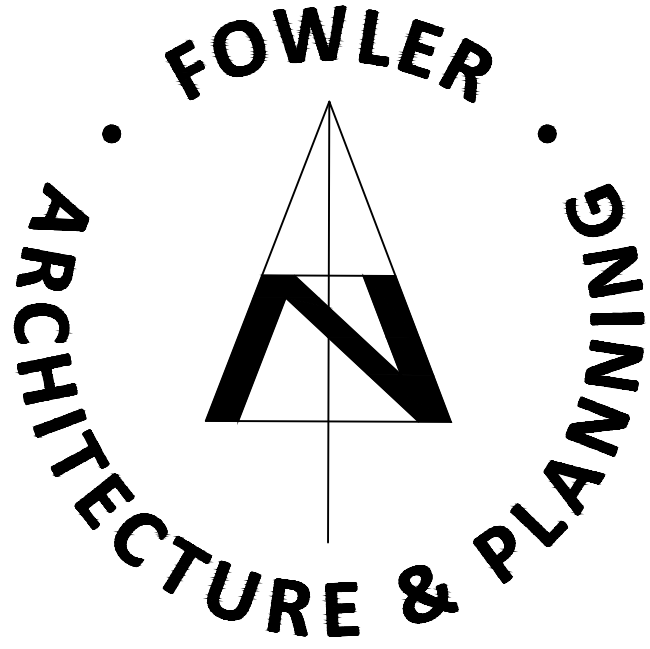

39 High Street
Pewsey
Wiltshire
SN9 5AF

tel (01672) 569444
fax (01672) 569488
enquiries@faap.co.uk