



EXISTING – PROPOSED ROOF PLAN . SCALE 1:100 . MAY 2026 . DRAWING No 03

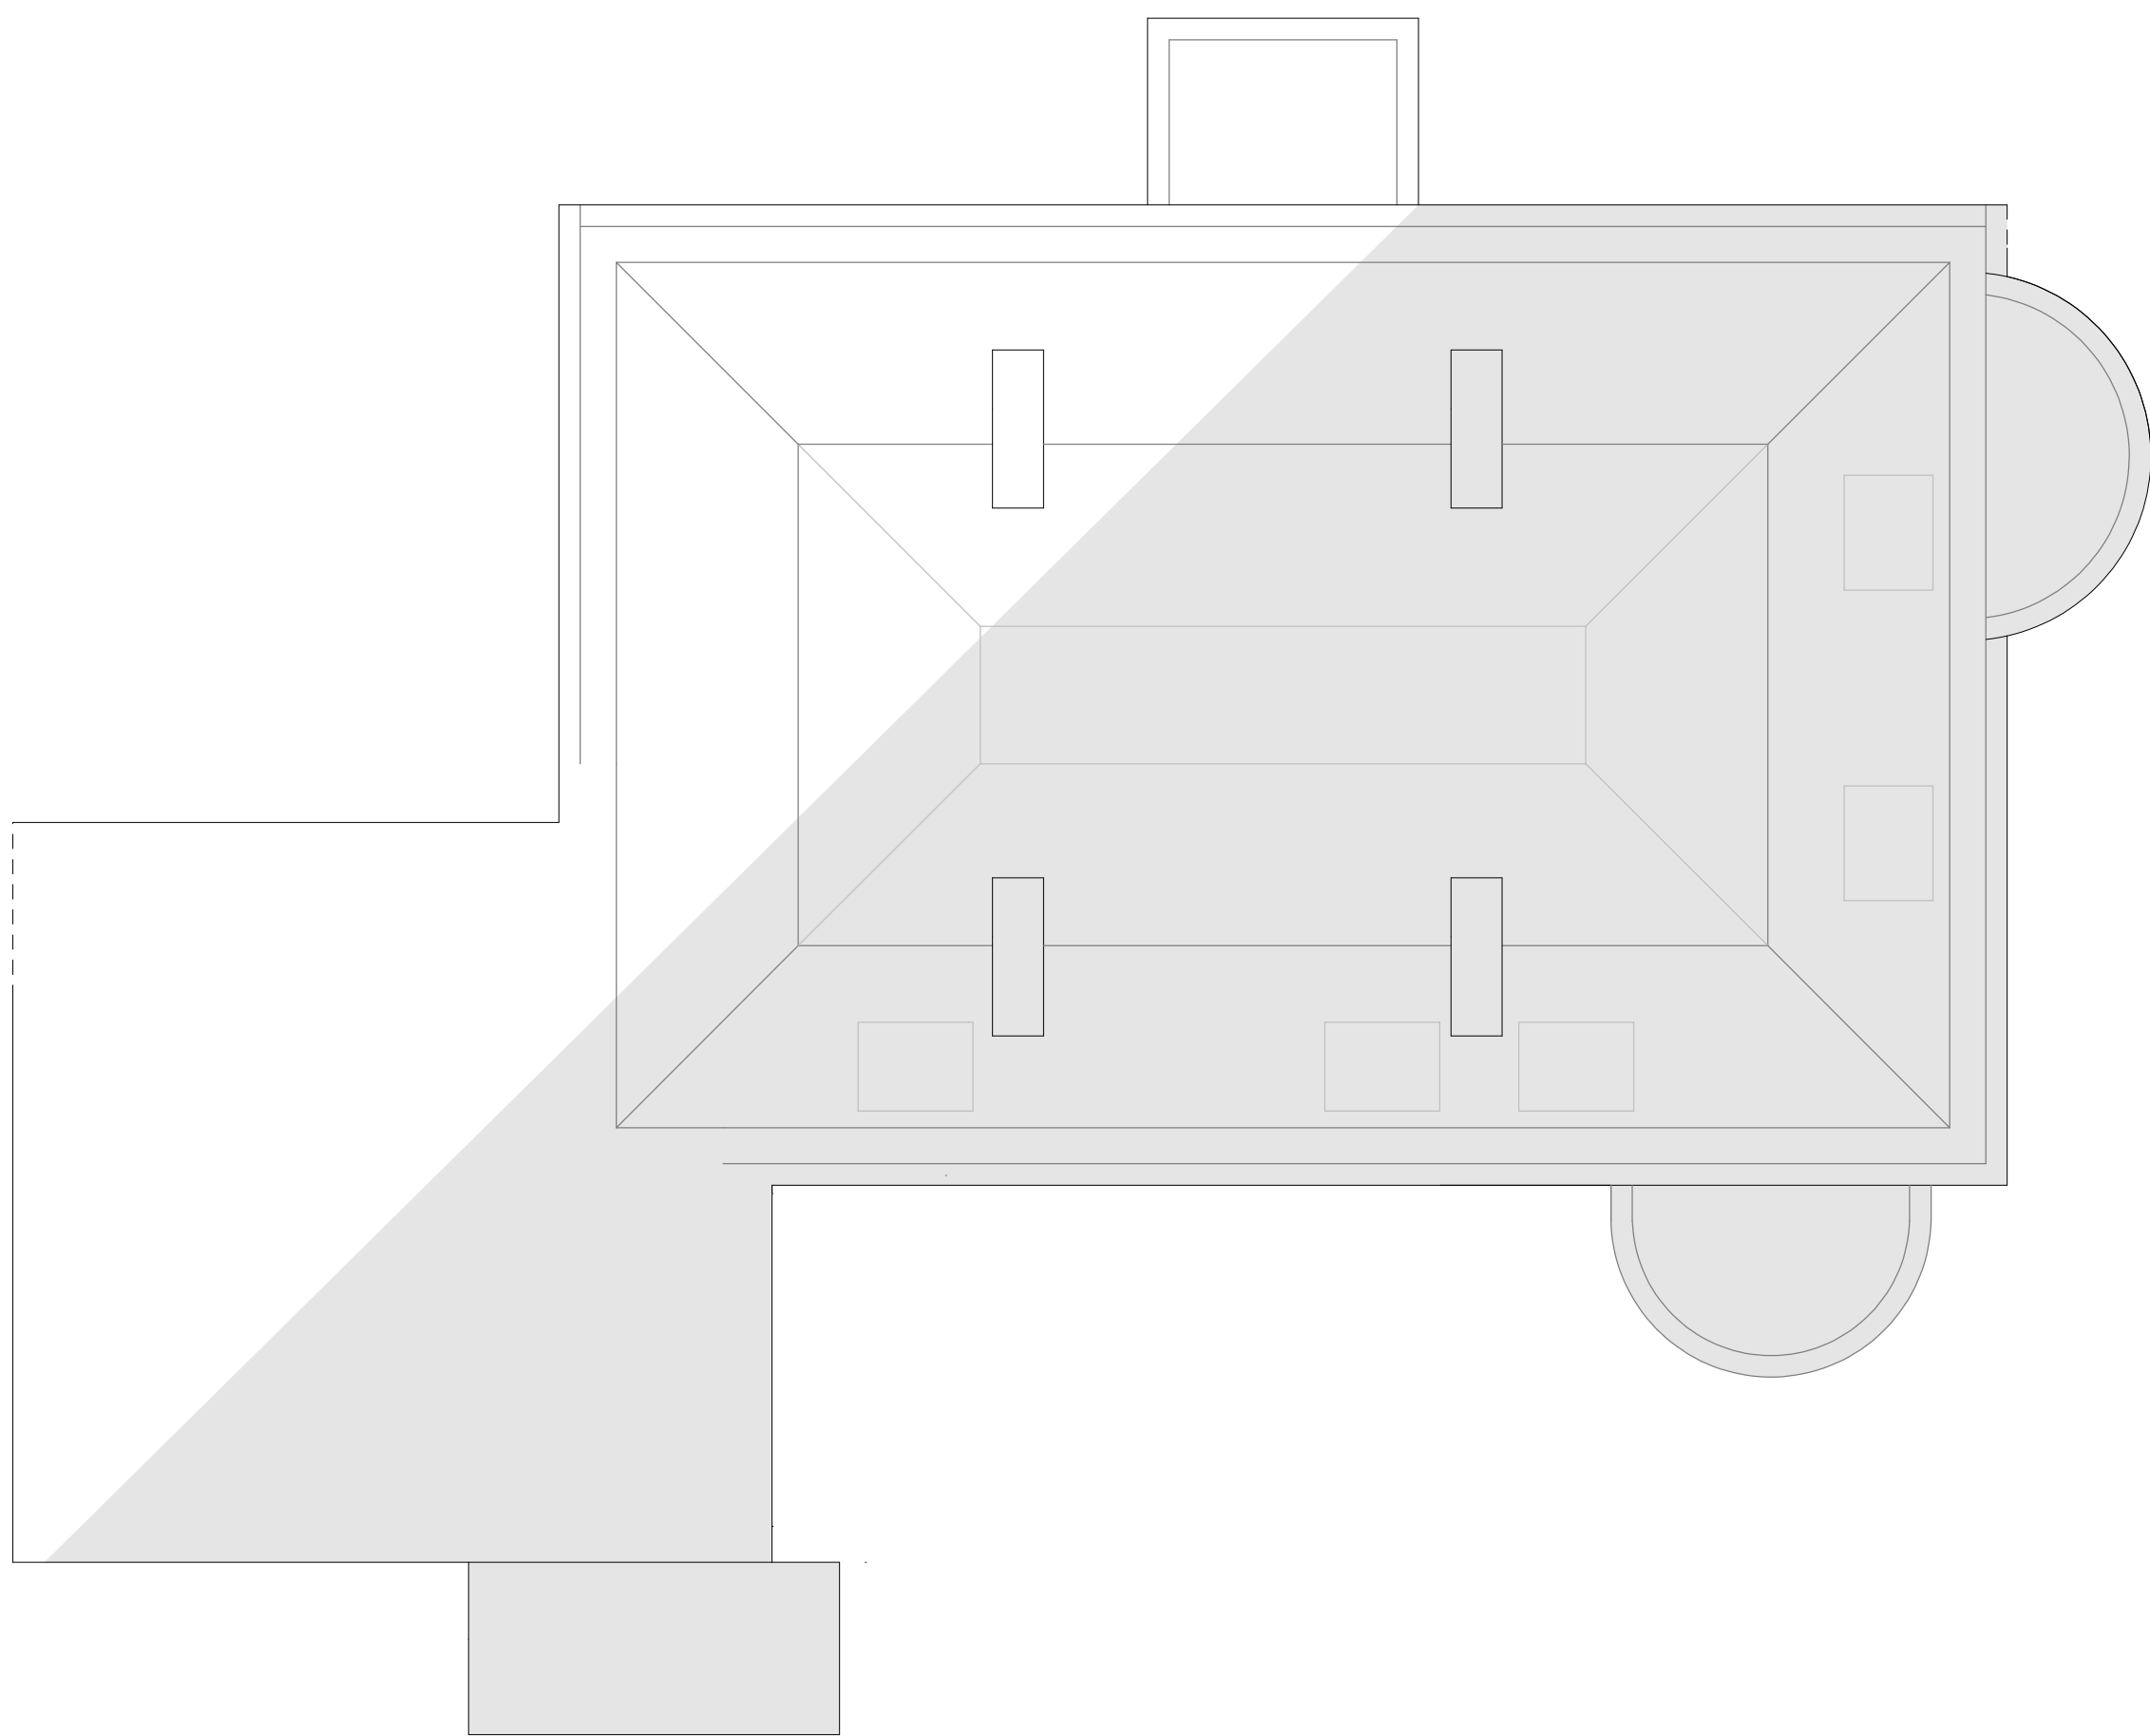

Original paper size A1



E X I S T I N G

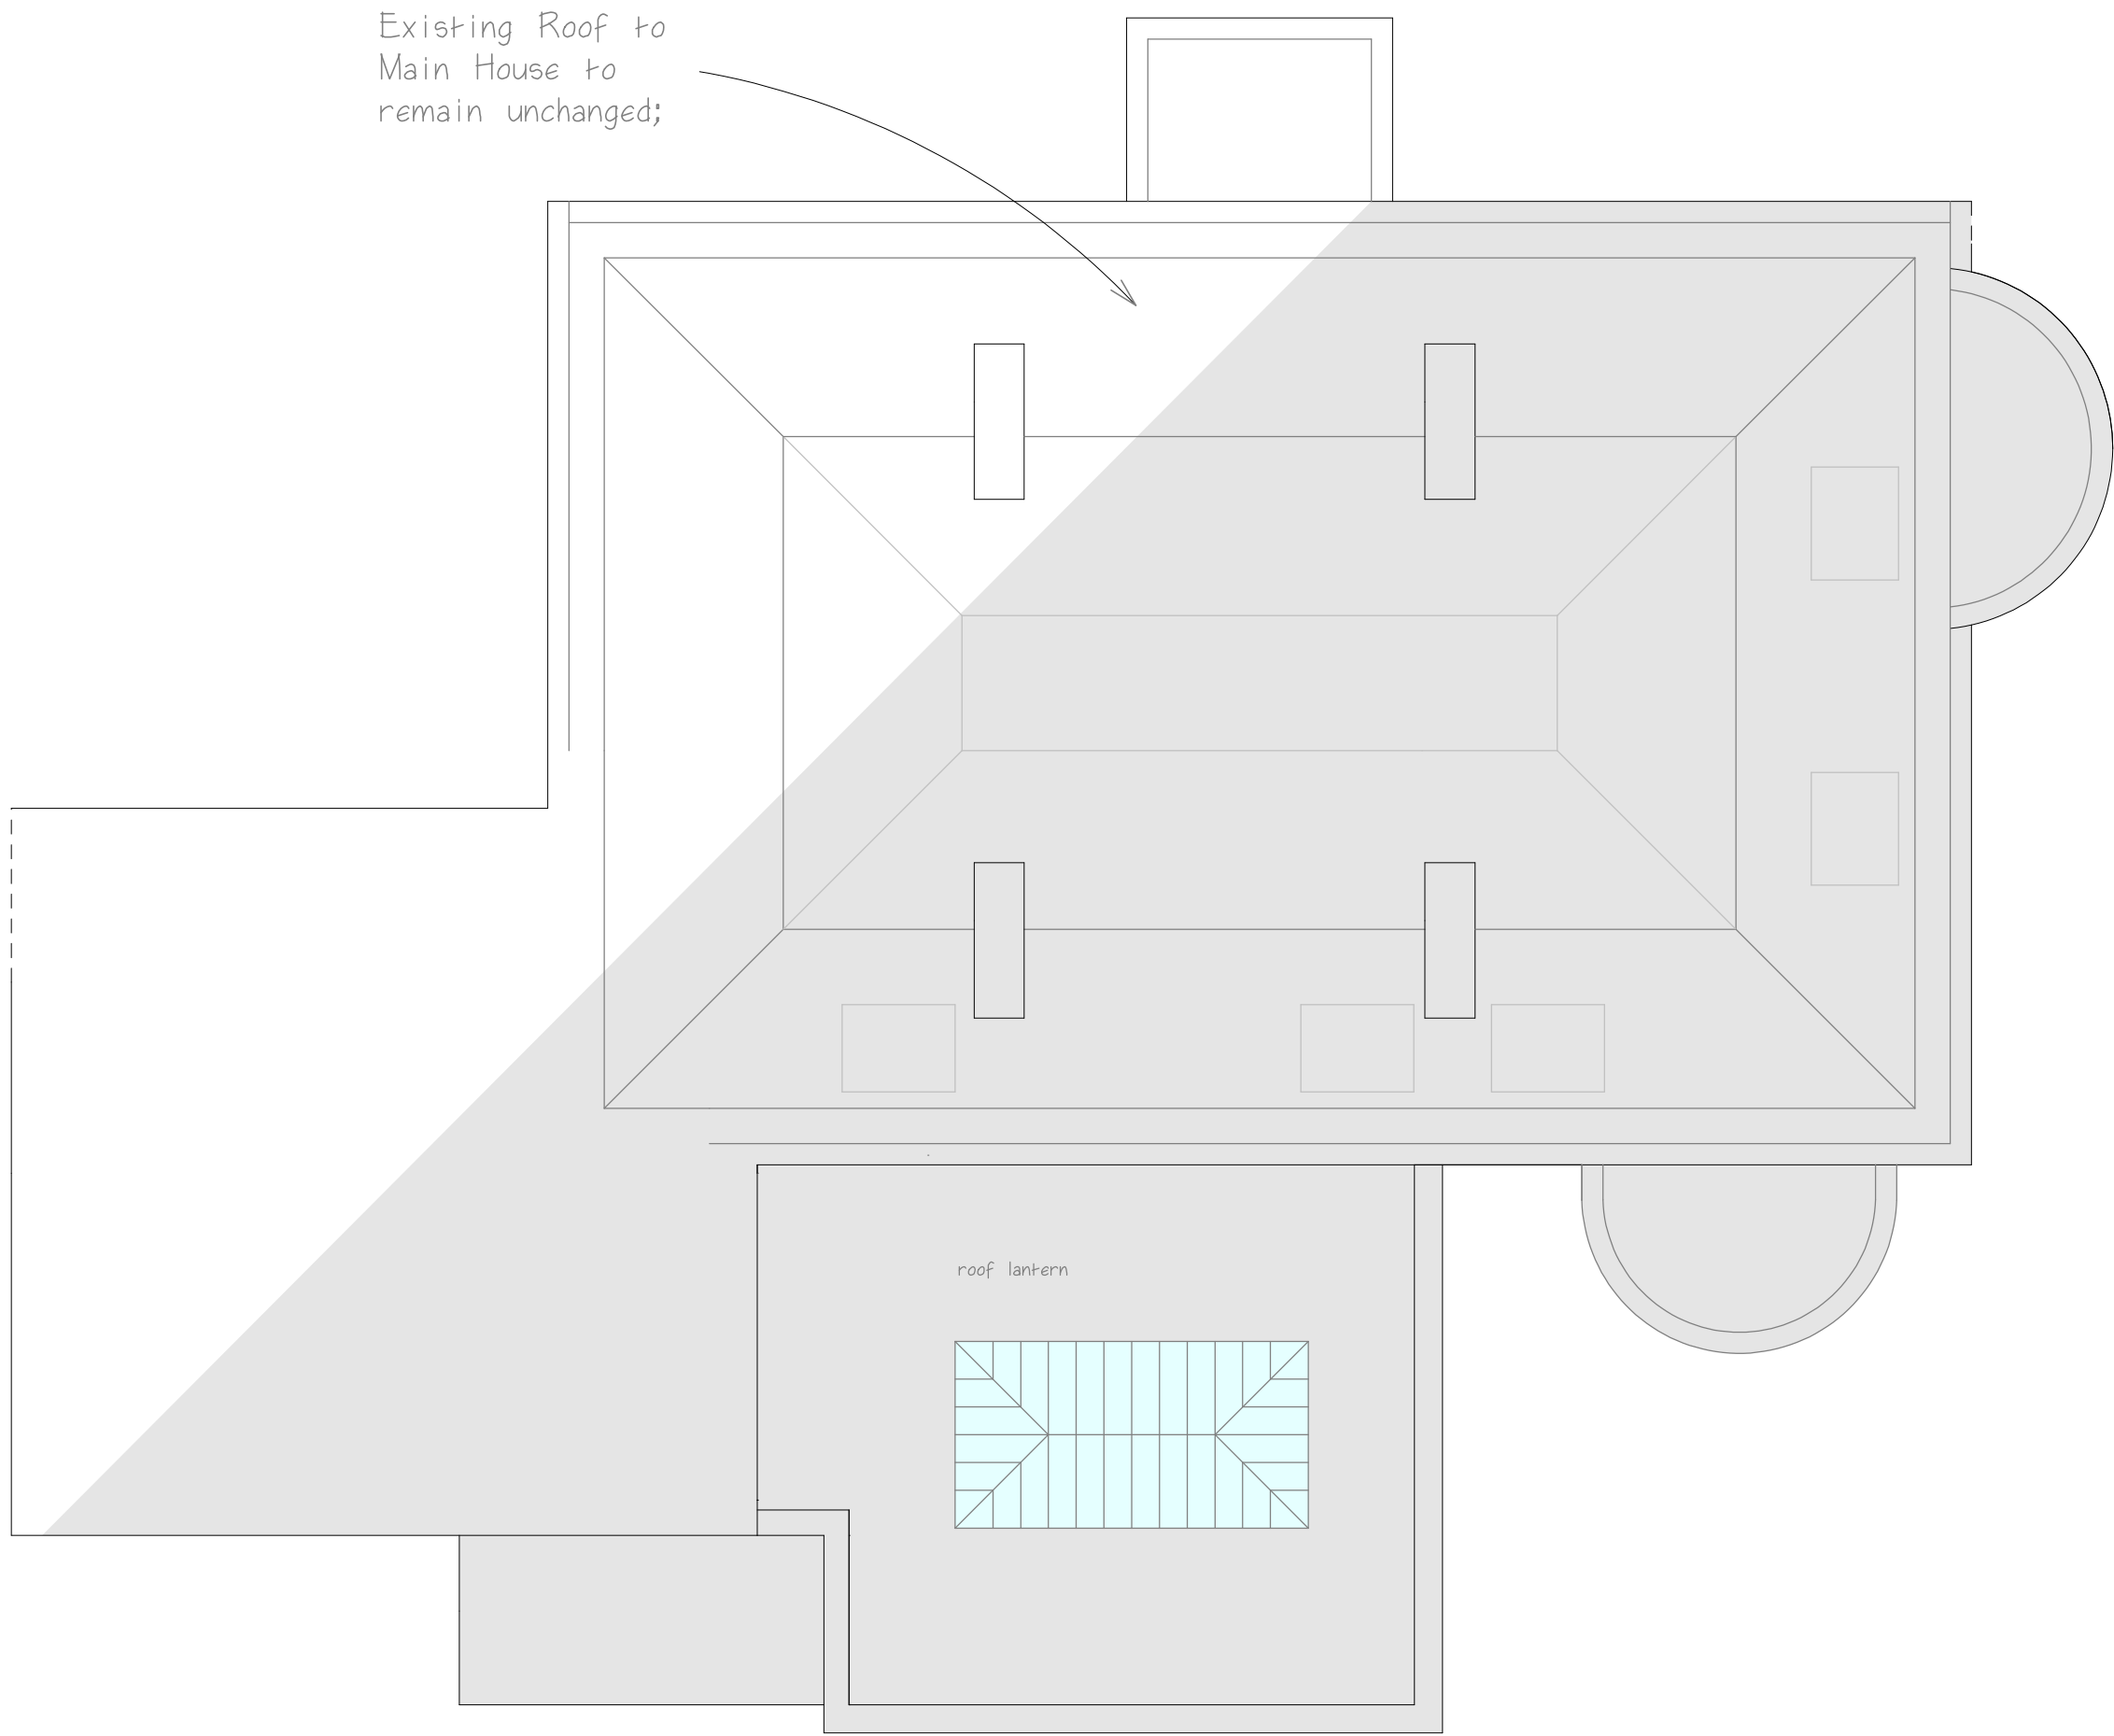

P R O P O S E D