

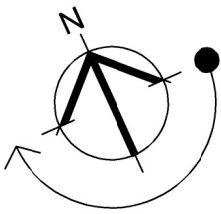


Existing:
Total built form of 177sqm or 22% of curtilage

 

Site boundary line in red. Approx. area 819sqm/ 0.082 hectares

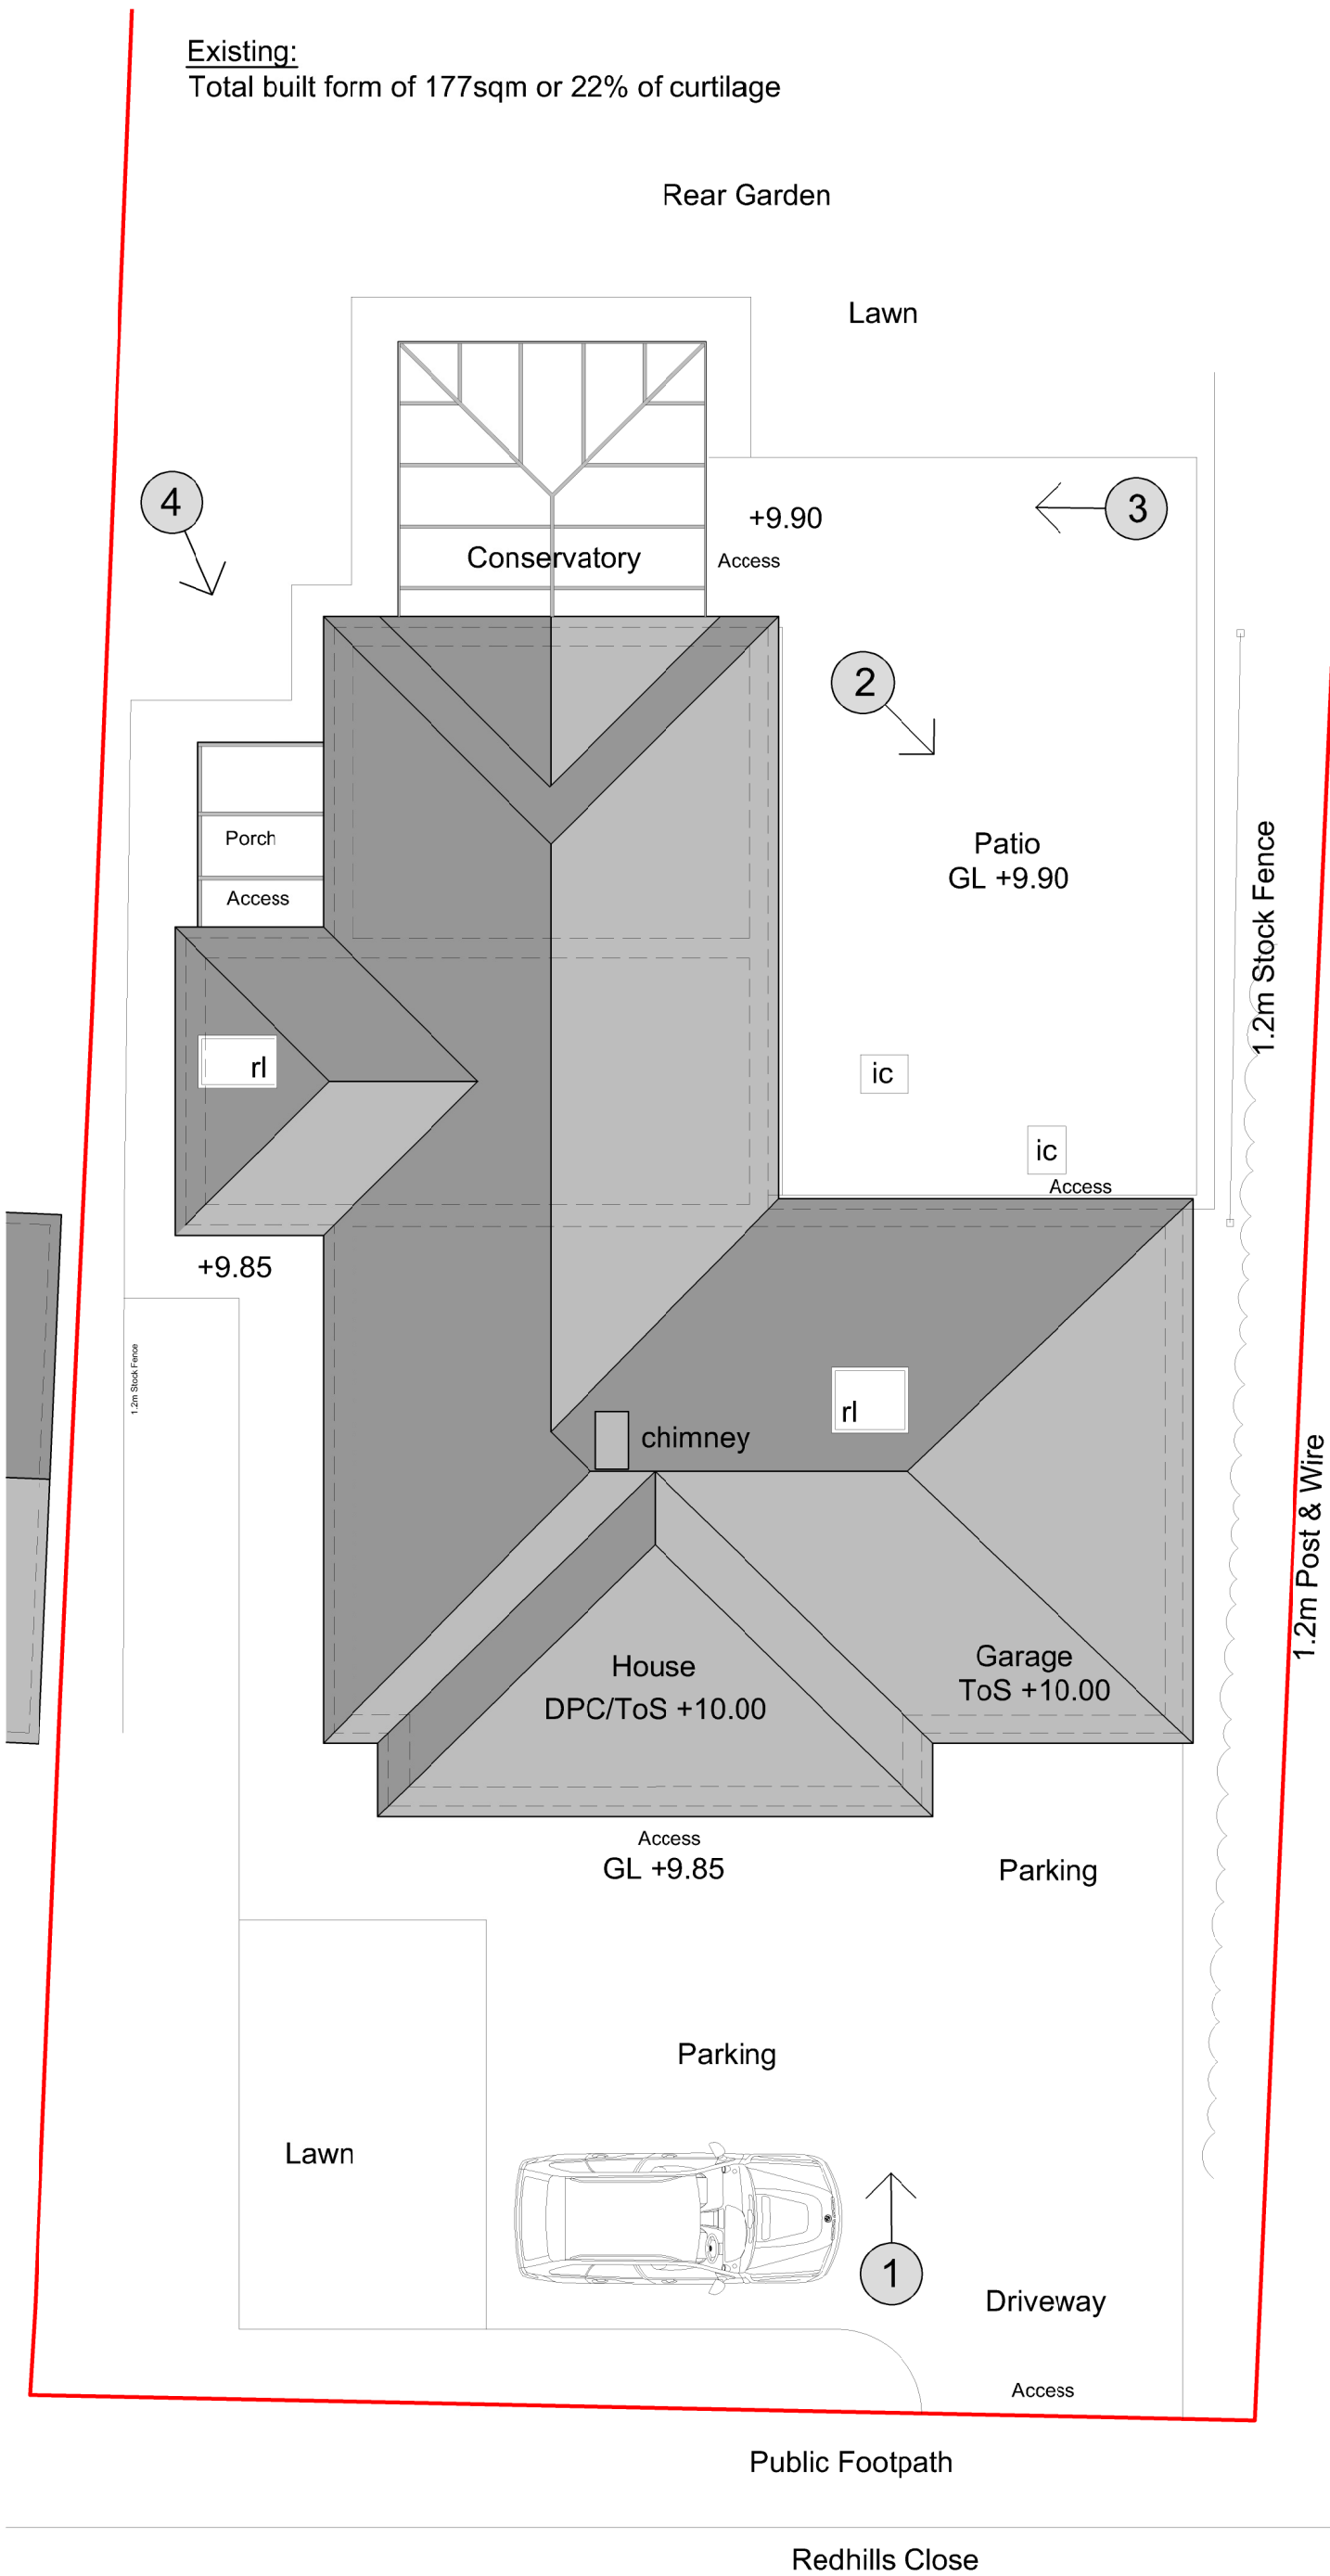

www.lsarchitecturaldesign.co.uk
07768 808268
lsarchitecturaldesign@outlook.com

Client
Sarah Ambler
Project Address
The Orchard, East Tytherton,
Chippenham, Wiltshire, SN15 4LT

Title
Existing Site & Roof Plan
Project Name
**Extension and General
Alterations**

Scale	PG Size	Drawn	Date
1:100	A3	LRS	29/05/26
Status	Project No	Drawing No	Rev
Planning	2078	P102	