
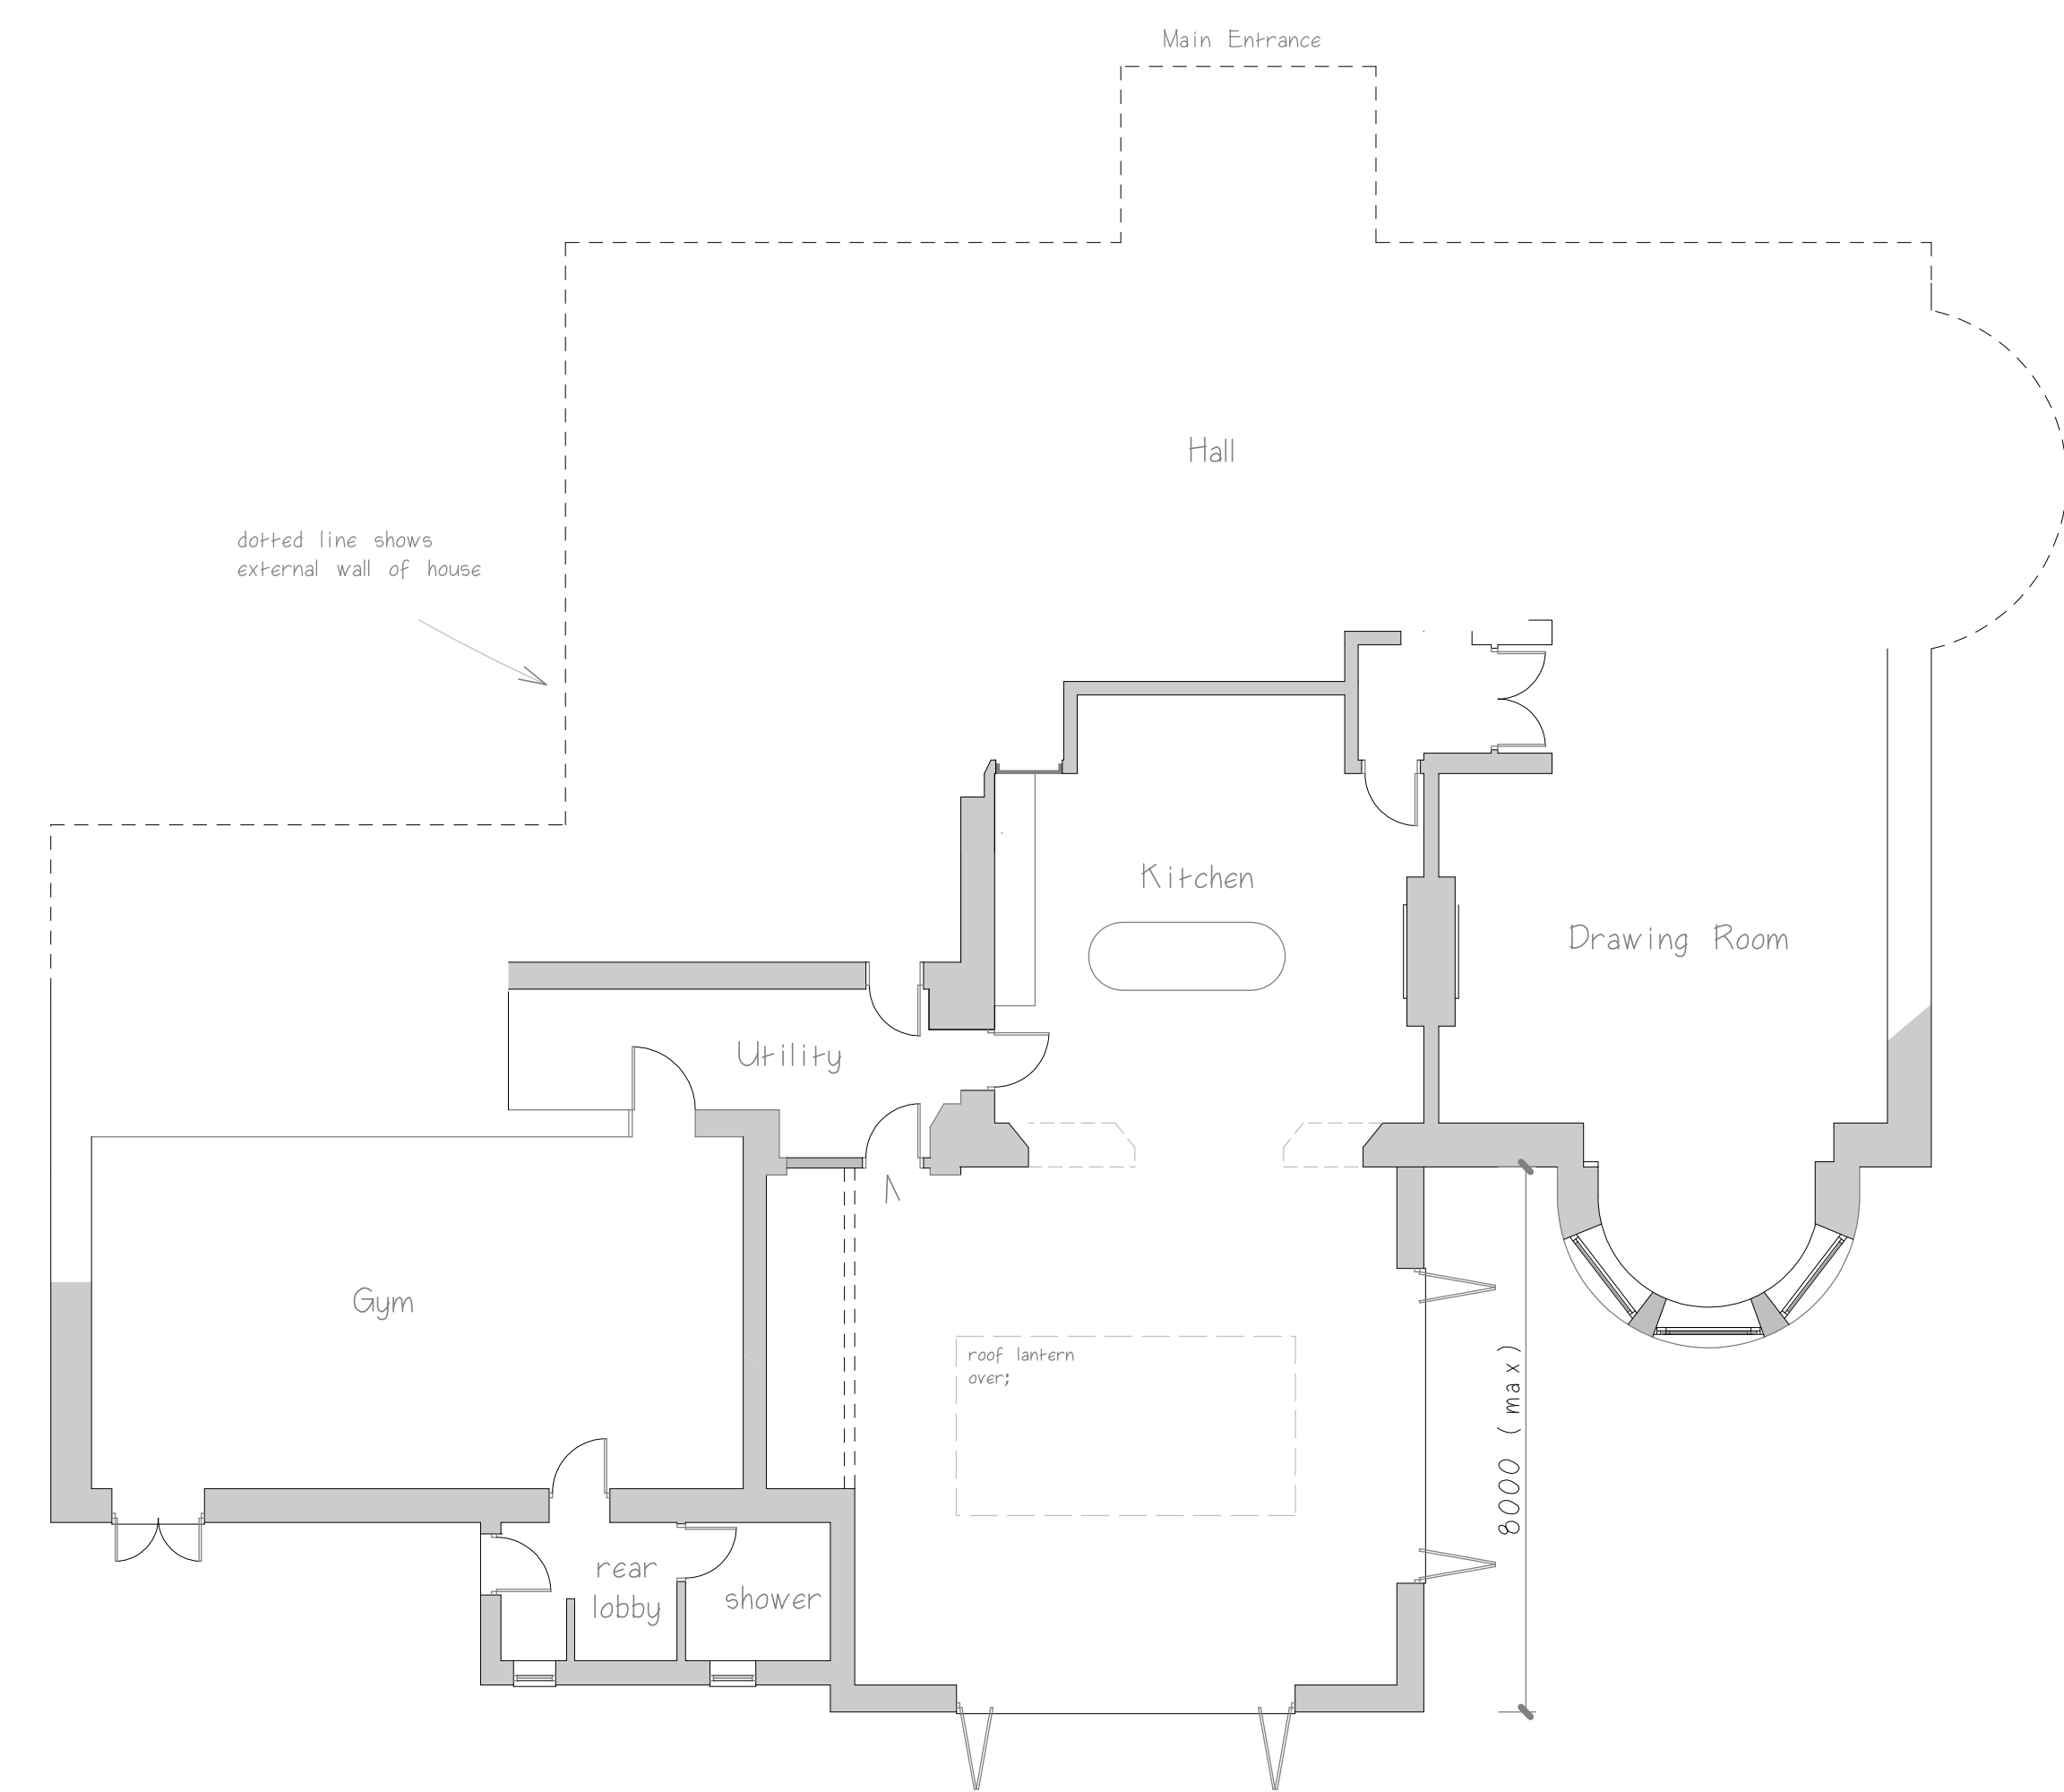


EXISTING – PROPOSED FLOOR PLAN . SCALE 1:100 . APRIL 2026 . DRAWING No 01

0 1 2 3 4 5m
Original paper size A1

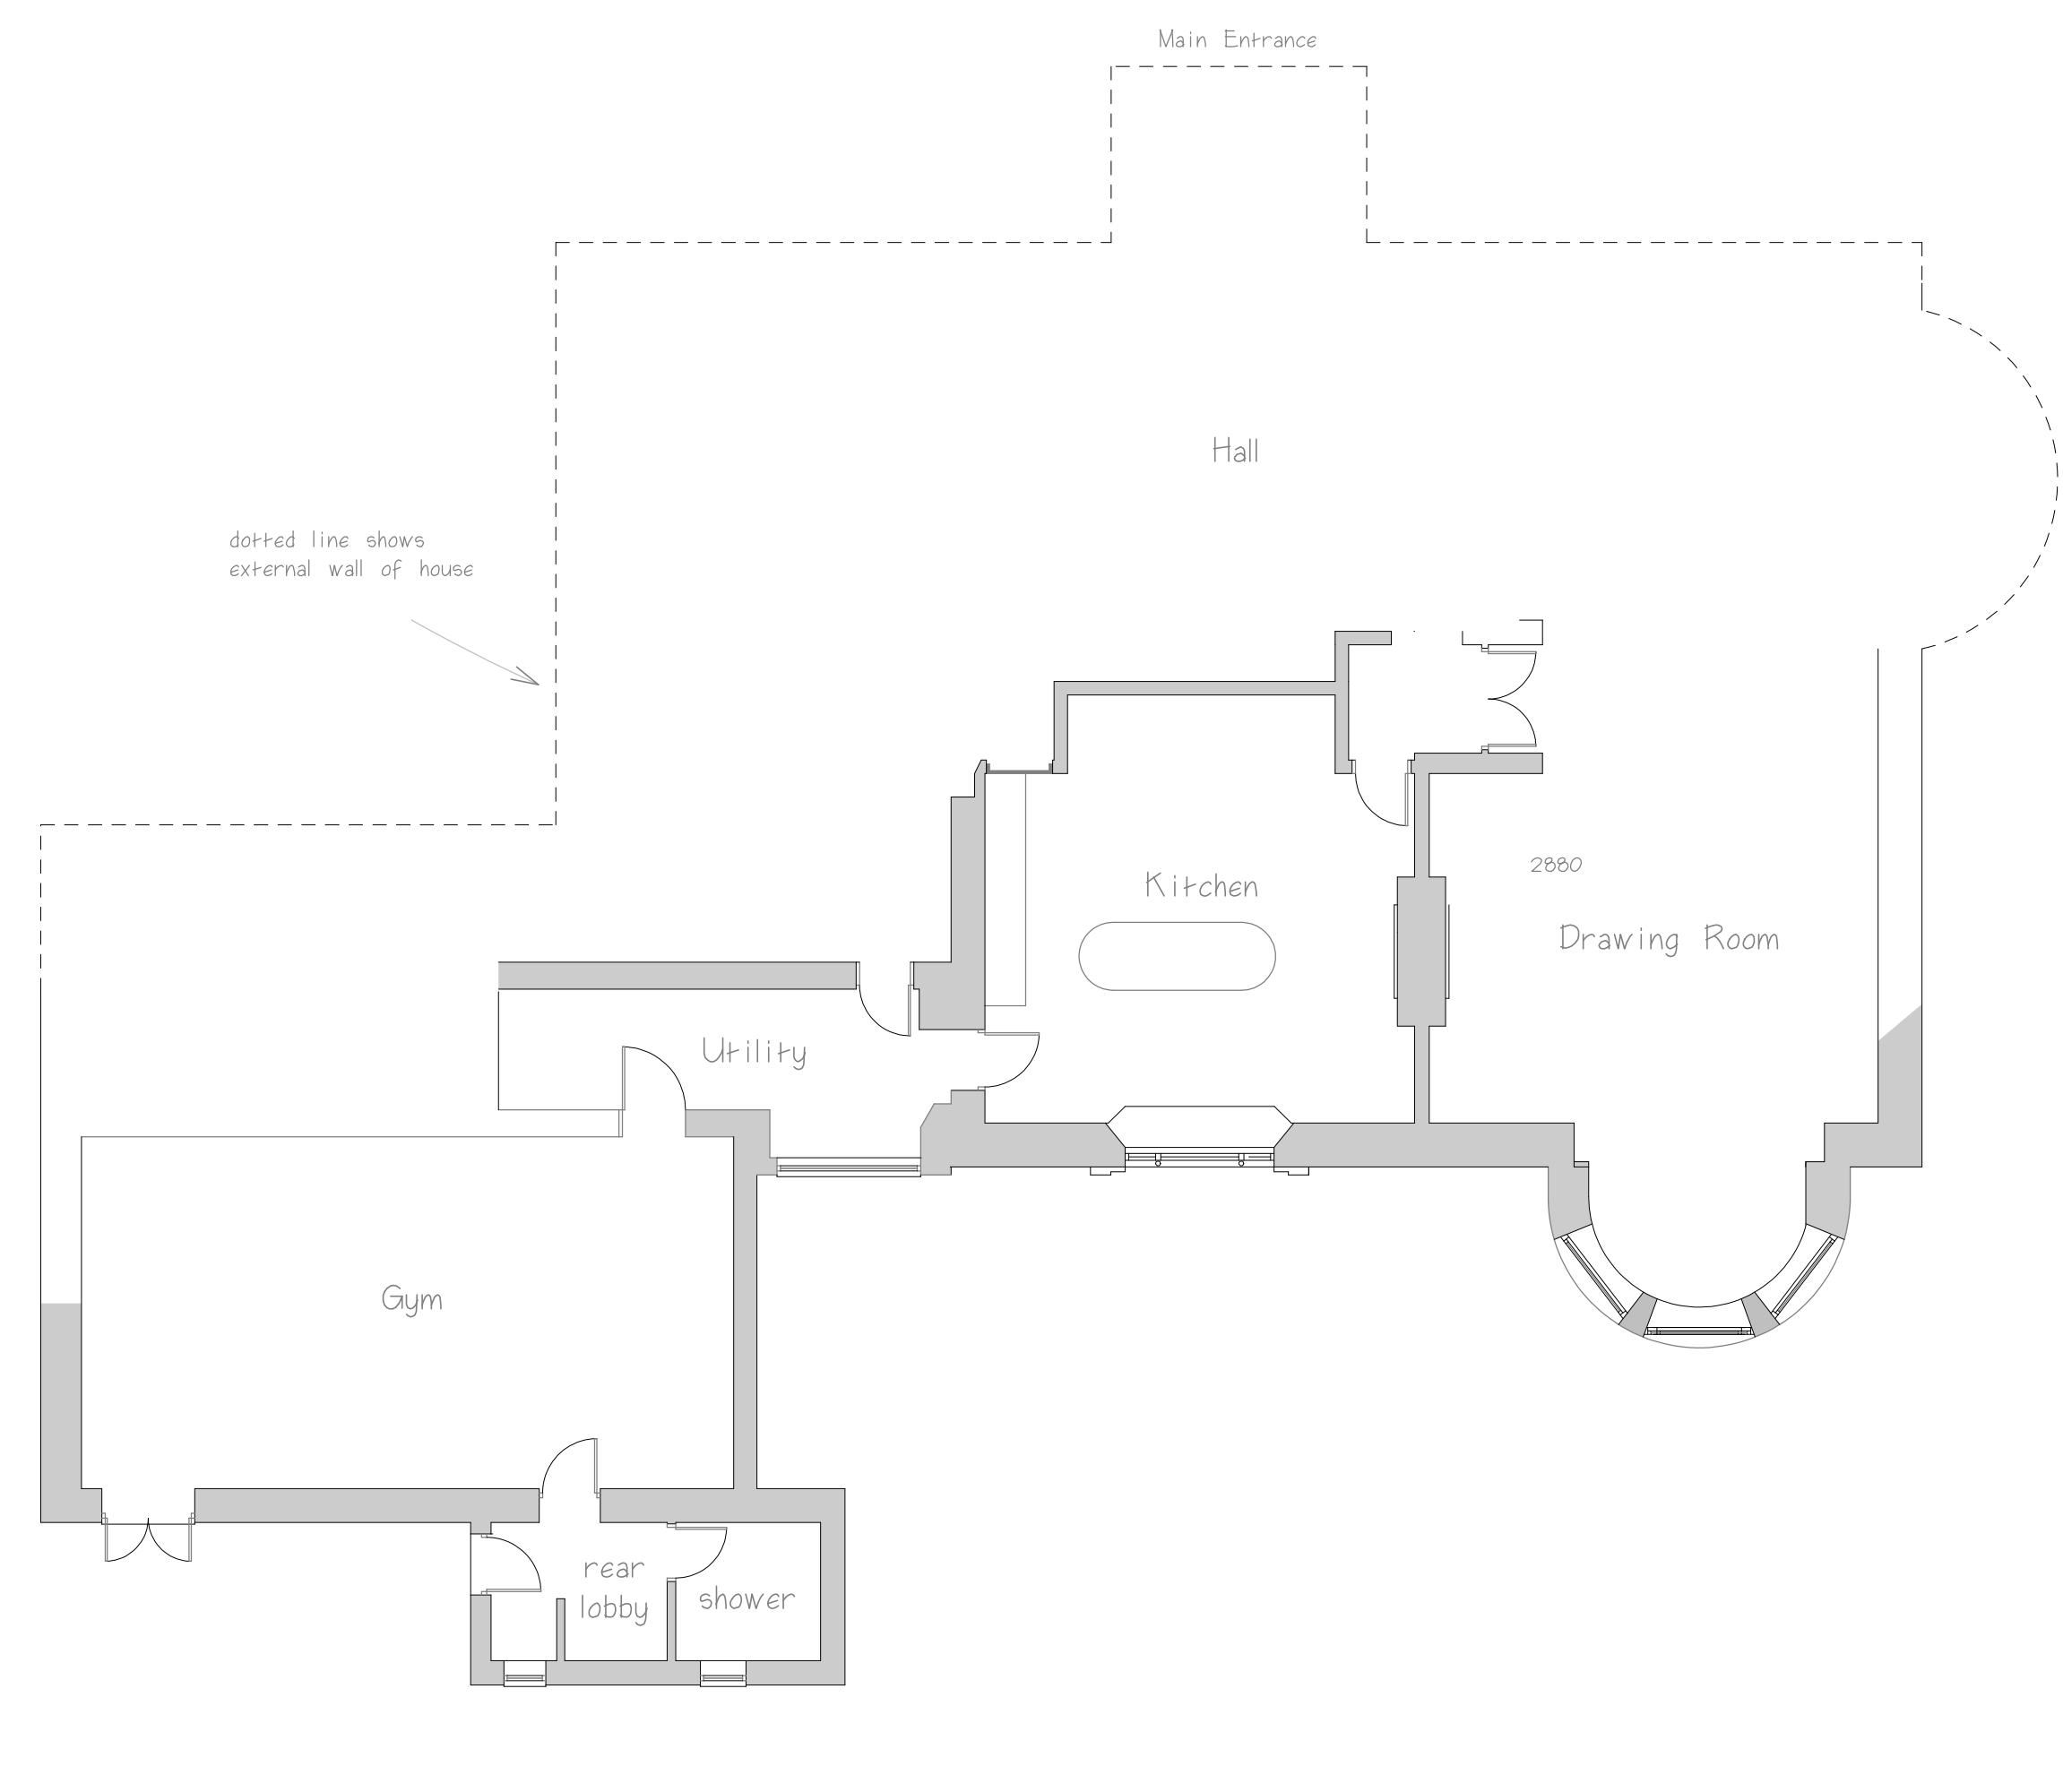

EXISTING

PROPOSED