


EXISTING – PROPOSED ELEVATIONS . SCALE 1:100 . MAY 2026 . DRAWING No 02



Original paper size A1

 

South West Elevation



South West Elevation

E X I S T I N G


P R O P O S E D



South East Elevation



South East Elevation

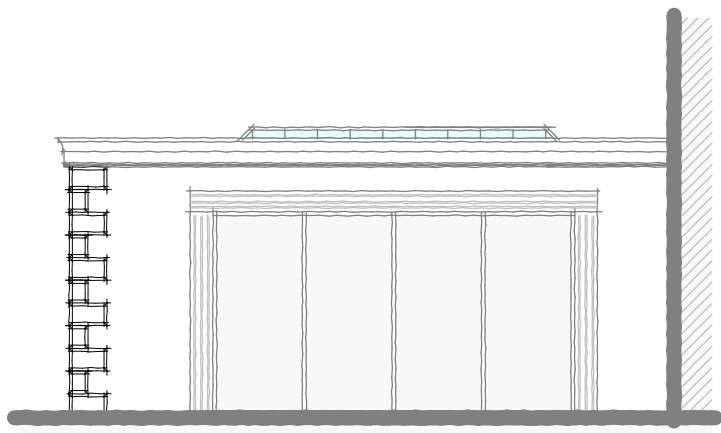

South East Elevation
(unobscured)