



THIS DRAWING IS COPYRIGHT AND SHALL NOT BE REPRODUCED WITHOUT THE ARCHITECT'S CONSENT.
THIS DRAWING MAY BE SCALED FOR PLANNING PURPOSES ONLY ANY DISCREPANCIES FROM THIS DRAWING SHOULD BE NOTIFIED TO THE ARCHITECT.- IF IN DOUBT ASK.




WEST ROAD ELEVATION

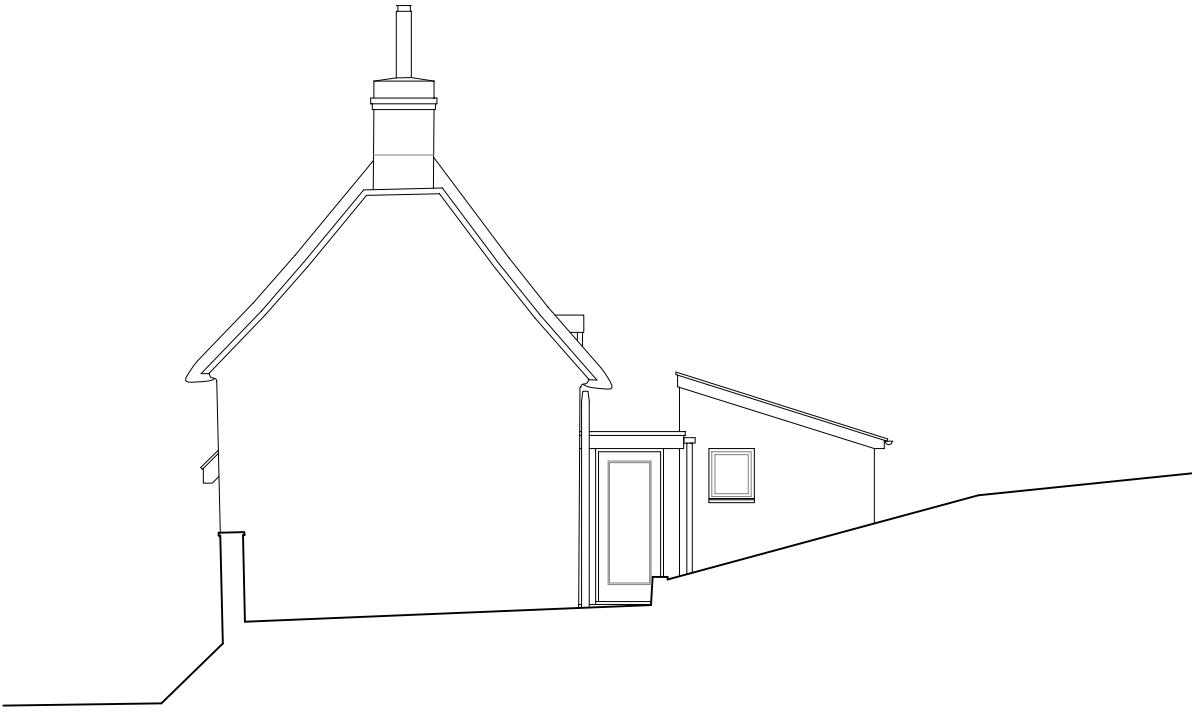


SOUTH END ELEVATION

 

SCALE - 1:100m

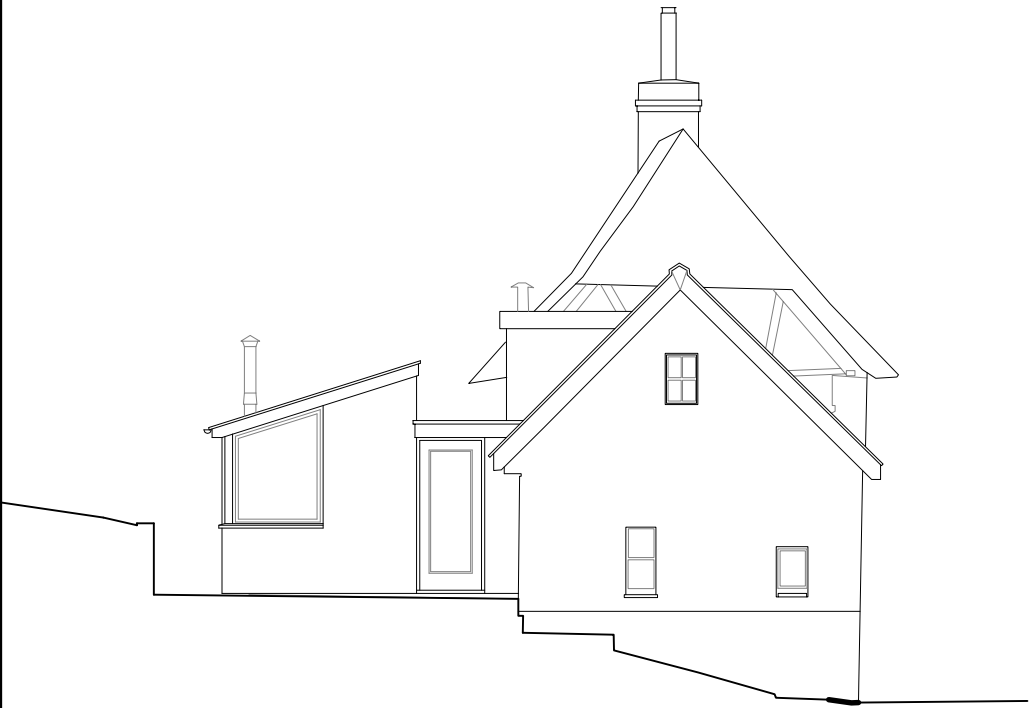

NORTH ELEVATION

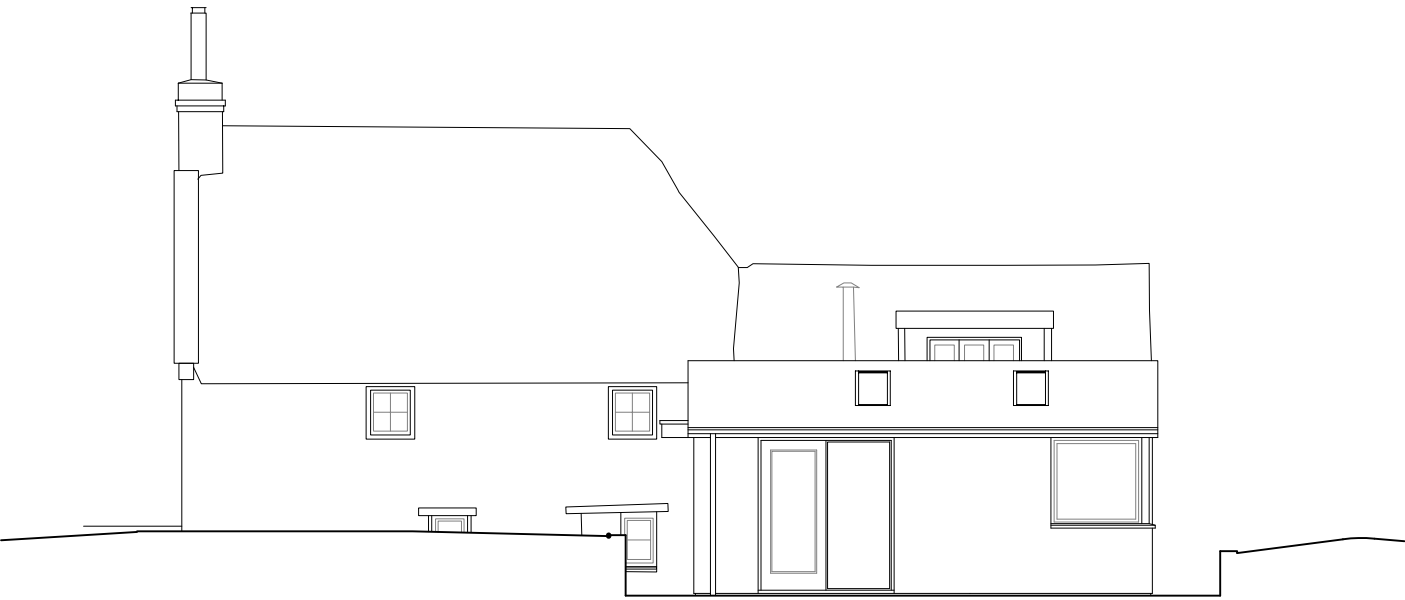

EAST (REAR) ELEVATION

A	10-06-26	IB	SCALE BAR ADDED
REV	DATE	BY	AMENDMENT

CLIENT	
MR AND MRS H. LANNERO	
PROJECT	
RAISING OF CHIMNEY FOR REASONS OF FIRE SAFETY	
PENNYFARTHING COTTAGE	
HIGH STREET	
ANSTY	
DRAWING TITLE	
ELEVATIONS AS EXISTING	
SCALE	DATE
1:100 (at A3)	MAY 2026
AUTHOR	REVISION
IB	
JOB AND DRAWING NUMBER	REVISION
226015-02	A

00 FILE -



bta architects

t: +44 (0) 1985 213171
w: www.bta-architects.co.uk