


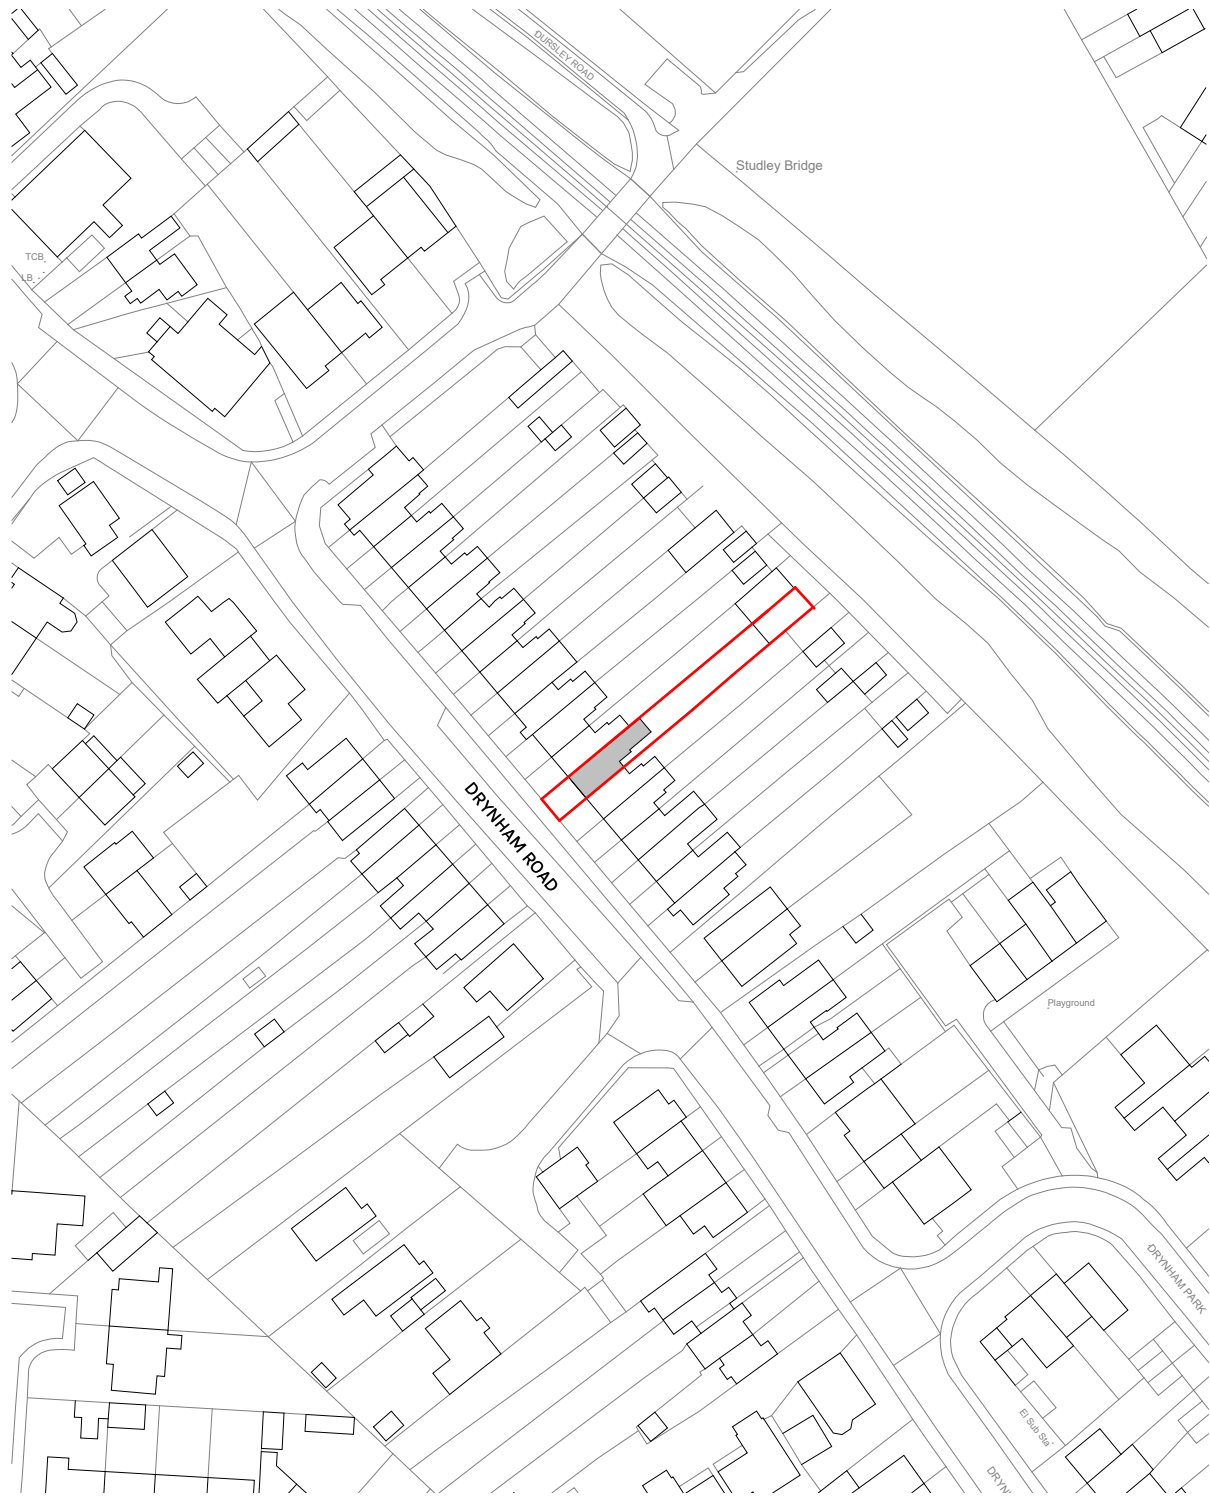
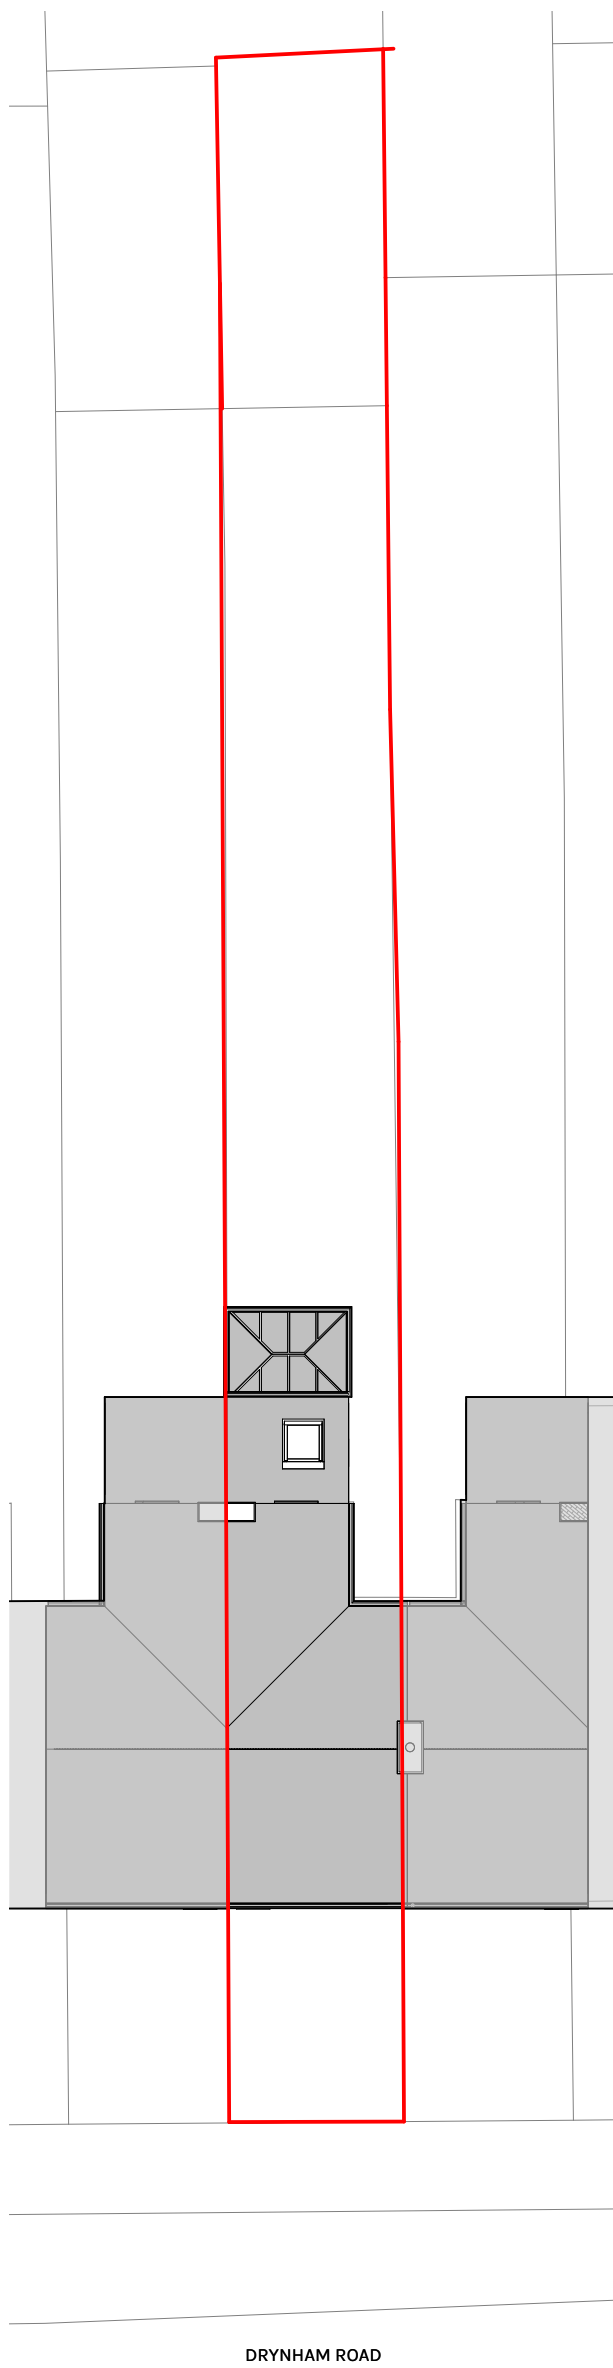


 


LP Site Location Plan
1 : 1250

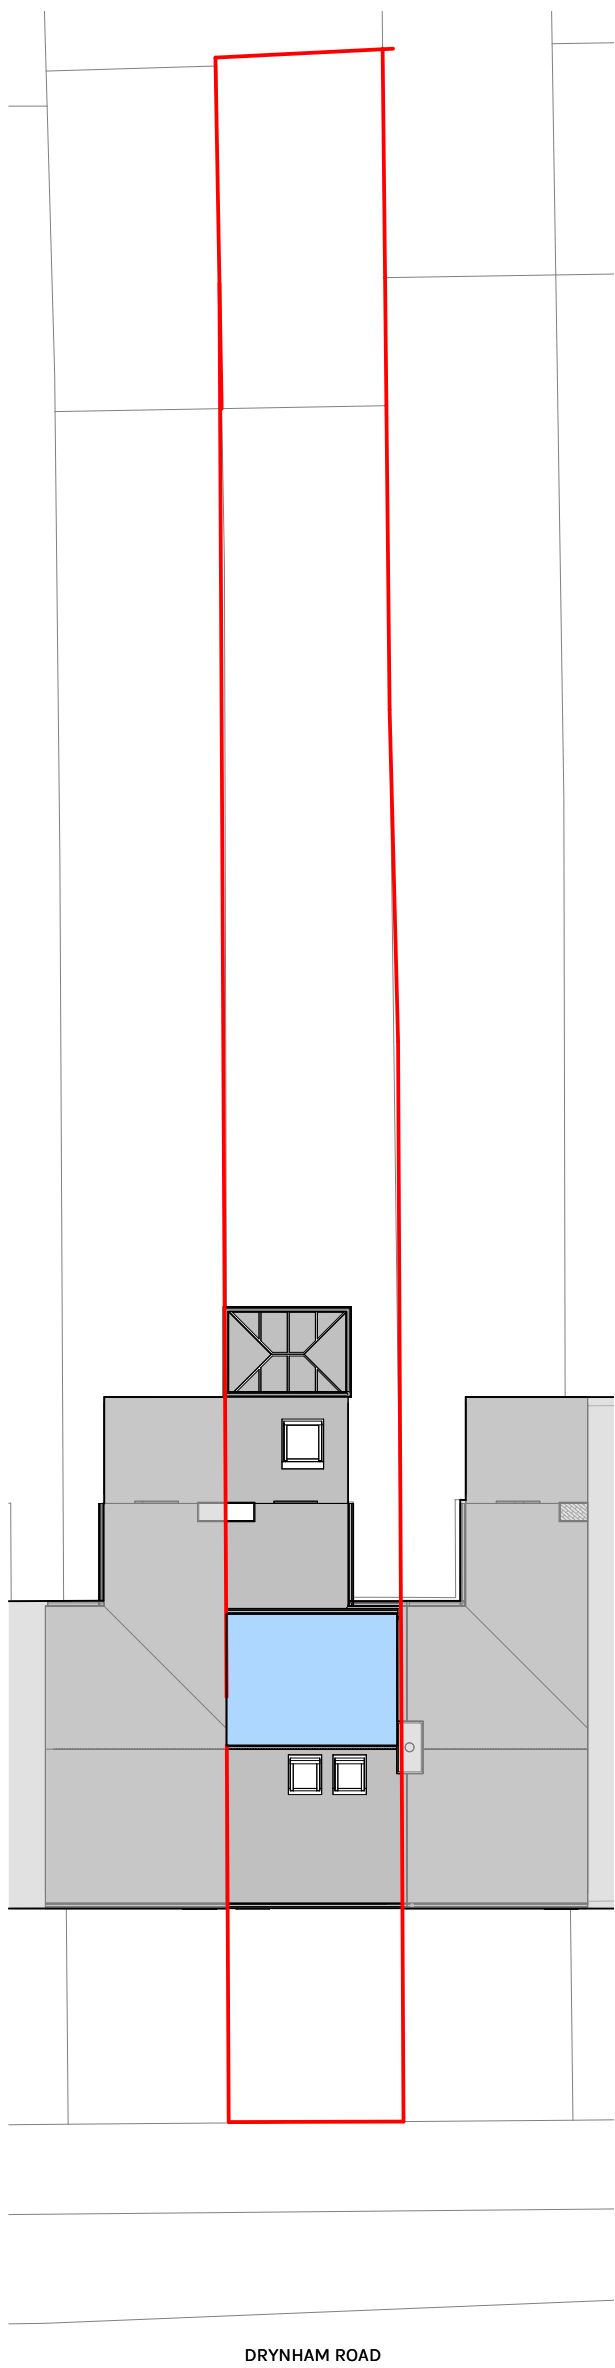

ES Existing Site Plan
1 : 200

 

PS Proposed Site Plan
1 : 200

 

Responsibility is not accepted for errors made by others in scaling from this drawing. All construction information should be taken from figured dimensions only.

NOTE:
Studio Zed take no responsibility for the accuracy of the boundary. All coordinates to be checked on site and correlated against land registry ownership boundary.

- KEY:**
- Site Boundary Line
 - Denotes Existing Property
 - Denotes Area of Proposed Works

PL	P01	10.06.26	Planning Issue	REVISED BY
STATUS	REV	DATE	DESCRIPTION	MC
CLIENT				CHECKED BY
Mr Christopher Manuel				ZW
28 Drynam Road, Trowbridge, Wiltshire				ORIGINATOR NO
BA14 0PE				SZ729
CONSULTANT				



21 Langley Road Trowbridge Wiltshire BA14 0LL
Tel: 01225 342837
Mobile: 07389 809794 & 07831 817906

PROJECT
Loft Conversion & Rear Dormer
28 Drynam Road, Trowbridge, Wiltshire

DRAWING TITLE
Site Location & Site Plans

SUITABILITY STATUS	SCALE
PL : PLANNING	As indicated @ A2
YEAR DESIGNER PROJECT SHEET NUMBER	REVISION
25-SZ-729-0010	P01