




THIS DRAWING IS COPYRIGHT AND SHALL NOT BE REPRODUCED WITHOUT THE ARCHITECT'S CONSENT.
THIS DRAWING MAY BE SCALED FOR PLANNING PURPOSES ONLY ANY DISCREPANCIES FROM THIS DRAWING SHOULD BE NOTIFIED TO THE ARCHITECT.- IF IN DOUBT ASK.

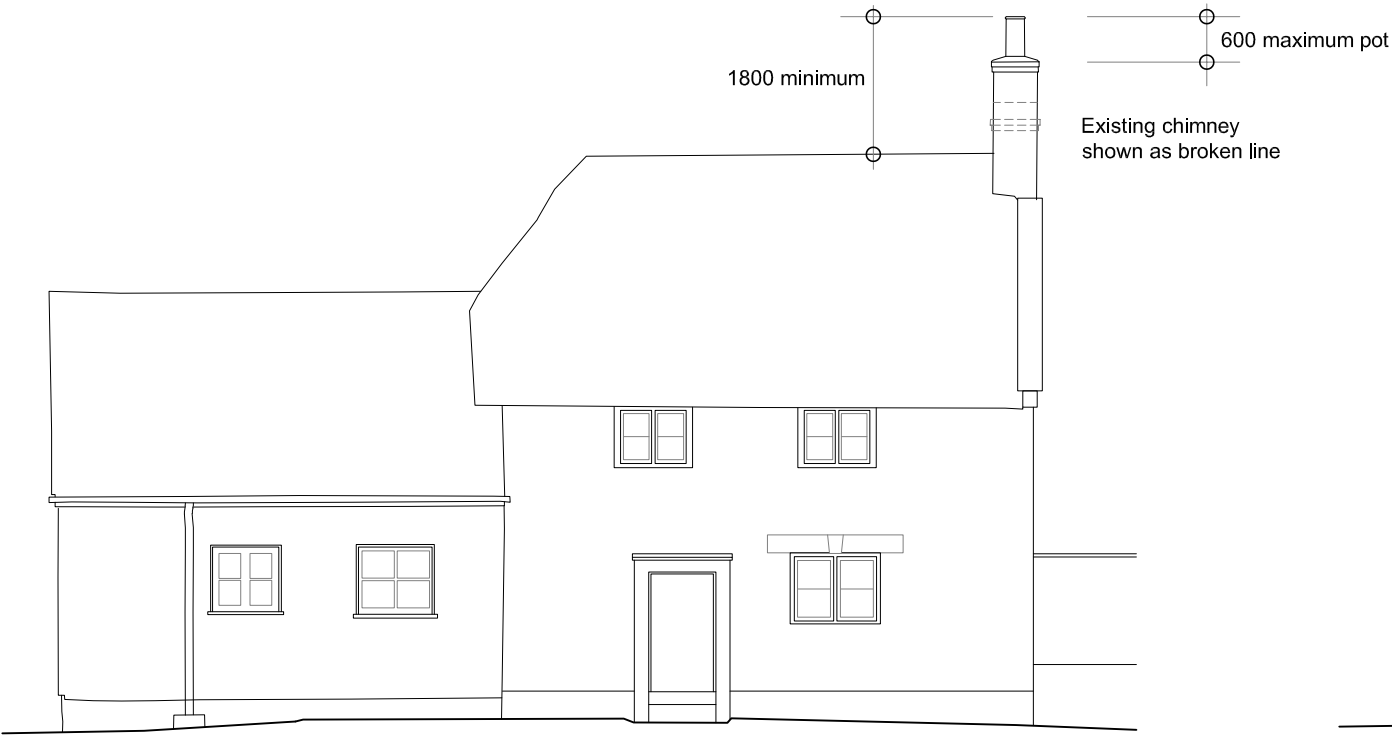


WEST ROAD ELEVATION

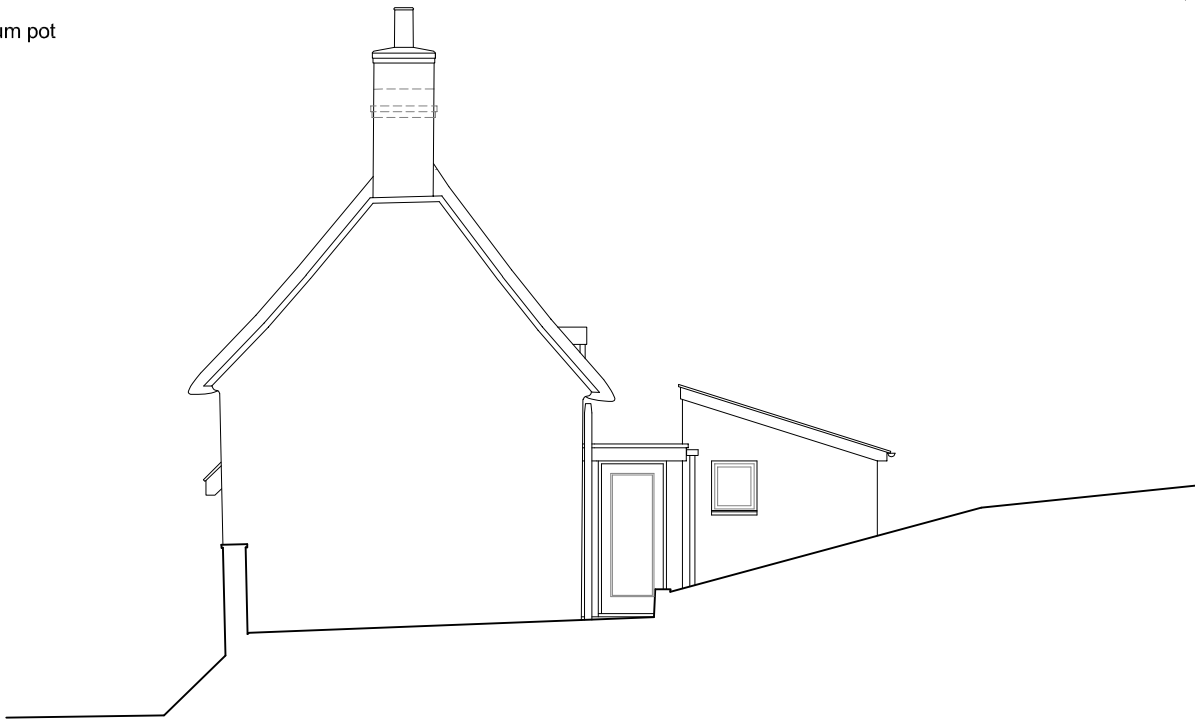


SOUTH END ELEVATION

 

SCALE - 1:100m

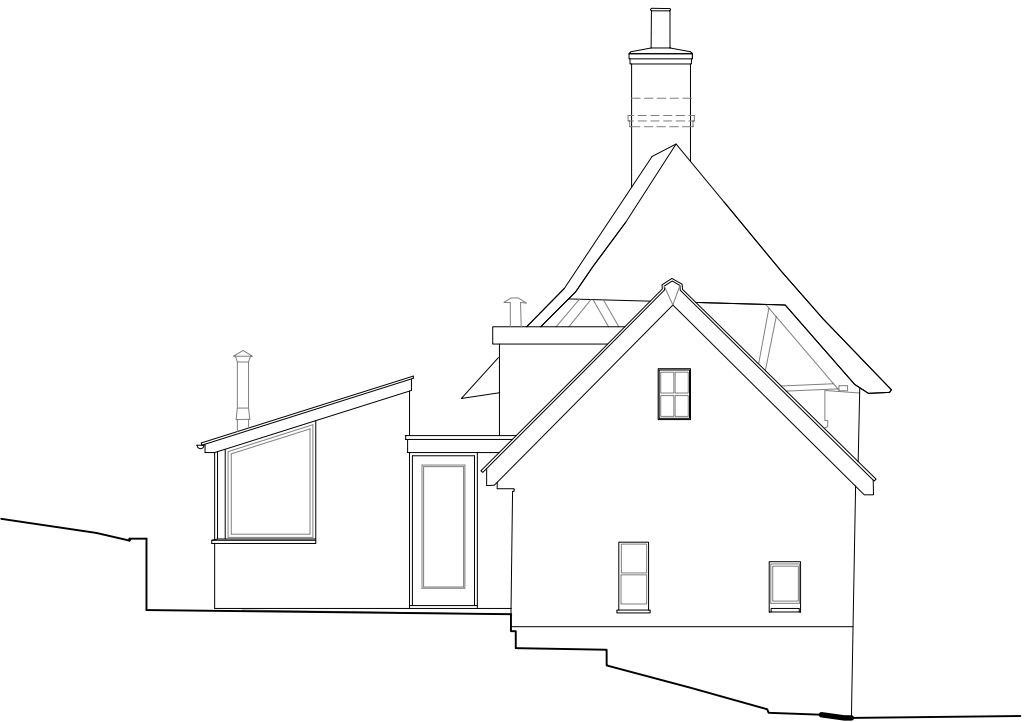

NORTH ELEVATION

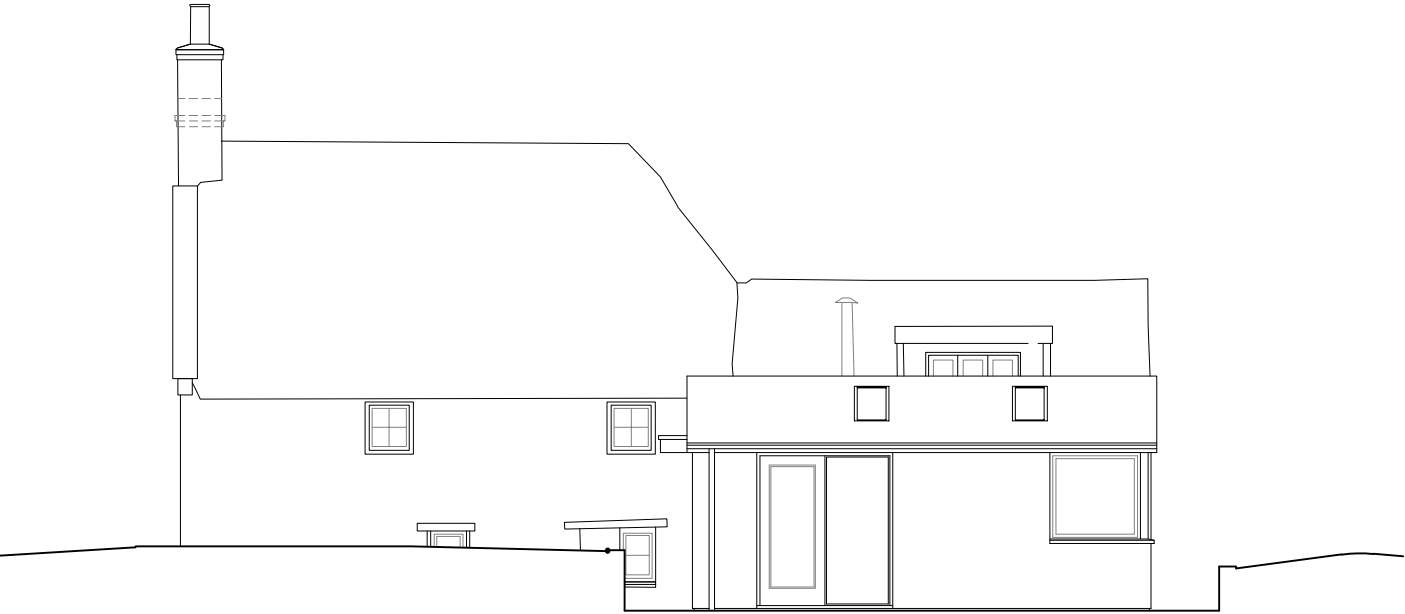

EAST (REAR) ELEVATION

A 10-06-26 IB SCALE BAR ADDED

REV DATE BY AMENDMENT

CLIENT
MR AND MRS H. LANNERO
PROJECT
RAISING OF CHIMNEY FOR REASONS OF FIRE SAFETY
PENNYFARTHING COTTAGE
HIGH STREET
ANSTY
DRAWING TITLE
ELEVATIONS AS PROPOSED
TO SHOW CHIMNEY RAISED

SCALE 1:100 (at A3) DATE MAY 2026 AUTHOR IB
JOB AND DRAWING NUMBER 226015-03 REVISION A

00 FILE -