
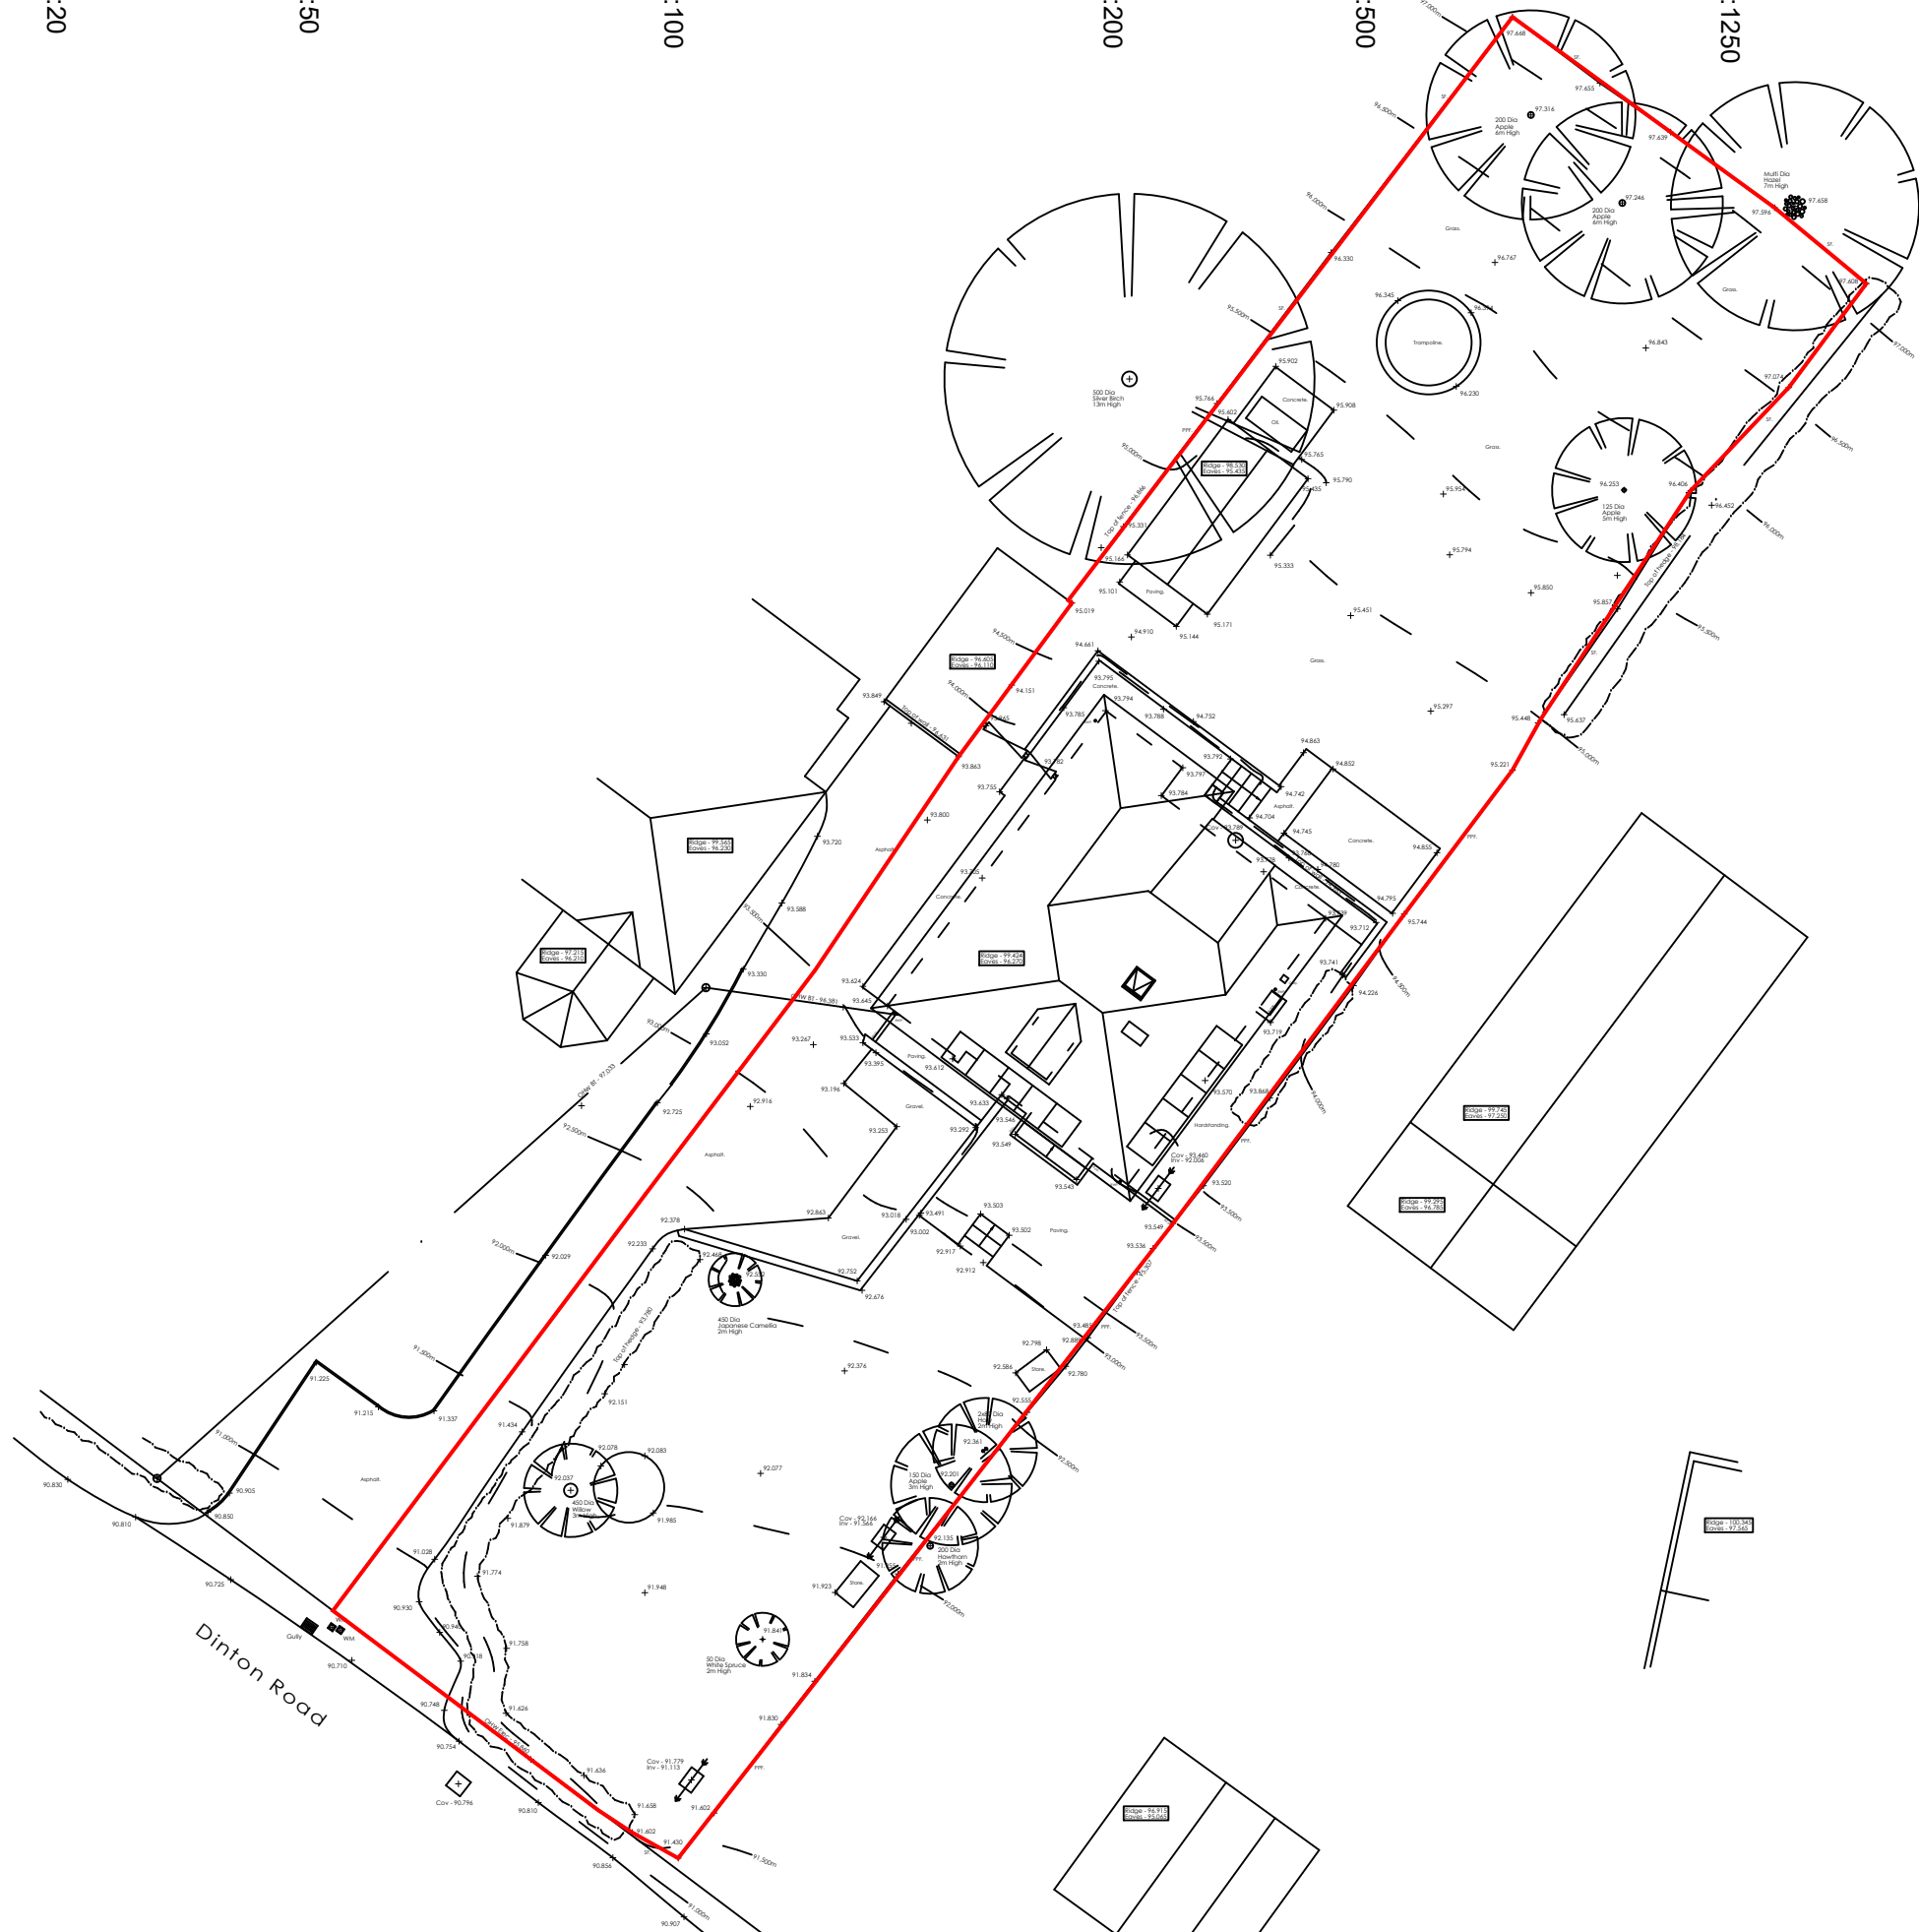


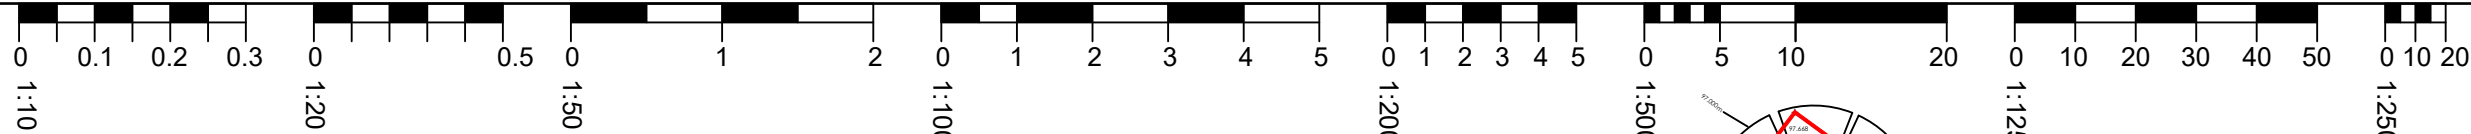

Existing Site Plan
1:250 @ A3

THIS DRAWING IS COPYRIGHT
© Rock Architecture Studio Ltd 2026

REPRODUCING THESE DRAWINGS BY PRINTING OR
COPYING MAY LEAD TO ERRORS, PLEASE REFER TO
SCALE BAR. DO NOT SCALE OFF THESE DRAWINGS FOR
CONSTRUCTION PURPOSES. IF ANY DISCREPANCIES
ARE FOUND, PLEASE CONTACT ROCK ARCHITECTURE
STUDIO IMMEDIATELY.

DESIGNERS RISK ASSESSMENT- HEALTH AND SAFETY
THE CONSTRUCTION (DESIGN AND MANAGEMENT)
REGULATIONS 2015

Where appropriate, for significant hazards specific to the
project please refer to drawing CDM01

REV.	DETAILS	BY	DATE
-	-	-	-

ROCK
ARCHITECTURE STUDIO
peter@rockarchitecturestudio.co.uk
07831 364182

CLIENT
Mr and Mrs Ryall

PROJECT
Glendower, Fovant

DRAWING TITLE
Existing Site Plan

DATE 25-05-26	DRAWN BY PR
------------------	----------------

SCALE 1:250@A3	JOB NO. 2504
-------------------	-----------------

DRAWING NO. P01	REVISION -
---------------------------	---------------

PLANNING