

Responsibility is not accepted for errors made by others in scaling from this drawing. All construction information should be taken from figured dimensions only.


NOTE

BUILDING SURVEY OF EXISTING IS NON CONCLUSIVE, PLEASE ENSURE THAT ALL MEASUREMENTS ARE TAKEN FROM SITE. CONTRACTOR TO CHECK ALL DIMENSIONS AND REPORT ALL ERRORS AND OMISSIONS TO THE ENGINEER. ANY DIMENSIONS SHOWN ARE IN MM.


LANDSCAPE DESIGN INDICATIVE AND DOES NOT FORM PART OF ARCHITECTURAL PACKAGE

KEY


Denotes Site Boundary Line

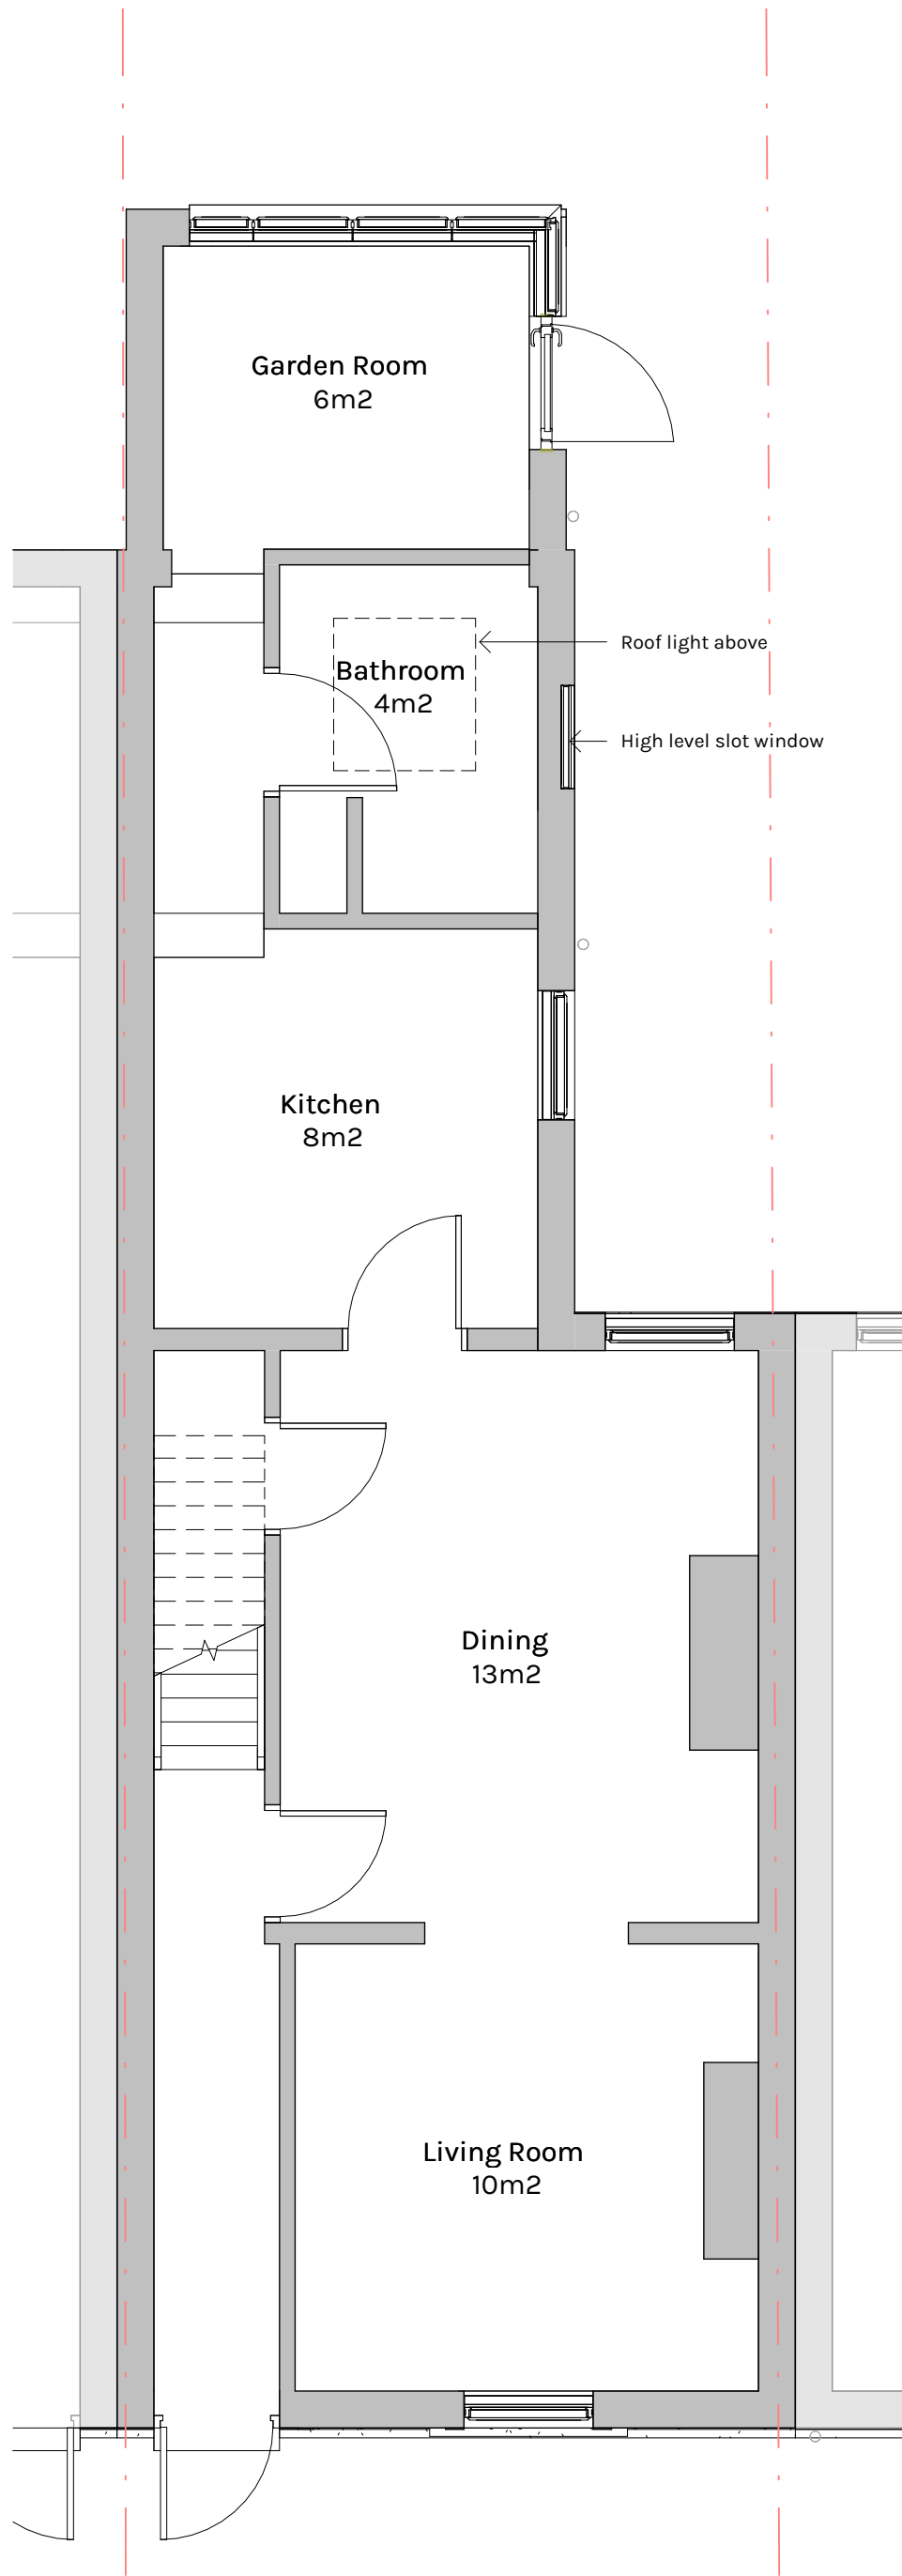


GF Proposed Ground Floor Plan
1: 50

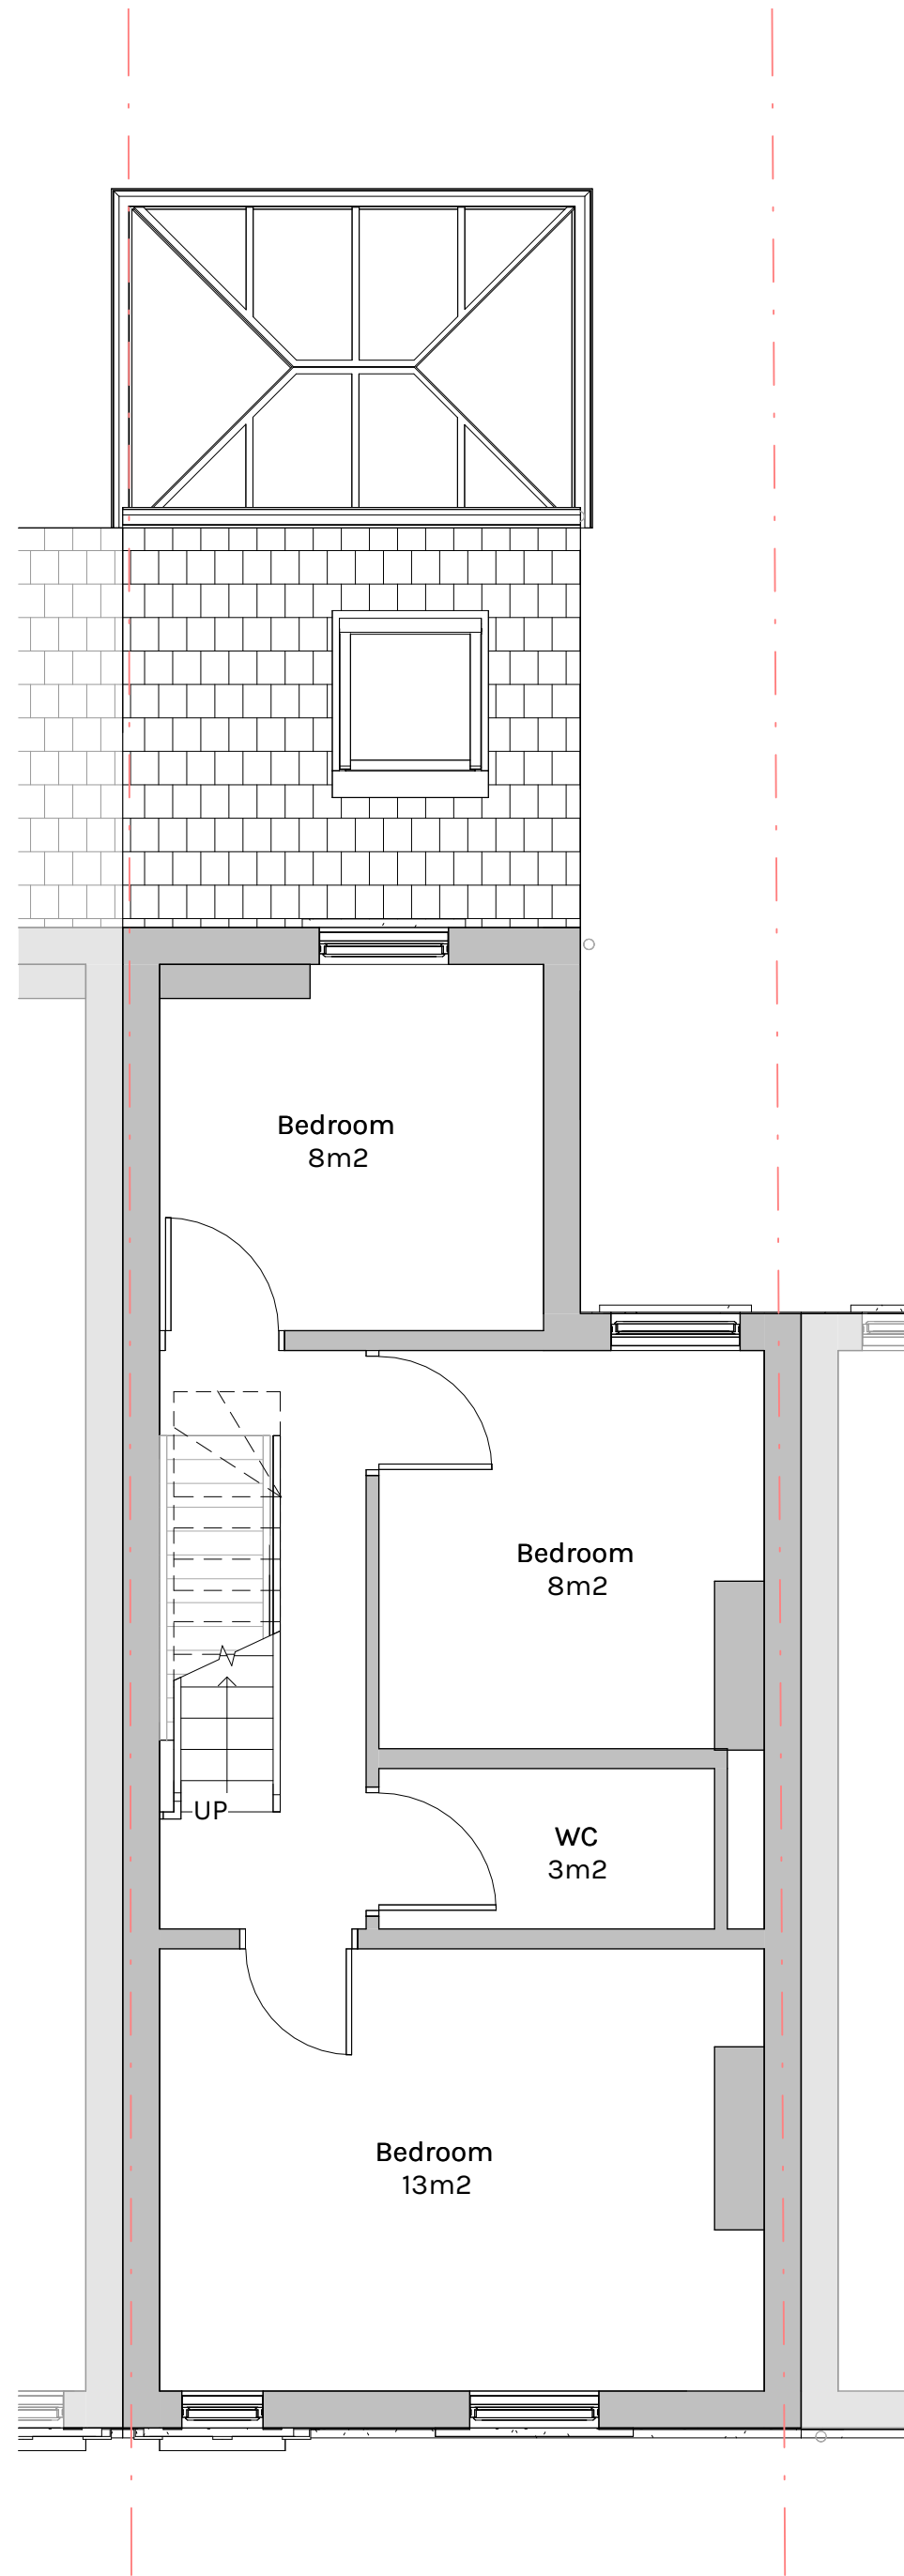

FF Proposed First Floor Plan
1: 50

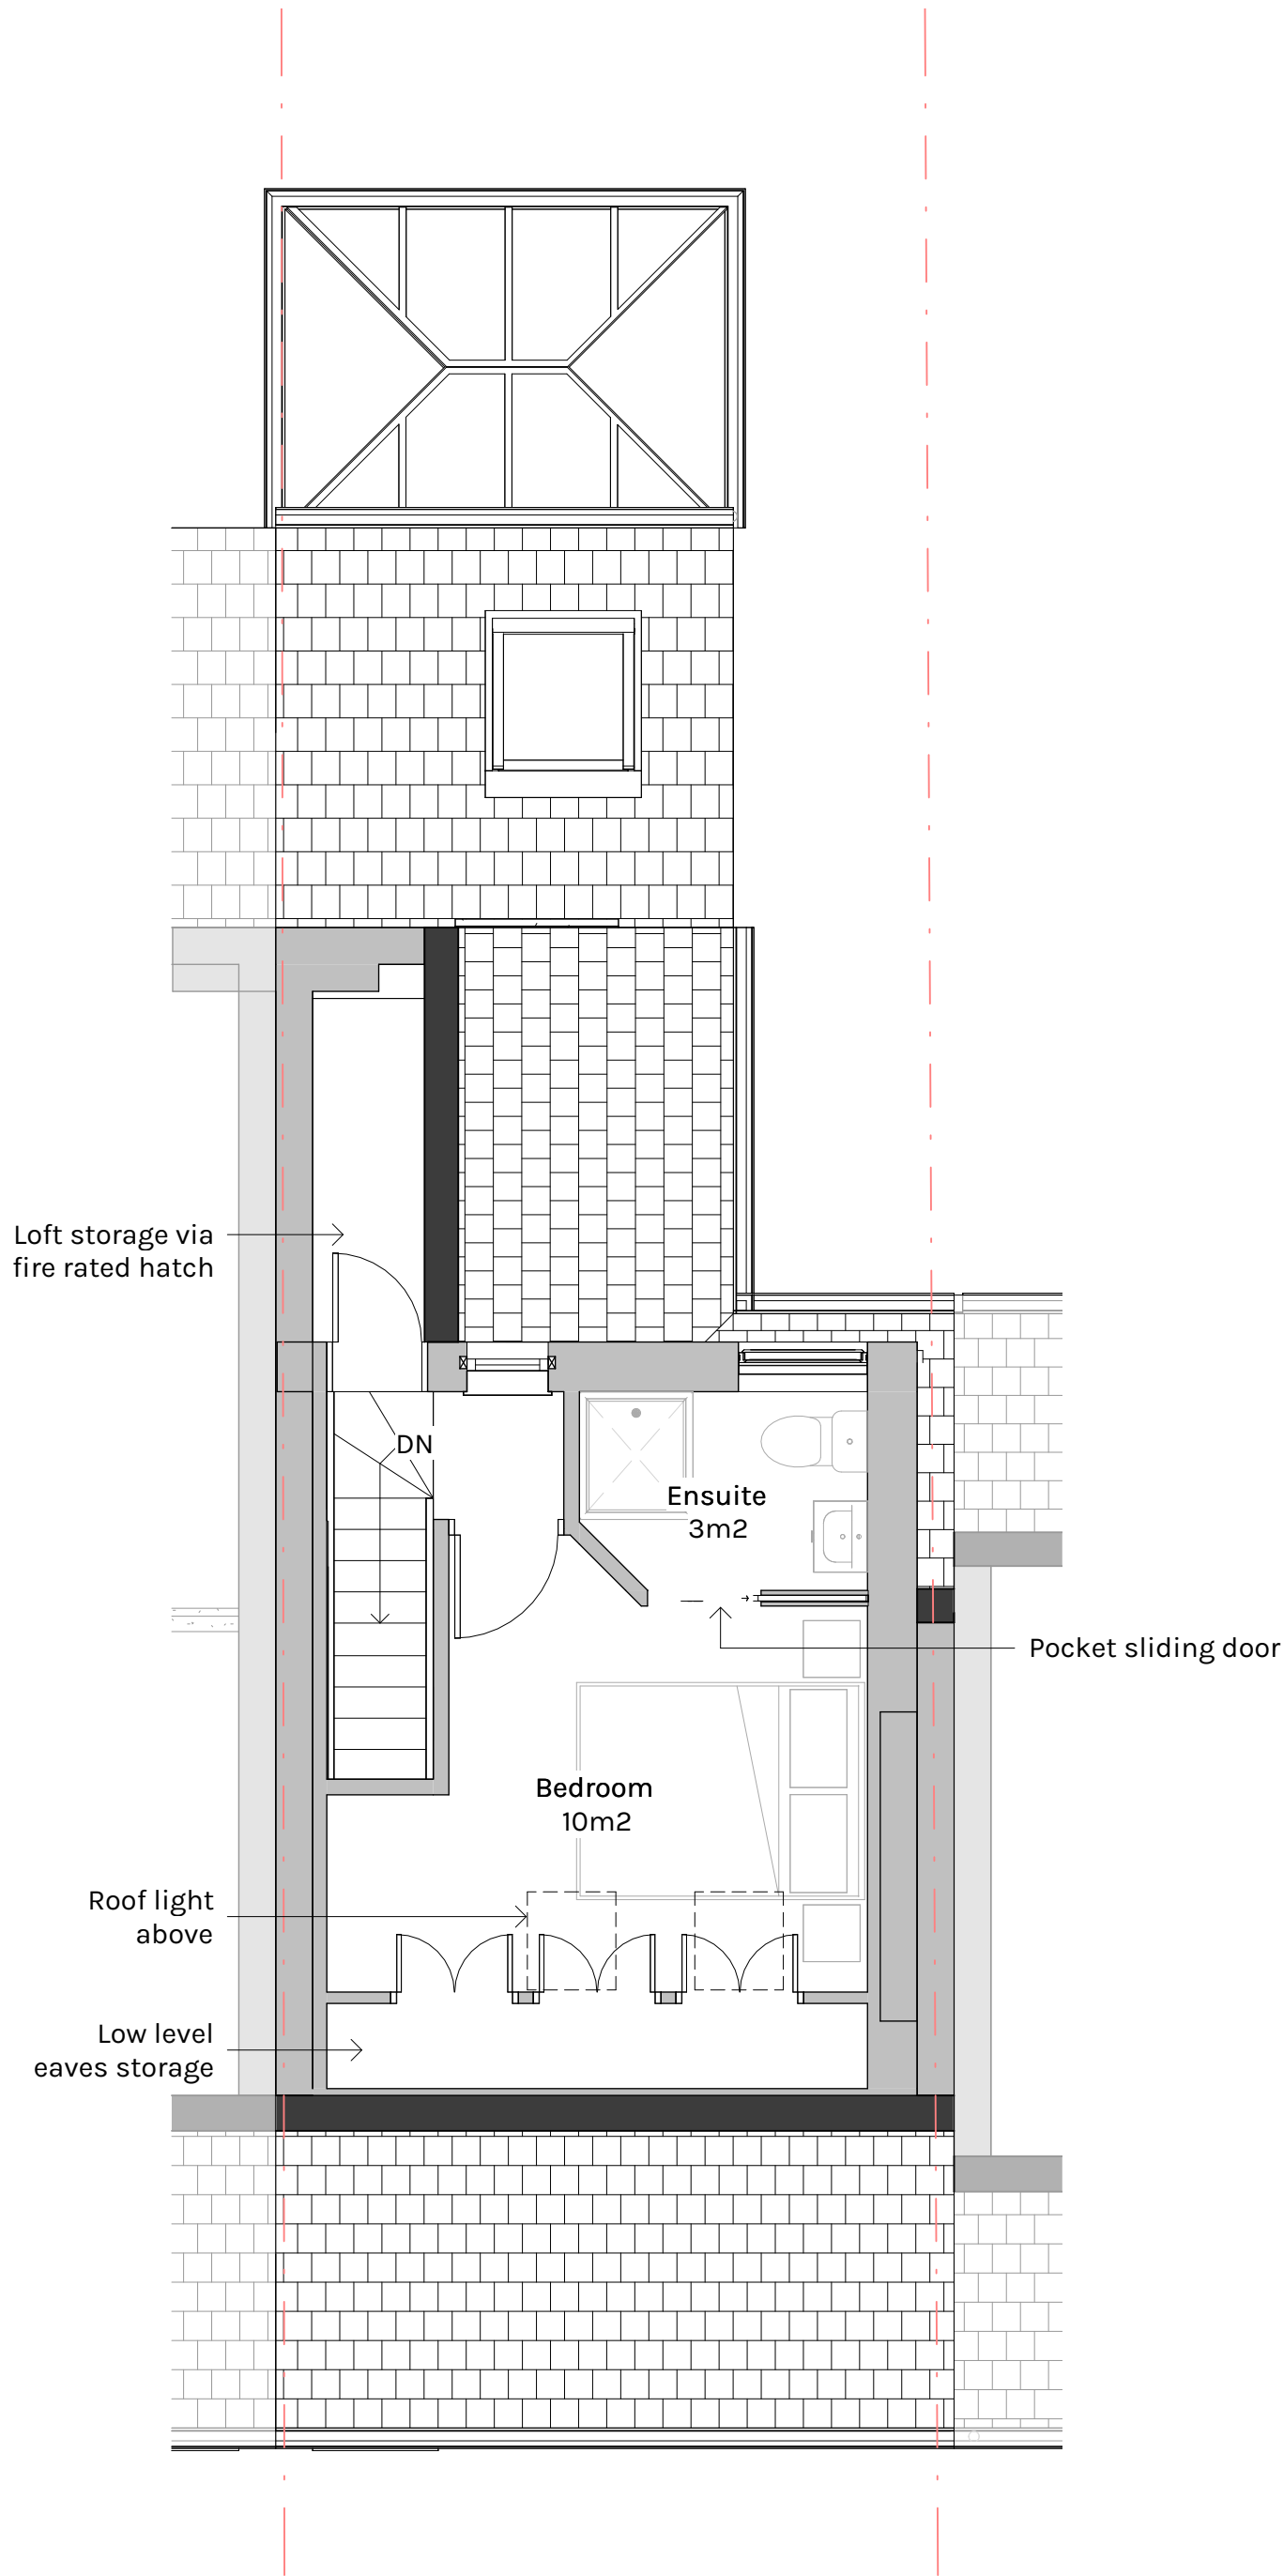


LF Proposed Loft
1: 50

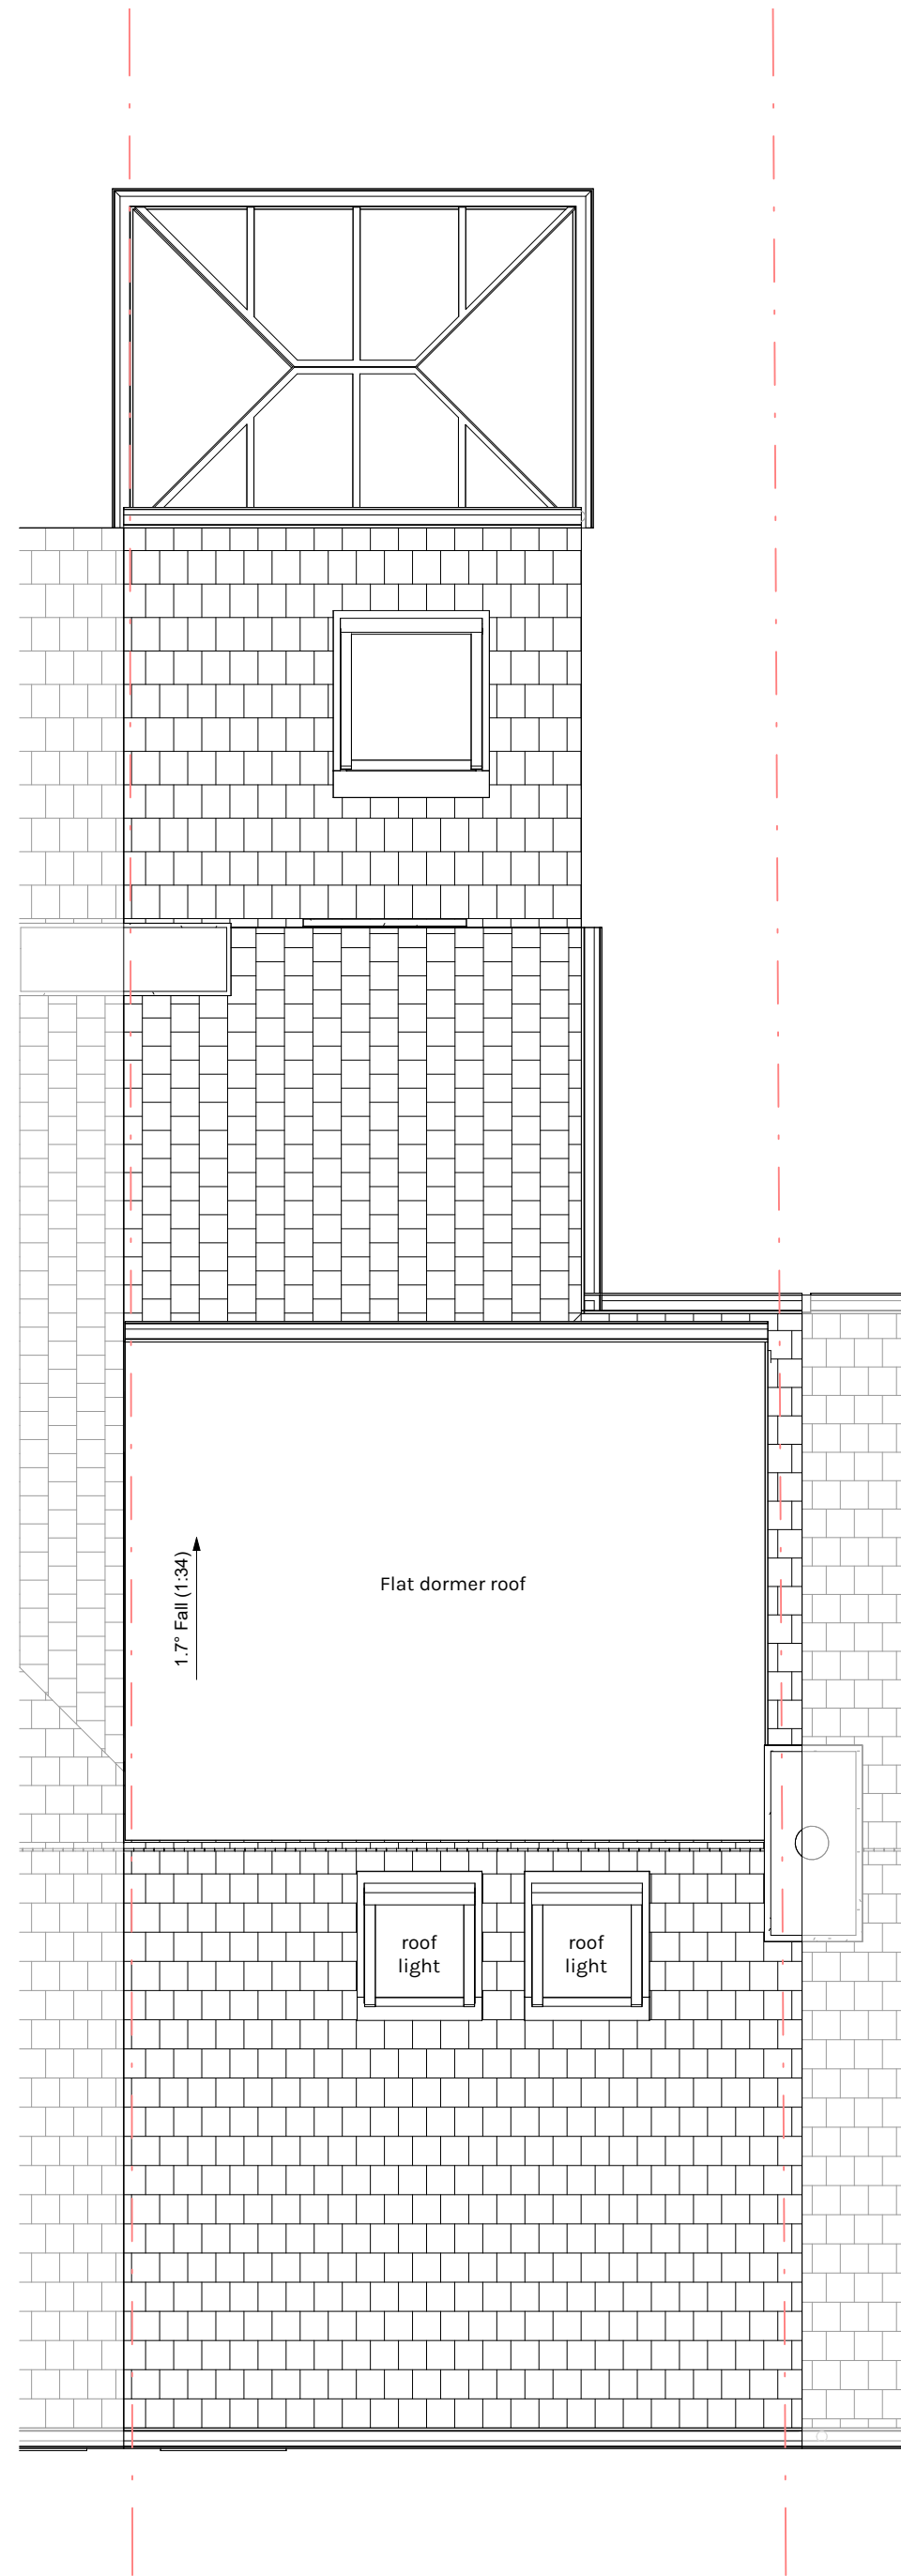

RP Proposed Roof Plan
1: 50

PL	P01	10.06.26	Planning Issue	
STATUS	REV	DATE	DESCRIPTION	
CLIENT				REVISED BY
Mr Christopher Manuel				MC
				CHECKED BY
				ZW
28 Drynham Road, Trowbridge, Wiltshire				ORIGINATOR NO
BA14 OPE				SZ729
CONSULTANT				

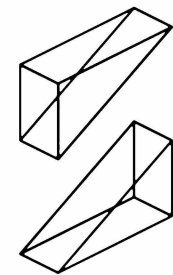

STUDIO ZED
ARCHITECTURAL SERVICES

21 Langley Road Trowbridge Wiltshire BA14 0LL

Tel: 01225 342837

Mobiles: 07831 817906 & 07789 744420

PROJECT

Loft Conversion & Rear Dormer
28 Drynham Road, Trowbridge, Wiltshire

DRAWING TITLE

Proposed Plans

SUITABILITY STATUS	SCALE
PL : PLANNING	As indicated @ A1
YEAR DESIGNER PROJECT NUMBER SHEET NUMBER	REVISION
25-SZ-729-1000	P01

