



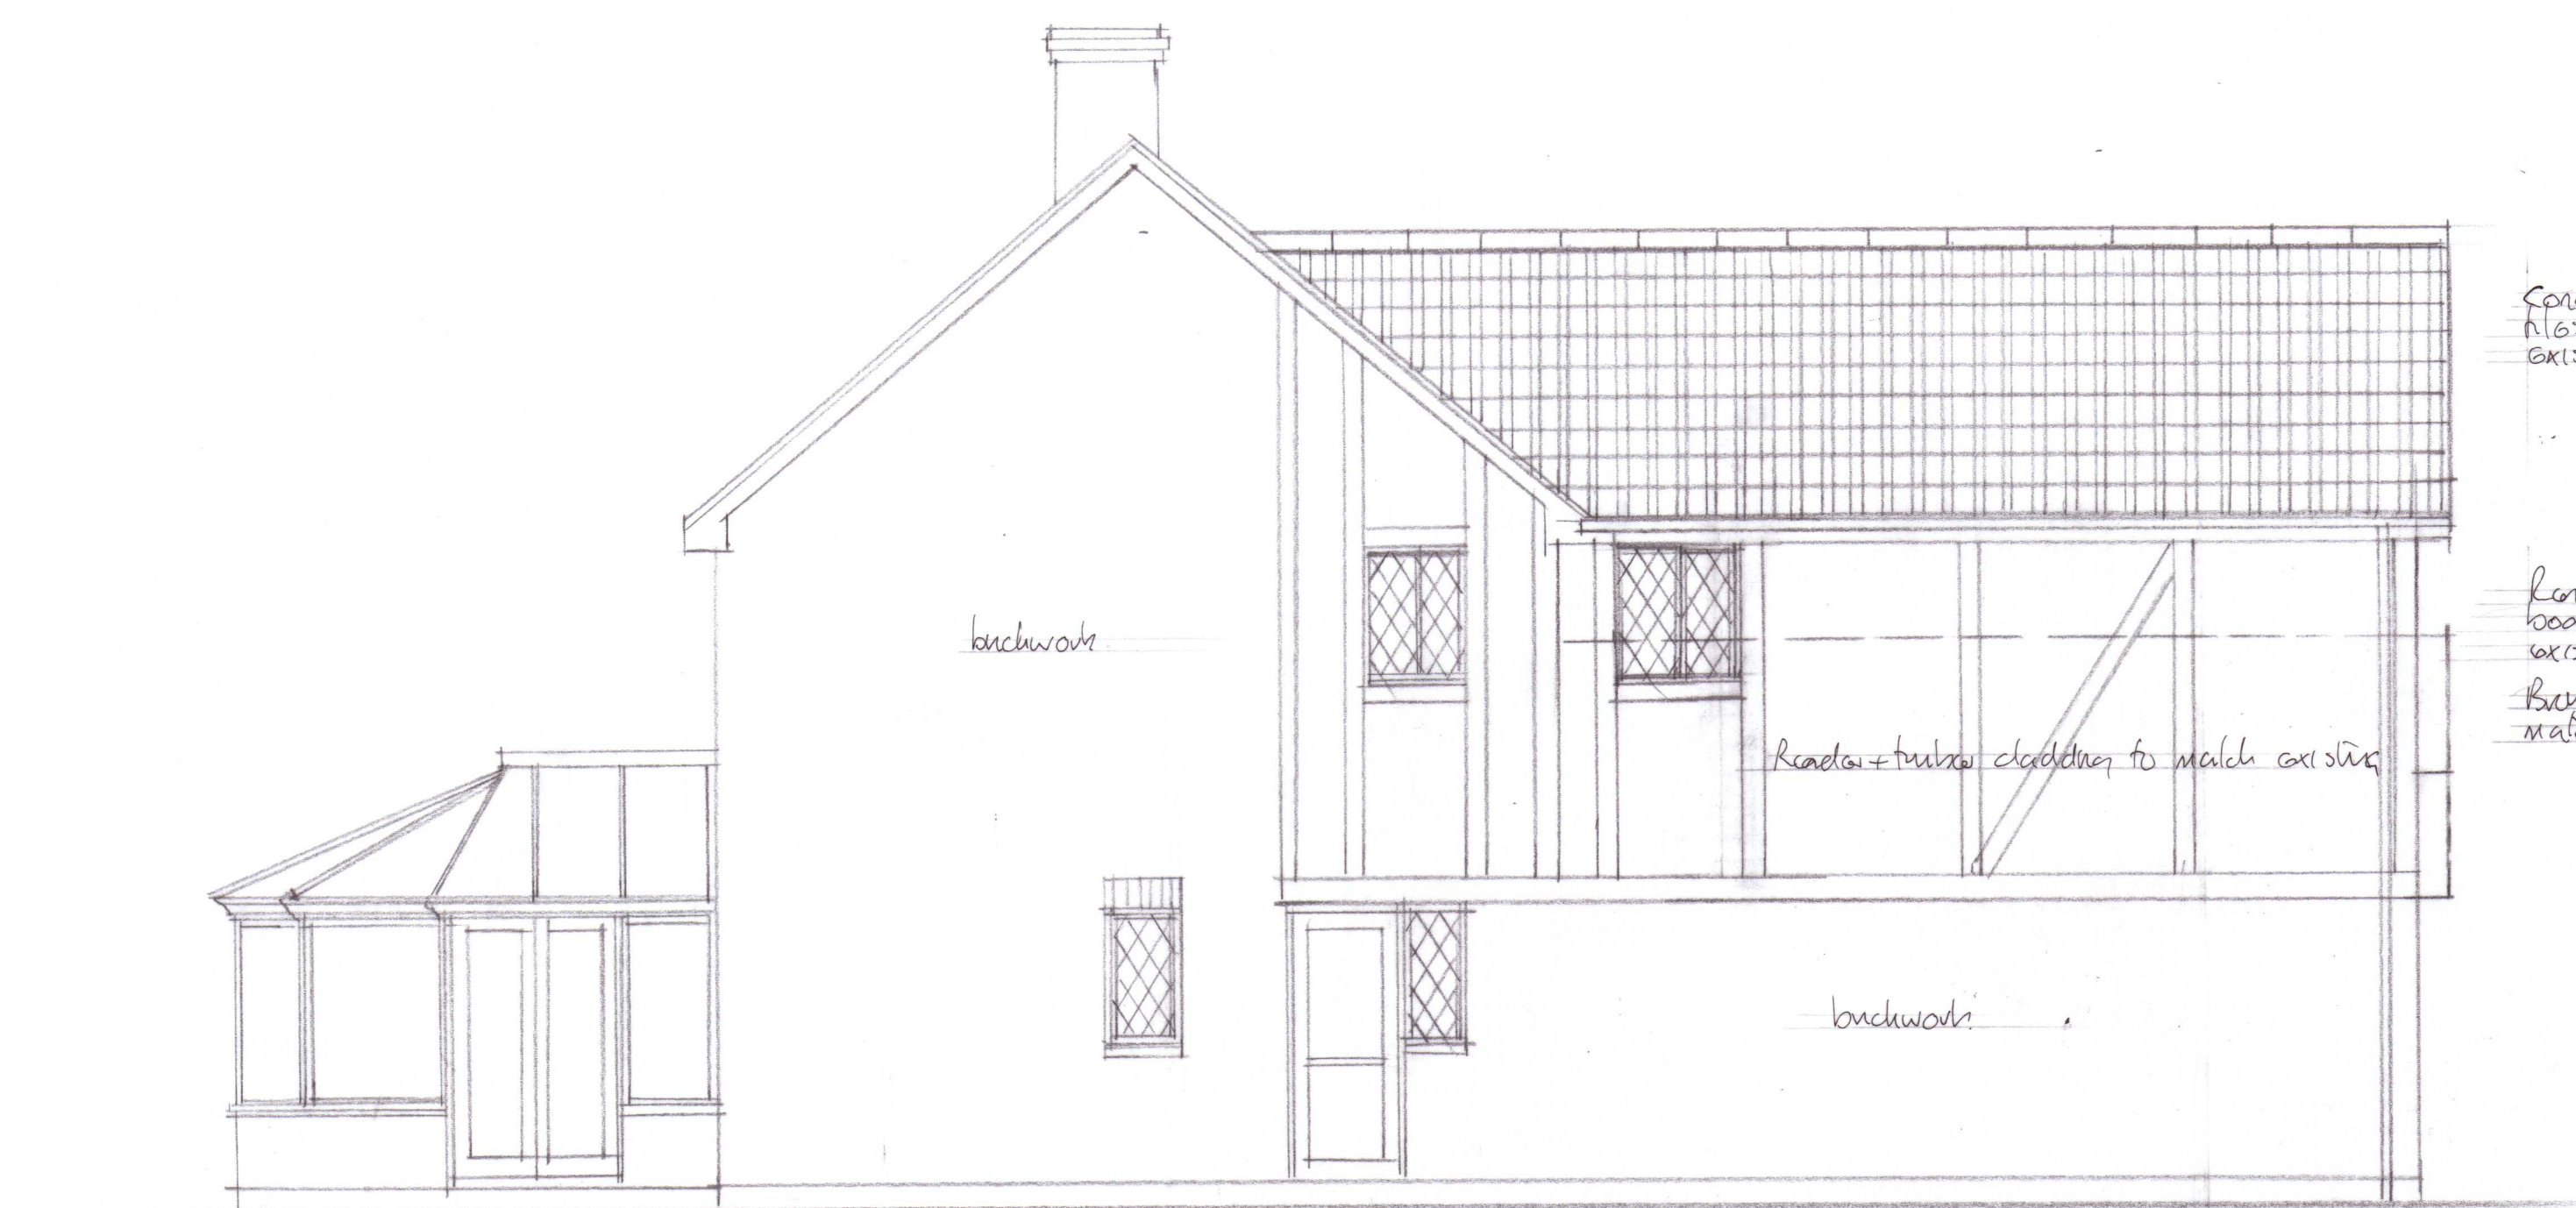


SOUTH WEST ELEVATION

Concrete double roman
N.E.S. to match
existing

Render and timber
boarding to match
existing
Bay window to match
existing

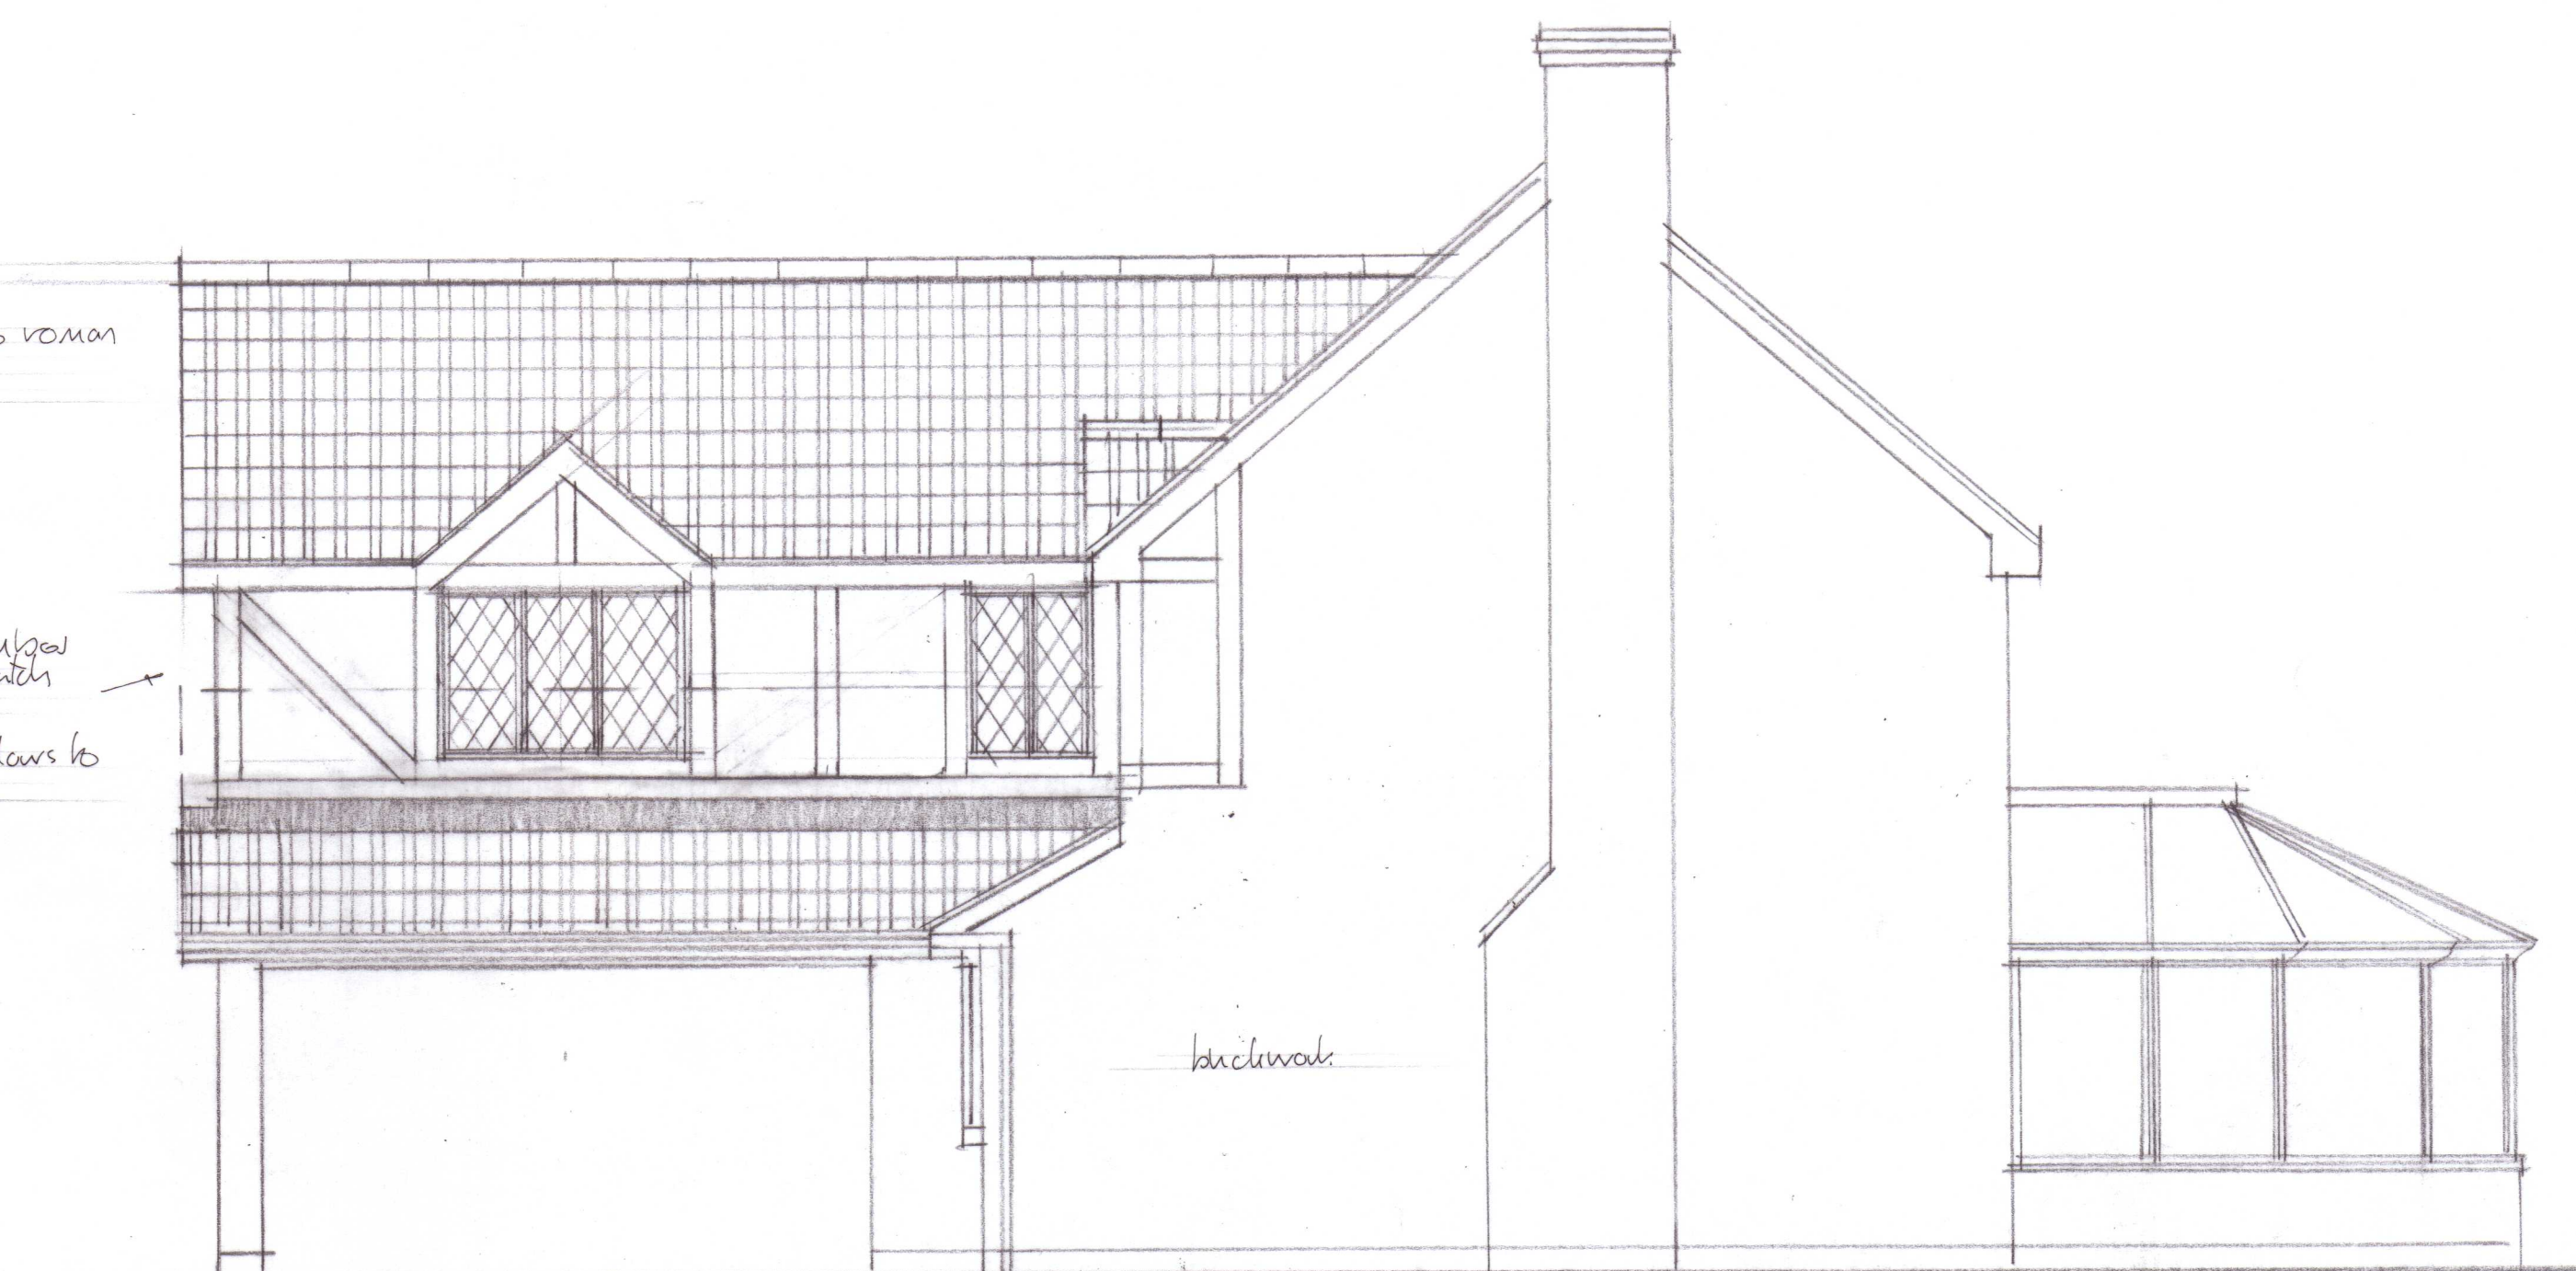

NORTH EAST ELEVATION

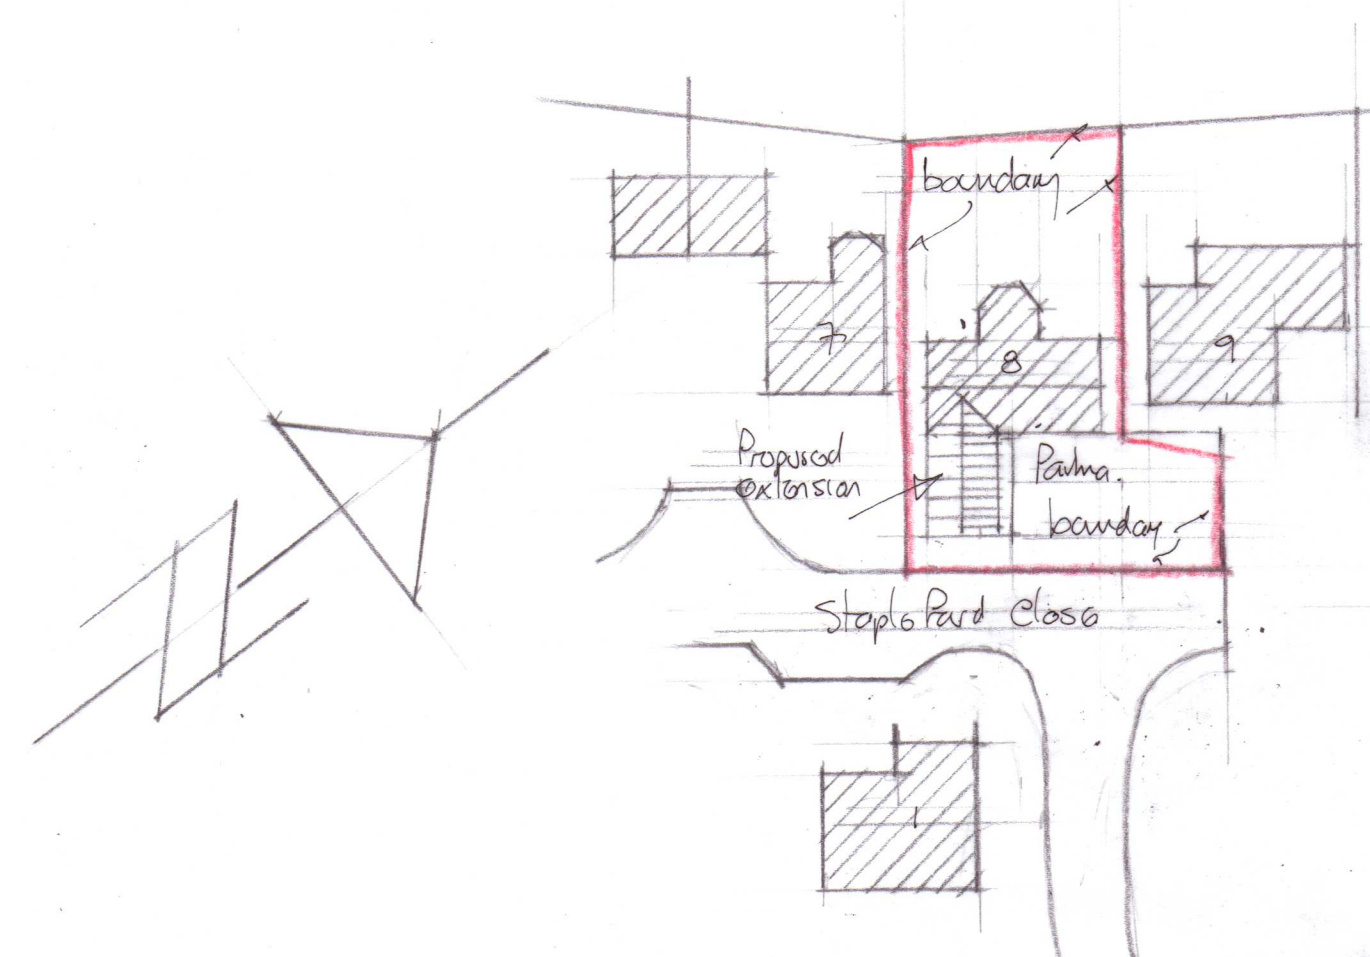

SITE PLAN Scale 1:1500

30m at a scale of 1/500. At Paper Size



SOUTH EAST ELEVATION

PROPOSED EXTENSION AND ALTERATIONS AT 8 STAPLEFORD CLOSE, CHIPPENHAM, SN15 3FZ

PROPOSED ELEVATIONS Scale 1:150

50m at a scale of 1/100. At Paper Size



SC4