




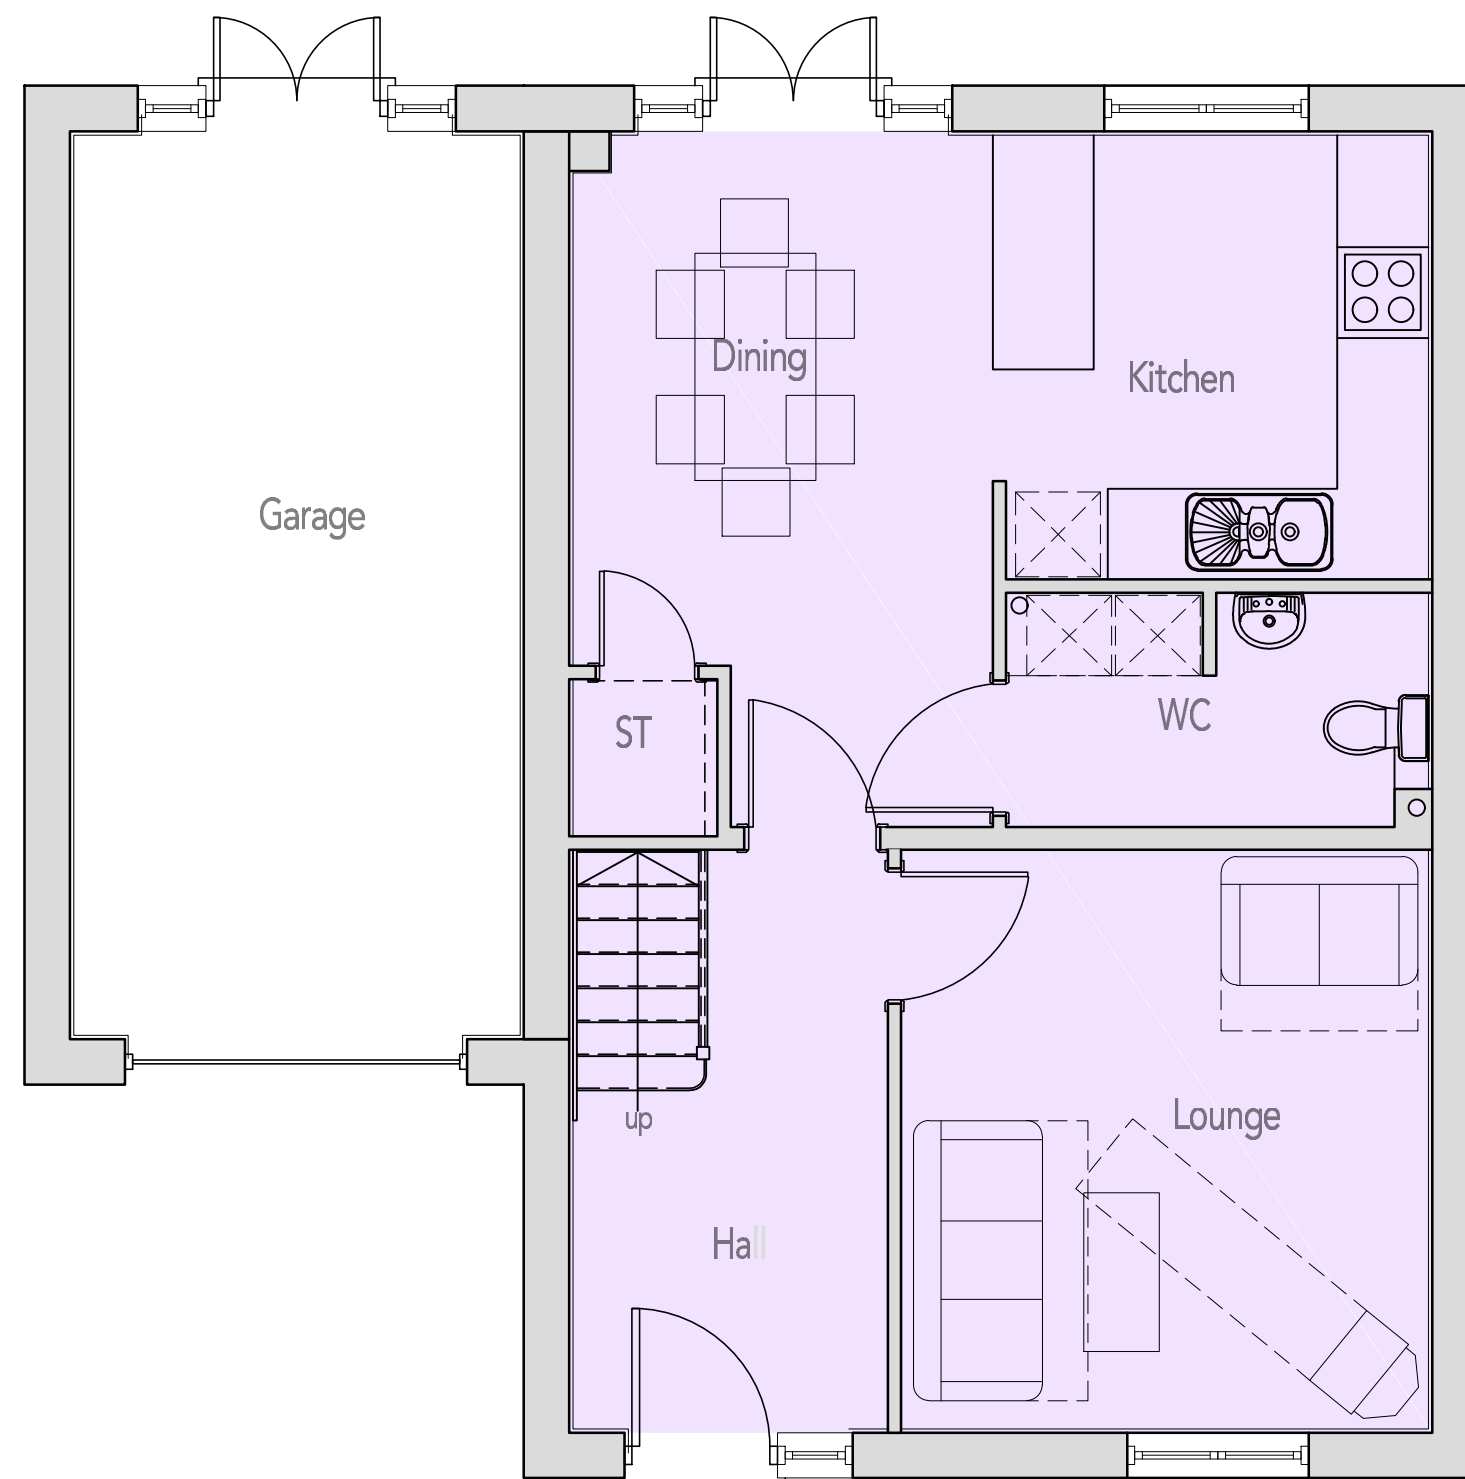

EXISTING GROUND FLOOR

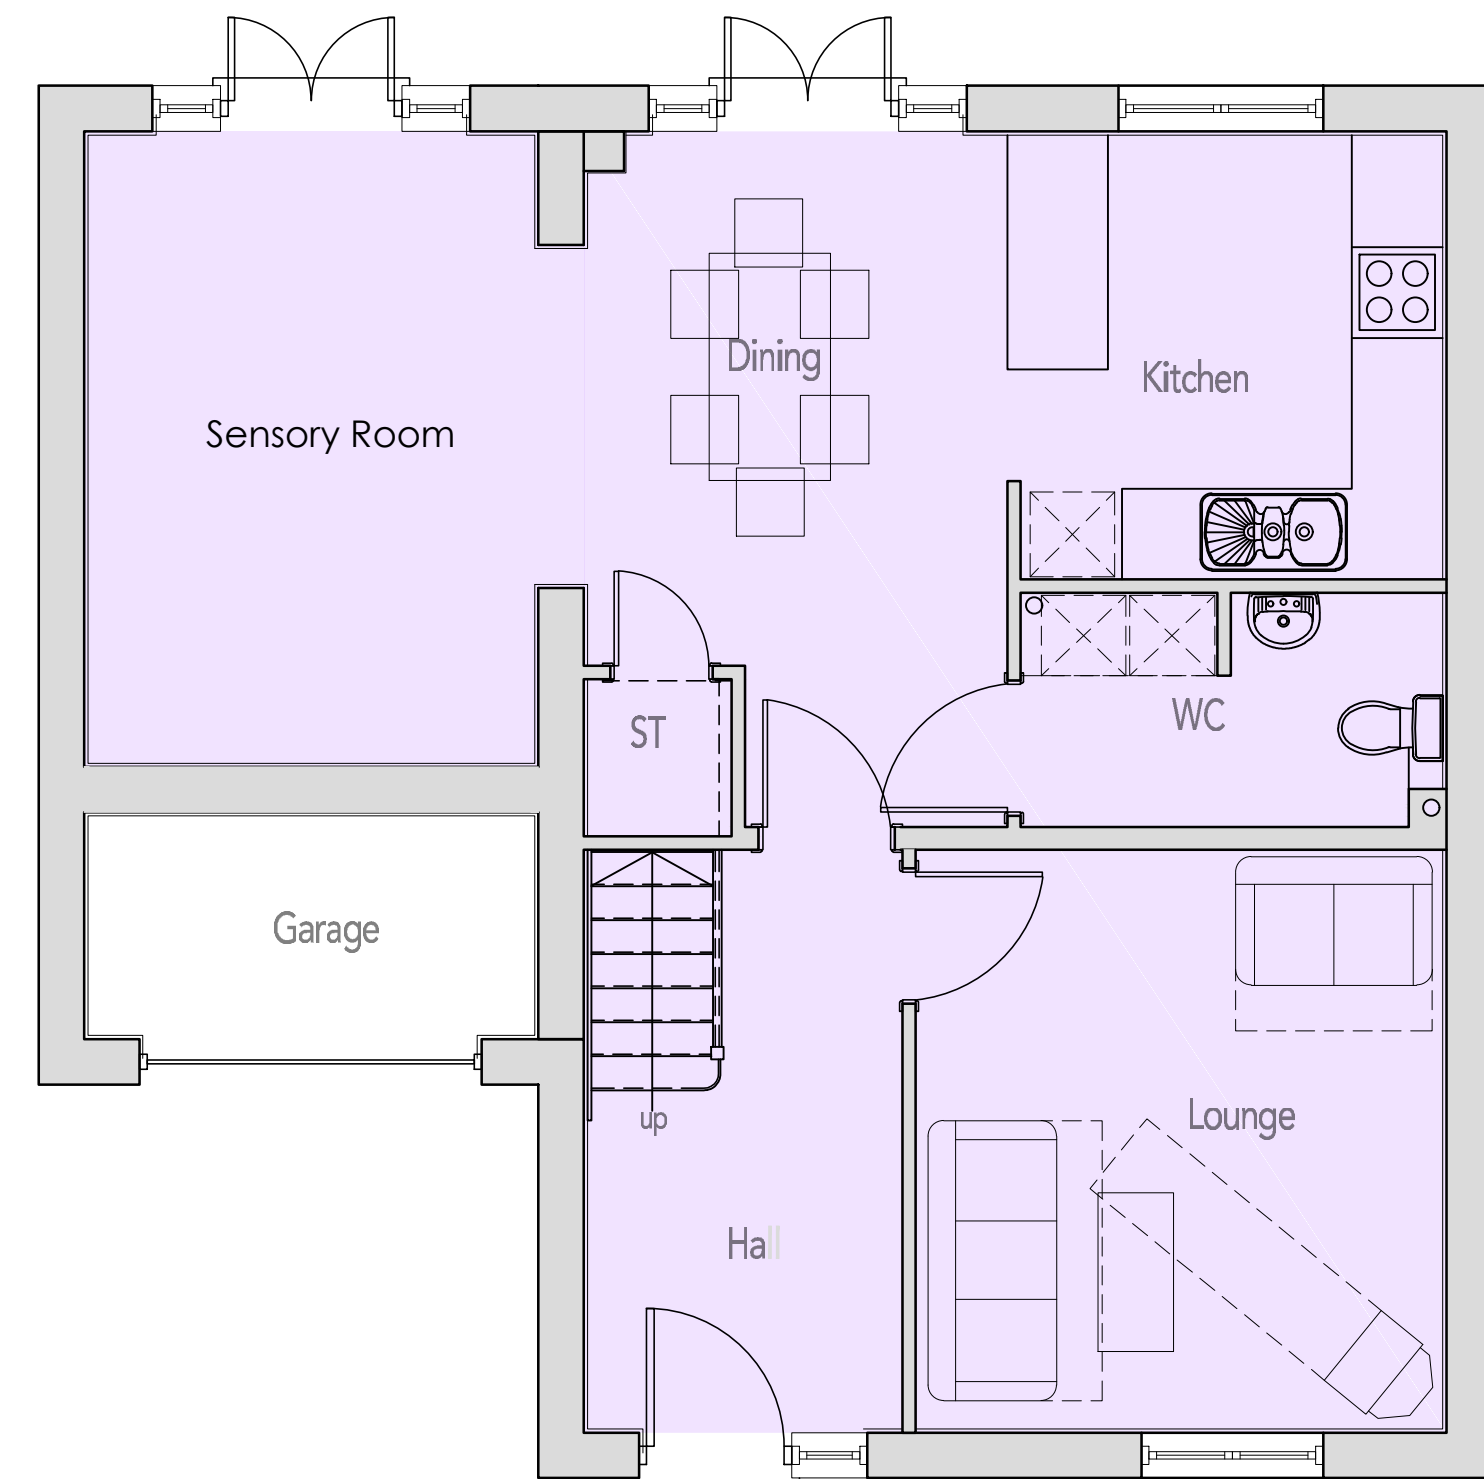

PROPOSED GROUND FLOOR

 

27 MILLVIEW PURTON SN5 4FN
Mr Lee Seward

PROPOSED & EXISTING FLOOR PLANS
Scale 1:50 @ A2