




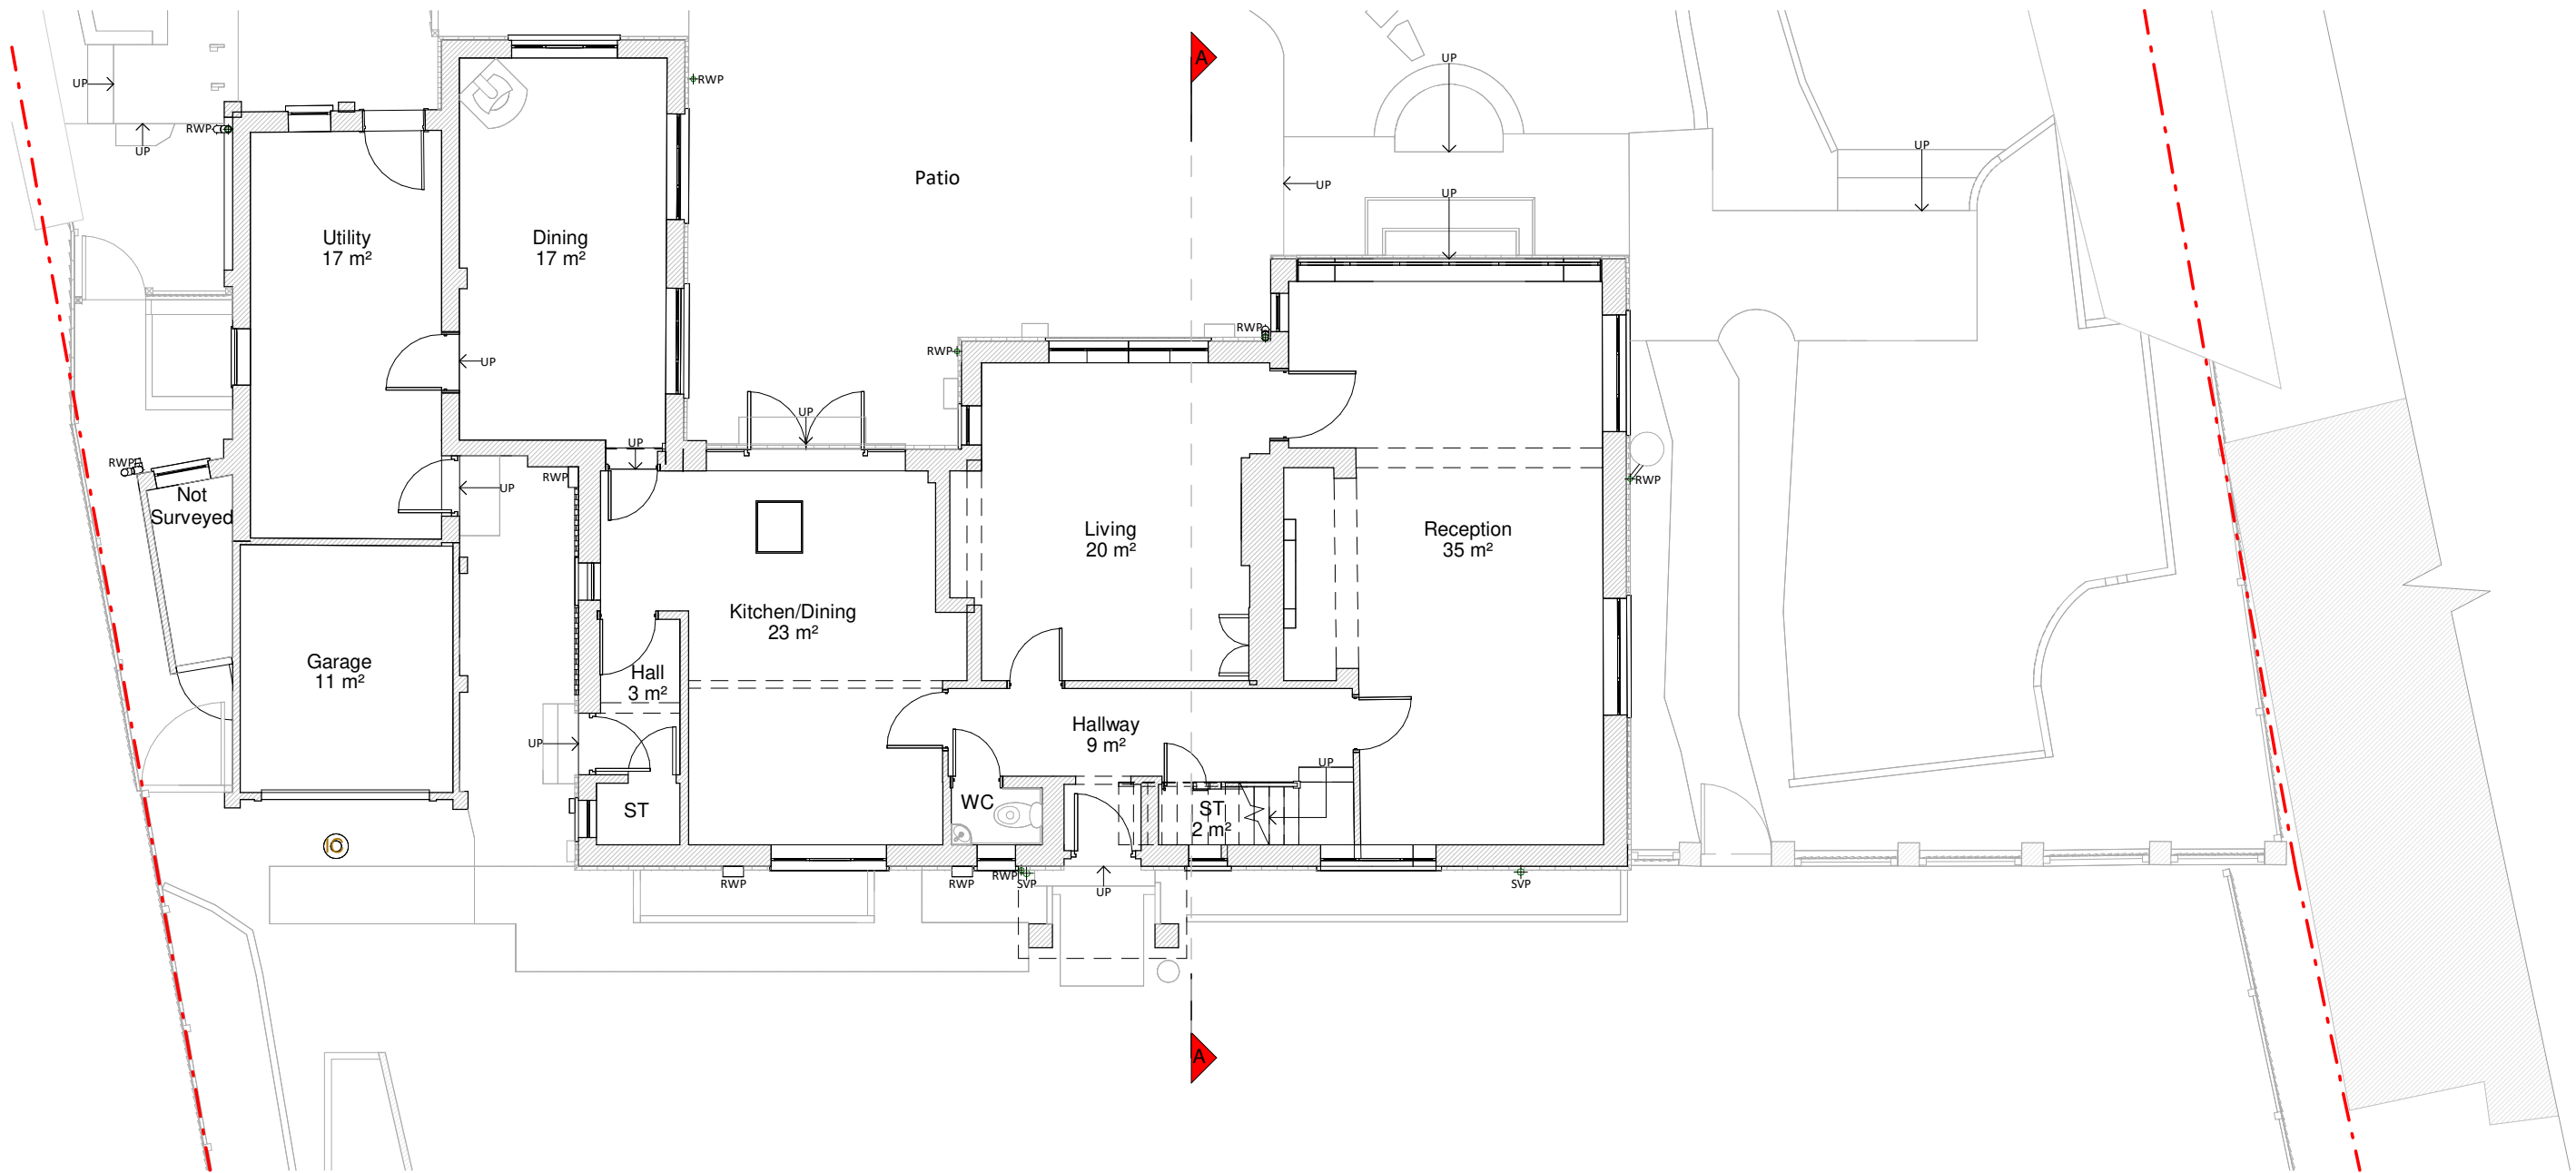


Ground Floor Plan

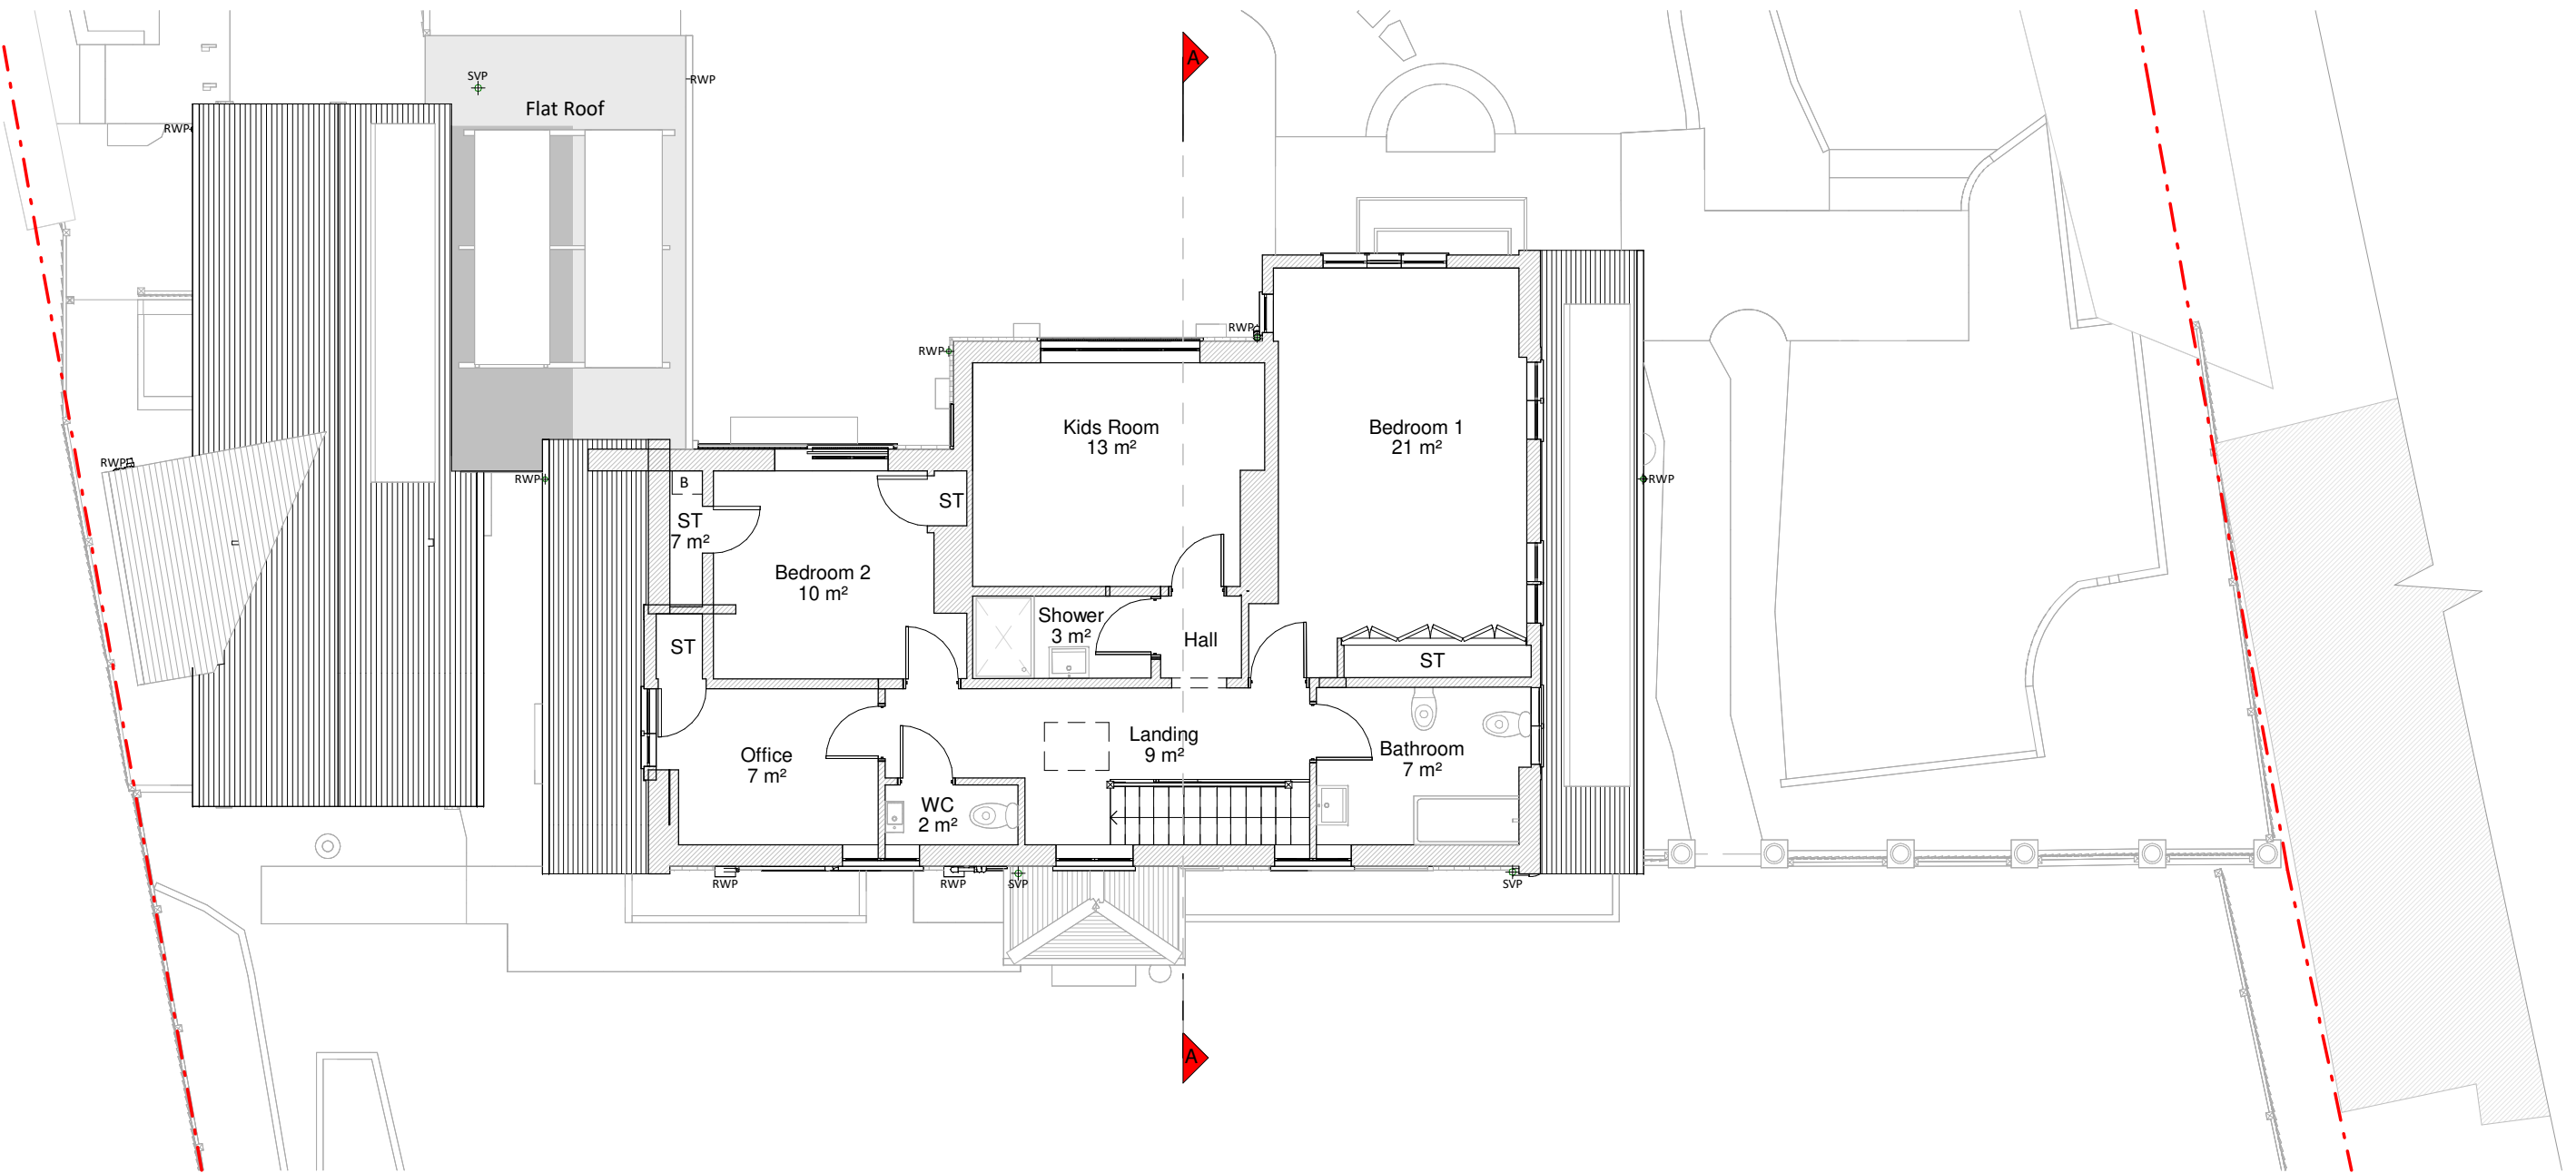

First Floor Plan

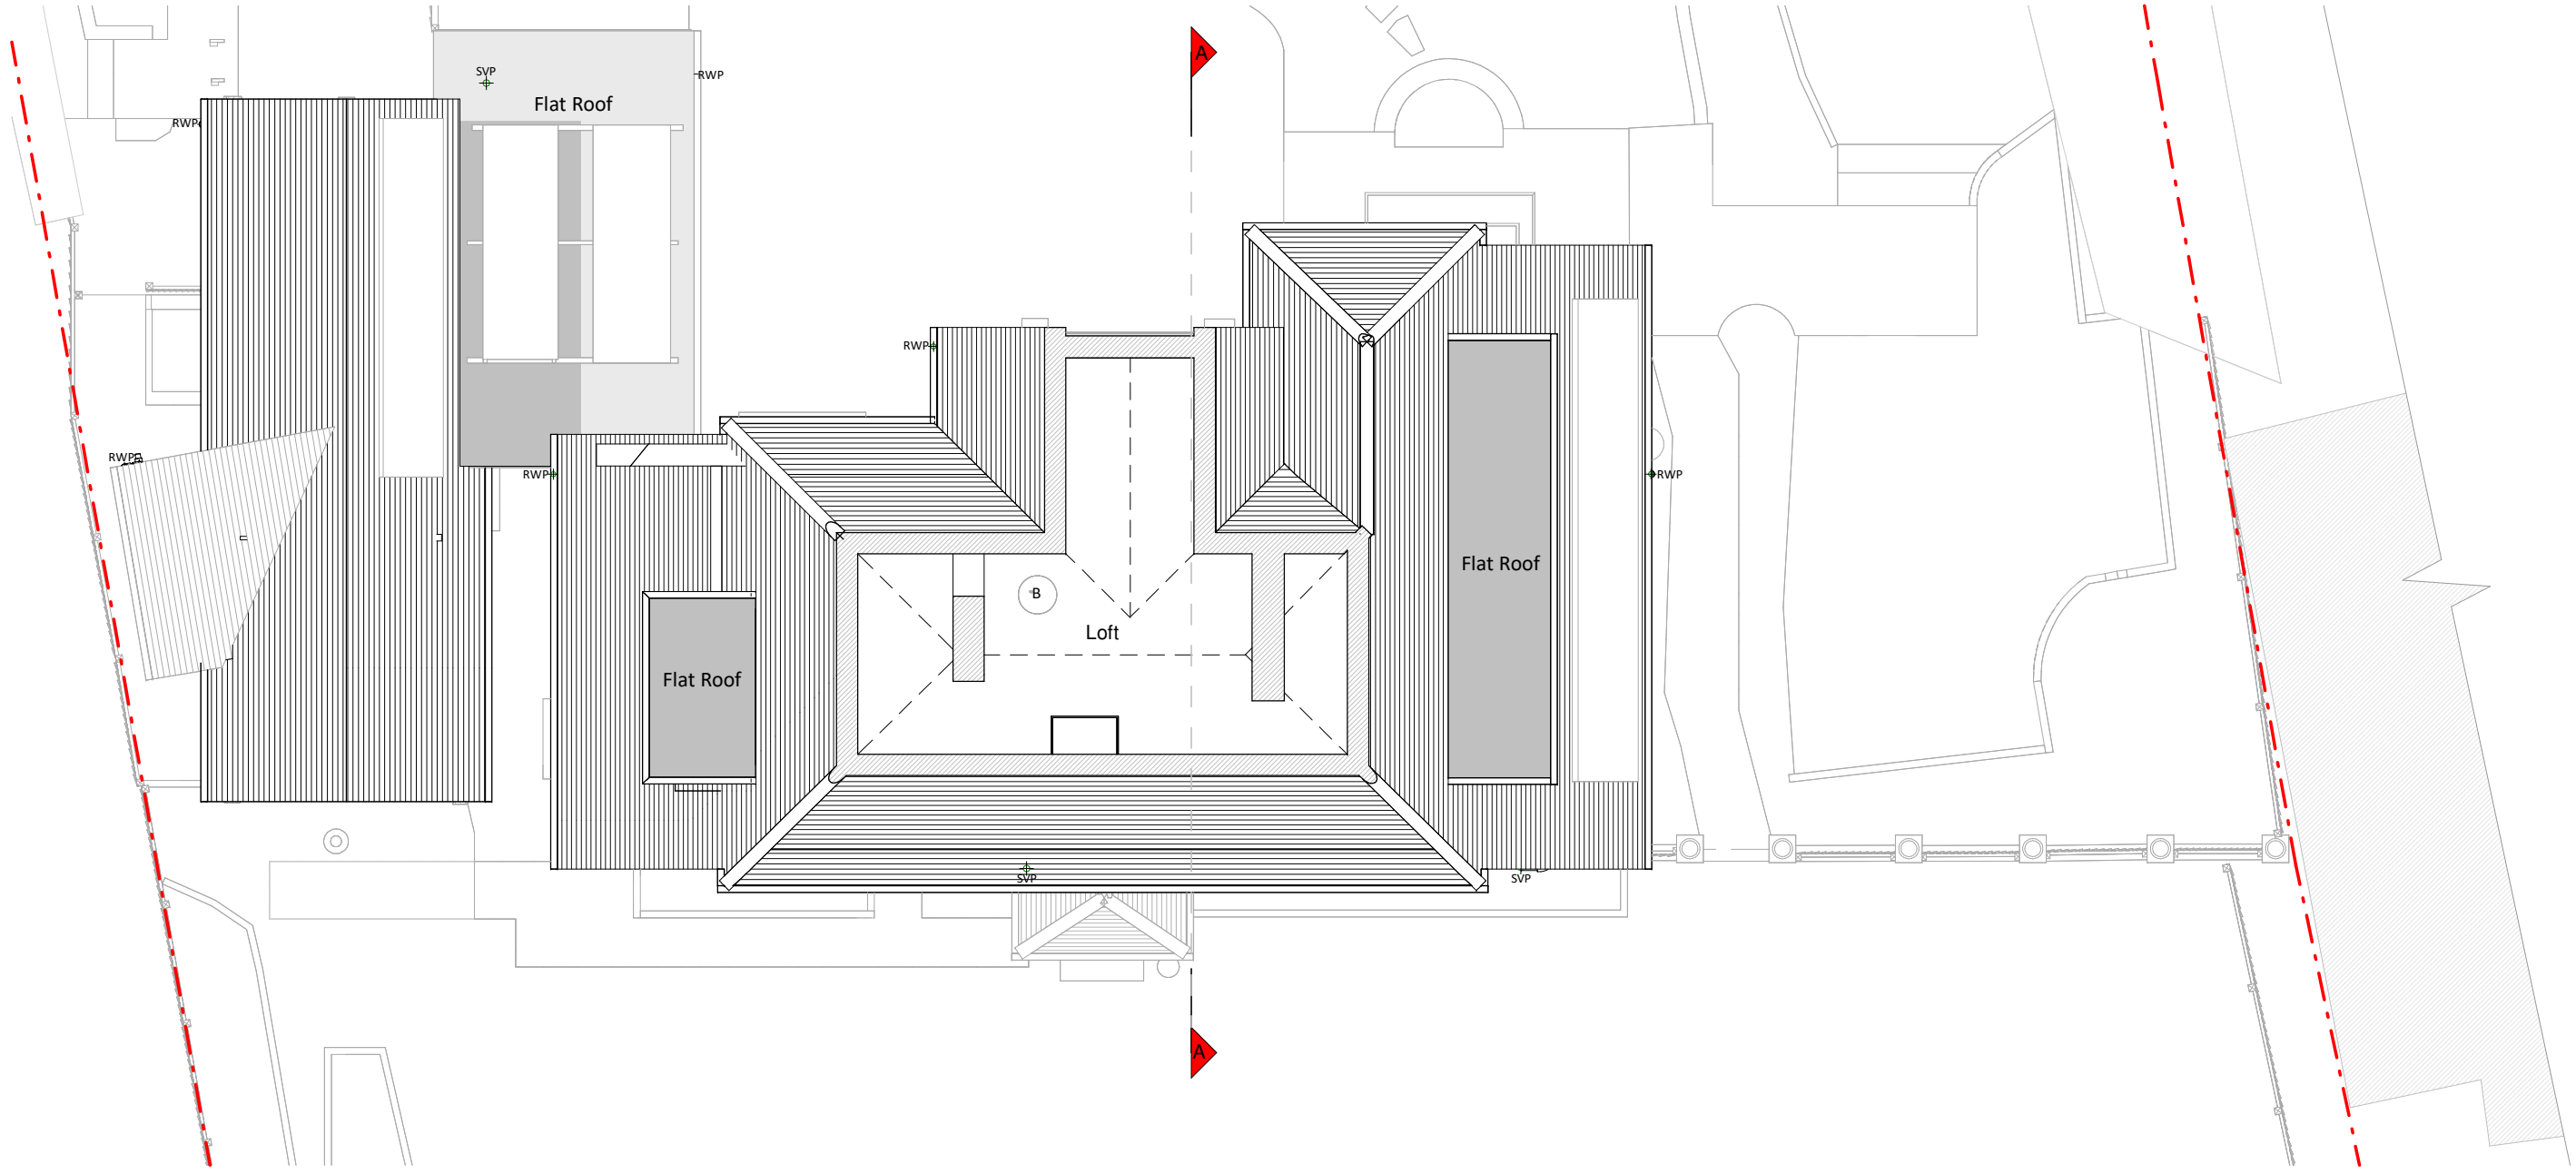

Loft Plan

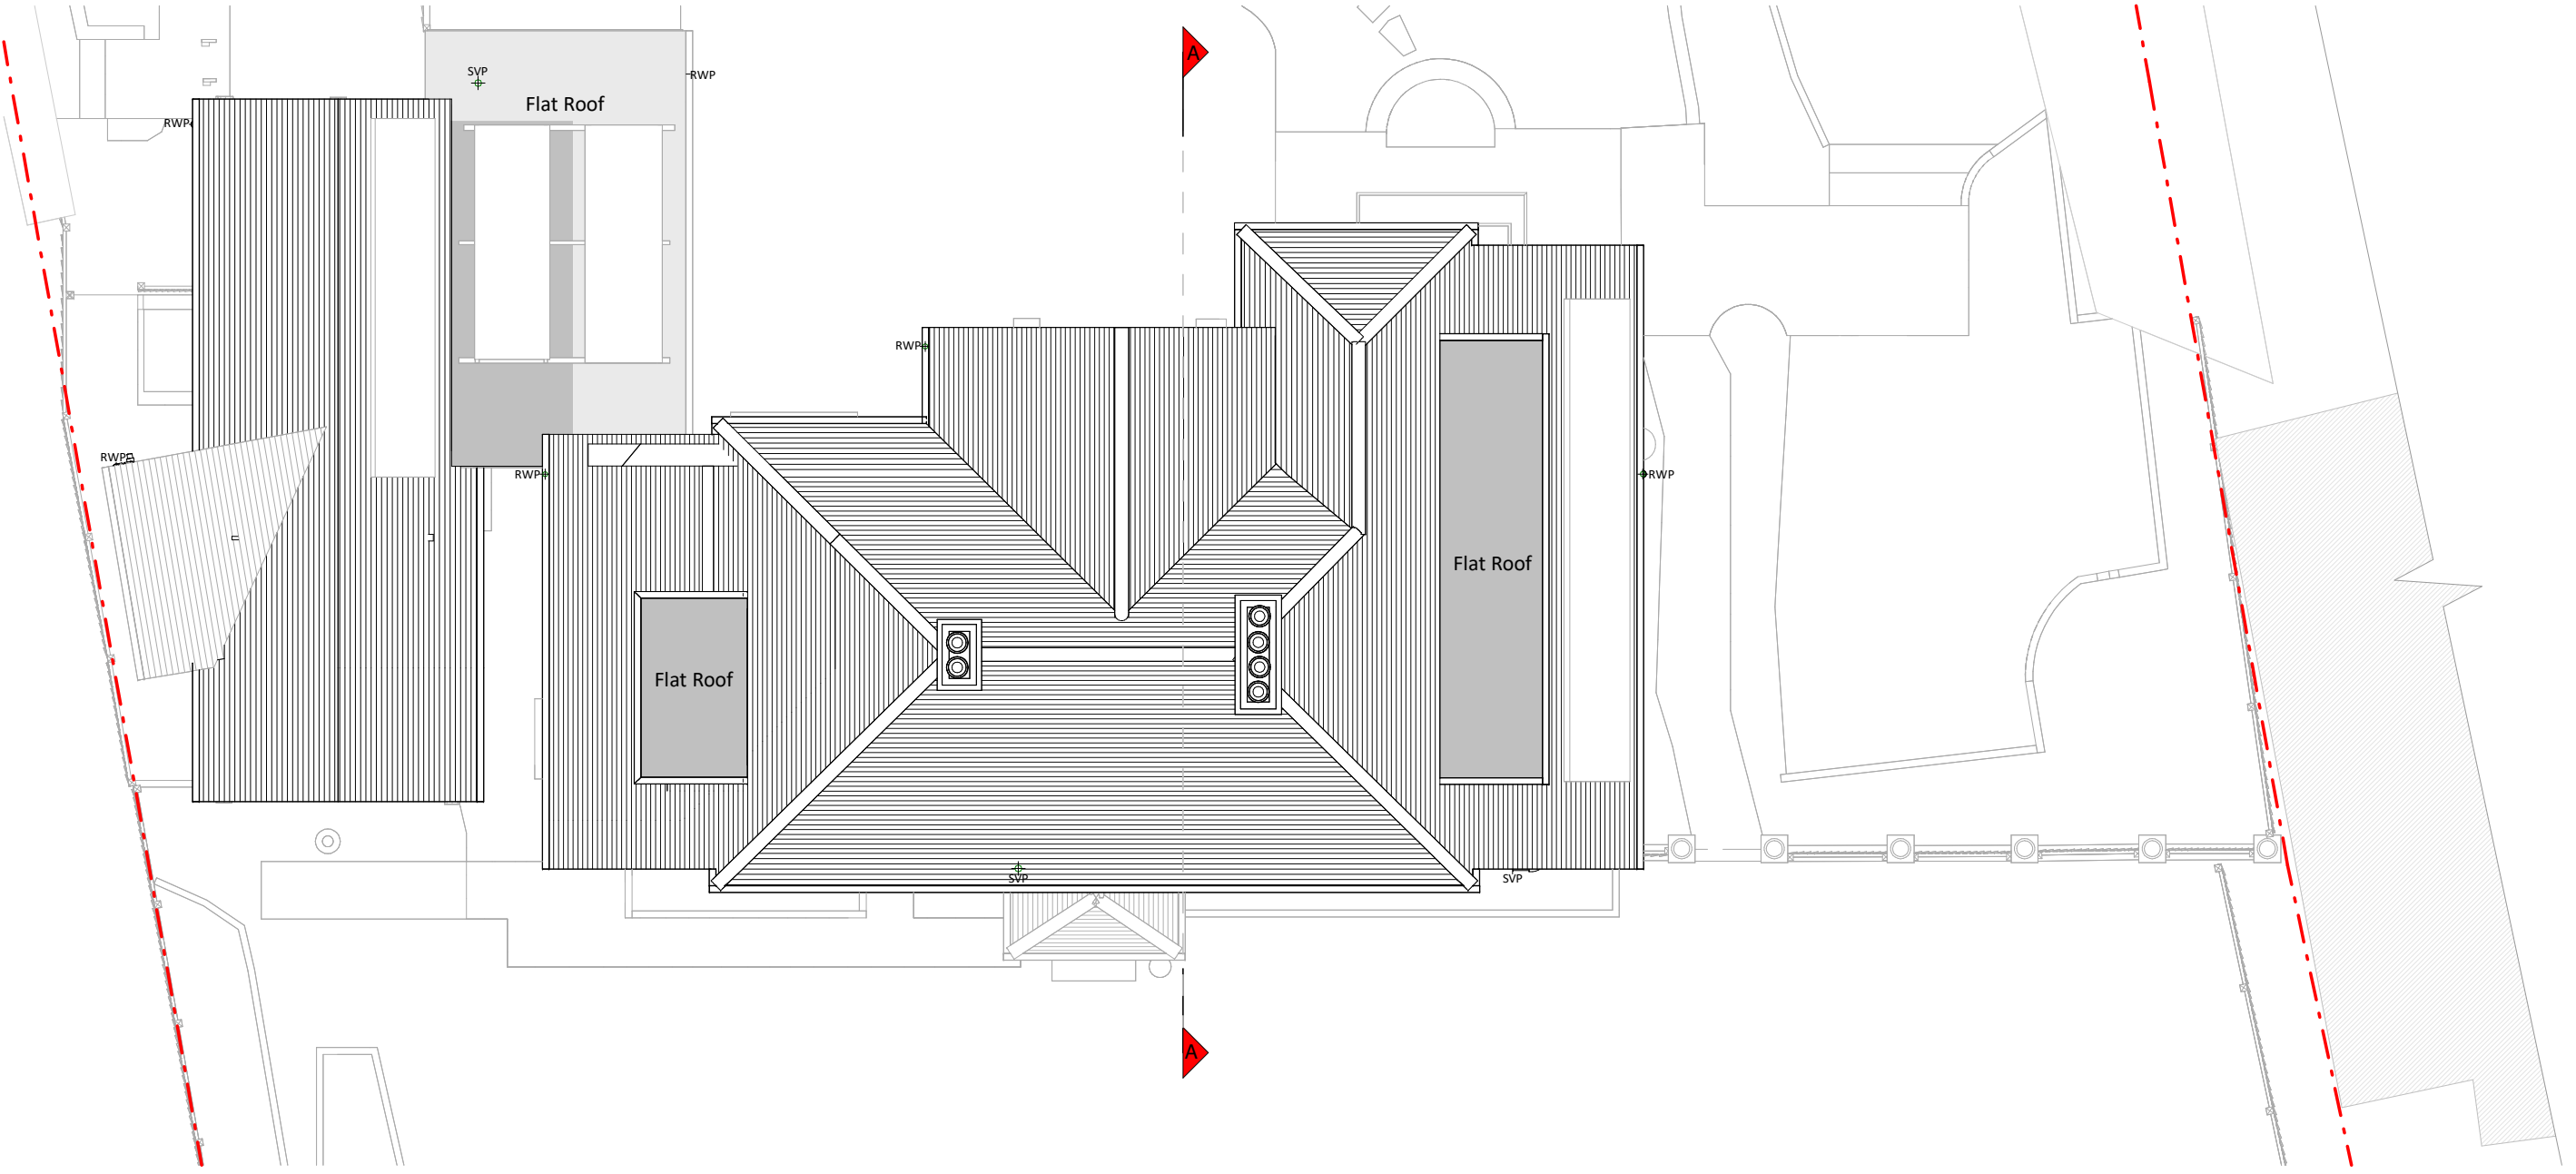

Roof Plan

Copyright in the design and this drawing is the property of RESI. Reproduction in whole or in part is forbidden without written sanction of RESI. This drawing must be read in conjunction with all other relevant documentation and drawings.

RESI accepts no liability for any expense, loss or damage of whatever nature and however arising from any variation which has not been referred to them and their approval obtained.

RESI do not advise using planning drawings for the construction stages. All dimensions to be cross-checked on-site prior to manufacture and construction. Any discrepancies to be reported to RESI immediately.

- KEY
- Existing walls
 - Existing furniture
 - Boundary line
 - Level line
 - 1.5m head height
 - 1.8m head height

North Arrow

Revision		
Rev	Notes	Date
A	Planning Issue	22/05/2026

Job Title

Proposed double storey side extension, rear infill extension, solar panels, floor plan redesign and all associated works at 107 Bouverie Avenue South, Salisbury, Wiltshire, SP2 8EA

Drawing Status

Planning Drawings

Client

Harry Martin

Drawing Title

Existing Floor and Roof Plans

Scale	1:100 @ A1	Drawn	AR
Date	May 2026	Checked	IG
Drawing No.	8315896-1100	Rev	A

