


Legend

Solar panel

Battery stack

Car chargers

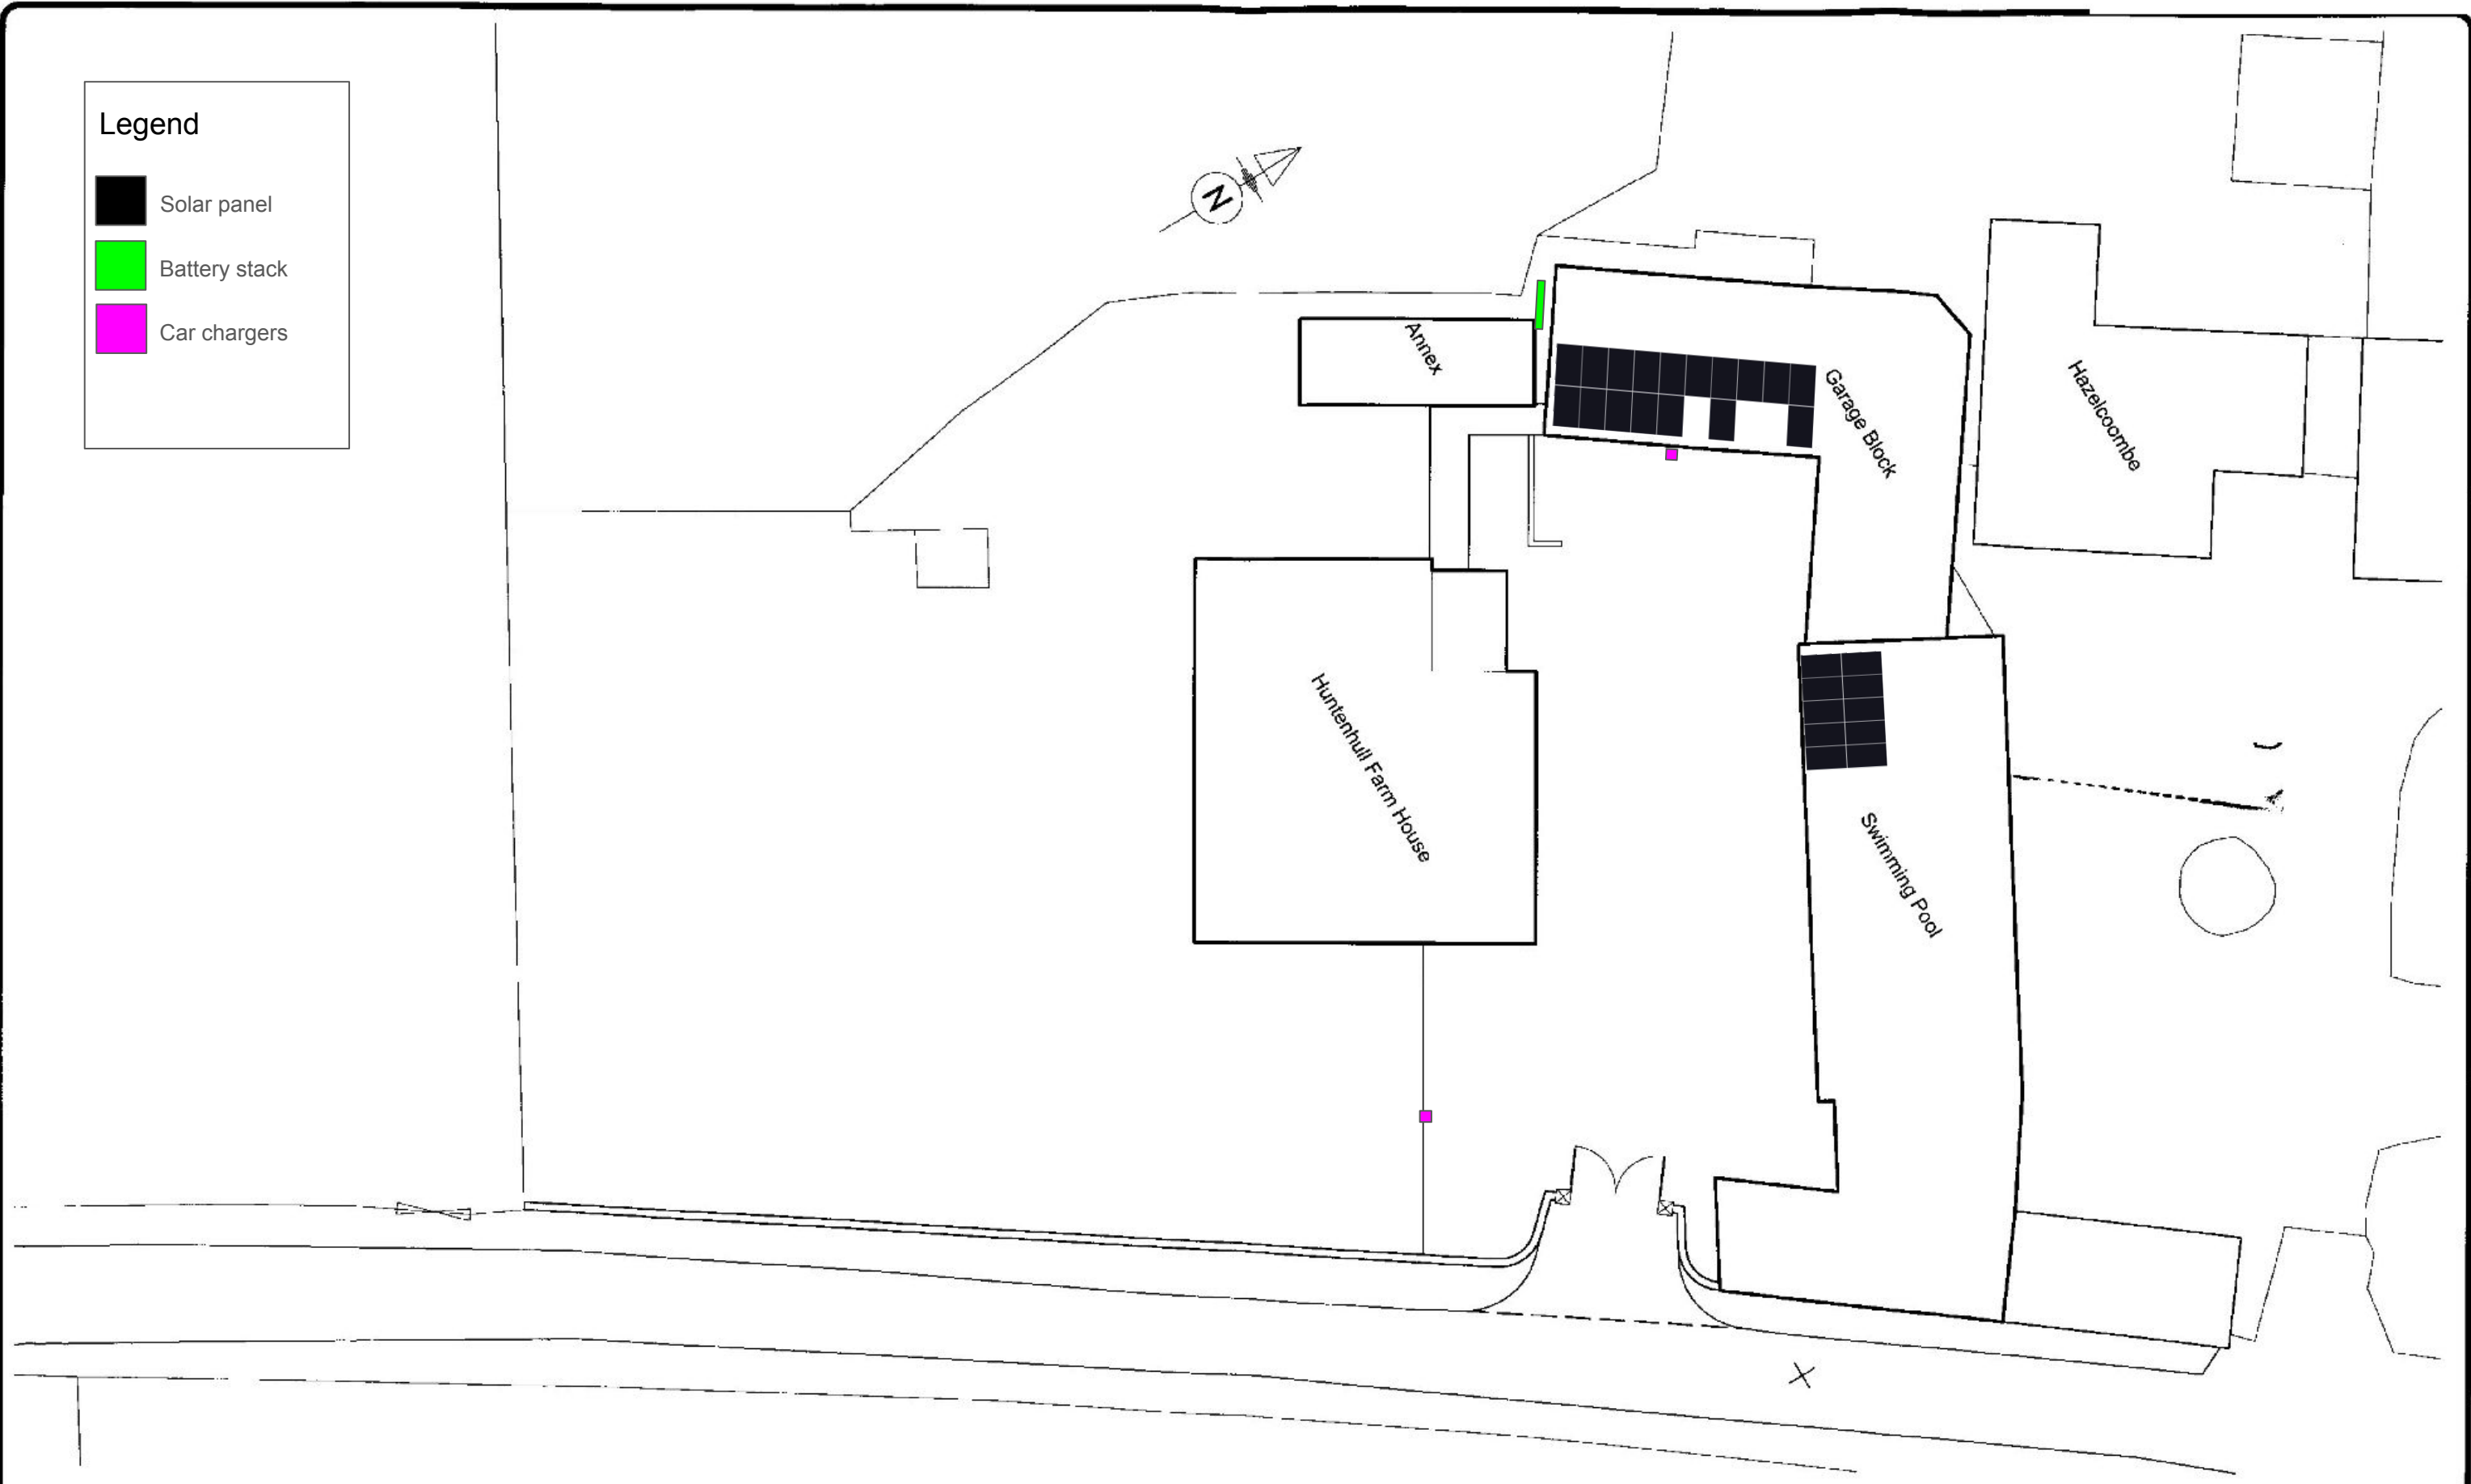

Huntenhull Farmhouse, Chapmanslade, BA13 4AS

Proposed Site Plan

Application PL/2026/03093 (Listed Building Consent + Full)
Solar PV on modern unlisted annexes only — none on the listed house.
Base layout: existing site survey drawing 2439-08 (reproduced).
Scale 1:250 @ A3 | Dwg HF-LBC-SITE-PROP Rev A (DRAFT) | 2026

Scale 1:250 @ A3

05101520

metres

Do not scale from this drawing — use figured dimensions.